


OFFICE BLOCK AREA SCHEDULE		
UNIT	TYPE	GIA
11	3 BED HOUSE	109m²
12	2 BED HOUSE	89m²
13	2 BED HOUSE	93m²
14	1 BED FLAT	50m²
15	STUDIO FLAT	37m²

Key:	Unit No. GIA
	50m²
	Room Area
	New Fabric
	Overhead Structure

First Floor Plan

GIA 148m² (excl. voids)

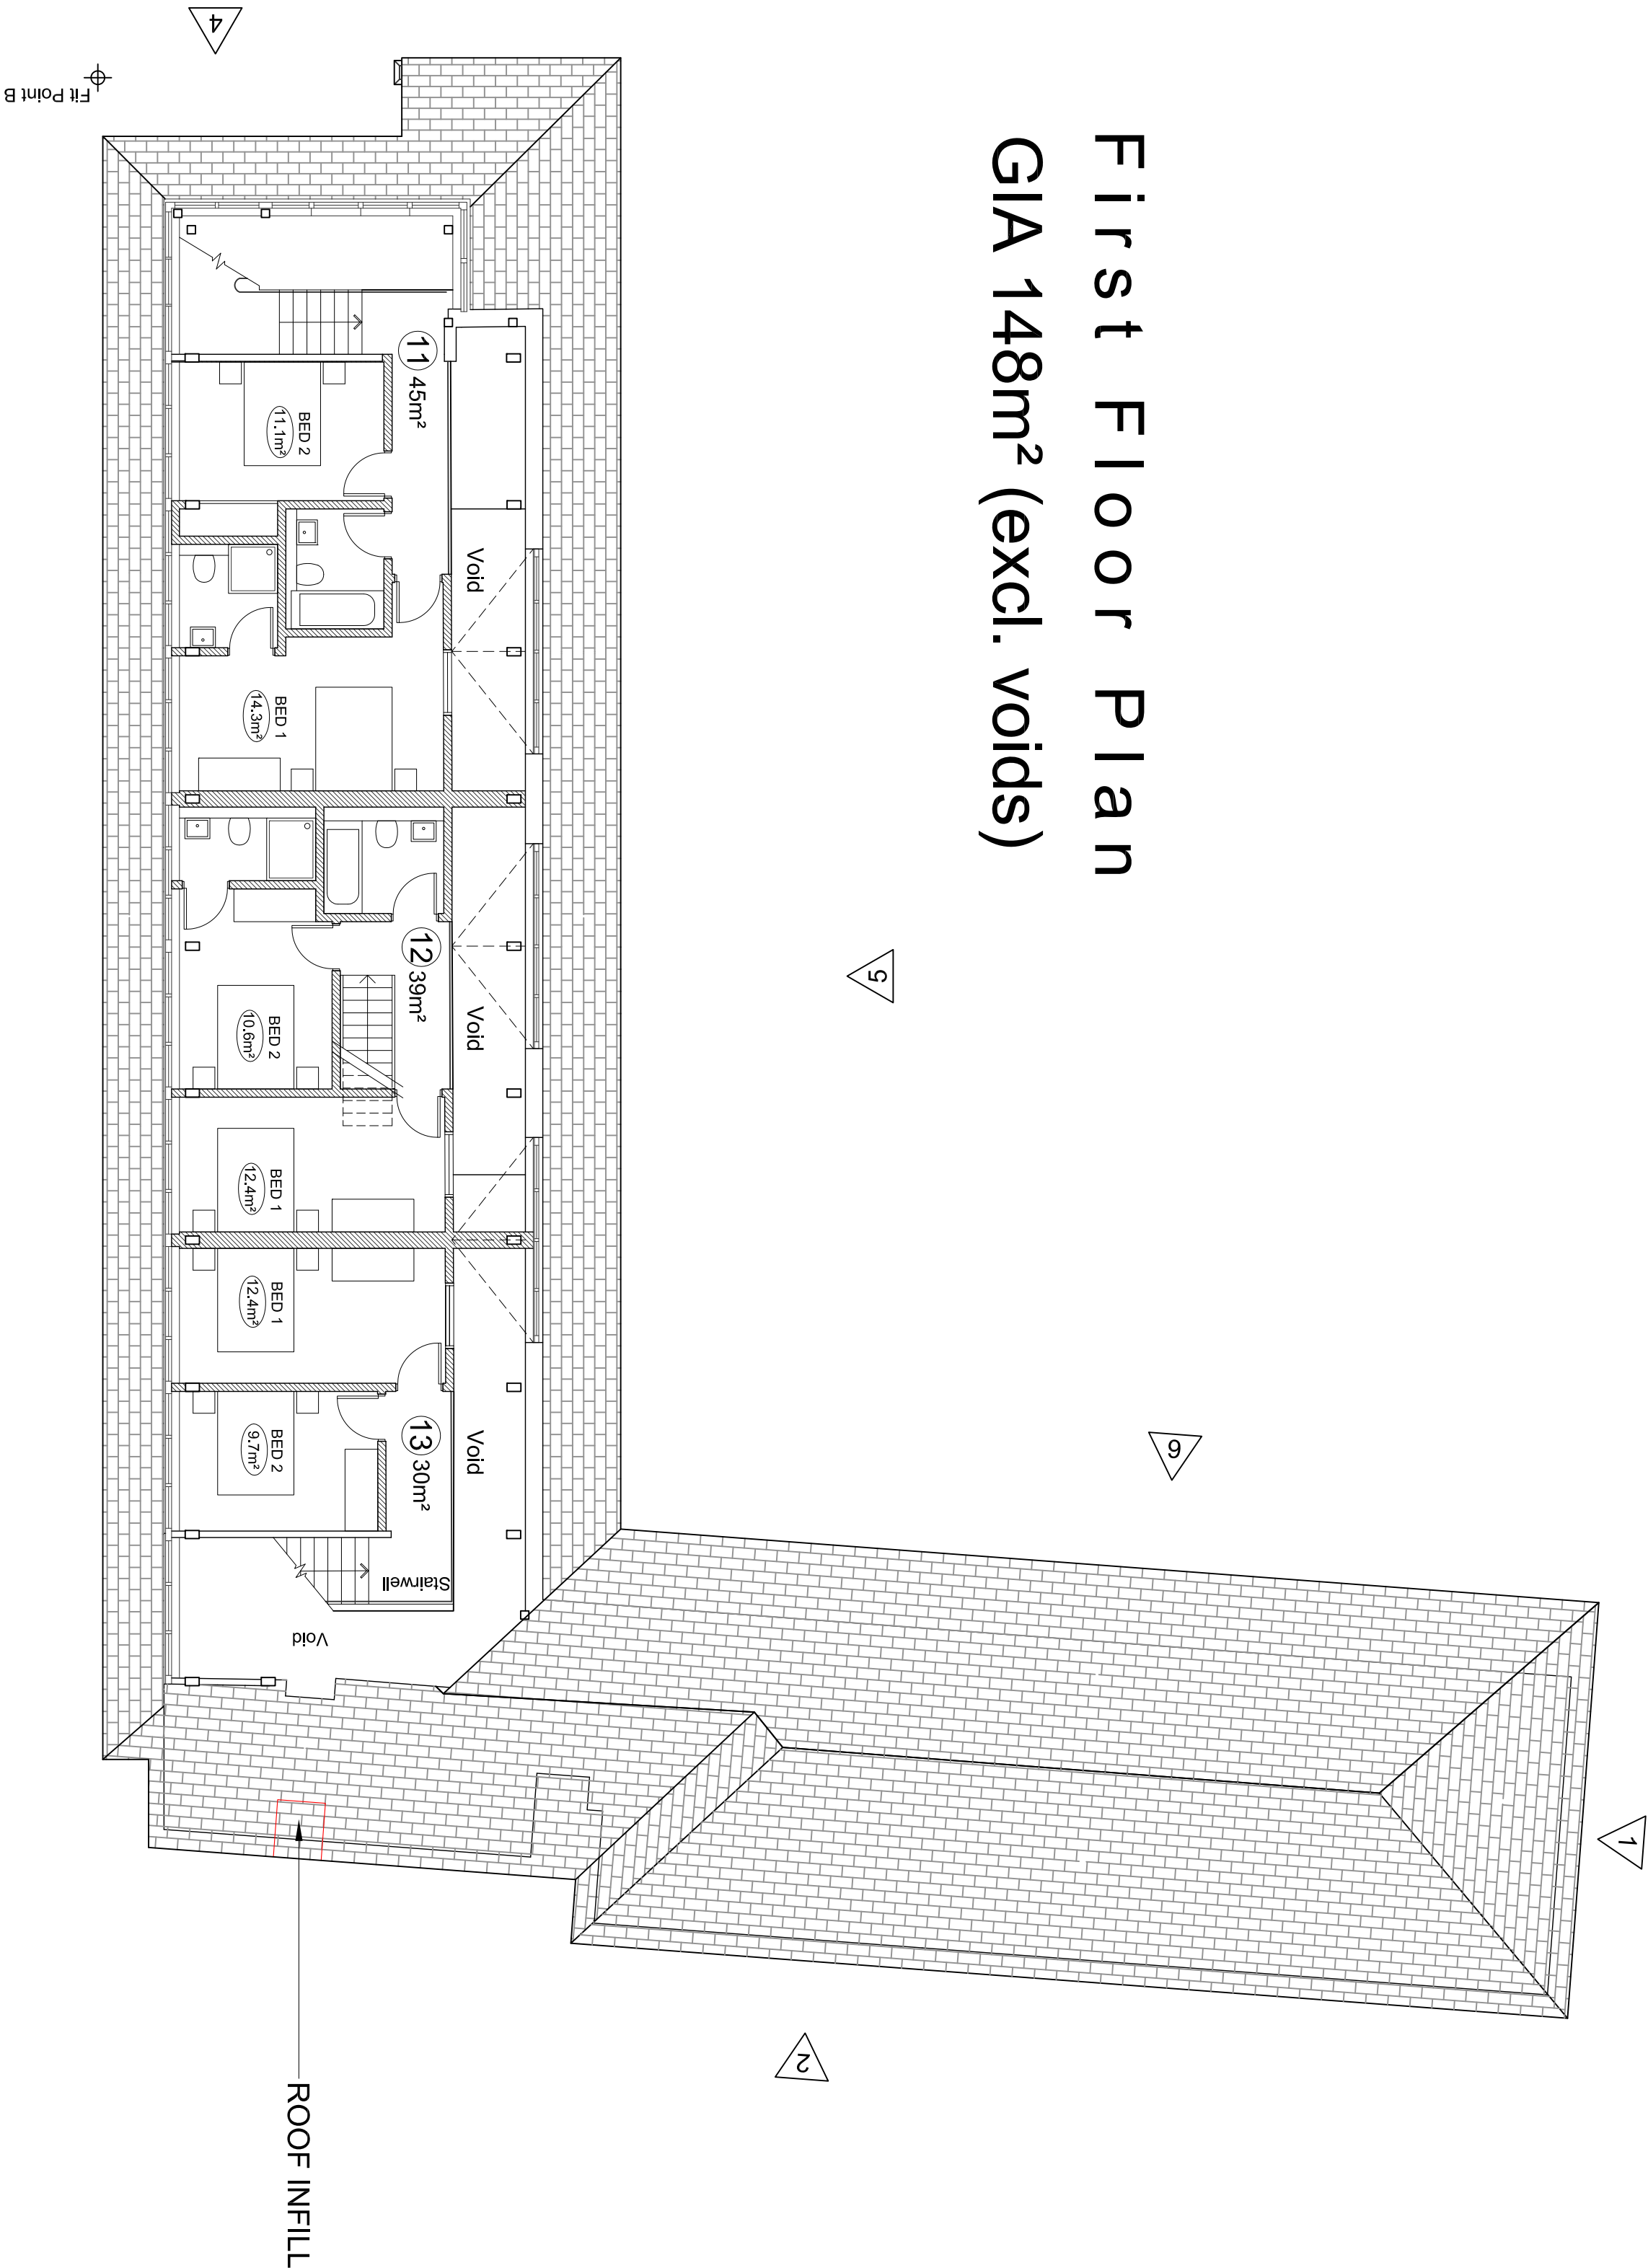

Rev.	Date	Details
Project:		
Manor Court		
High Street		
Hamondsworth		
Content:		
P R O P O S E D		
Office Bam Block		
First Floor Plan		
North:		
Drawn By: TH		
Date: APR15		
Scale: 1:100@A2		
Rev: -		
Notes:		
Figured dimensions to be used in preference to scaled.		
The Contractor is to check all site dimensions and setting-out and obtain the		
Architect's instructions in respect of any discrepancy revealed before work is put in		
Description or illustration of proprietary systems or products is not to be taken as		
licence in respect of patents or copyright involved or royalties due.		
All rights in drawing and design are reserved to the Architect.		
Copyright not to be reproduced without the Architect's permission.		
Subject to survey		

The Old School House Bridge Road Hunton Bridge
Kings Langley Hertfordshire WD4 8RQ
T 0 1 9 2 3 2 6 7 4 8 8
w a k e l i n - a d m i n @ w a k e l i n . c o . u k
w w w . w a k e l i n . c o . u k



Wakelin Associates
Architects

MC/17/L17