




0 2 5m

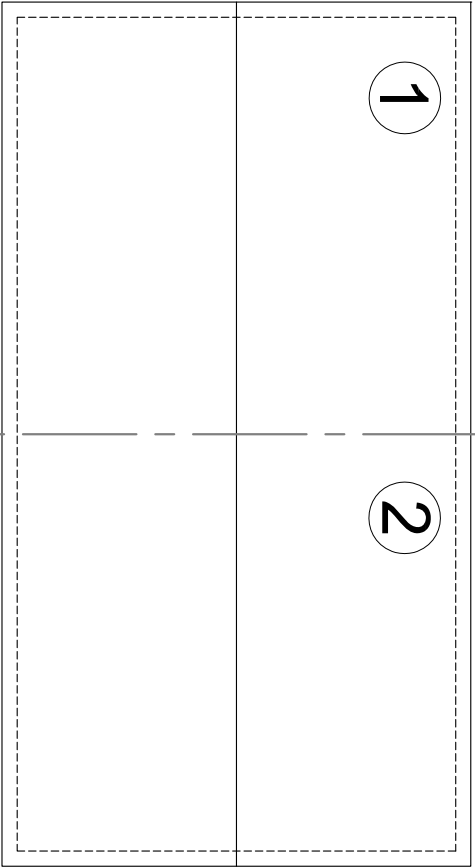


ROOF PLAN

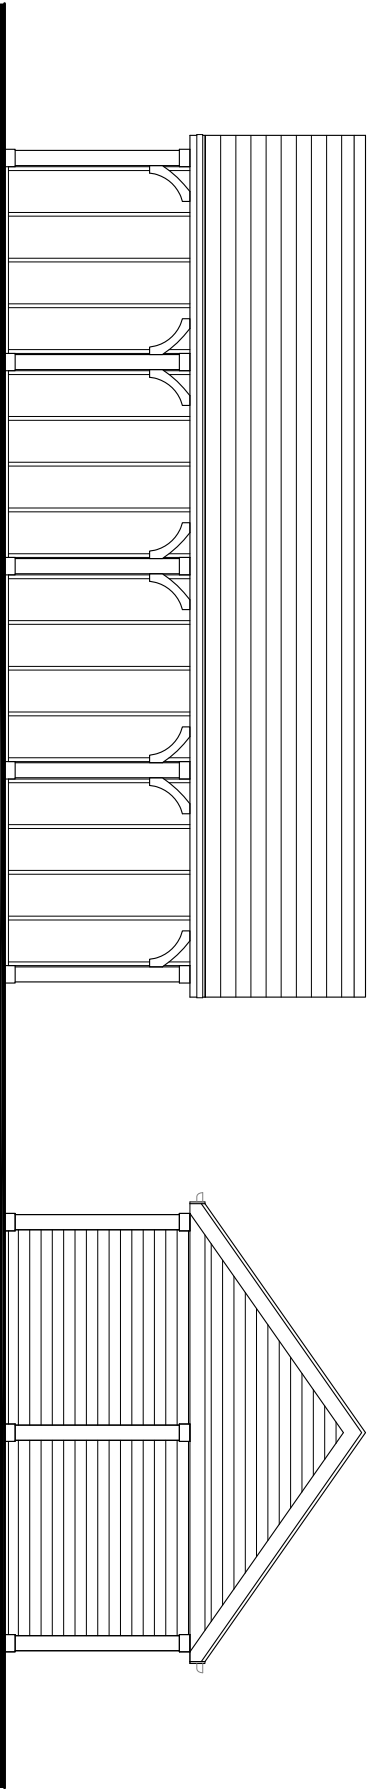

ELEVATION 1 (FRONT)

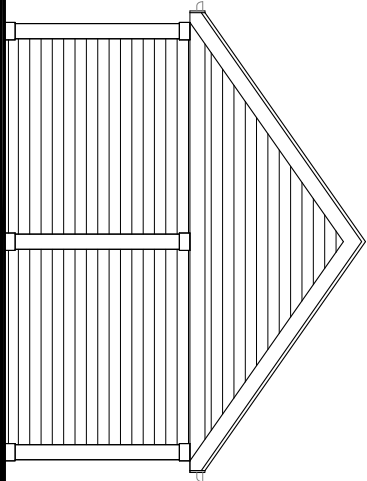

ELEVATION 2 (SIDE)

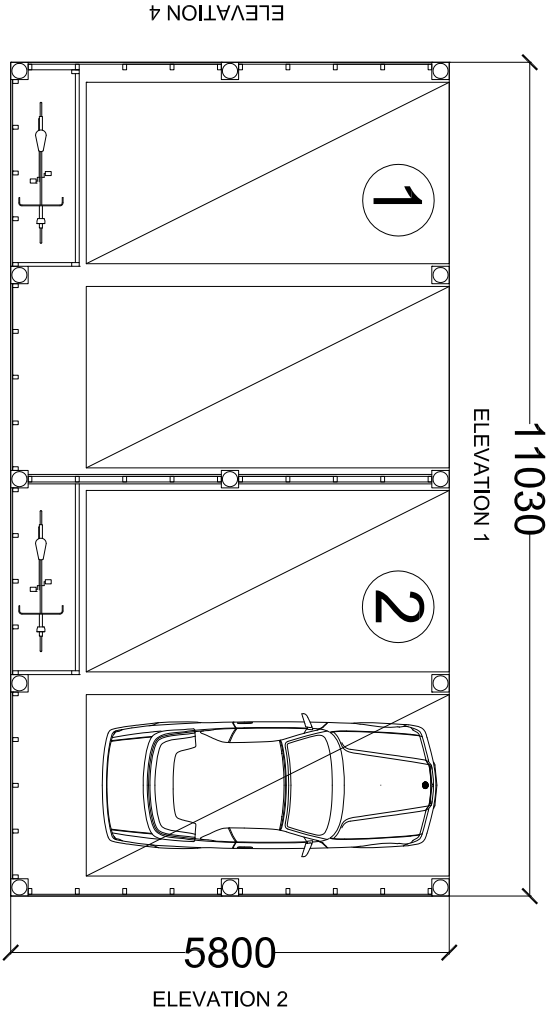


ELEVATION 1


ELEVATION 2

PLAN

ELEVATION 3

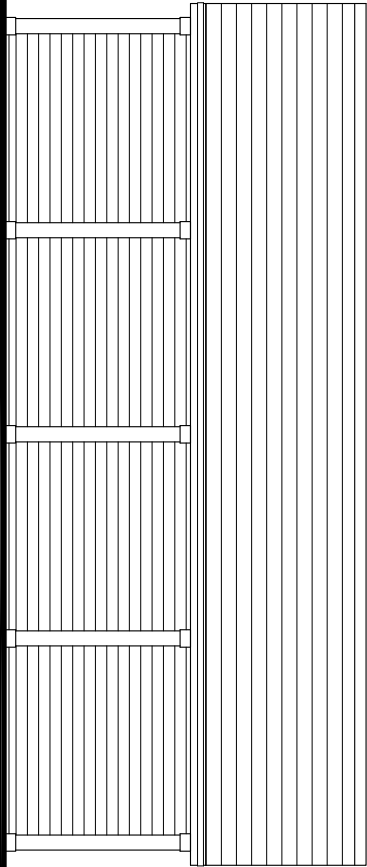


ELEVATION 3 (REAR)

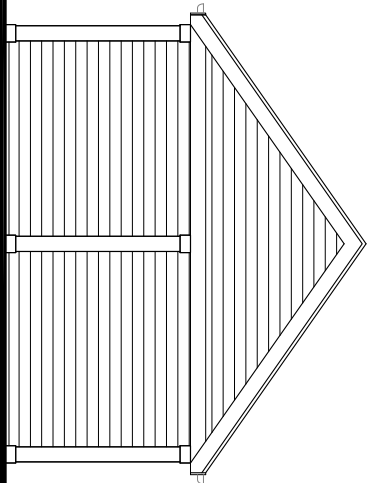


ELEVATION 4 (SIDE)

MANOR LODGE (UNITS 1&2) TIMBER CARPORT

2 PARKING SPACES AND CYCLE
SPACE PER HOUSE
TIMBER FRAME STRUCTURE
WITH TIMBER CLADDING

 


MANOR LODGE (UNITS 1&2) INDIVIDUAL BIN STORE

 

ROOF PLAN

INDIVIDUAL REFUSE STORE (1 PER HOUSE)

TIMBER FRAME WITH VERTICAL TIMBER
SLATS ON CONCRETE BASE
SIDE HUNG SLATTED TIMBER DOORS TO
FRONT

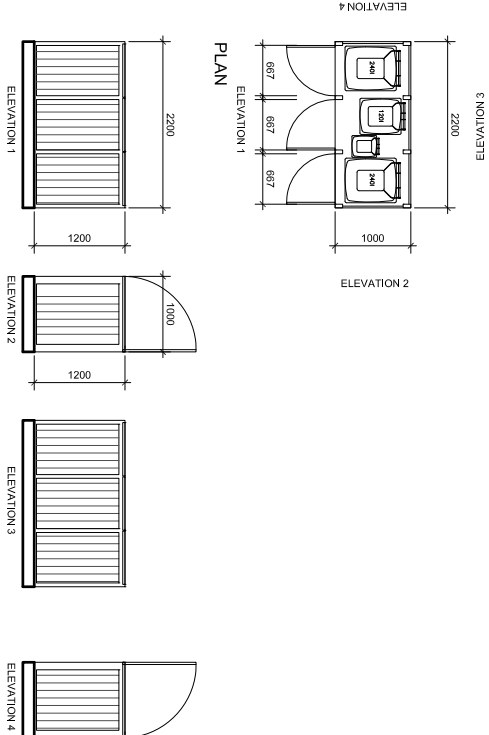


ELEVATION 1

ELEVATION 2

ELEVATION 3

ELEVATION 4

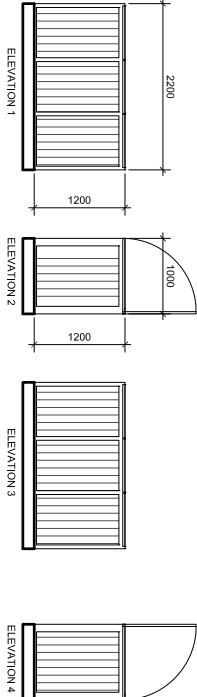

ELEVATION 1

ELEVATION 2

ELEVATION 3

ELEVATION 4

Rev	Date	Details
Project:		
Manor Court		
High Street		
Harmondsworth		
Content:		
P R O P O S E D		
Manor Lodge Units 1 & 2		
Timber Carport and Bin stores		
North:		
Drawn By: TH		
Date: APR15		
Scale: 1:100@A3		
Rev: -		
Notes:		
Figured dimensions to be used in preference to scaled dimensions. All dimensions are to be confirmed and obtained from the Architect's instructions in respect of any discrepancy revealed before work is put in hand. Description or illustration of proprietary systems or products is not to be taken as licence in respect of patents or copyright involved or royalties due. All rights in drawing and design are reserved to the Architect. Copyright is reproduced without the Architect's permission. Subject to survey.		

The Old School House Bridge Road Hunton Bridge
Kings Langley Hertfordshire WD4 8RQ
T 0 1 9 2 3 2 6 7 4 8 8
w a k e l i n - a d m i n @ w a k e l i n . c o . u k
w w w . w a k e l i n . c o . u k

© Wakelin Associates 2017

Wakelin Associates
Architects

MC/17/L30