



ELEVATION A

3G / 4G Antenna ID	Existing 3G Bearing
uA1/C1	30°
uB1/C2	130°
uC1/C3	300°

- NOTES:
- ALL DIMENSIONS IN MM UNLESS OTHERWISE NOTED.

Master:	MBNL / EE / H3G:	Project:	T&A	Purpose of Issue:	Planning	Issue:	B
M002	MBNL						
Date:	31/03/2020	Revision / Upgrade Description:					
Drawn:	L. McMoran	Minor amends					
Checked:	T. Clifford						
Approved:	M. Venner						
Master:	MBNL / EE / H3G:	Project:	T&A	Purpose of Issue:	Planning	Issue:	A
M001	MBNL						
Date:	17/03/2020	Revision / Upgrade Description:					
Drawn:	L. McMoran	First Issue					
Checked:	T. Clifford						
Approved:	M. Venner						



Hutchison 3G UK Limited
Star House, 20 Grenfell Road
Maidenhead, SL6 1EH
Tel: 01628 765 000
Fax: 01628 765 001



Hatfield Business Park
Hatfield
Hertfordshire
AL10 9BW
Tel: 01707 315000
Fax: 01707 319001



Mobile Broadband Network Limited
Sixth Floor, Thames Tower, Station Road, Reading, RG1 1LX



BEACONCOMMS

UNIT E3 PITTS CLEAVE INDUSTRIAL ESTATE, TAVISTOCK, DEVON, PL19 0PW
sales@beaconcomms.co.uk Tel: +44 (0)1822 610610

Site Name: TW0070 TERM 3 HEATHROW
208245

Site ID: 1109174

Address: TERMINAL 3 HEATHROW
CANBERRA ROAD HEATHROW
AIRPORT HOUNSLOW LONDON:
HILLINGDON
TW6 1QG

Title: 100 EXISTING SITE PLAN

Project: T&A

Purpose of Issue: GENERAL ARRANGEMENT

EE Cell ID: 27254	MBNL Cell ID: HGN081	3UK Cell ID: TW0070
-----------------------------	--------------------------------	-------------------------------

Master Drawing No: 1109174_HGN081_27254_TW0070_M002	Issue: B
--	--------------------


100mm

150mm

10mm

EXISTING WALKWAY

EXISTING SITE PLAN

 

EXISTING CABLE
MANAGEMENT

EXISTING OLO CABINETS

EXISTING CABINETS ON
EXISTING STEELWORK

EXISTING 4-PORT ANTENNA


EXISTING 4-PORT ANTENNA

EXISTING 4-PORT ANTENNA


100mm

50mm

10mm

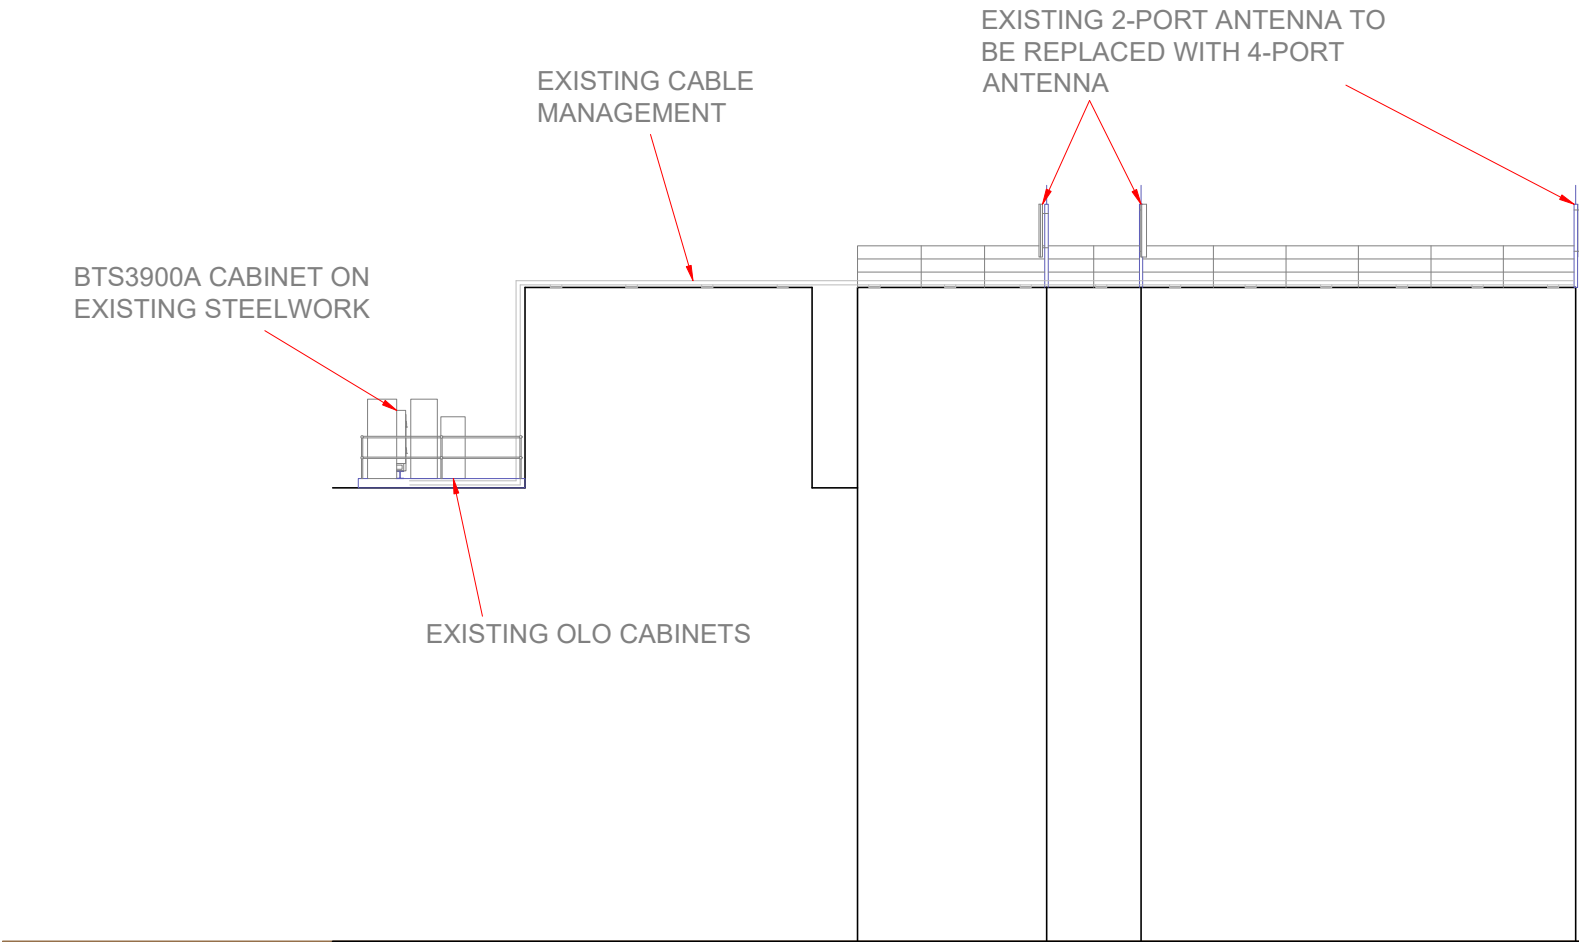

EXISTING ELEVATION A

 

3G / 4G Antenna ID	Existing 3G Bearing
uA1/C1	30°
uB1/C2	130°
uC1/C3	300°

- NOTES:
- ALL DIMENSIONS IN MM UNLESS OTHERWISE NOTED.

Master:	MBNL / EE / H3G:	Project:	Purpose of Issue:	Issue:
M002	MBNL	T&A	Planning	B
Date:	31/03/2020	Revision / Upgrade Description:		
Drawn:	L. McMoran	Minor amends		
Checked:	T. Clifford			
Approved:	M. Venner			
Master:	MBNL / EE / H3G:	Project:	Purpose of Issue:	Issue:
M001	MBNL	T&A	Planning	A
Date:	17/03/2020	Revision / Upgrade Description:		
Drawn:	L. McMoran	First Issue		
Checked:	T. Clifford			
Approved:	M. Venner			



Hutchison 3G UK Limited
Star House, 20 Grenfell Road
Maidenhead, SL6 1EH
Tel: 01628 765 000
Fax: 01628 765 001



Hatfield Business Park
Hatfield
Hertfordshire
AL10 9BW
Tel: 01707 315000
Fax: 01707 319001



Mobile Broadband Network Limited
Sixth Floor, Thames Tower, Station Road, Reading, RG1 1LX



UNIT E3 PITTS CLEAVE INDUSTRIAL ESTATE, TAVISTOCK, DEVON, PL19 0PW
sales@beaconcomms.co.uk Tel: +44 (0)1822 610610

Site Name: TW0070 TERM 3 HEATHROW
208245

Site ID: 1109174

Address: TERMINAL 3 HEATHROW
CANBERRA ROAD HEATHROW
AIRPORT HOUNSLOW LONDON:
HILLINGDON
TW6 1QG


Title: 150 EXISTING ELEVATION A

Project: T&A

Purpose of Issue: GENERAL ARRANGEMENT

EE Cell ID: 27254	MBNL Cell ID: HGN081	3UK Cell ID: TW0070
----------------------	-------------------------	------------------------

Master Drawing No: 1109174_HGN081_27254_TW0070_M002	Issue: B
--	-------------

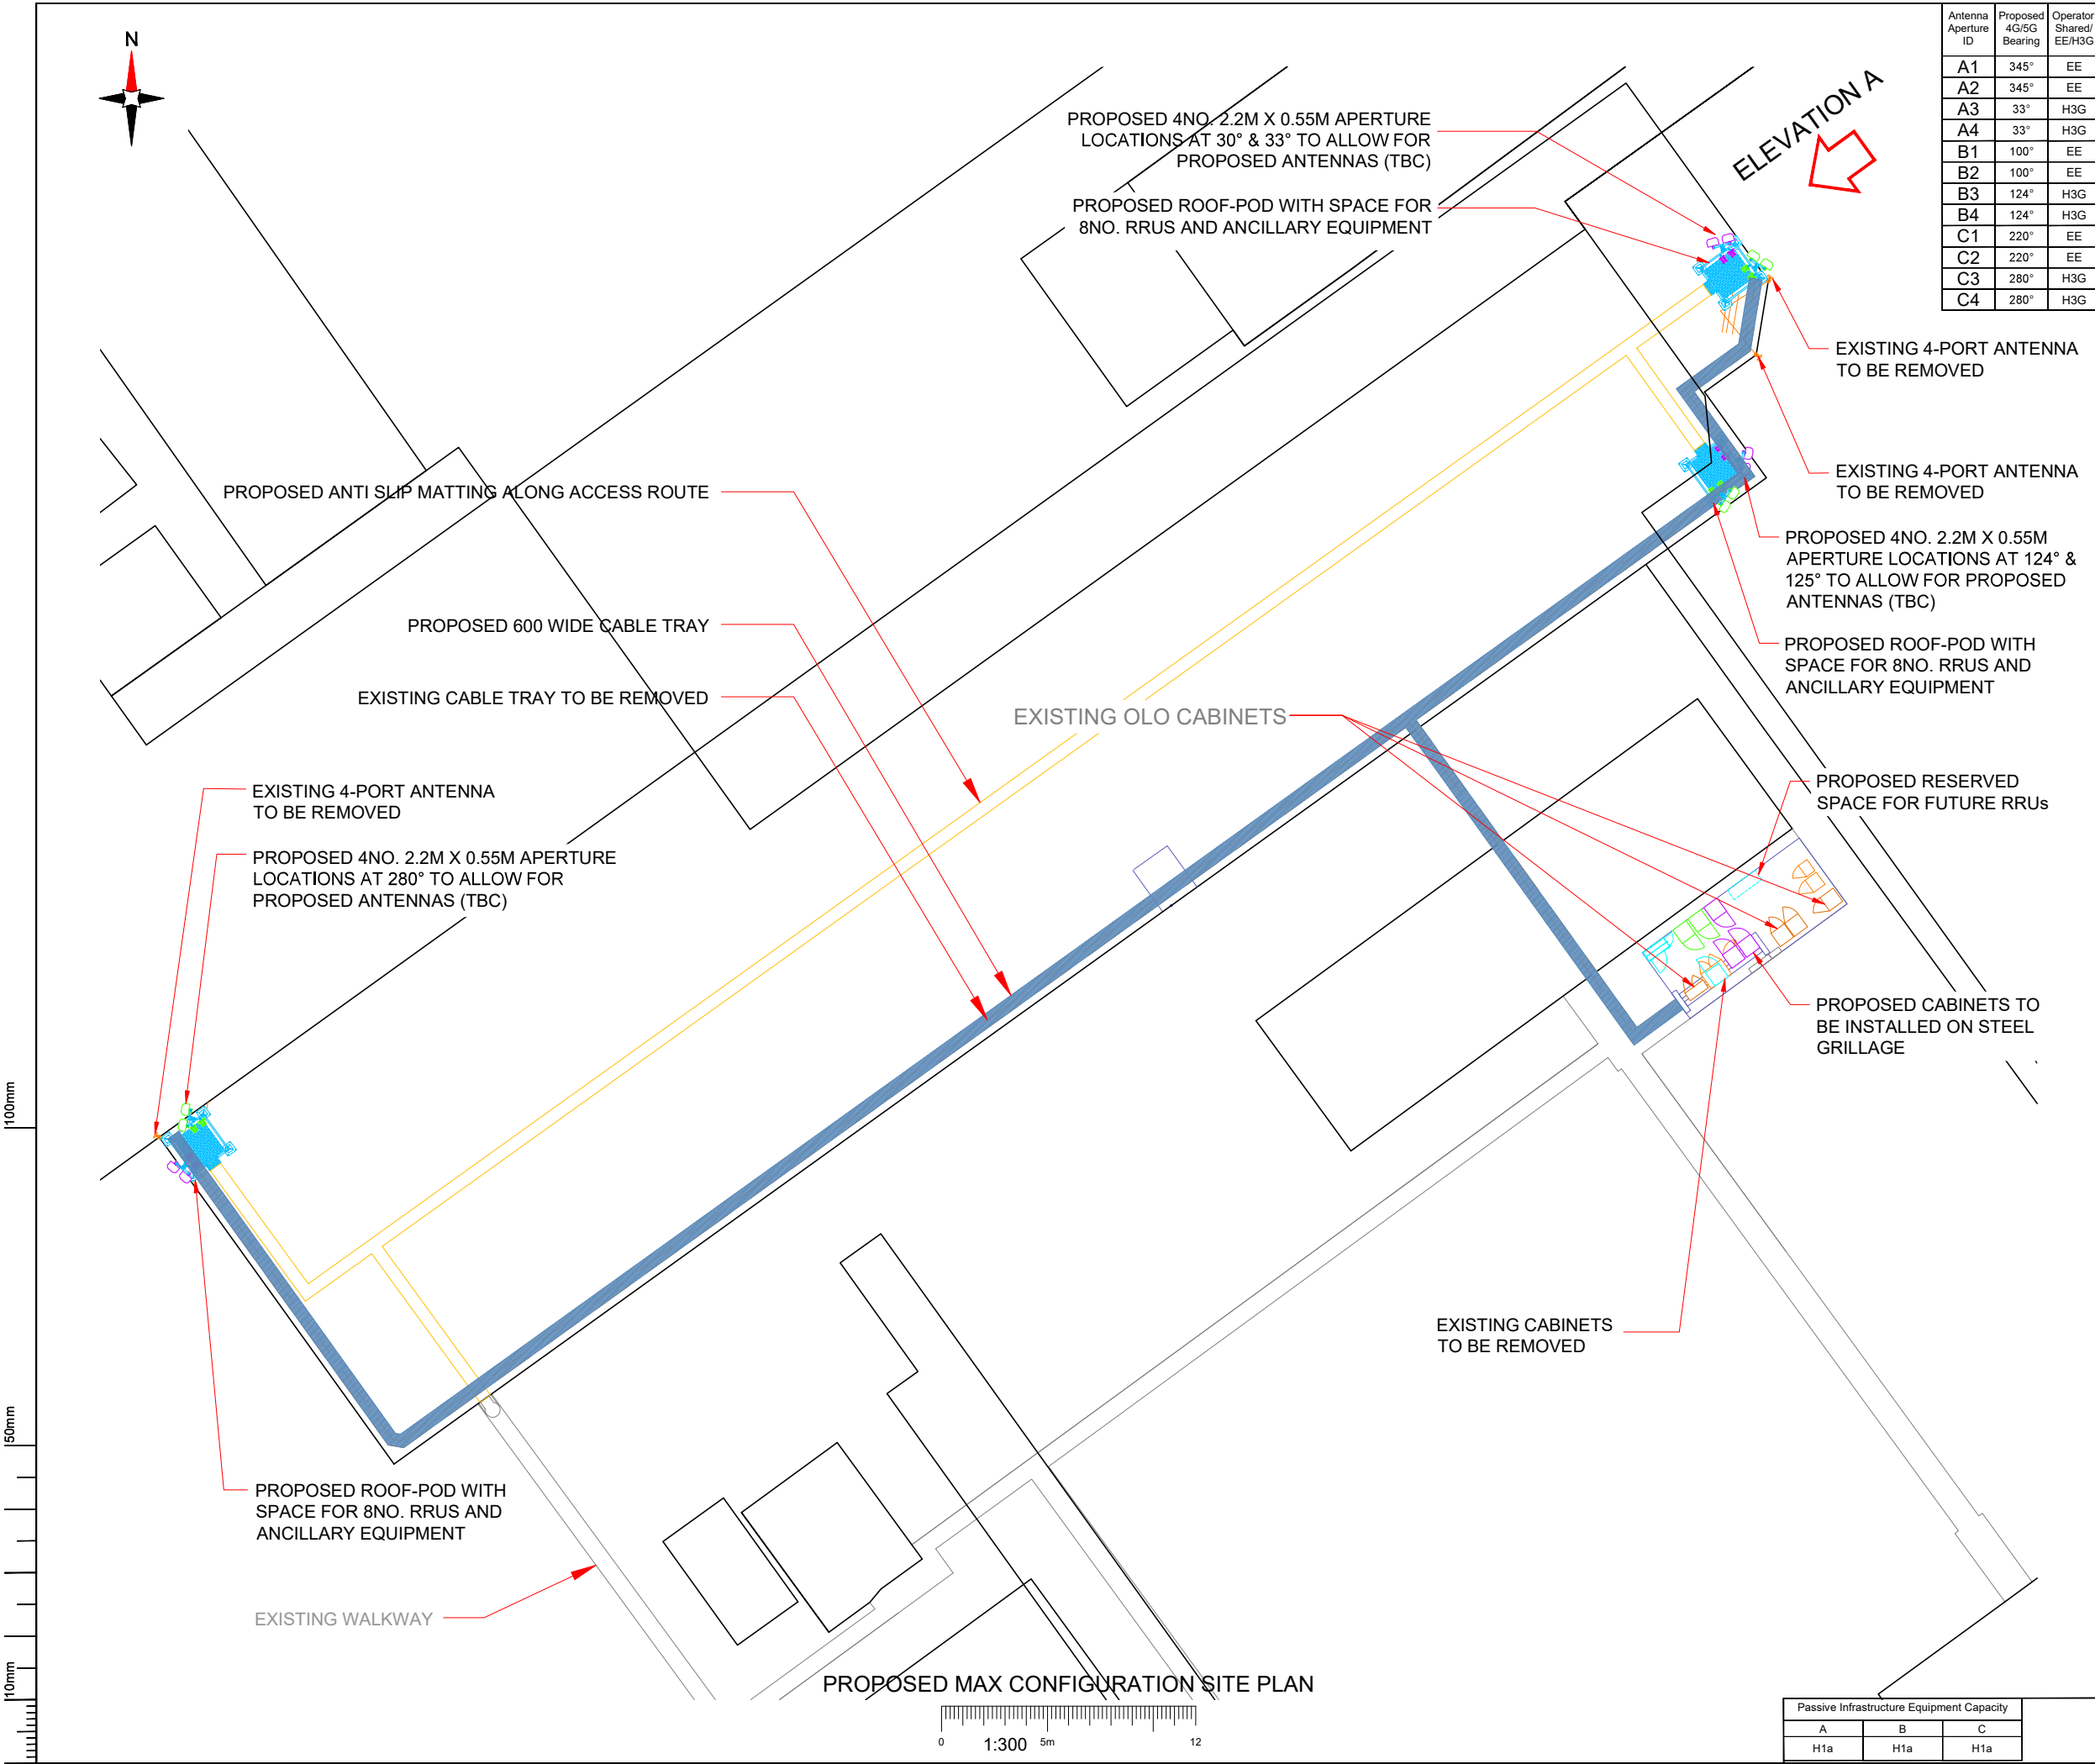

Antenna Aperture ID	Proposed 4G/5G Bearing	Operator: Shared/ EE/H3G
A1	345°	EE
A2	345°	EE
A3	33°	H3G
A4	33°	H3G
B1	100°	EE
B2	100°	EE
B3	124°	H3G
B4	124°	H3G
C1	220°	EE
C2	220°	EE
C3	280°	H3G
C4	280°	H3G

- NOTES:
- ALL DIMENSIONS IN MM UNLESS OTHERWISE NOTED.

Master: M002	MBNL / EE / H3G	Project: T&A	Purpose of Issue: Planning	Issue: B
Date: 31/03/2020	Revision / Upgrade Description: Minor amends			
Drawn: L. McMoran				
Checked: T. Clifford				
Approved: M. Venner				
Master: M001	MBNL / EE / H3G	Project: T&A	Purpose of Issue: Planning	Issue: A
Date: 17/03/2020	Revision / Upgrade Description: First Issue			
Drawn: L. McMoran				
Checked: T. Clifford				
Approved: M. Venner				



Hutchison 3G UK Limited
Star House, 20 Greenfell Road
Maldenhead, SL8 1EH
Tel: 01628 765 900
Fax: 01628 765 901



Hatfield Business Park
Hatfield
Hertfordshire
AL10 9BW
Tel: 01707 315000
Fax: 01707 319001



Mobile Broadband Network Limited
Sixth Floor, Thames Tower, Station Road, Reading, RG1 1LX



BEACONCOMMS

UNIT E3 PITTS CLEAVE INDUSTRIAL ESTATE, TAVISTOCK, DEVON, PL19 0PW
sales@beaconcomms.co.uk Tel: +44 (0)1822 610610


Site Name:	TW0070 TERM 3 HEATHROW 208245		
Site ID:	1109174		
Address:	TERMINAL 3 HEATHROW CANBERRA ROAD HEATHROW AIRPORT HOUNSLOW LONDON: HILLINGDON TW6 1QG		
Title:	215 MAX CONFIGURATION SITE PLAN		
Project:	T&A		
Purpose of Issue:	GENERAL ARRANGEMENT		
EE Cell ID:	27254	MBNL Cell ID:	HGN081
3UK Cell ID:	TW0070		
Master Drawing No:	1109174_HGN081_27254_TW0070_M002		Issue: B

Passive Infrastructure Equipment Capacity		
A	B	C
H1a	H1a	H1a

100mm

50mm

10mm

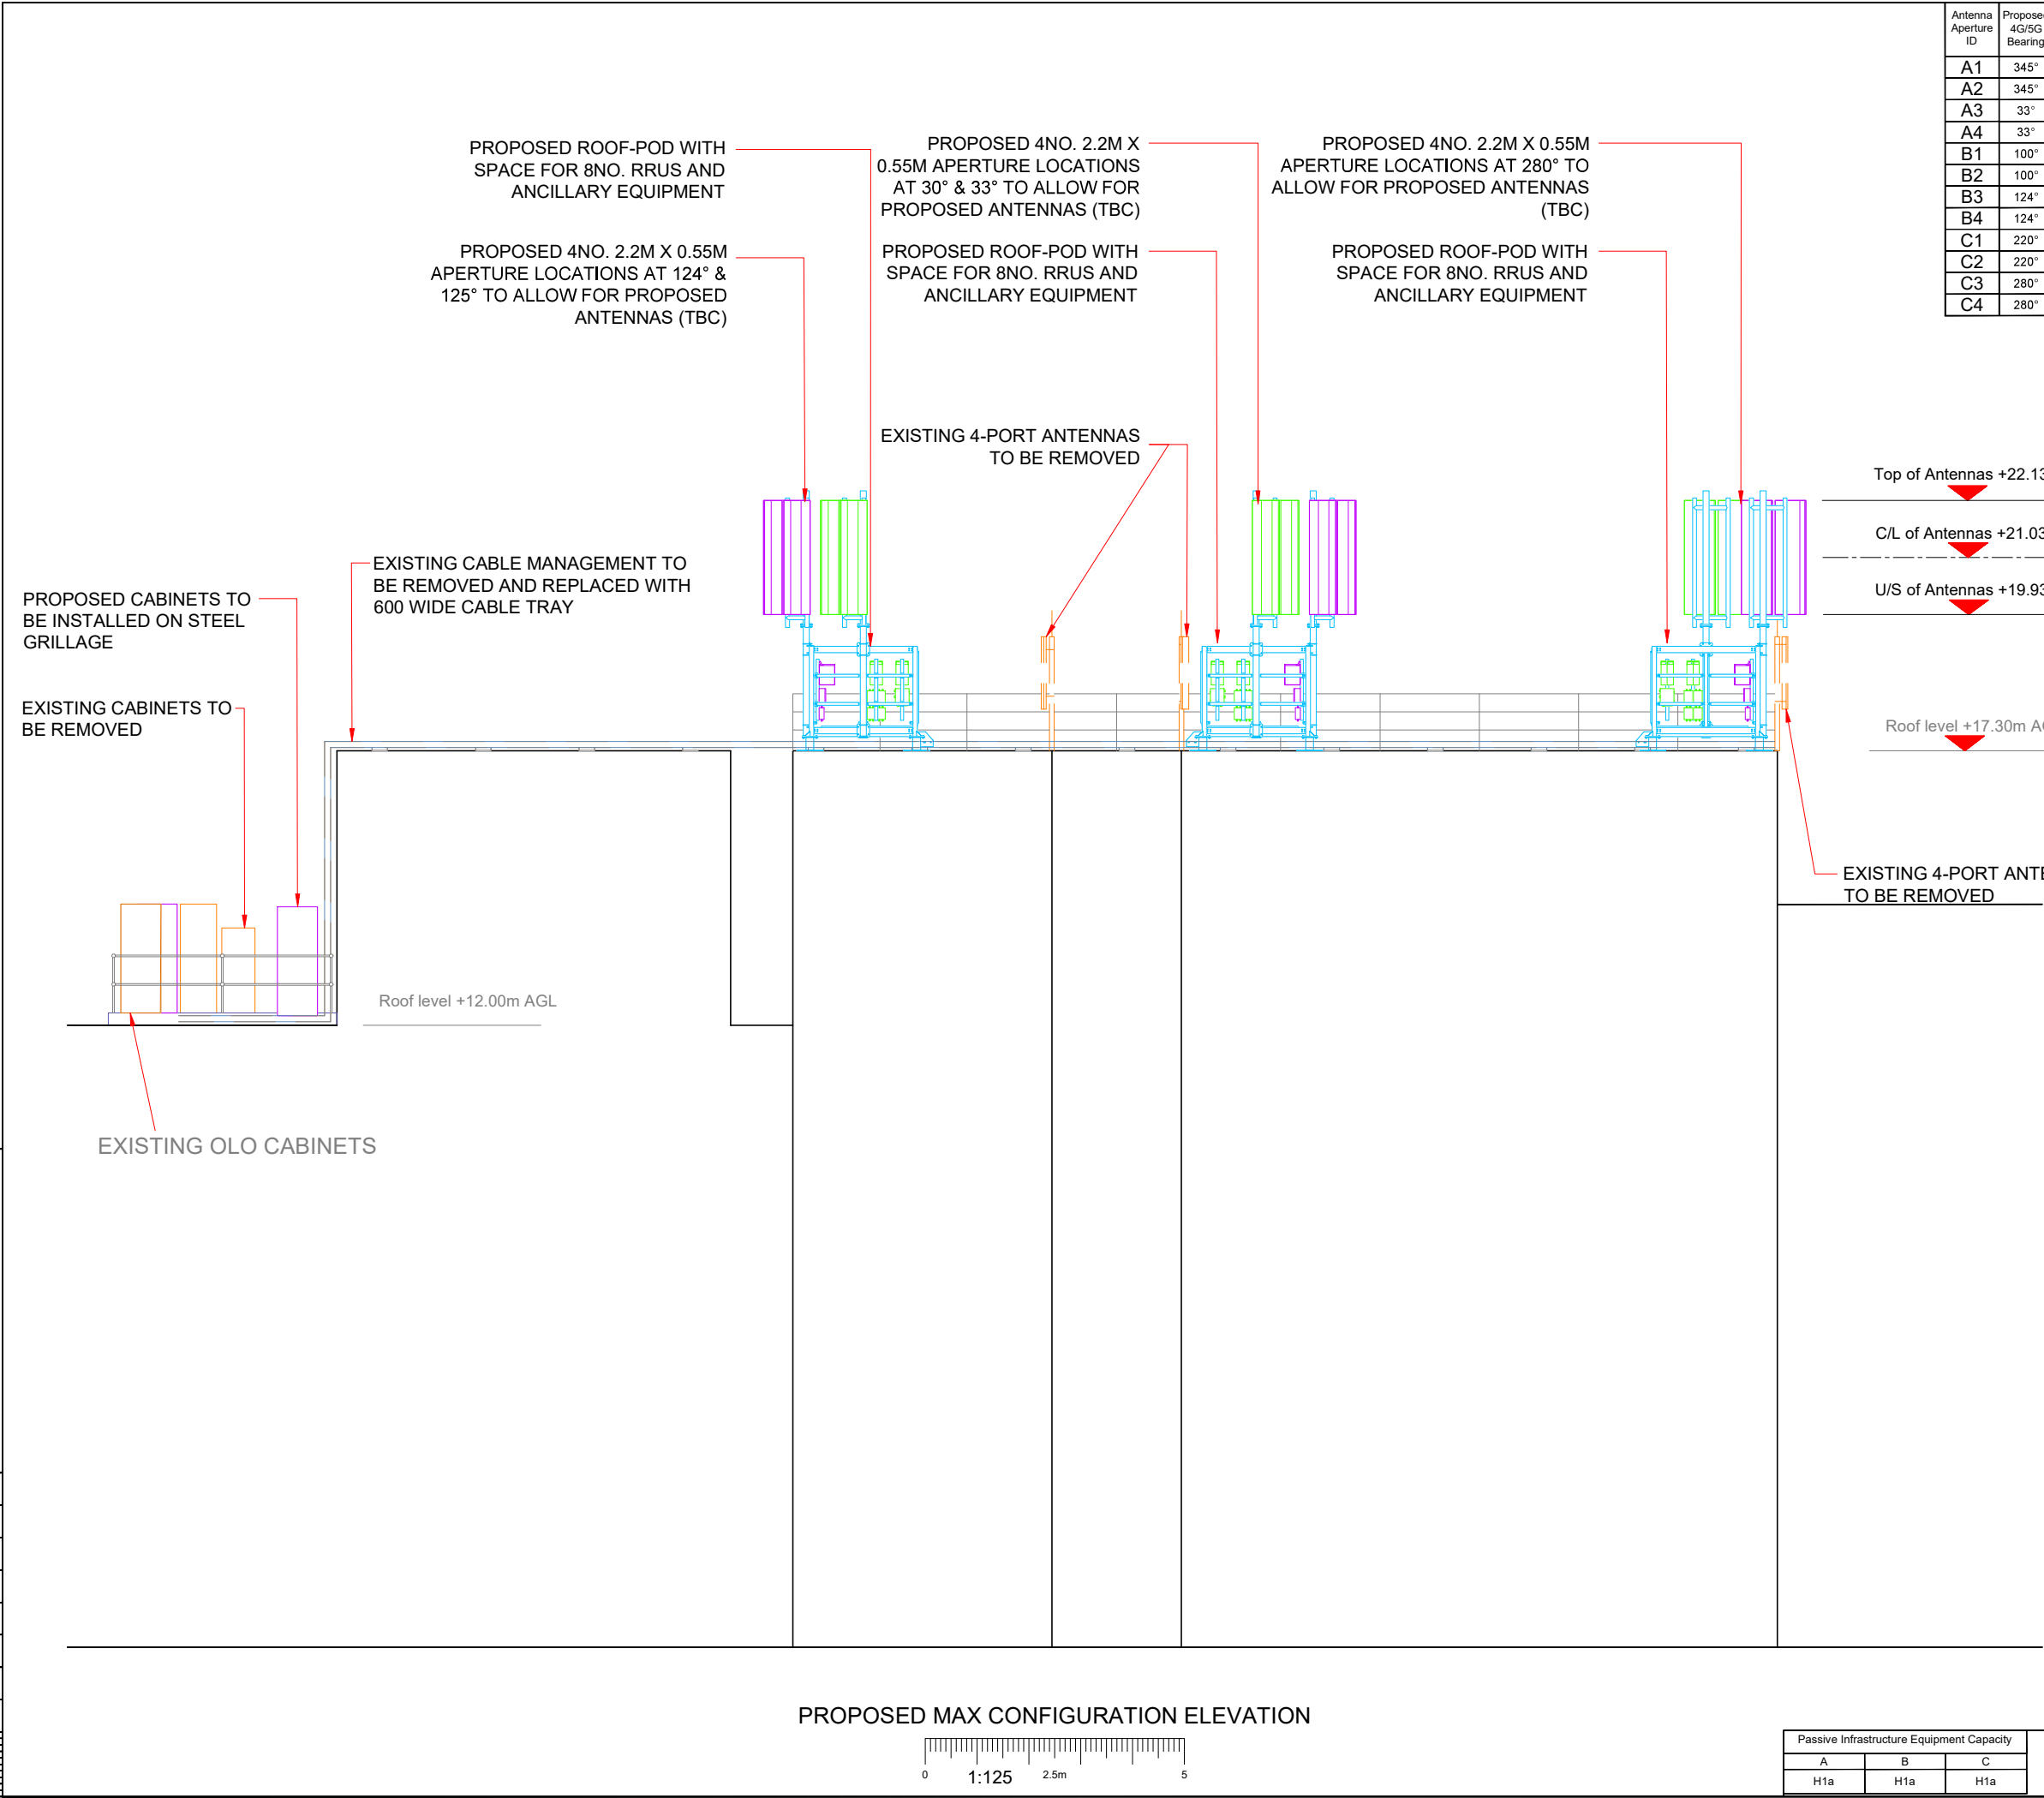

Antenna Aperture ID	Proposed 4G/5G Bearing	Operator: Shared/ EE/H3G
A1	345°	EE
A2	345°	EE
A3	33°	H3G
A4	33°	H3G
B1	100°	EE
B2	100°	EE
B3	124°	H3G
B4	124°	H3G
C1	220°	EE
C2	220°	EE
C3	280°	H3G
C4	280°	H3G

NOTES:
1. ALL DIMENSIONS IN MM UNLESS OTHERWISE NOTED.

Master: M002	MBNL / EE / H3G:	Project: T&A	Purpose of Issue: Planning	Issue: B
Date: 31/03/2020	Revision / Upgrade Description: Minor amends			
Drawn: L. McMoran				
Checked: T. Clifford				
Approved: M. Venner				
Master: M001	MBNL / EE / H3G:	Project: T&A	Purpose of Issue: Planning	Issue: A
Date: 17/03/2020	Revision / Upgrade Description: First Issue			
Drawn: L. McMoran				
Checked: T. Clifford				
Approved: M. Venner				



Hutchison 3G UK Limited
Star House, 20 Grenfell Road
Maidenhead, SL6 1EH
Tel: 01628 765 000
Fax: 01628 765 001



Hatfield Business Park
Hatfield
Hertfordshire
AL10 9BW

Tel: 01707 315000
Fax: 01707 319001



Mobile Broadband Network Limited
Sixth Floor, Thames Tower, Station Road, Reading, RG1 1LX



UNIT E3 PITTS CLEAVE INDUSTRIAL ESTATE, TAVISTOCK, DEVON, PL19 0PW
sales@beaconcomms.co.uk

Tel: +44 (0)1822 610610

Site Name:	TW0070 TERM 3 HEATHROW 208245		
Site ID:	1109174		
Address:	TERMINAL 3 HEATHROW CANNERRA ROAD HEATHROW AIRPORT HOUNSLOW LONDON: HILLINGDON TW6 1QG		
Title:	265 MAX CONFIGURATION ELEVATION		
Project:	T&A		
Purpose of Issue:	GENERAL ARRANGEMENT		
EE Cell ID:	27254	MBNL Cell ID:	HGN081
3UK Cell ID:	TW0070		
Master Drawing No:	1109174_HGN081_27254_TW0070_M002		
Issue:	B		

Passive Infrastructure Equipment Capacity		
A	B	C
H1a	H1a	H1a