




NOTES:
All dimensions must be checked on site and not scaled from this drawing.

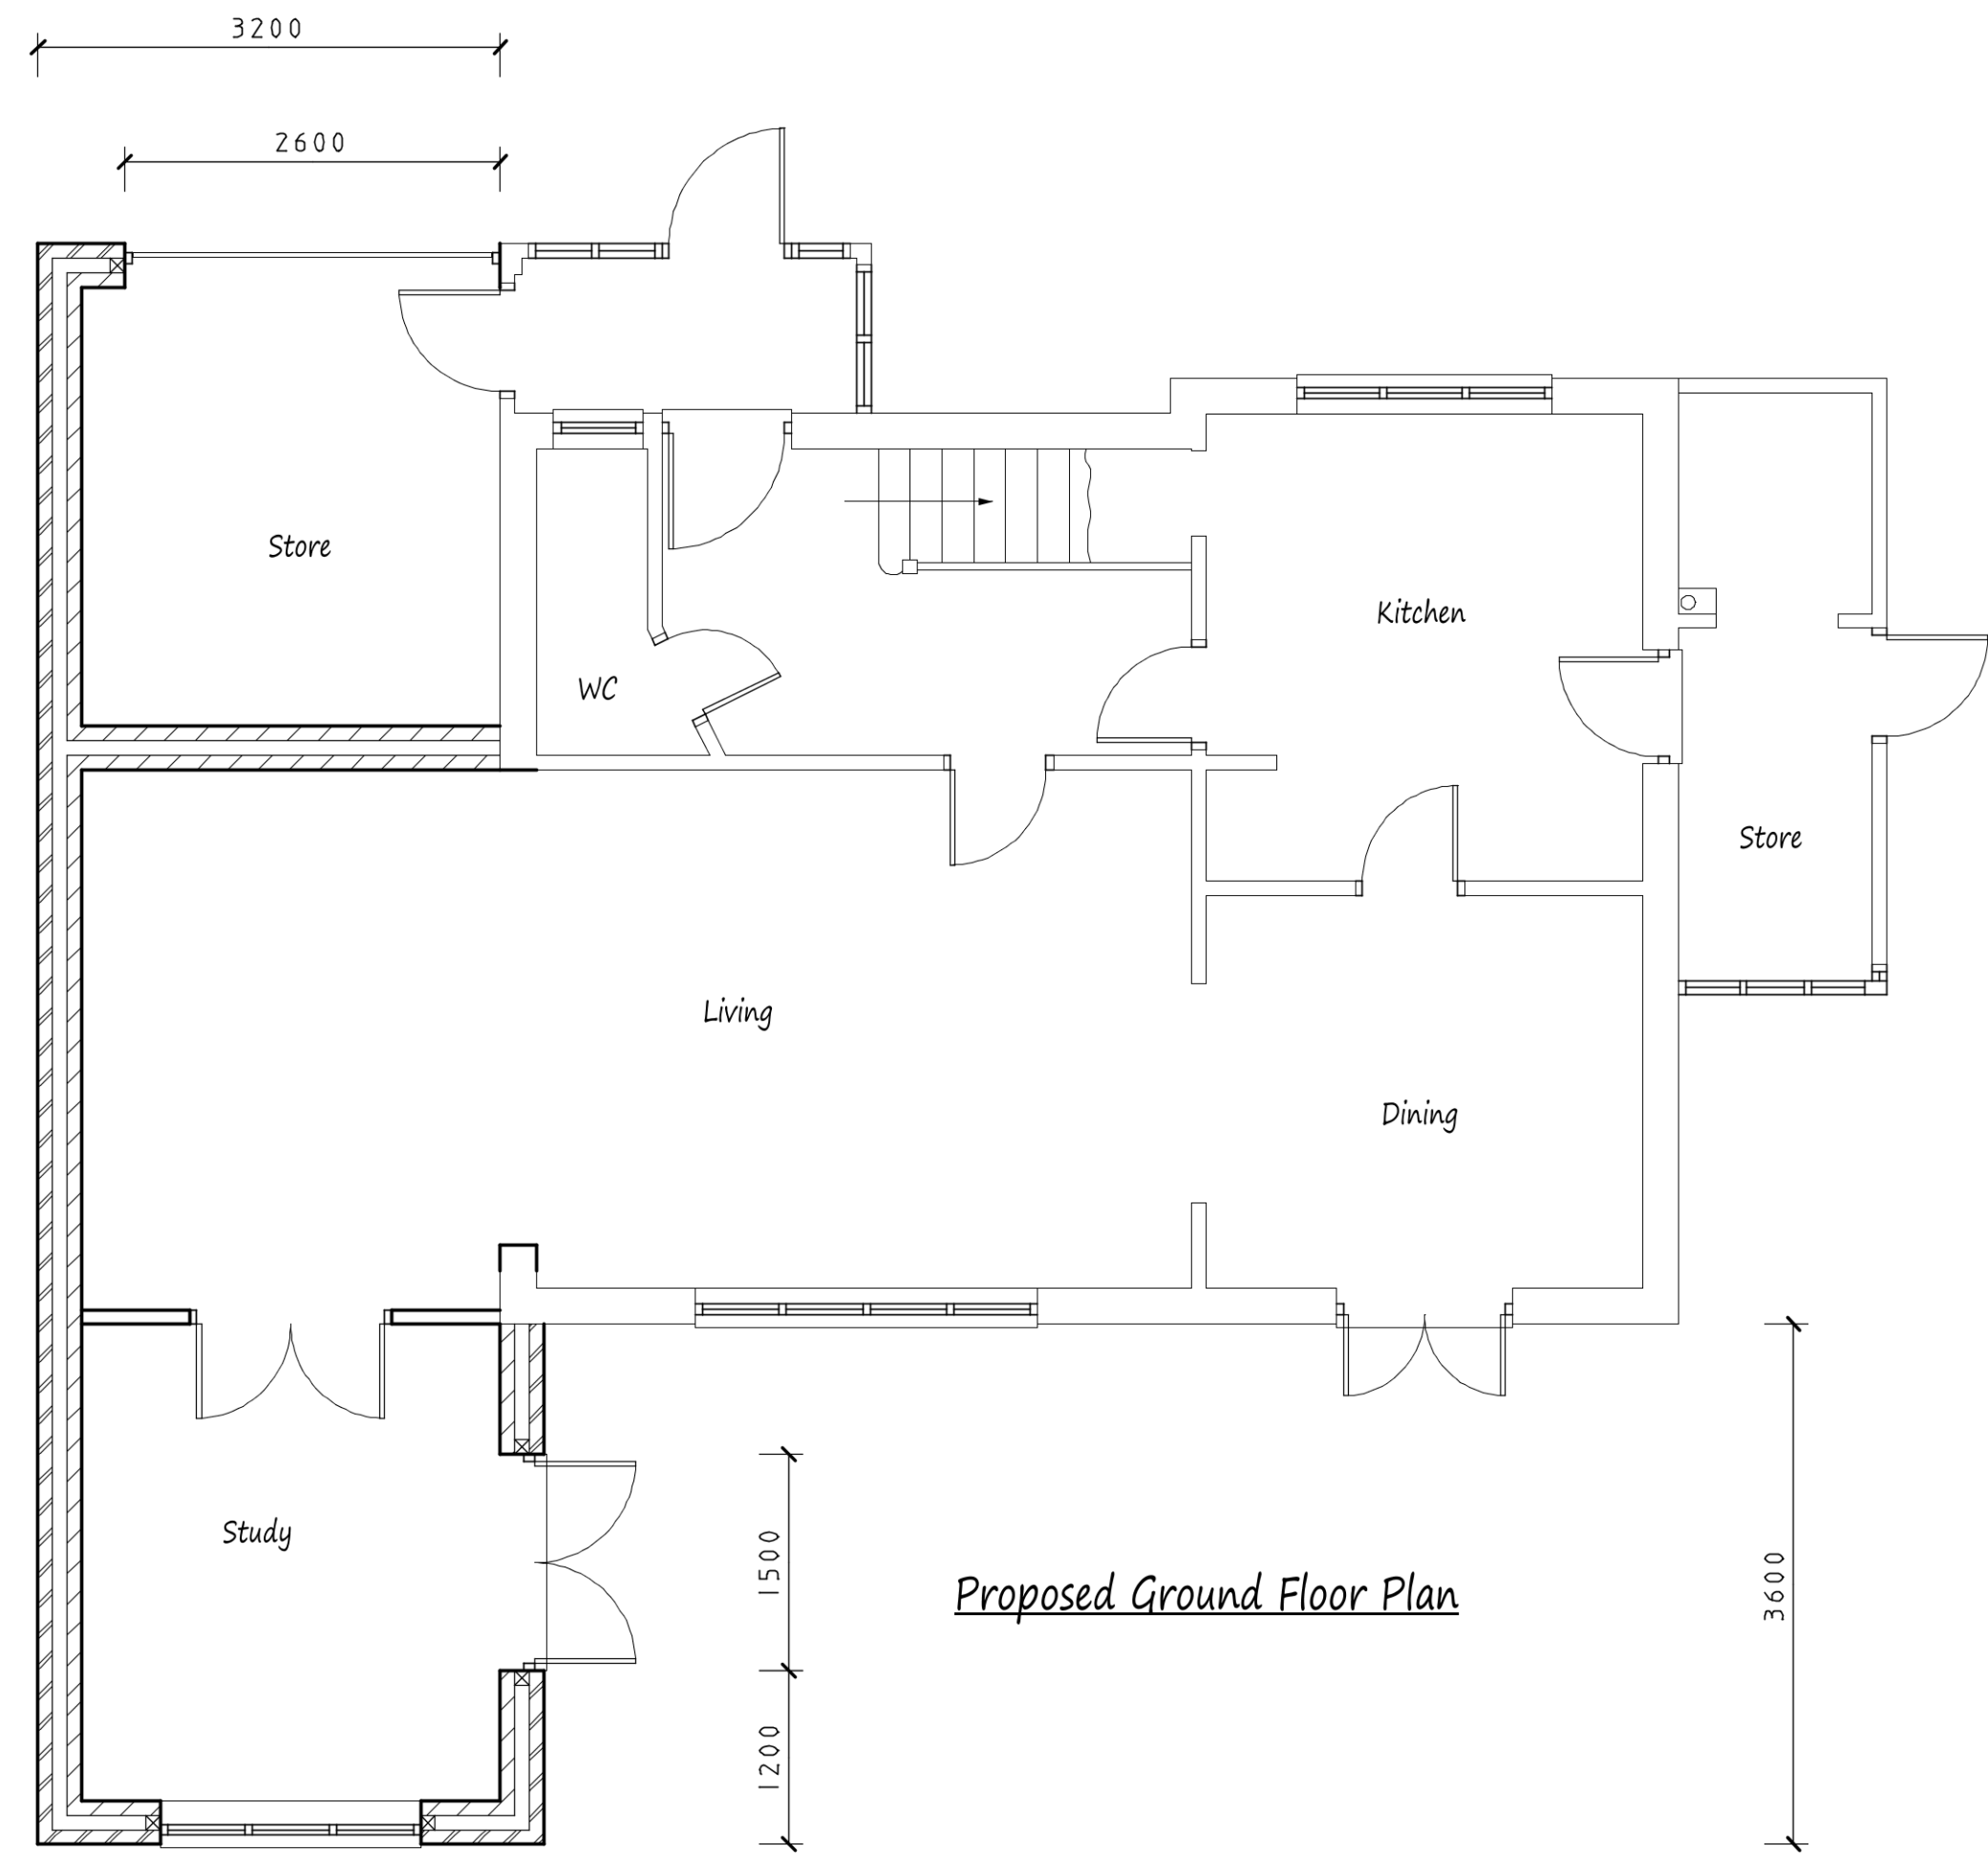

Proposed Ground Floor Plan

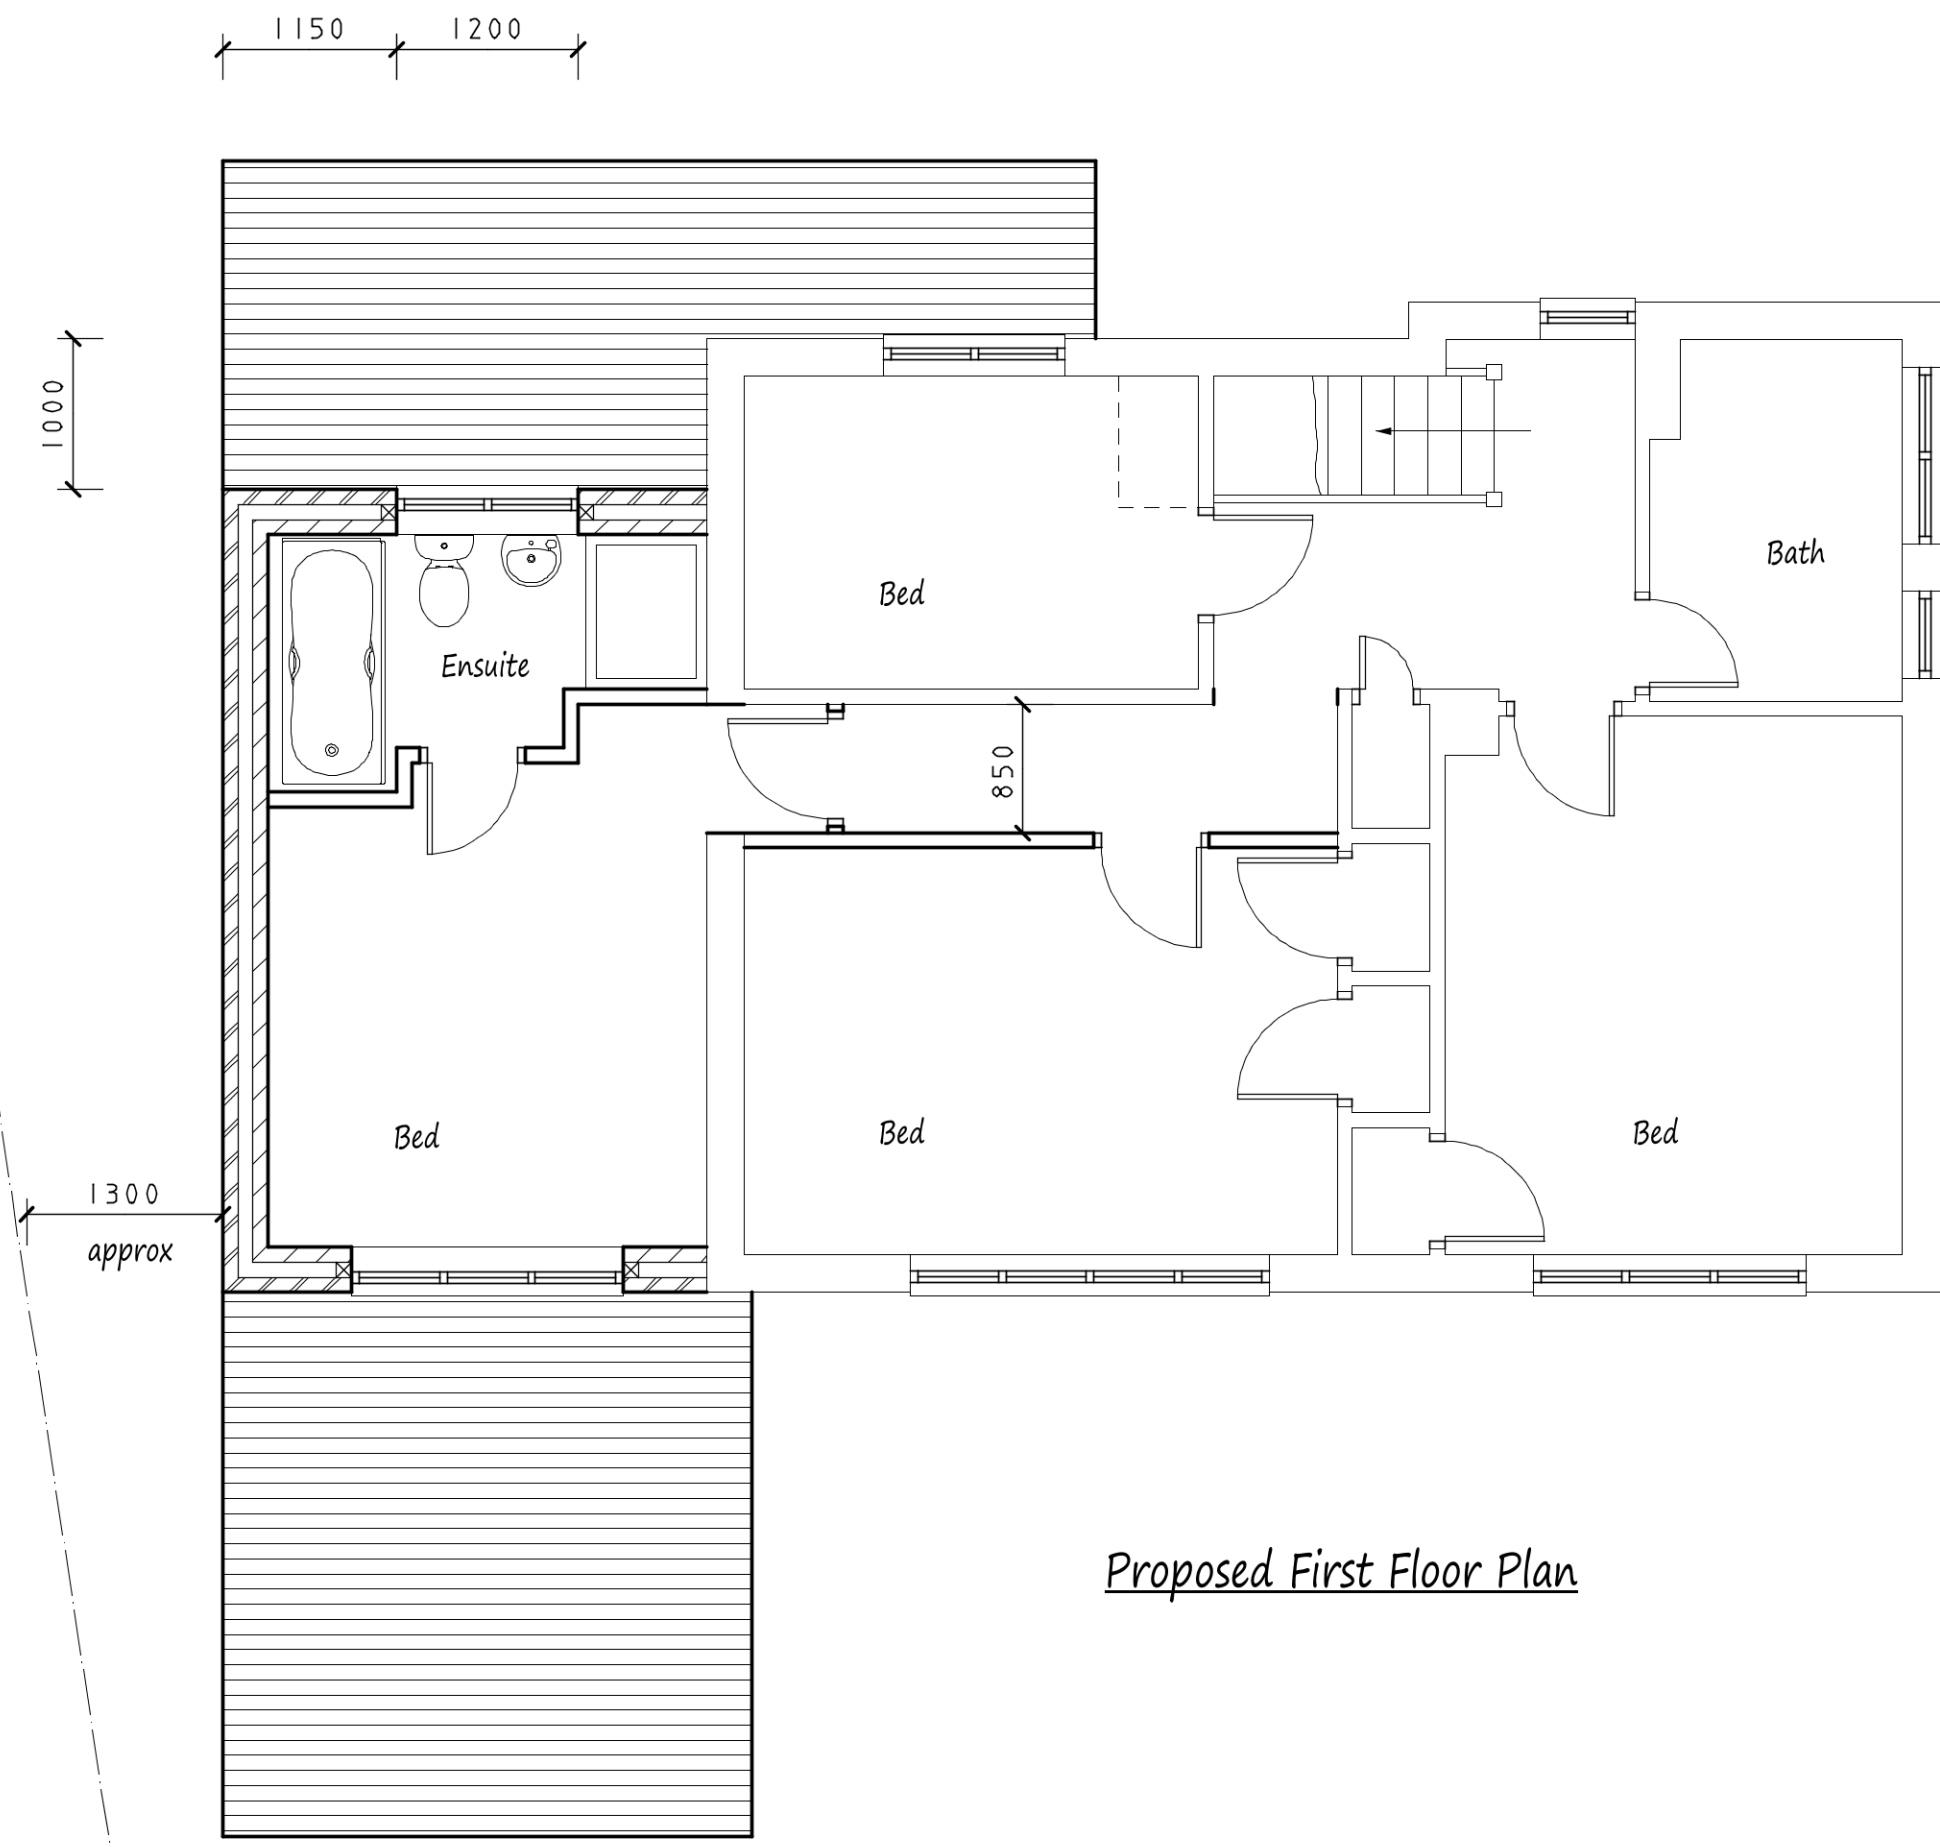


Proposed First Floor Plan

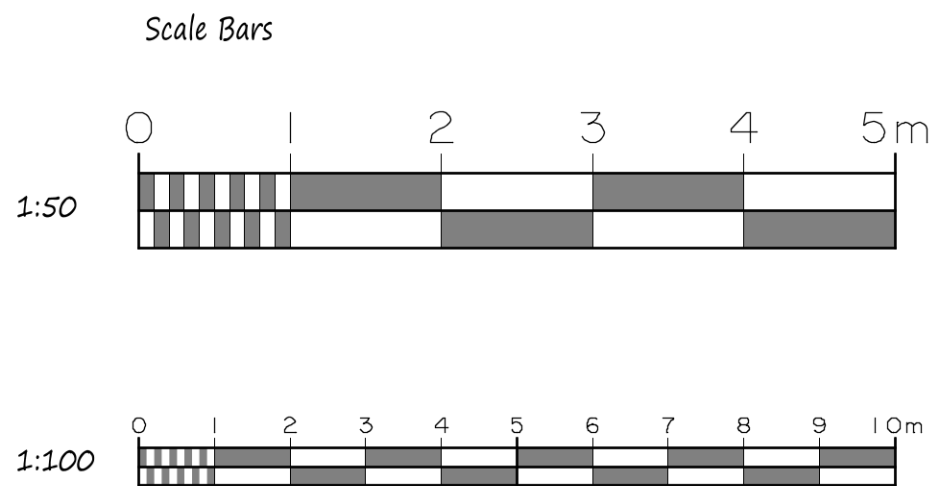

This drawing to be read in conjunction with Drg No 4348/01

Proposed Elevations - All Materials to Match Existing

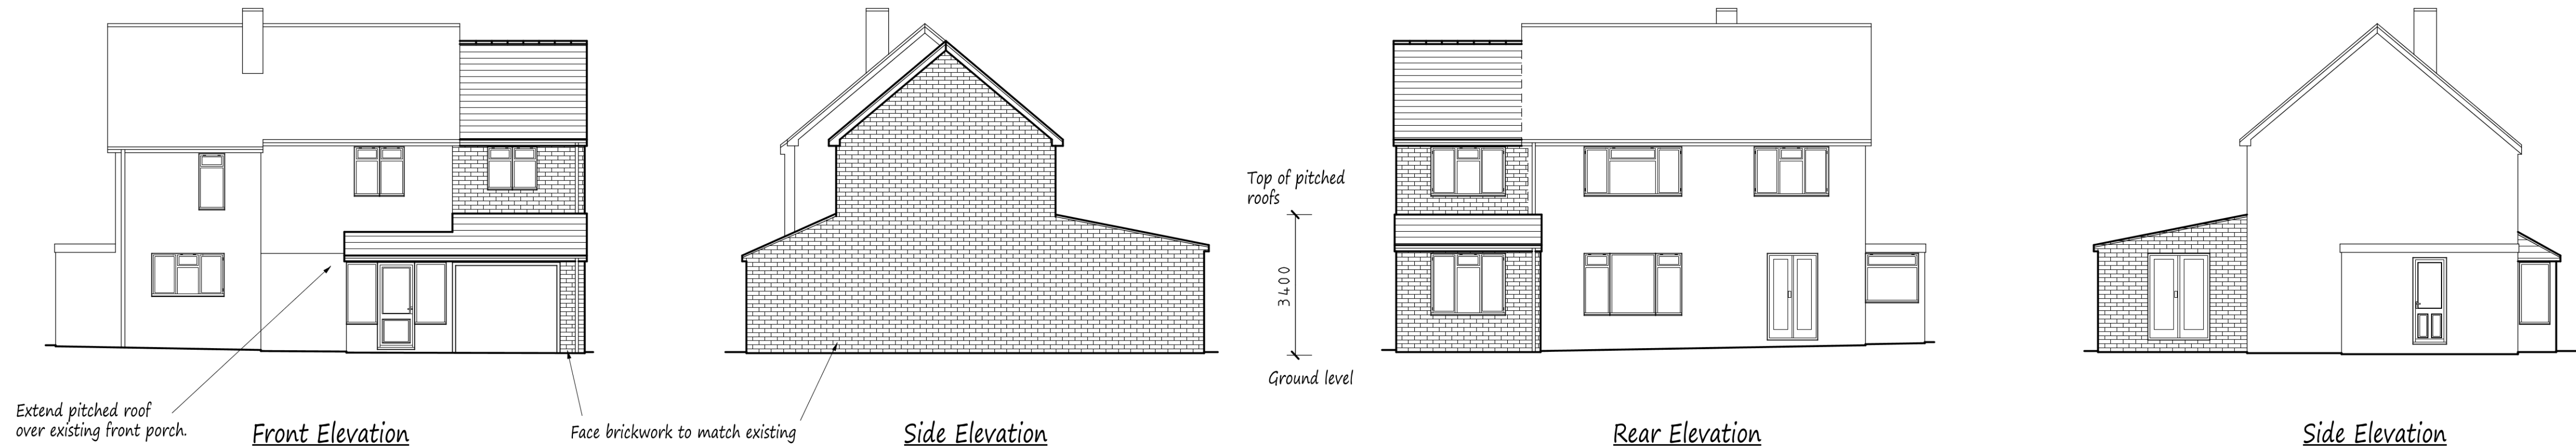

A	Apr 2020	Rev'd for Planning
	Date	Revisions
Copyright		
Pottle & Co Ltd. Building Design & Management Services		
Suite A 128 Manor Way Ruislip Middlesex HA4 8HR		
Tel: 01895 622800 www.pottle.uk.com		
Client Mr & Mrs Ousby		
Job Title 3 Beacon Close Uxbridge Middlesex		
Drawing Title Proposed Two Storey Side Extension.		
Scale 1:50, 100		
Date January 2020		Drawn by MDP
Drg No. 4348/02A		