
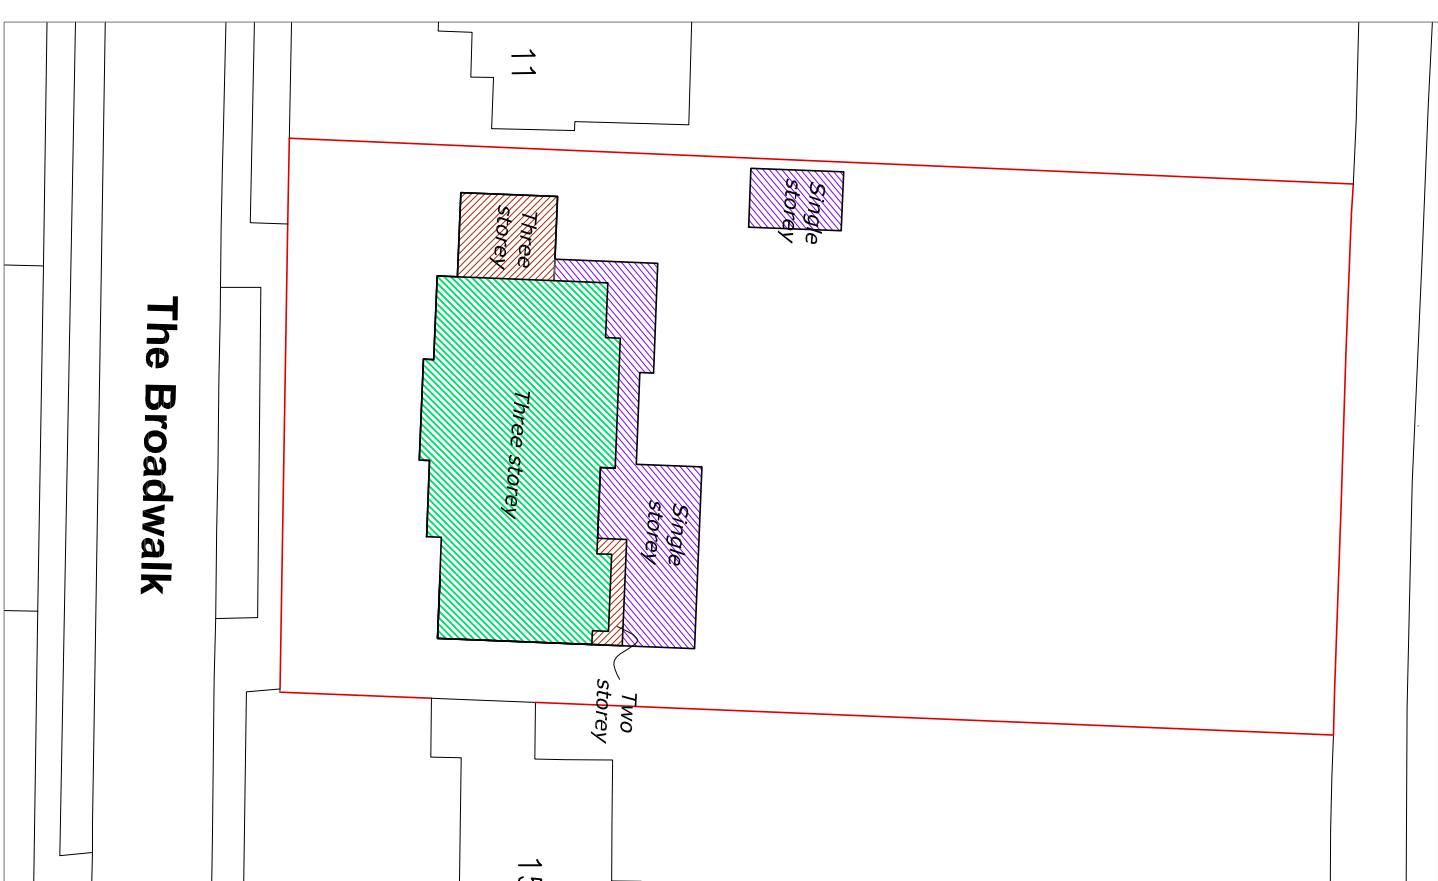


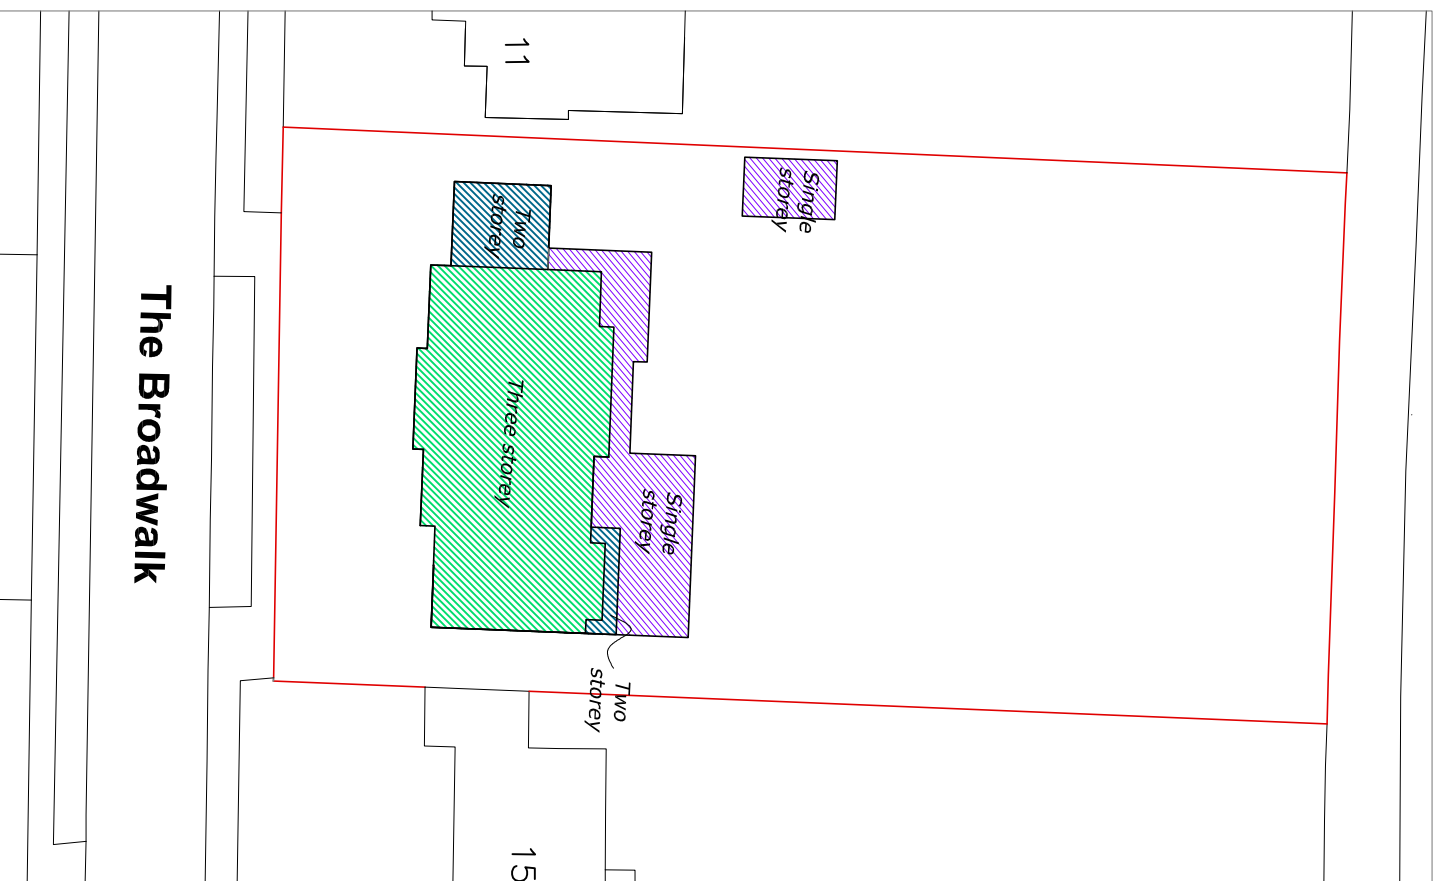

PROJECT	DWG NO.	SCALE	DETAIL	12.02.2016						PROJECT NO.
13 THE BROADWALK, NORTHWOOD	10	1:500 @ A3	EXISTING AND PROPOSED SITE PLANS	SUBMITTED TO PLANNING DEPT HILLINGDON						15.28
SITE PLANS - EXISTING AND PROPOSED										

PR

Architecture Ltd.

Chartered Architect

120, Pinner Road, Harrow, HA1 4JD.

Tel: 0208 357 2304