




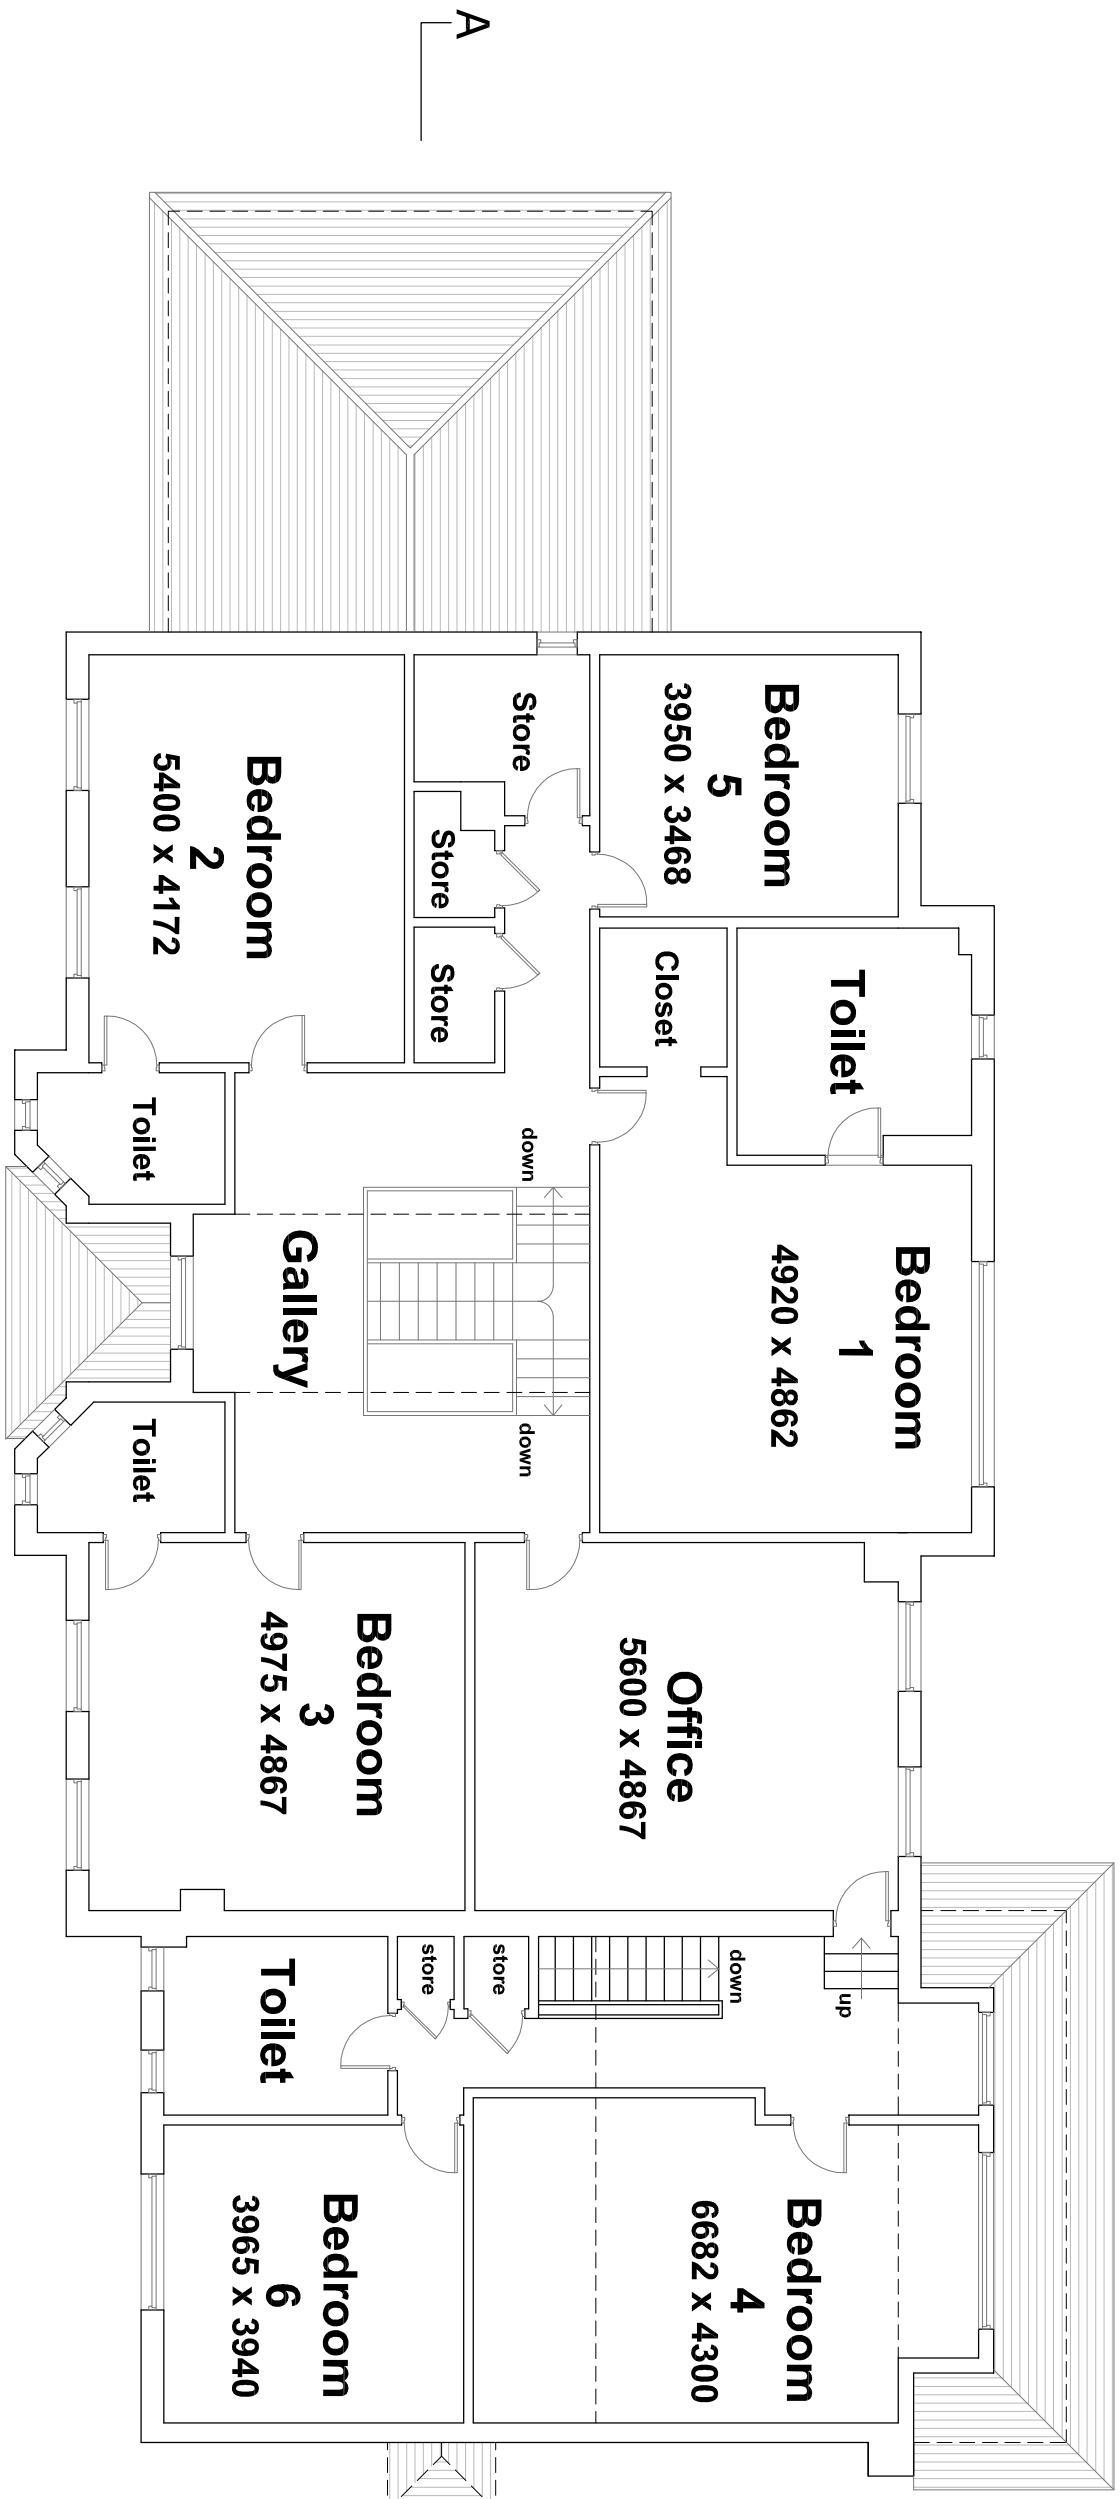

FIRST FLOOR

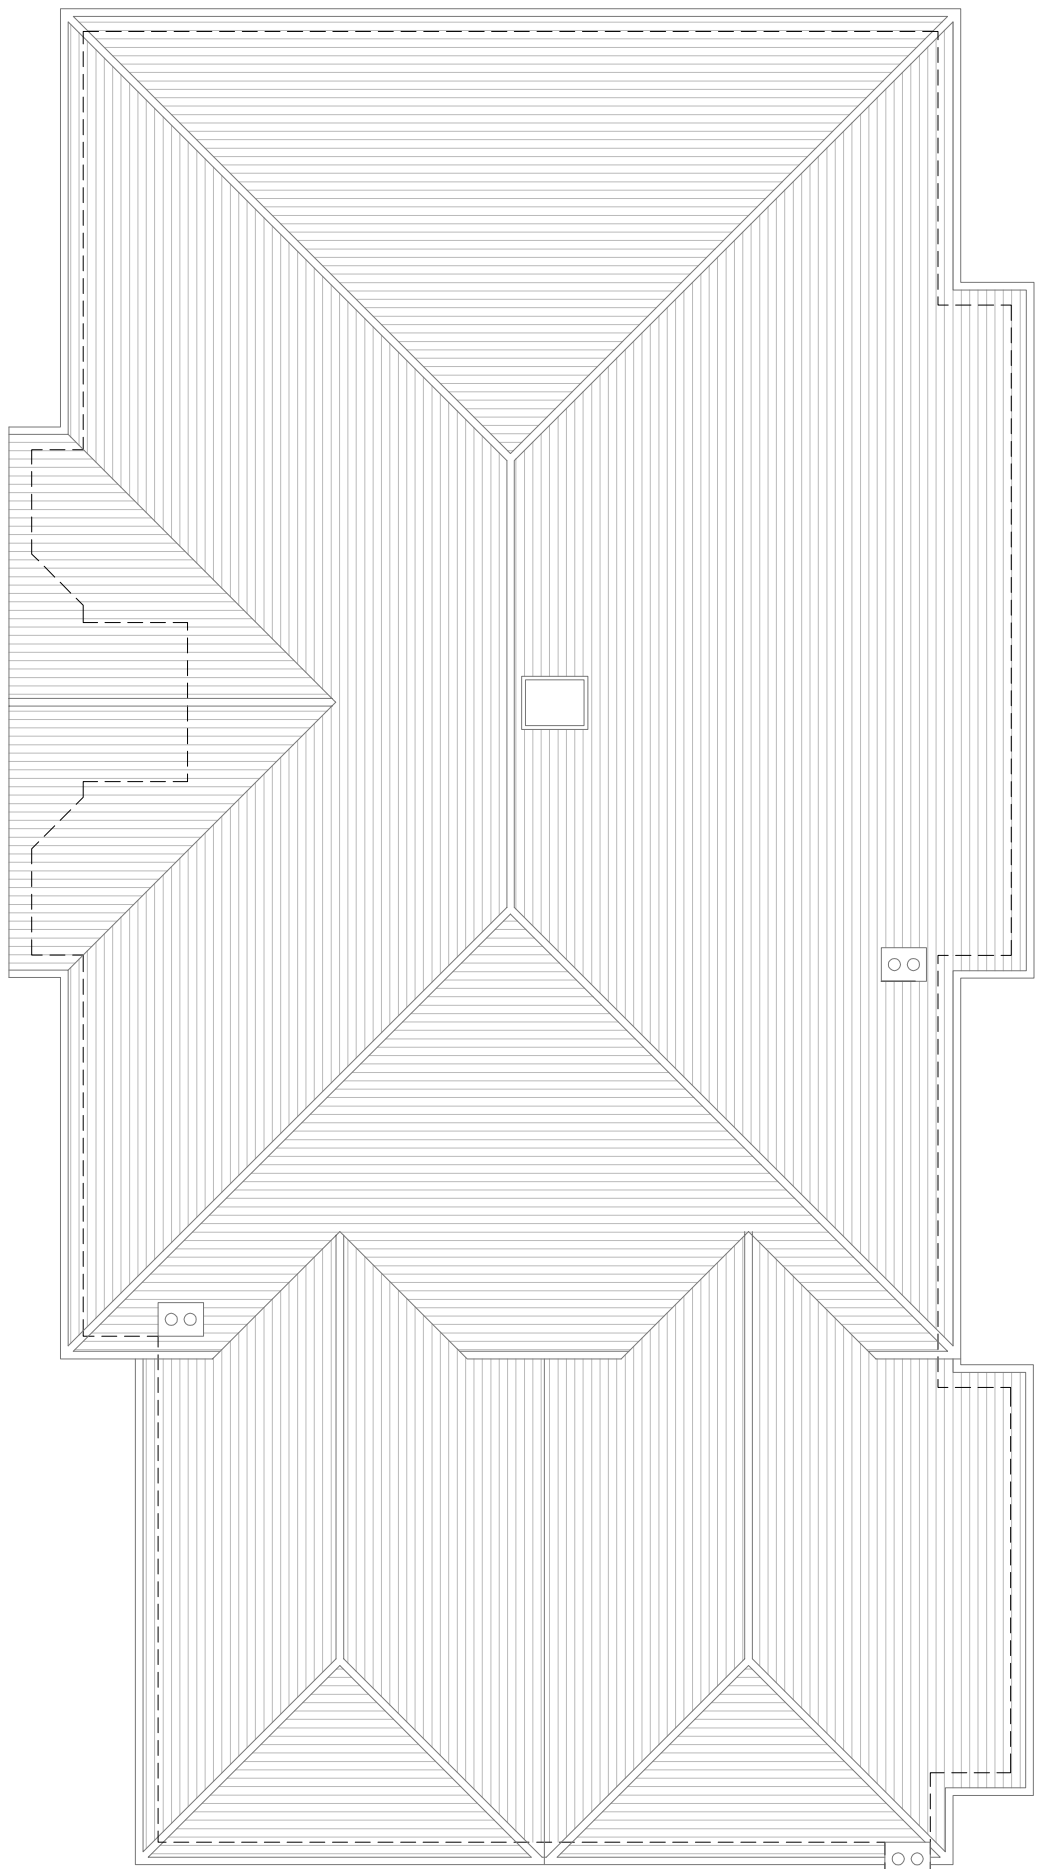

ROOF PLAN

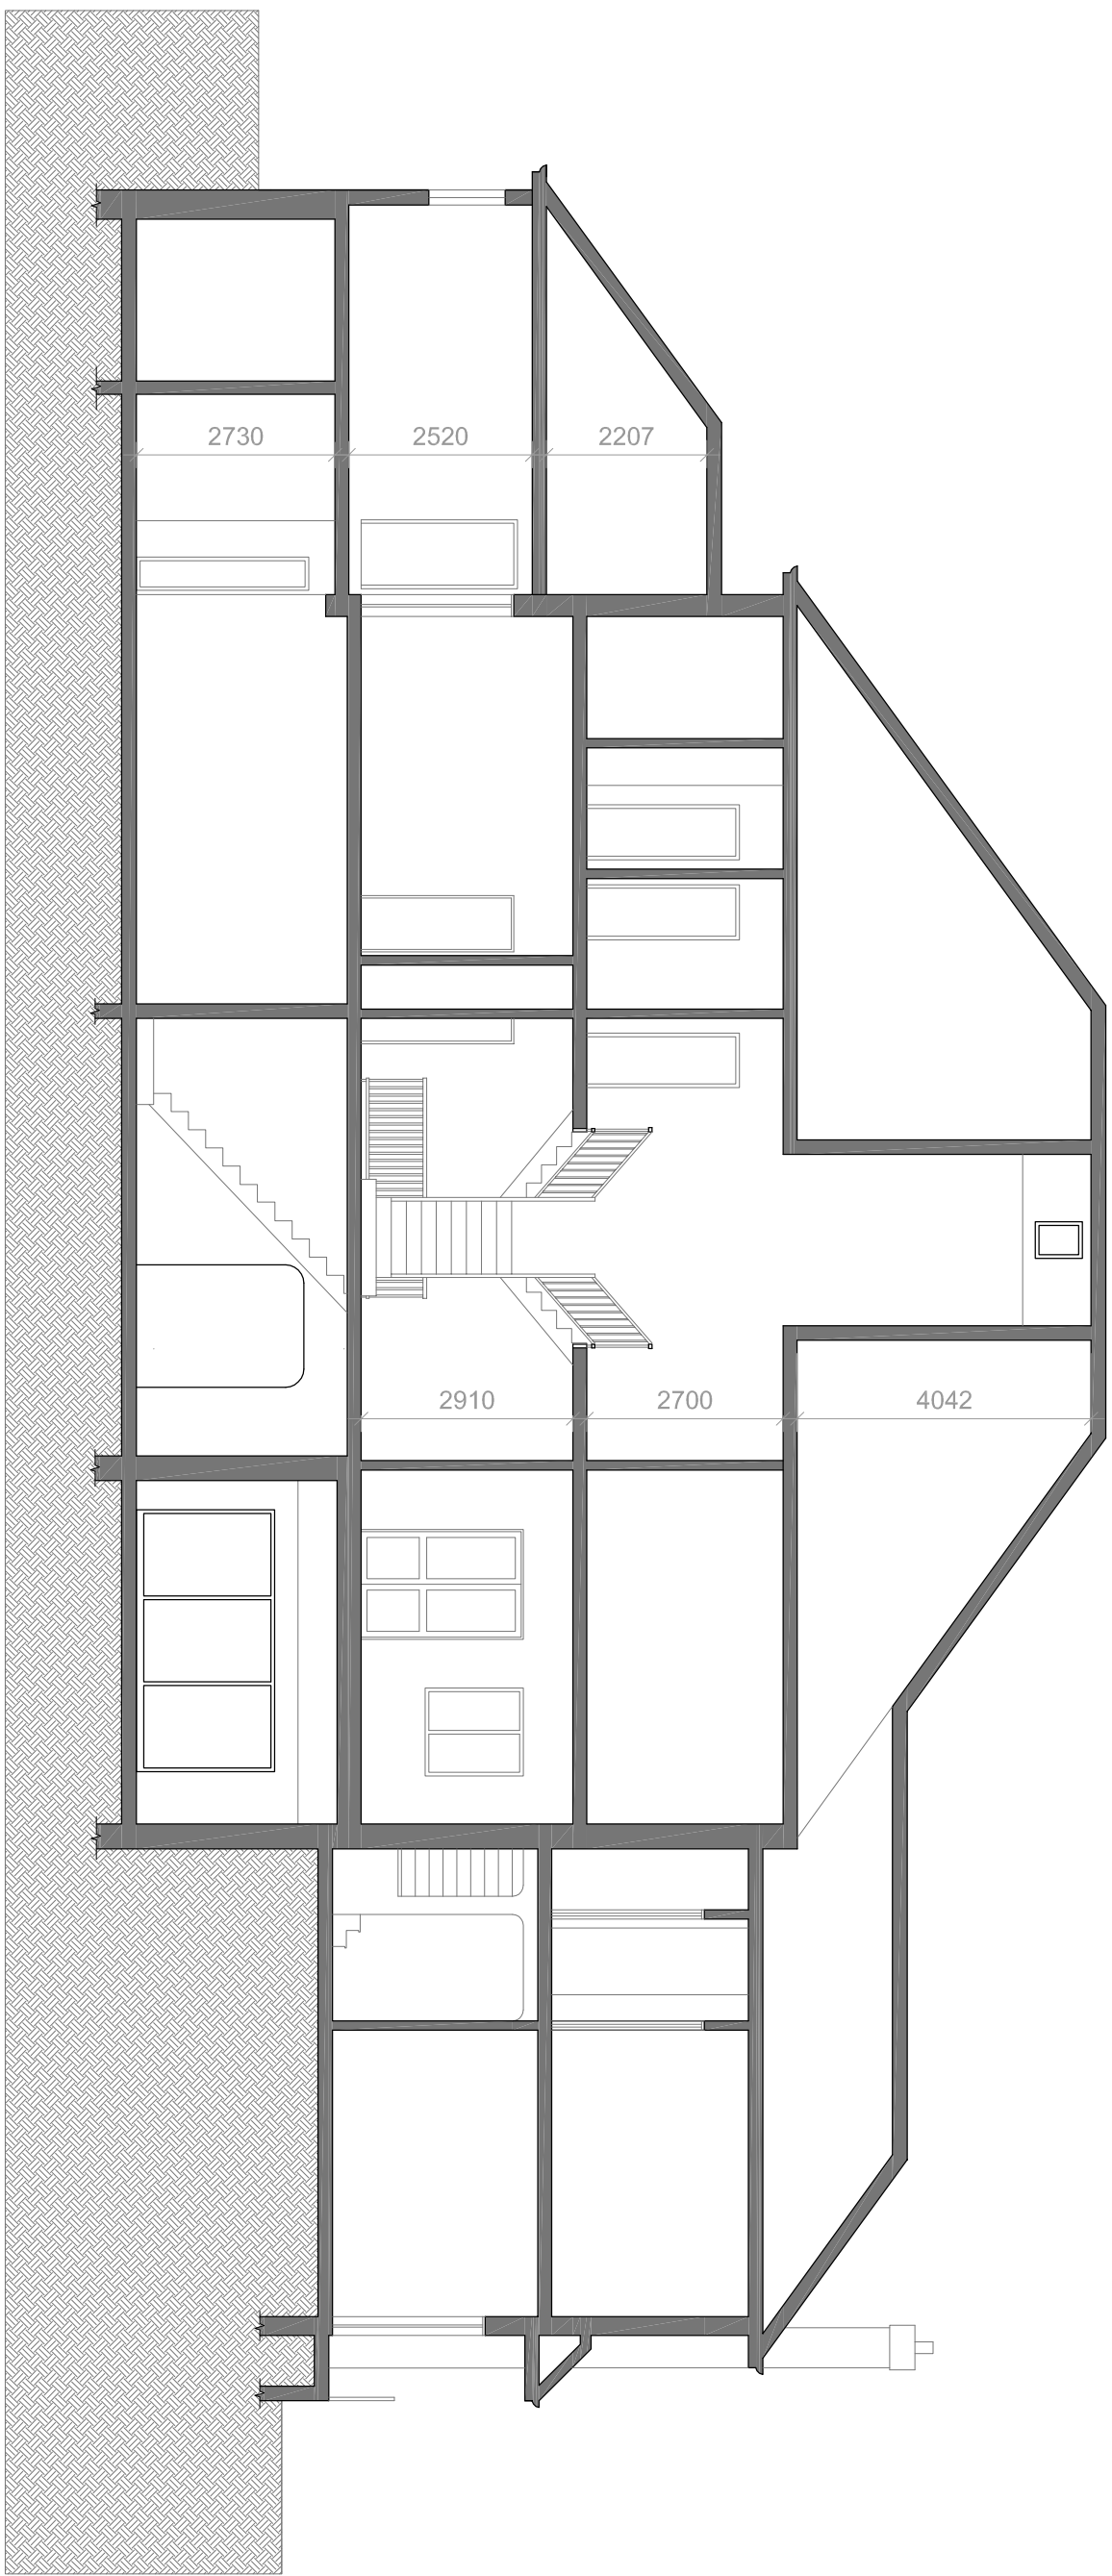

SECTION AA'



PROJECT	DWG NO.	SCALE	DETAIL	12.02.2016							PROJECT NO.	
13 THE BROADWALK, NORTHWOOD	12	1:100 @A1	EXISTING HOUSE PLANS AND SECTIONS	SUBMITTED TO PLANNING DEPT HILLINGDON							15.28	
EXISTING BUILDING												PR Architecture Ltd. Chartered Architect 120, Pinner Road, Harrow, HA1 4JD. Tel: 0208 357 2304