


MICHAEL OAKES ARCHITECTS LTD.

Michael Oakes (Director) B.A. Hons Arch, Dip. Arch, Registered Architect

REGISTERED ARCHITECTS, DESIGNERS + ILLUSTRATORS
Telephone: 01895 235089 - Email: michaeloakesarchitect@googlemail.com

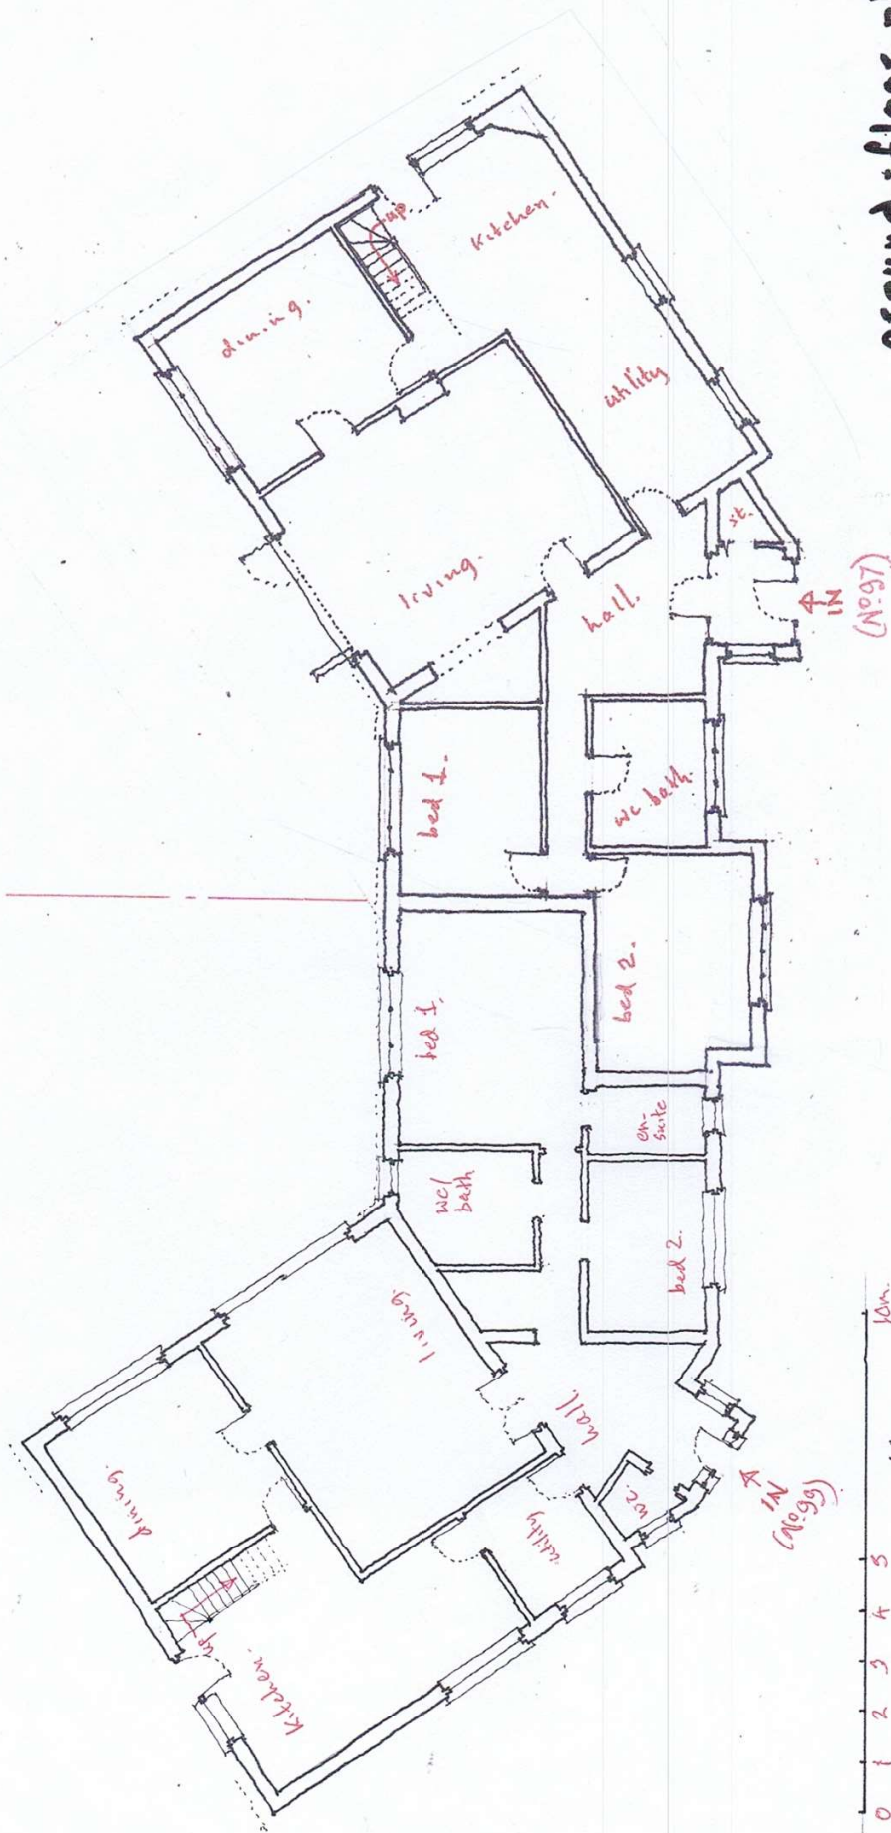

ground floor plan
as existing..

proposals at 97/99 Dickens Avenue, Hillingdon, Middlesex, UB8 3DN. for Mr Patel/Mr Chopra September 20 drawing. 4a
scale 1:100 @ A3 size..

10 Parkfield Avenue, Hillingdon, Middlesex, UB10 0DF, Great Britain
VAT No. 890887270 Company No. 11266448, registered office address as above