


MICHAEL OAKES ARCHITECTS LTD.

Michael Oakes (Director) B.A. Hons Arch. Dip. Arch. Registered Architect

REGISTERED ARCHITECTS, DESIGNERS + ILLUSTRATORS
Telephone: 01895 235089 - E-mail: michaeloakesarchitect@googlemail.com

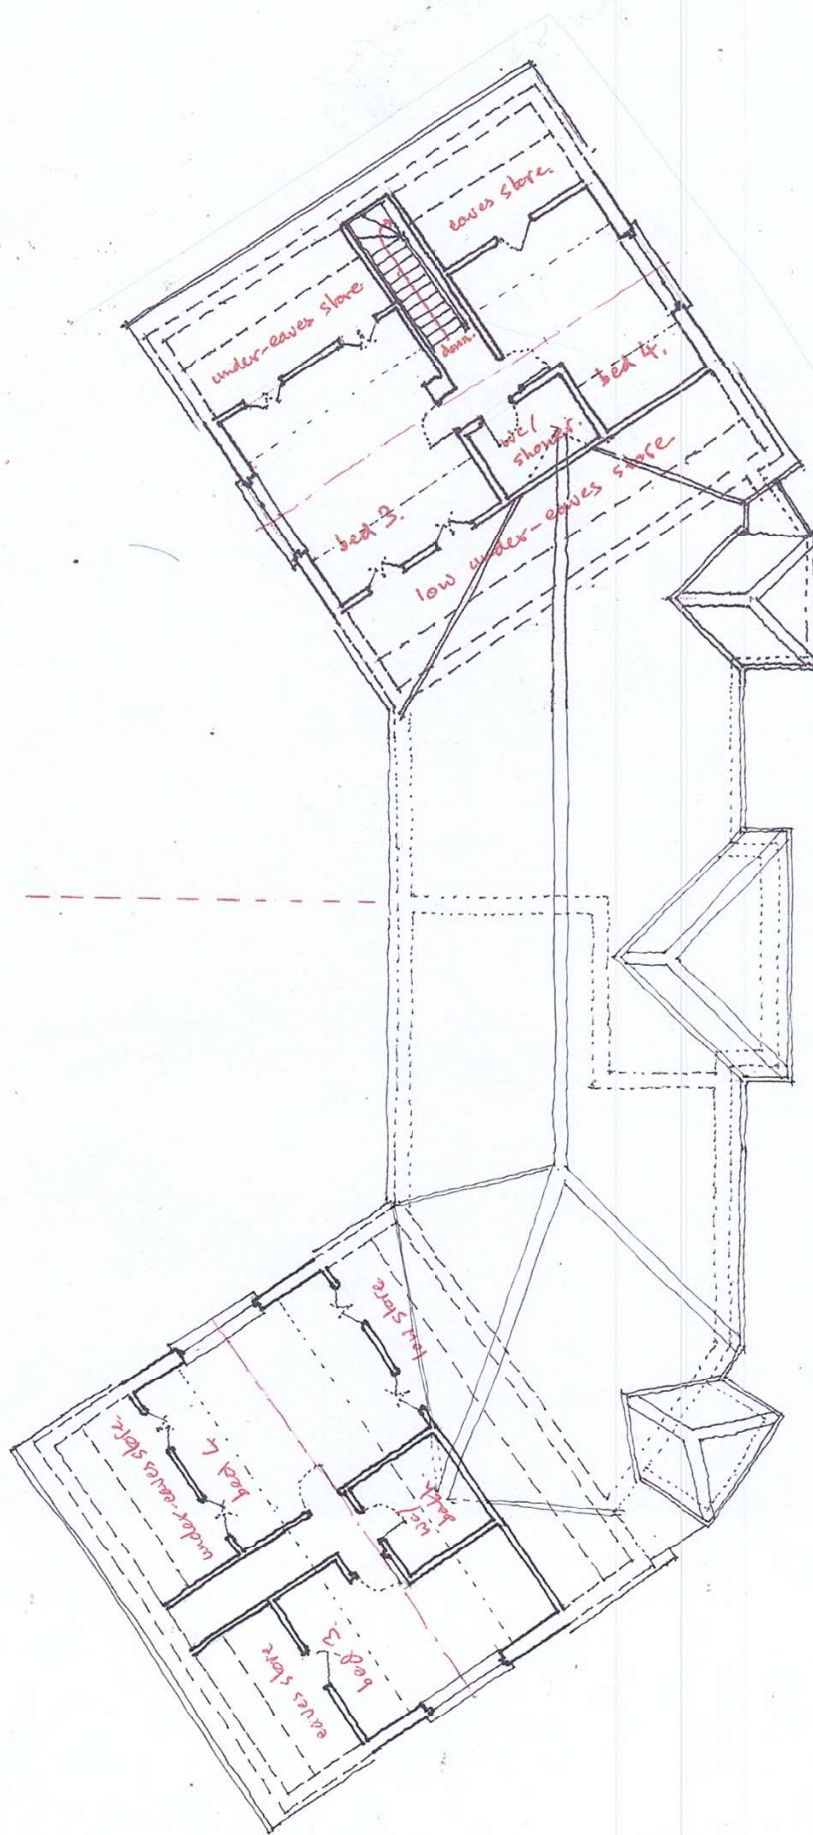

0 1 2 3 4 5 10m.



first floor plan - as existing..

proposals at 97/99 Dickens Avenue, for Mr Patel/Mr Chopra September 20 drawing. Sa
Hillingdon, Middlesex, UB8 3DN. scale 1:100. @ A3 size..

10 Parkfield Avenue, Hillingdon, Middlesex, UB10 0DF, Great Britain
VAT No. 806827270 Company No. 11805448, registered office address as above