



MICHAEL OAKES ARCHITECTS LTD.

Michael Oakes (Director) F.A. Hons Arch. Dipl. Arch. Registered Architect


REGISTERED ARCHITECTS, DESIGNERS + ILLUSTRATORS
Telephone: 01895 235089. E-mail: michaeloakesarchitect@googlemail.com

 

rear elevation.

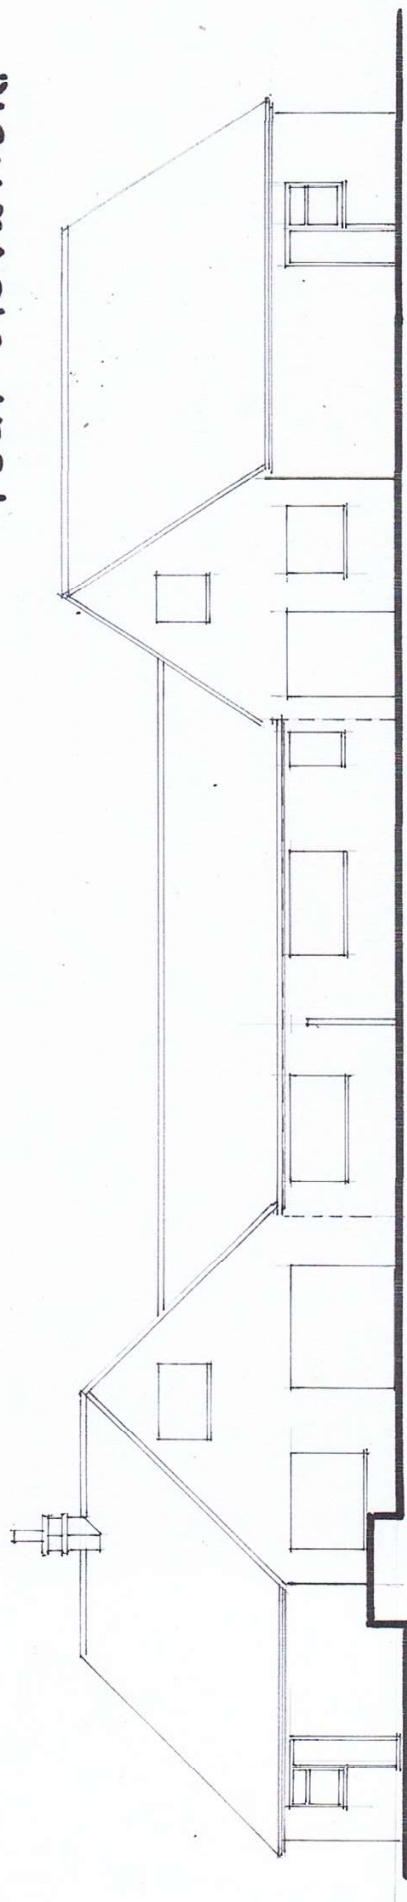

front elevation.

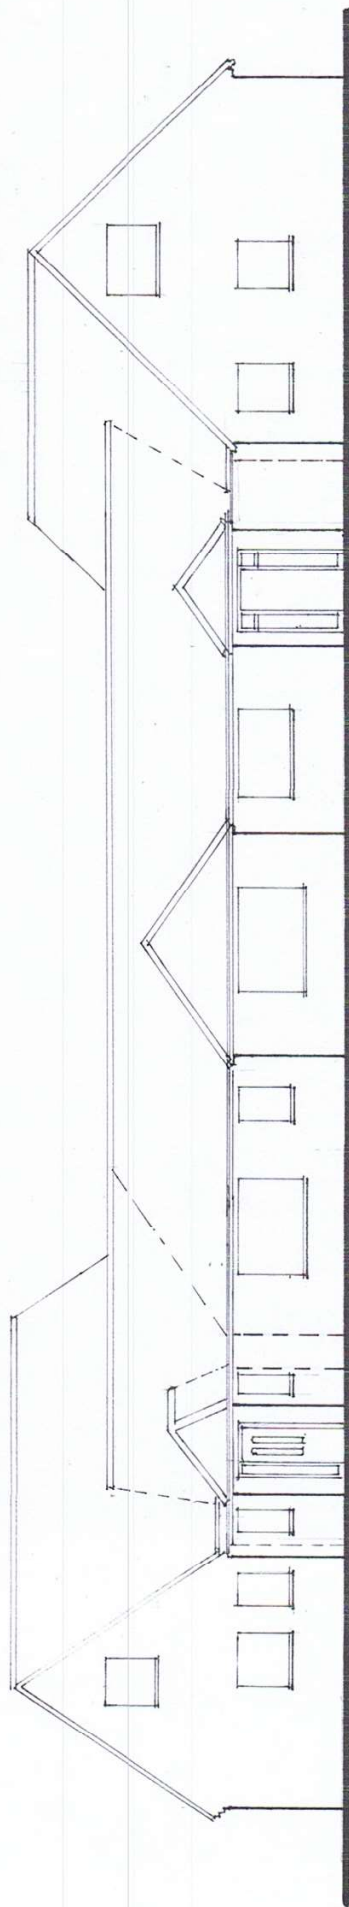

as existing..

proposals at 07/09 Dickens Avenue, for Mr Patel/Mr Chopra September 2a drawing. 7a
Hillingdon, Middlessex, UB8 3DN. scale 1:100 @ A3 size.

10 Parkfield Avenue, Hillingdon, Middlesex, UB10 0DF, Great Britain
VAT No. 295837220 Company No. 11205418, registered office address as above