


MICHAEL OAKES ARCHITECTS LTD.

Michael Oakes (Director) B.A. Hons Arch, Dipl. Arch, Registered Architect

REGISTERED ARCHITECTS, DESIGNERS + ILLUSTRATORS

Telephone: 01895 235089 - E-mail: michaeloakesarchitect@googlemail.com

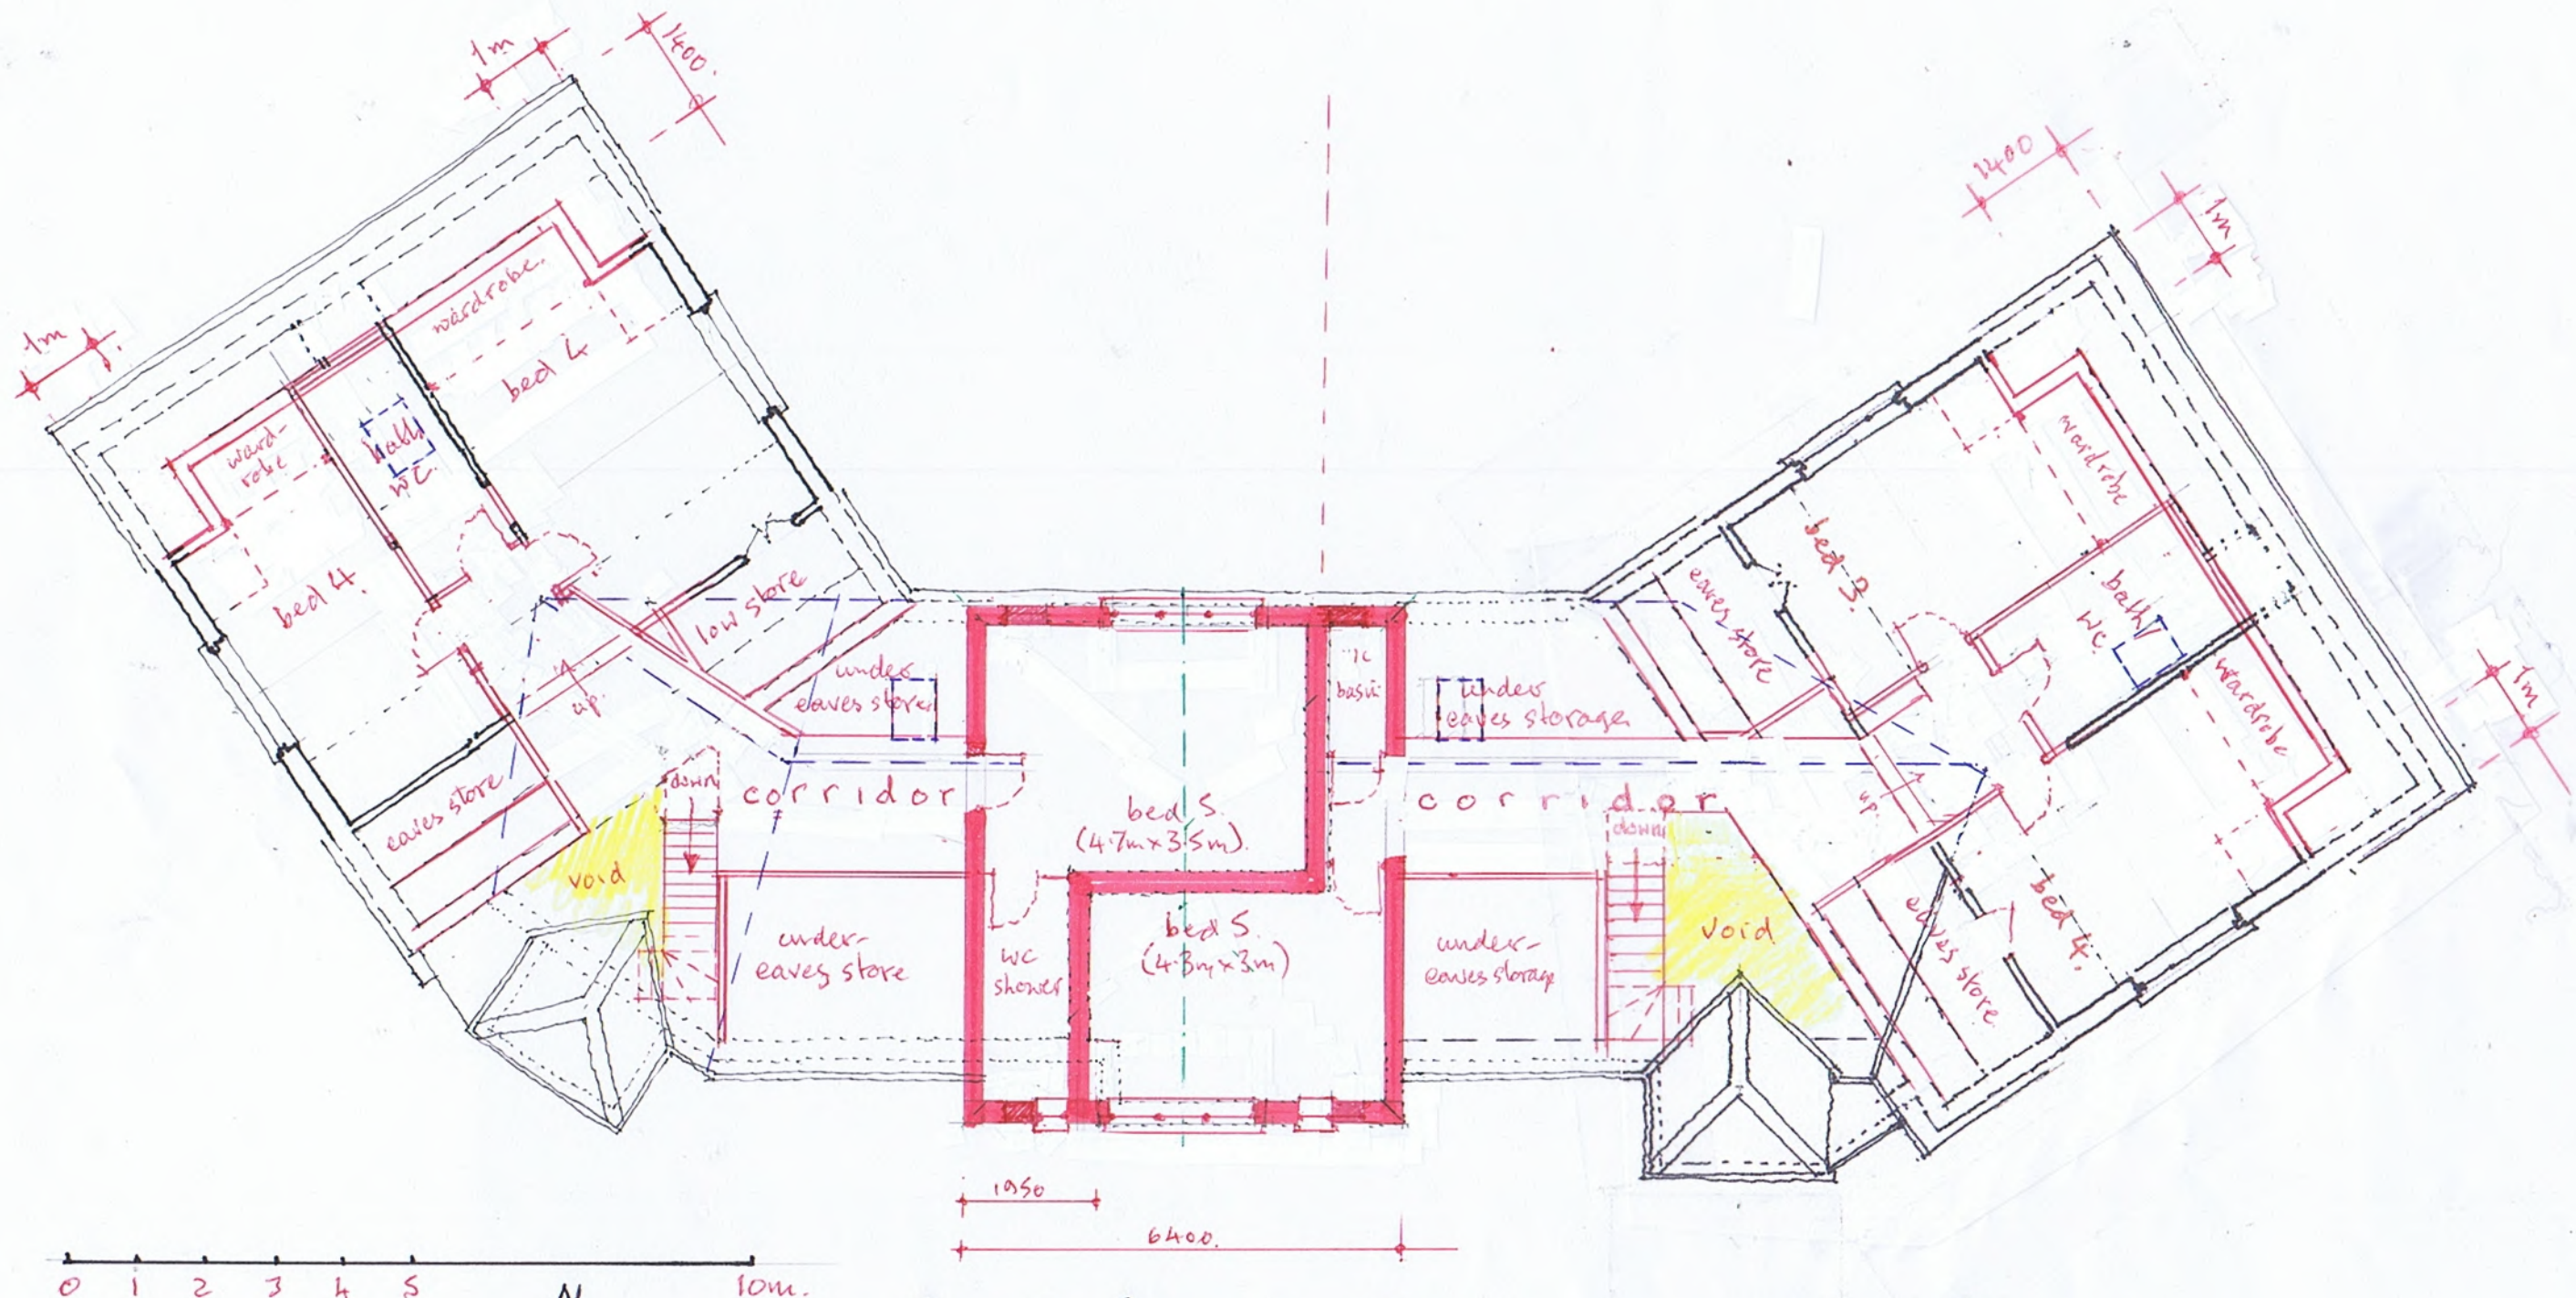

first floor plan - as proposed..

proposals at 97/99 Dickens Avenue,
Hillingdon, Middlesex, UB8 3DN.

for Mr Patel / Mr Chopra September '20
scale 1:100. @ A3 size..

10 Parkfield Avenue, Hillingdon, Middlesex, UB10 0DF, Great Britain

Company No. 11265442, registered office address as above

drawing. 12. d.

b. 11-21 small changes.
side dormers added; rear
hip removed..


c. wider dormers at client request 20.11.21
d. narrower dormers at client req. 16.3.22

MICHAEL OAKES ARCHITECTS LTD.

Michael Oakes (Director) B.A. Hons Arch, Dipl. Arch, Registered Architect

REGISTERED ARCHITECTS, DESIGNERS + ILLUSTRATORS

Telephone: 01895 235089 - E-mail: michaeloakesarchitect@googlemail.com

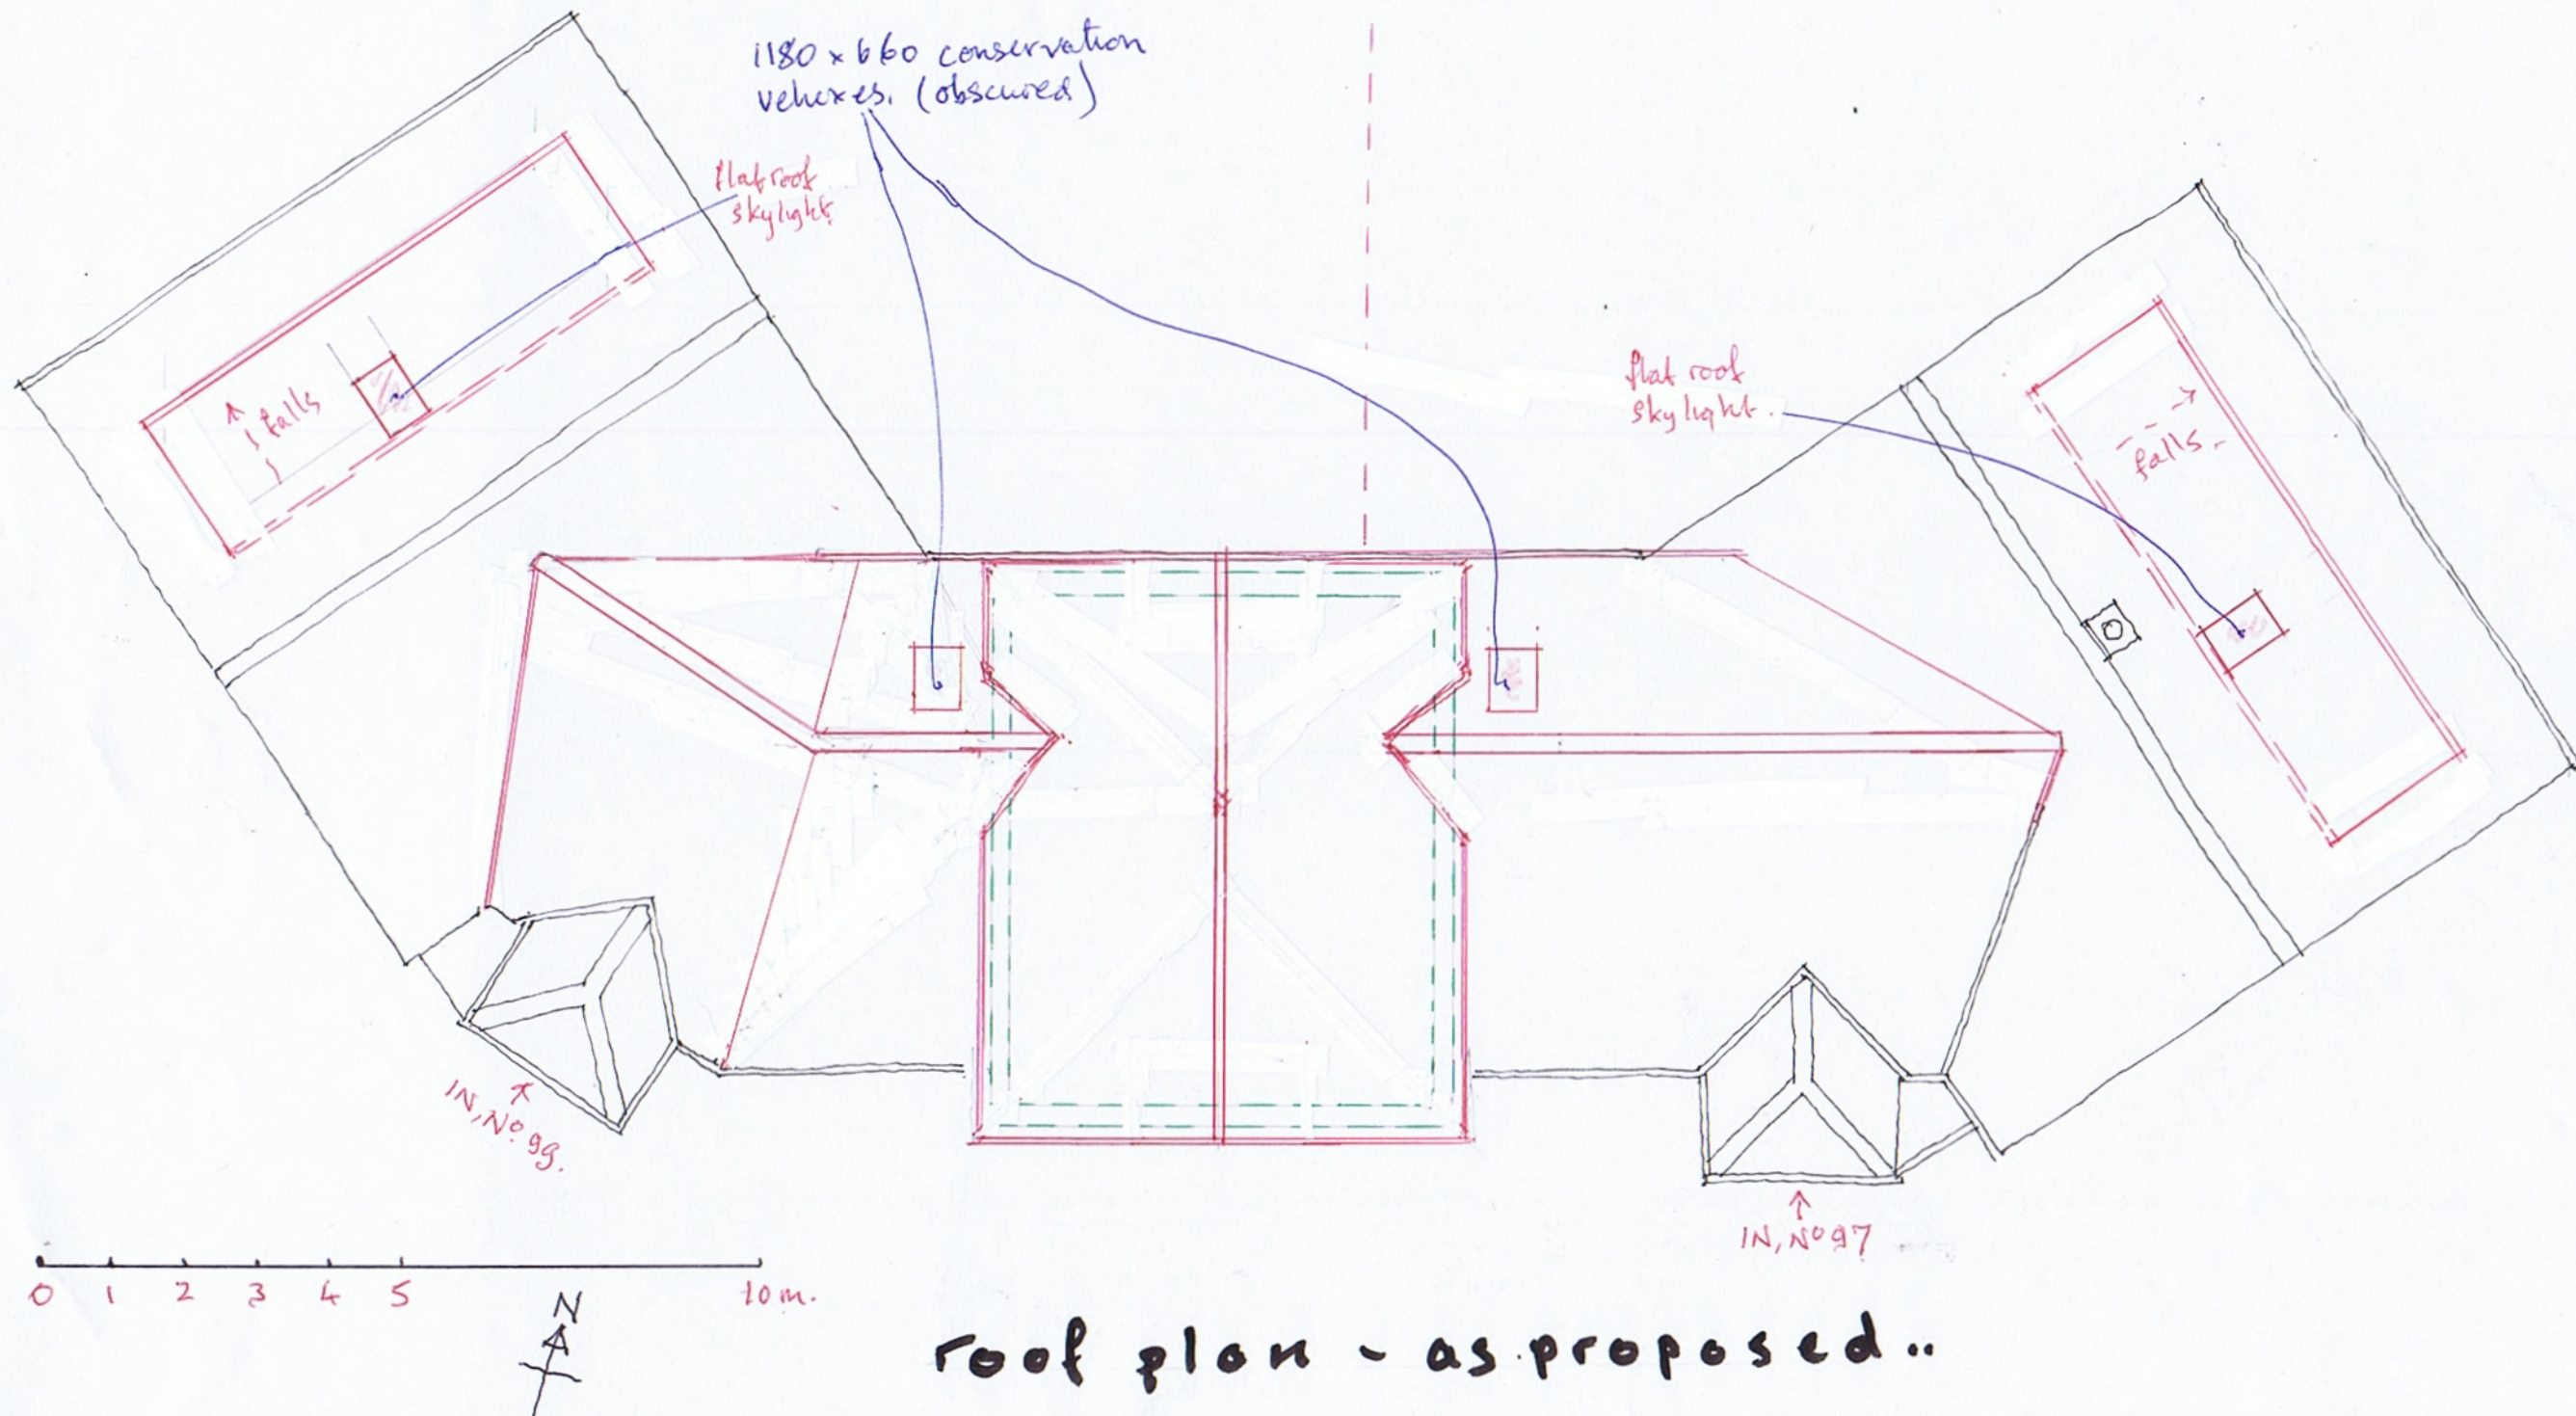

proposals at 97/99 Dickens Avenue,
Hillingdon, Middlesex, UB8 3DN.

for Mr Patel / Mr Chopra September 20
scale 1:100 @ A3 size..

10 Parkfield Avenue, Hillingdon, Middlesex, UB10 0DF, Great Britain

Company No. 11265442, registered office address as above

drawing. 13 d

b. 1.11.21 small changes; side
domes added; rear hy removed.
c. wider domes at client request 20.11.21
d. narrower domes at client req 16.3.22



MICHAEL OAKES ARCHITECTS LTD.

Michael Oakes (Director) B.A. Hons Arch, Dipl. Arch, Registered Architect

REGISTERED ARCHITECTS, DESIGNERS + ILLUSTRATORS

Telephone: 01895 235089 - E-mail: michaeloakesarchitect@googlemail.com

0 1 2 3 4 5 10m.

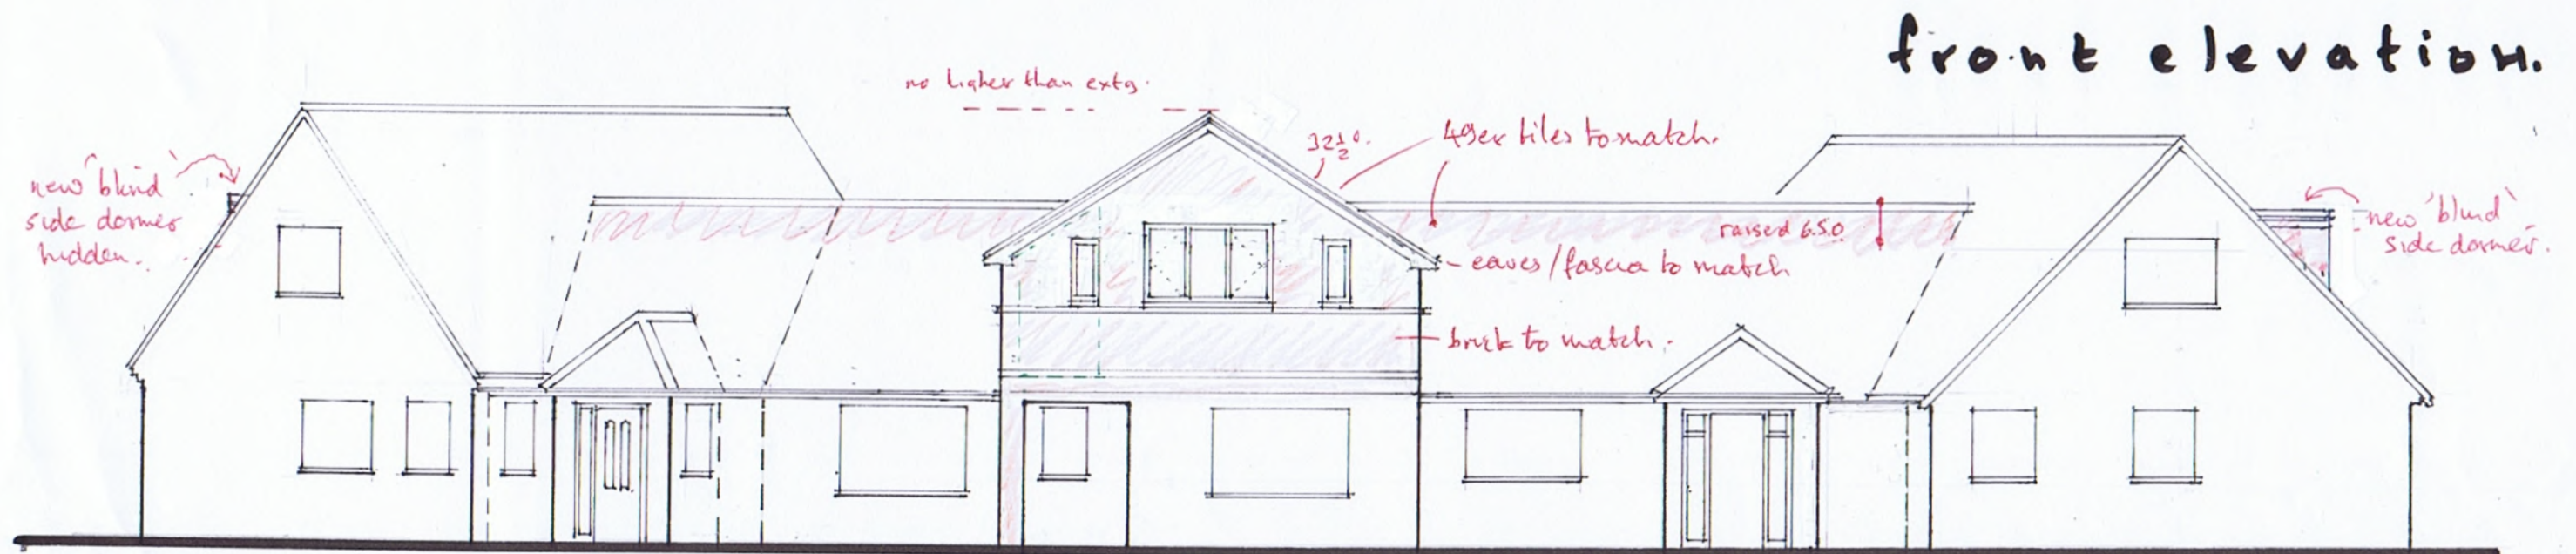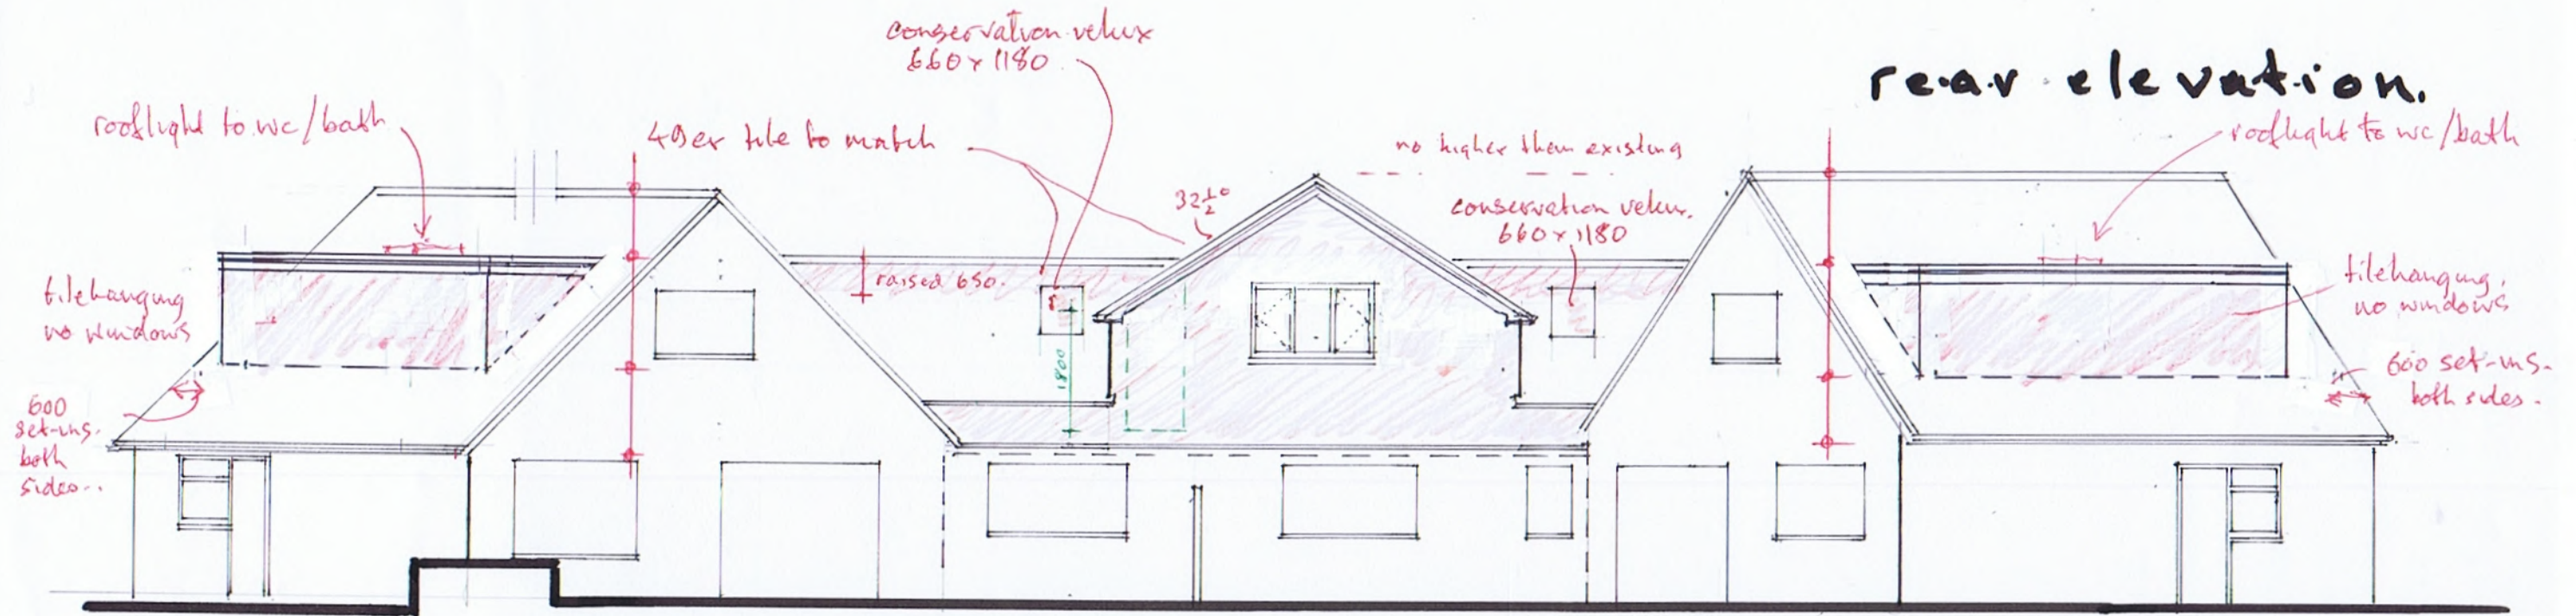

as proposed..

proposals at 97/99 Dickens Avenue,
Hillingdon, Middlesex, UB8 3DN.

for Mr Patel / Mr Chopra September 20
scale 1:100 @ A3 size.

10 Parkfield Avenue, Hillingdon, Middlesex, UB10 0DF, Great Britain

Company No. 11265442, registered office address as above

drawing. 14 d.

- b. 1.11.21 small changes; side dormers added; rear bay removed.
- c. wider dormers at client request 20.11.21
- d. narrower dormer at client's req. 16.3.22

MICHAEL OAKES ARCHITECTS LTD.


Michael Oakes (Director) B.A. Hons Arch, Dipl. Arch, Registered Architect

REGISTERED ARCHITECTS, DESIGNERS + ILLUSTRATORS


Telephone: 01895 235089 - E-mail: michaeloakesarchitect@googlemail.com

0 1 2 3 4 5 10m

side section / elevation.
(looking to west)

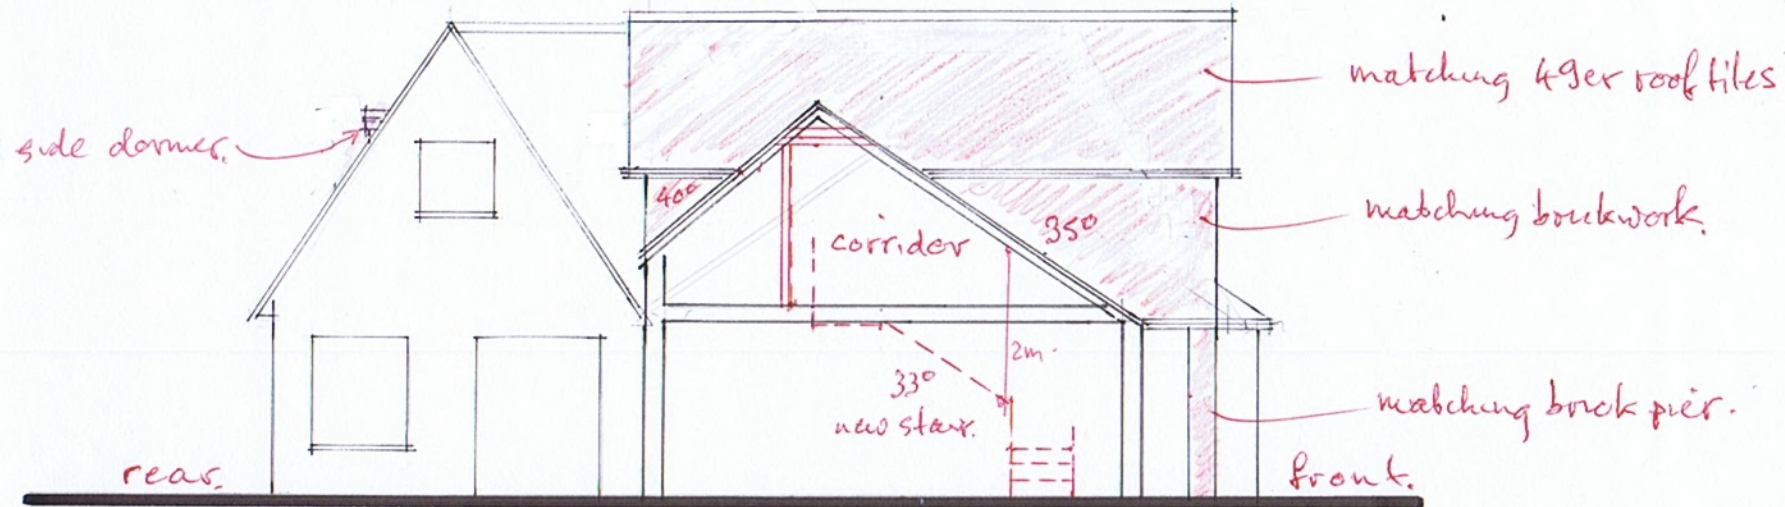

side section / elevation
(looking to East)

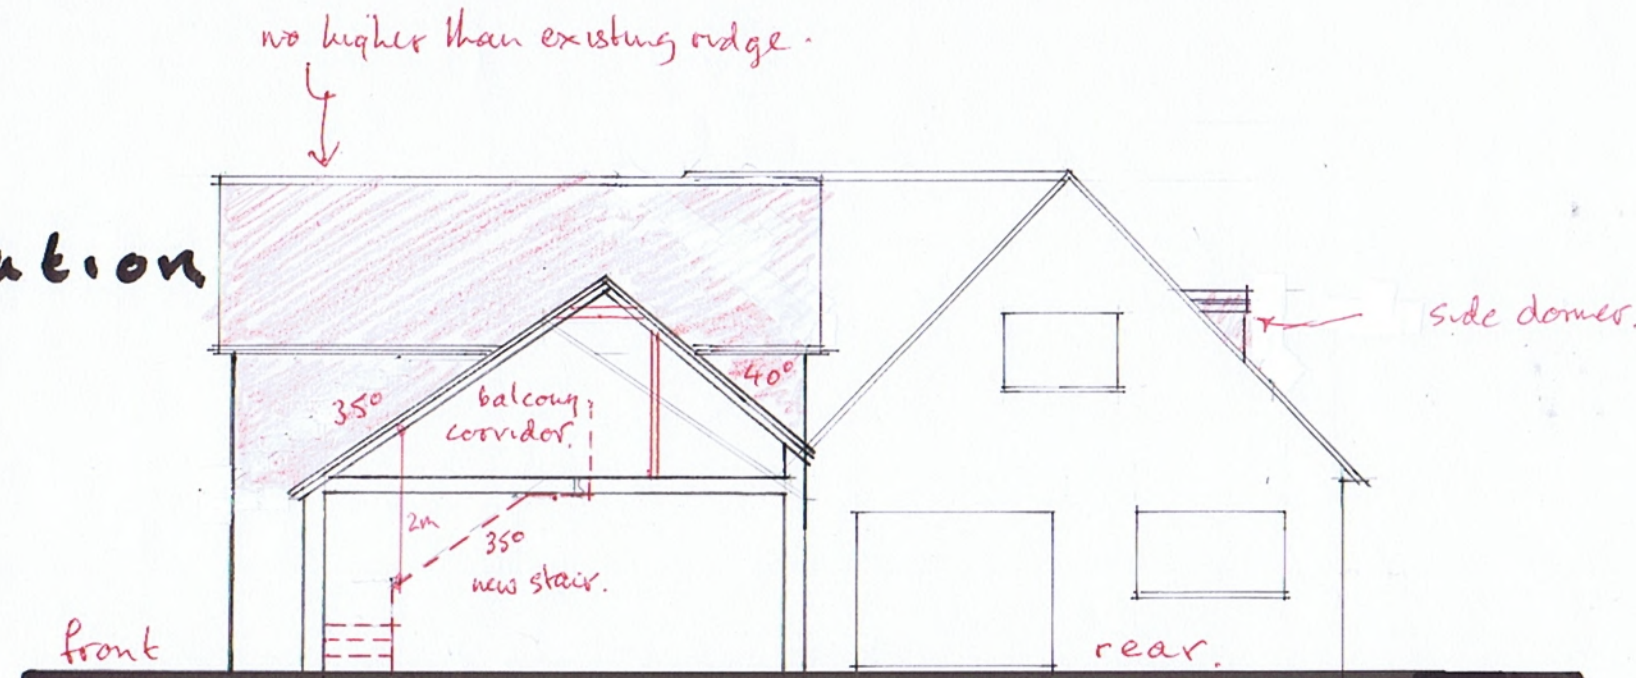

as proposed..

proposals at 97/99 Dickens Avenue,
Hillingdon, Middlesex, UB8 3DN.

for Mr Patel / Mr Chopra September '20
scale 1:100 @ A3 size..

10 Parkfield Avenue, Hillingdon, Middlesex, UB10 0DF, Great Britain

Company No. 11265442, registered office address as above

drawing. 15. d.

b - 1.11.21 small changes; side dormers added; rear hip removed.
c - wider dormers at client request 20.11.21.
d - narrower dormers at client's req. 16.3.22.