


MICHAEL OAKES ARCHITECTS LTD.

Michael Oakes (Director) B.A. Hons Arch, Dipl. Arch, Registered Architect

REGISTERED ARCHITECTS, DESIGNERS + ILLUSTRATORS
Telephone: 01895 235089 - E-mail: michaeloakesarchitect@googlemail.com

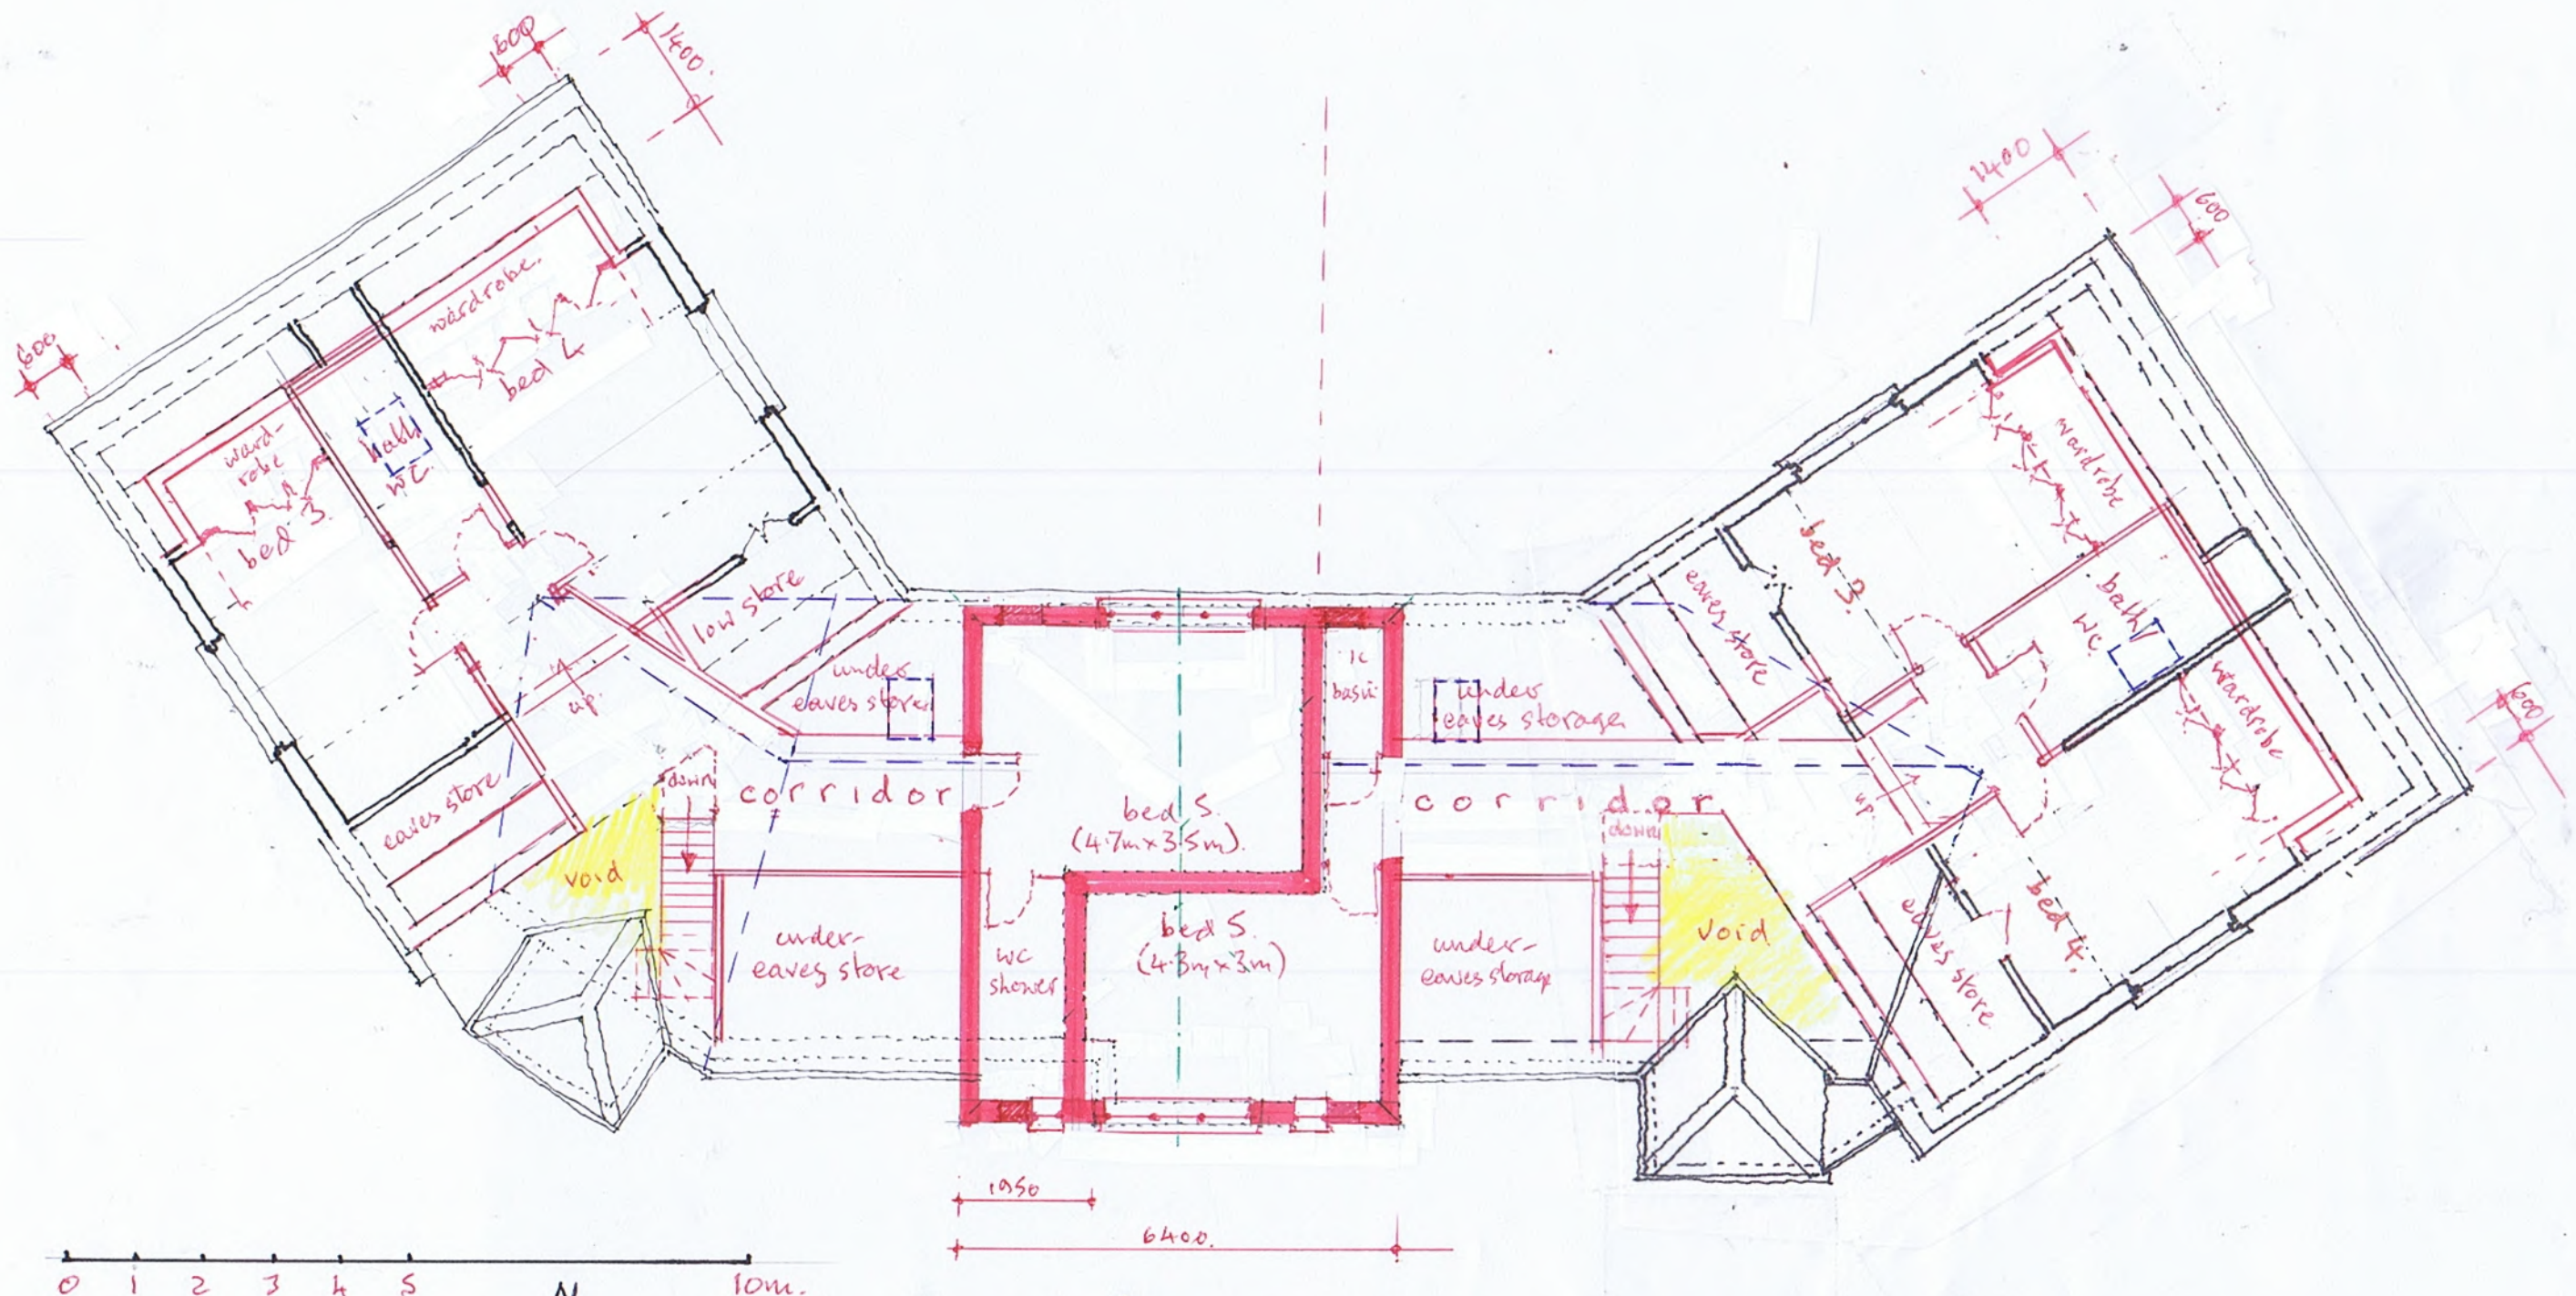

first floor plan - as proposed..

proposals at 97/99 Dickens Avenue,
Hillingdon, Middlesex, UB8 3DN.

for Mr Patel / Mr Chopra September '20
scale 1:100. @ A3 size..

10 Parkfield Avenue, Hillingdon, Middlesex, UB10 0DF, Great Britain

Company No. 11265442, registered office address as above

drawing. 12. c.


b. 11-21 small changes.
side dormers added; rear
hip removed..
c. wider dormers at client request 20.11.21

MICHAEL OAKES ARCHITECTS LTD.

Michael Oakes (Director) B.A. Hons Arch, Dipl. Arch, Registered Architect

REGISTERED ARCHITECTS, DESIGNERS + ILLUSTRATORS

Telephone: 01895 235089 - E-mail: michaeloakesarchitect@googlemail.com

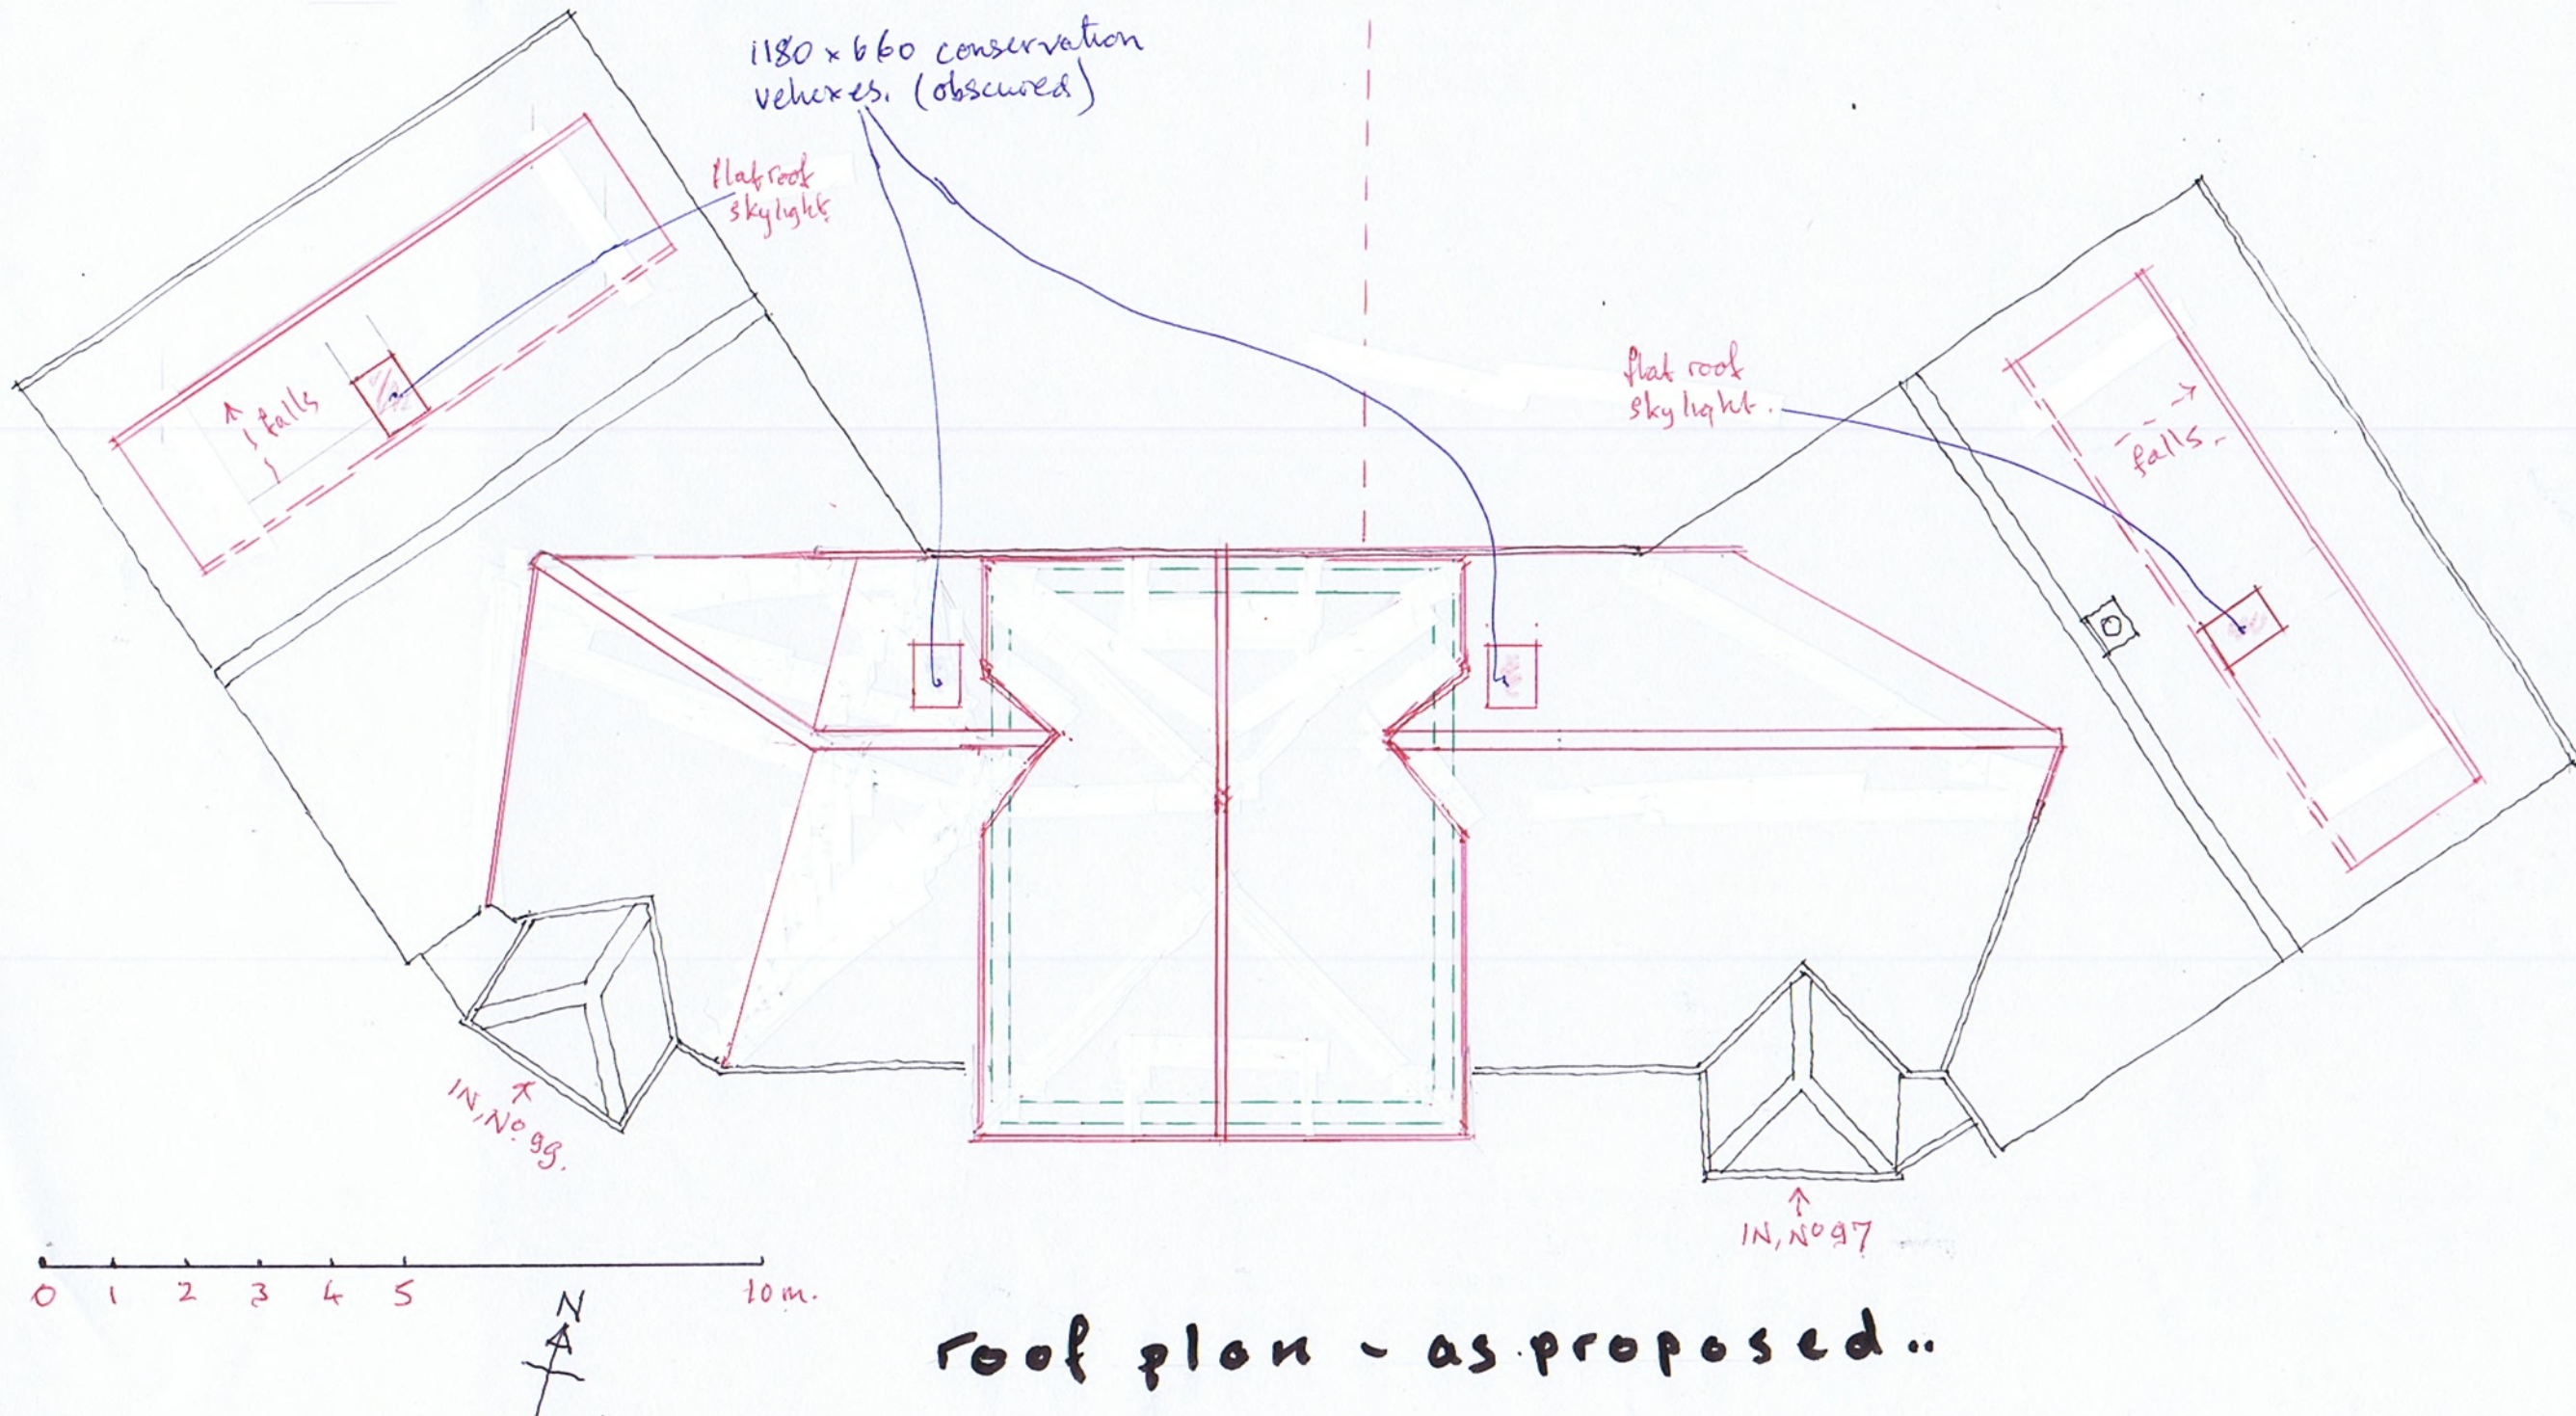

roof plan - as proposed..

proposals at 97/99 Dickens Avenue,
Hillingdon, Middlesex, UB8 3DN.

for Mr Patel / Mr Chopra September 20
scale 1:100 @ A3 size..

10 Parkfield Avenue, Hillingdon, Middlesex, UB10 0DF, Great Britain

Company No. 11265442, registered office address as above

drawing. 13

b. 1.11.21 small changes; side
dormers added; rear bay removed.
c. wider dormers at client request 20.11.21



MICHAEL OAKES ARCHITECTS LTD.

Michael Oakes (Director) B.A. Hons Arch, Dipl. Arch, Registered Architect

REGISTERED ARCHITECTS, DESIGNERS + ILLUSTRATORS

Telephone: 01895 235089 - E-mail: michaeloakesarchitect@googlemail.com

0 1 2 3 4 5 10m.

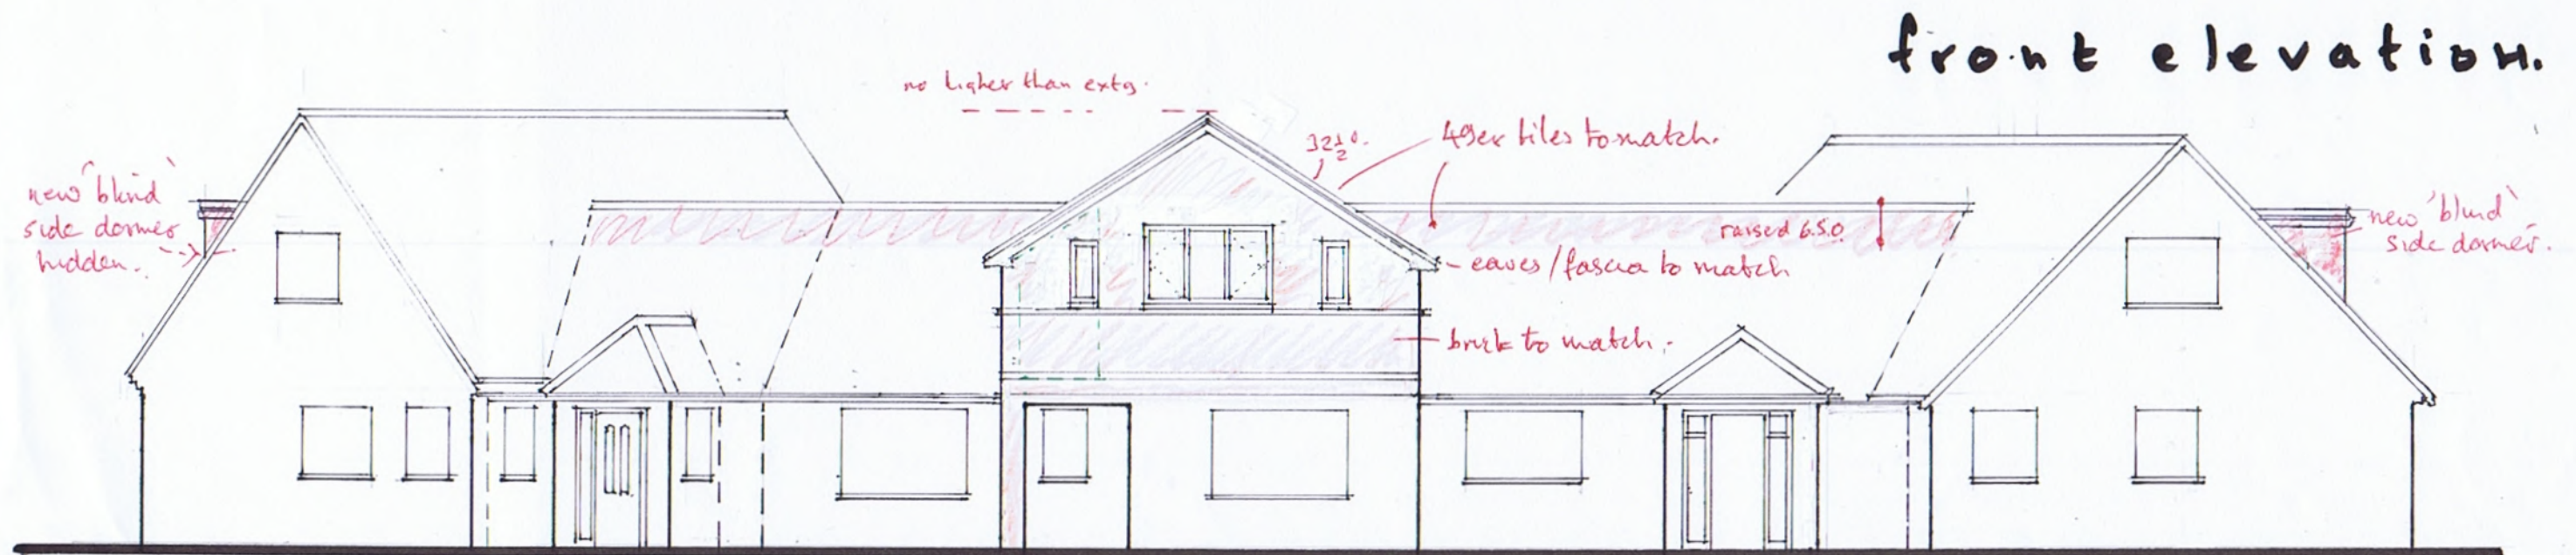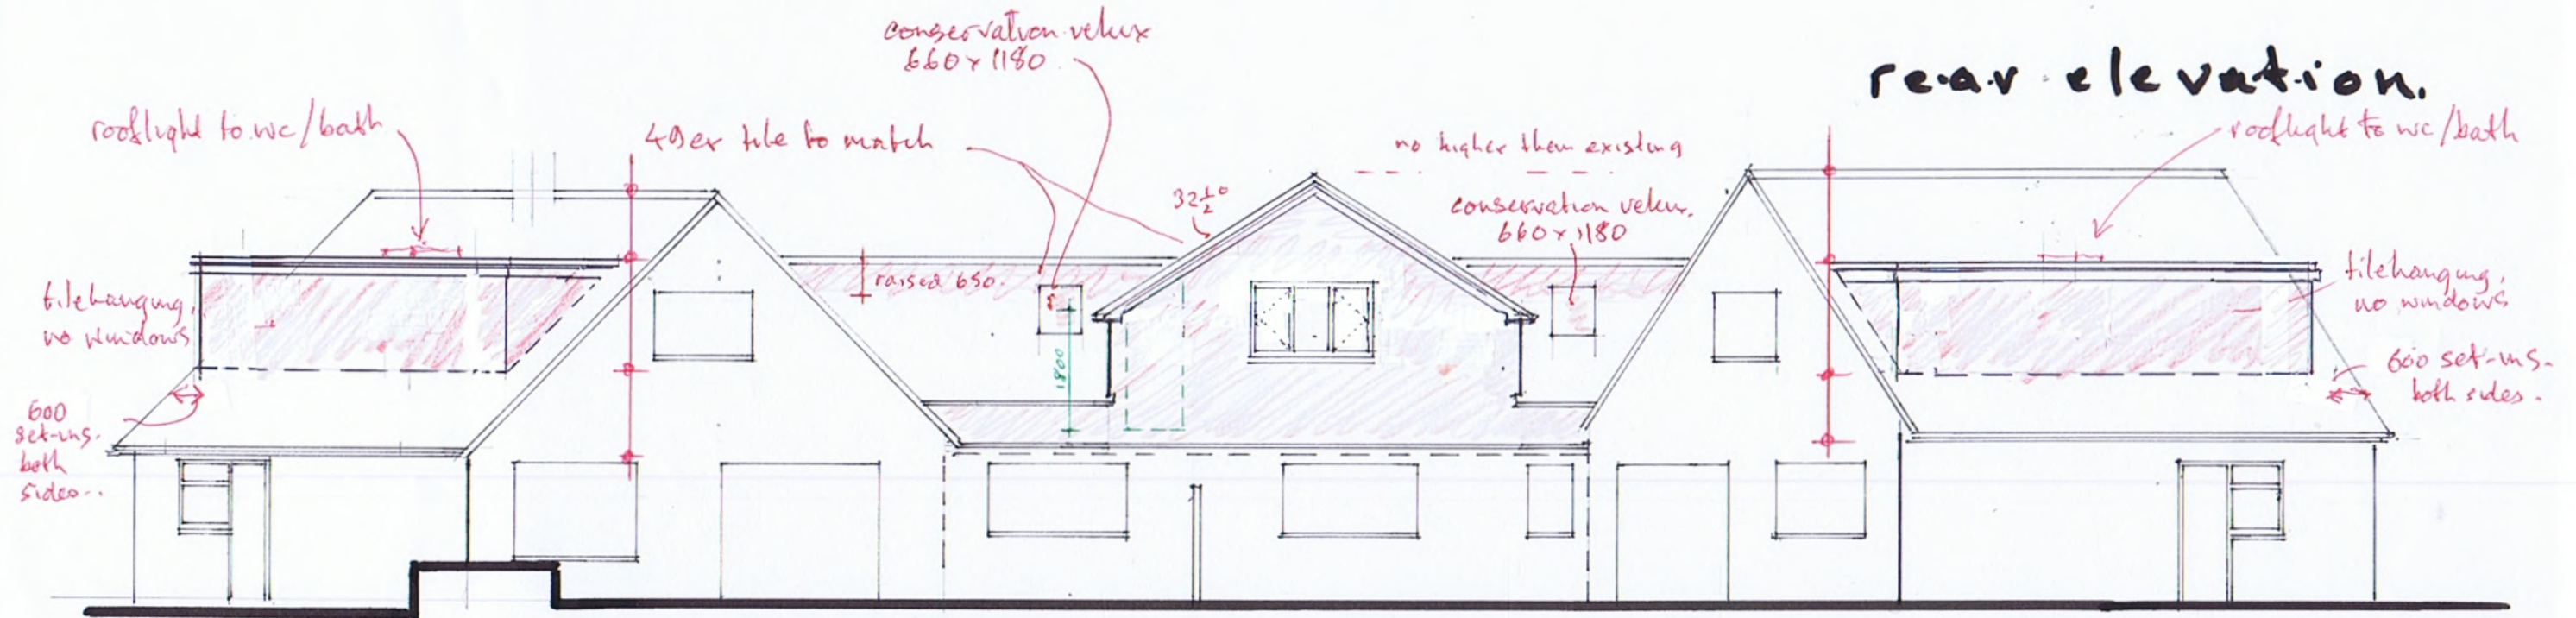

as proposed..

proposals at 97/99 Dickens Avenue,
Hillingdon, Middlesex, UB8 3DN.

for Mr Patel / Mr Chopra September '20
scale 1:100 @ A3 size..

10 Parkfield Avenue, Hillingdon, Middlesex, UB10 0DF, Great Britain

Company No. 11265442, registered office address as above

drawing. 1/4 c.

b. 1.11.21 small changes; side
dormers added; rear bay removed.
c. wider dormers at client request 20.11.21


MICHAEL OAKES ARCHITECTS LTD.

Michael Oakes (Director) B.A. Hons Arch, Dipl. Arch, Registered Architect


REGISTERED ARCHITECTS, DESIGNERS + ILLUSTRATORS
Telephone: 01895 235089 - E-mail: michaeloakesarchitect@googlemail.com

0 1 2 3 4 5 10m

side section / elevation
(looking to west)

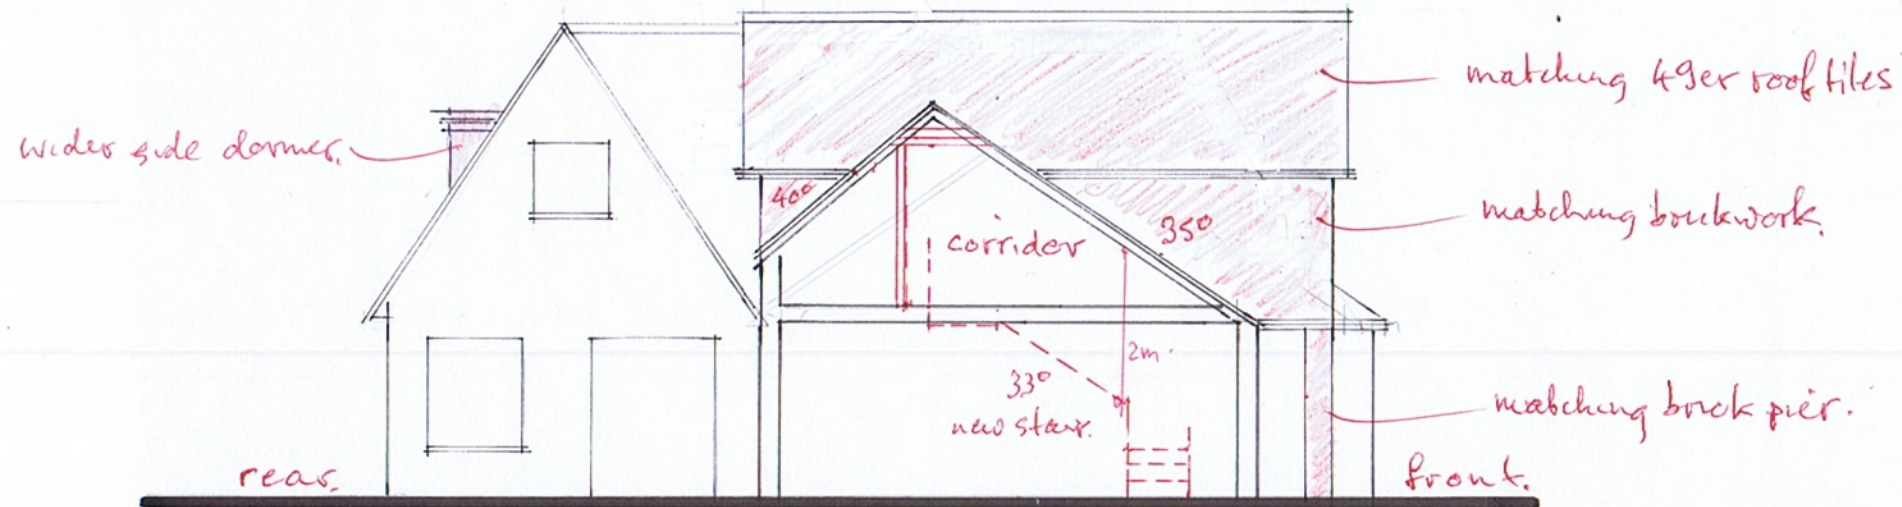

side section / elevation
(looking to East)

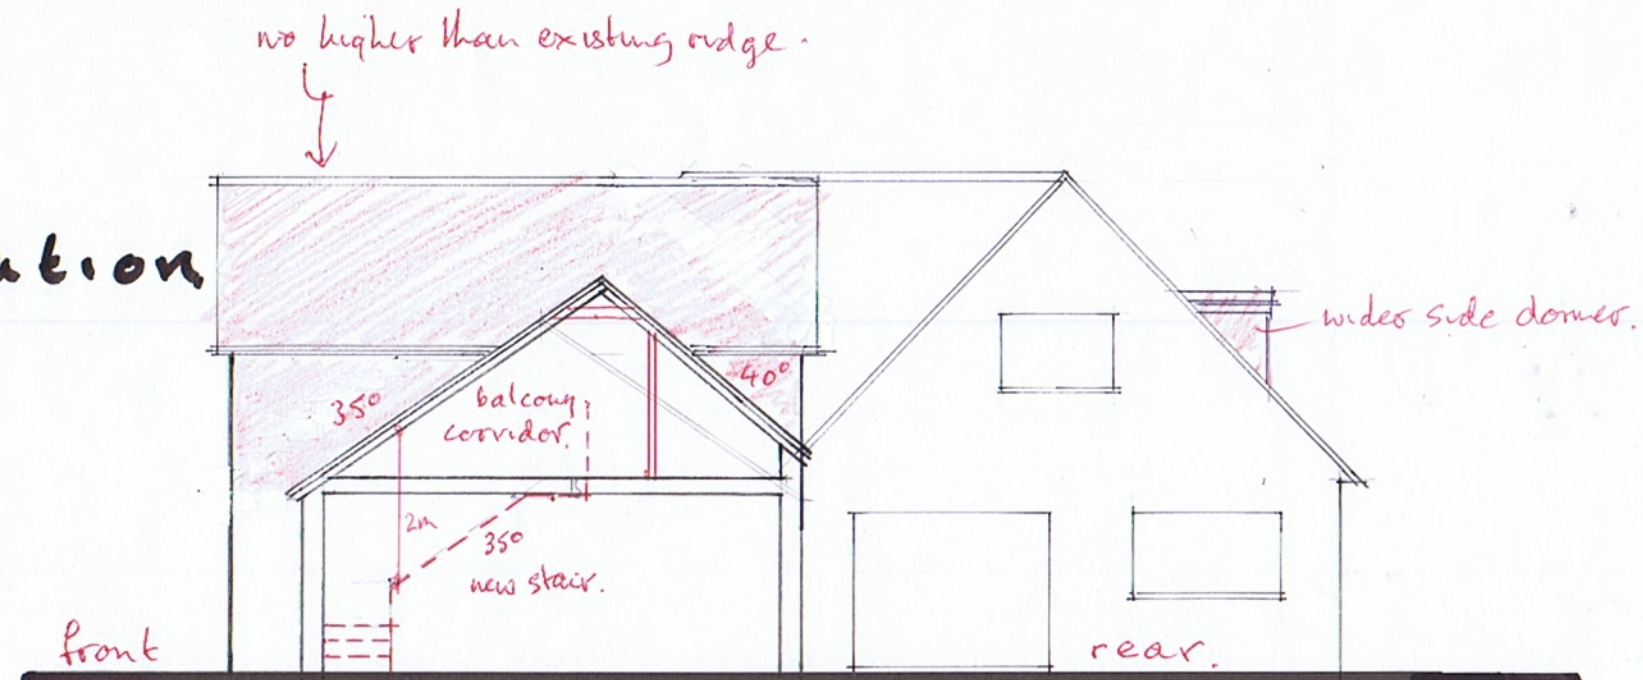

as proposed..

proposals at 97/99 Dickens Avenue,
Hillingdon, Middlesex, UB8 3DN.

for Mr Patel / Mr Chopra September '20
scale 1:100 @ A3 size..

10 Parkfield Avenue, Hillingdon, Middlesex, UB10 0DF, Great Britain

Company No. 11265442, registered office address as above

drawing. 15. c.
b - 1.11.21 small changes; side
dormers added; rear hip removed.
c wider dormers at client request 20.11.21.