


MICHAEL OAKES ARCHITECTS LTD.
 Michael Oakes (Director) B.A. Hons Arch. Dipl. Arch. Registered Architect
 REGISTERED ARCHITECTS, DESIGNERS + ILLUSTRATORS
 Telephone: 01895 235089 - E-mail: michaeloakesarchitect@googlemail.com

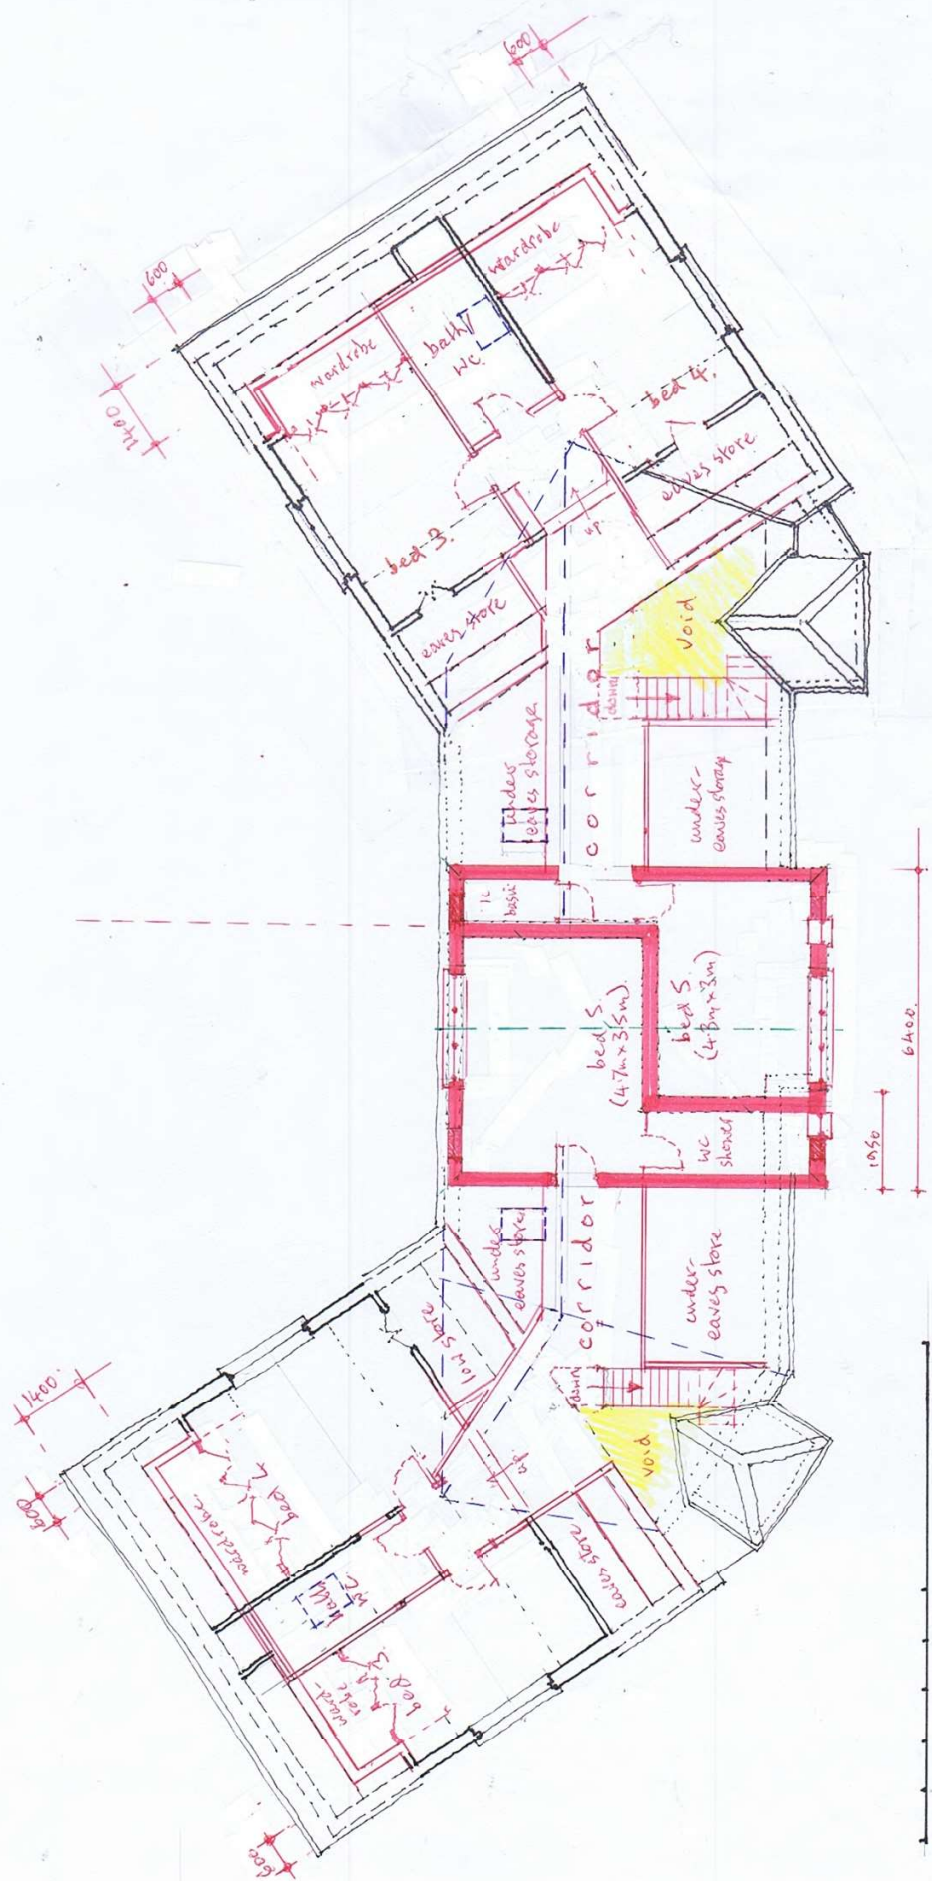

first floor plan - as proposed..

proposals at 97/99 Dickens Avenue, for Mr Patel/Mr Chopra September '20
 Hillingdon, Middlesex, UB8 3DN. scale 1:100. @ A3 size..
 drawing. 12.c.
 b. 11-21 small changes.
 side dormers added, rear
 bay removed
 c wider dormers at rear request 20.11.21.

10 Parkfield Avenue, Hillingdon, Middlesex, UB10 0DF, Great Britain
 Company No. 11805442, registered office address as above