


MICHAEL OAKES ARCHITECTS LTD.

Michael Oakes (Director) B.A. Hon. Arch. Dipl. Arch. Registered Architect

REGISTERED ARCHITECTS, DESIGNERS + ILLUSTRATORS

Telephone: 01895 235089 - E-mail: michaeloakesarchitect@googlemail.com

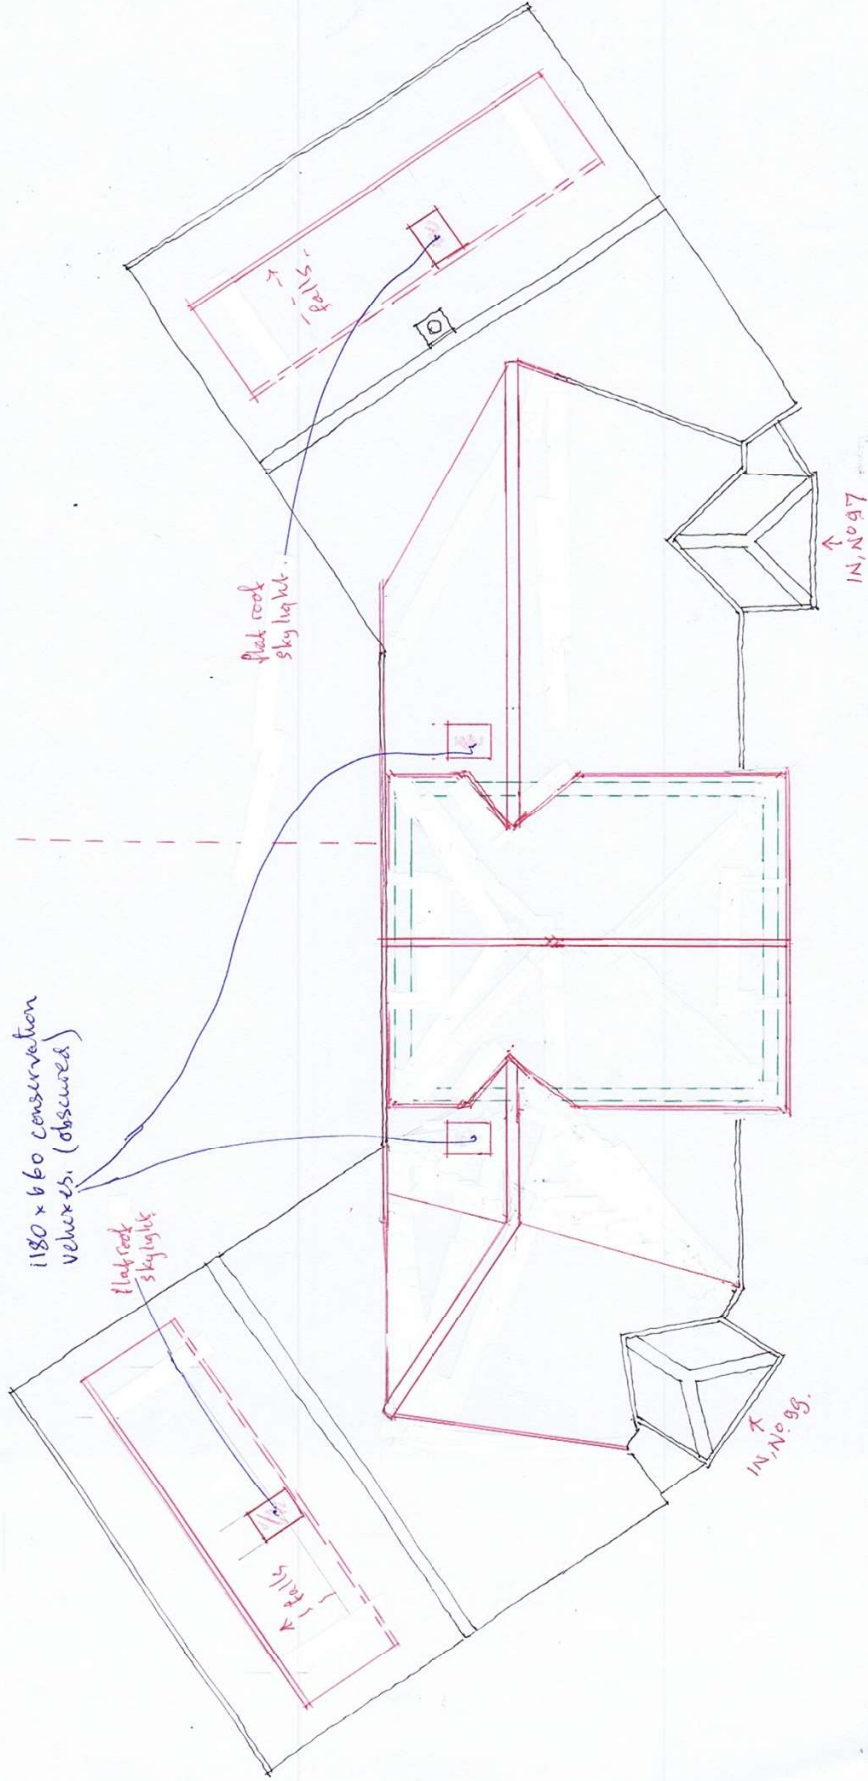

roof plan - as proposed..

proposals at 97/99 Dickens Avenue, Hillingdon, Middlesex, UB8 3DN. for Mr Patel/Mr Chopra September 2013
scale 1:100 @ A3 size.

drawing. 13
b. 1/11/21 small changes; side dormers added; rear bay removed.
C. under dormer at front request 20/11/21

10 Parkfield Avenue, Hillingdon, Middlesex, UB10 0DF, Great Britain
Company No. 11205342, registered office address as above