


MICHAEL OAKES ARCHITECTS LTD.

Michael Oakes (Director) B.A. Hon. Arch. Dipl. Arch. Registered Architect


REGISTERED ARCHITECTS, DESIGNERS + ILLUSTRATORS

Telephone: 01895 235089 - E-mail: michael@oakesarchitects.co.uk

0 1 2 3 4 5 10m.

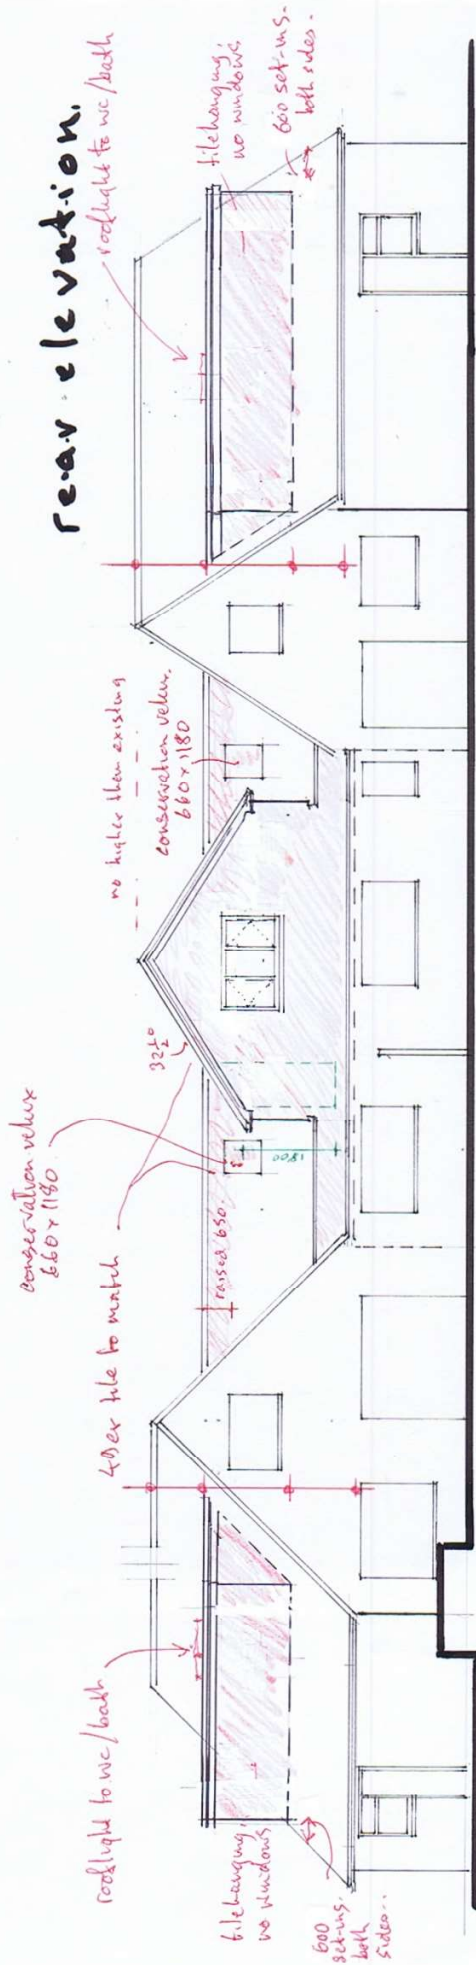

front elevation.

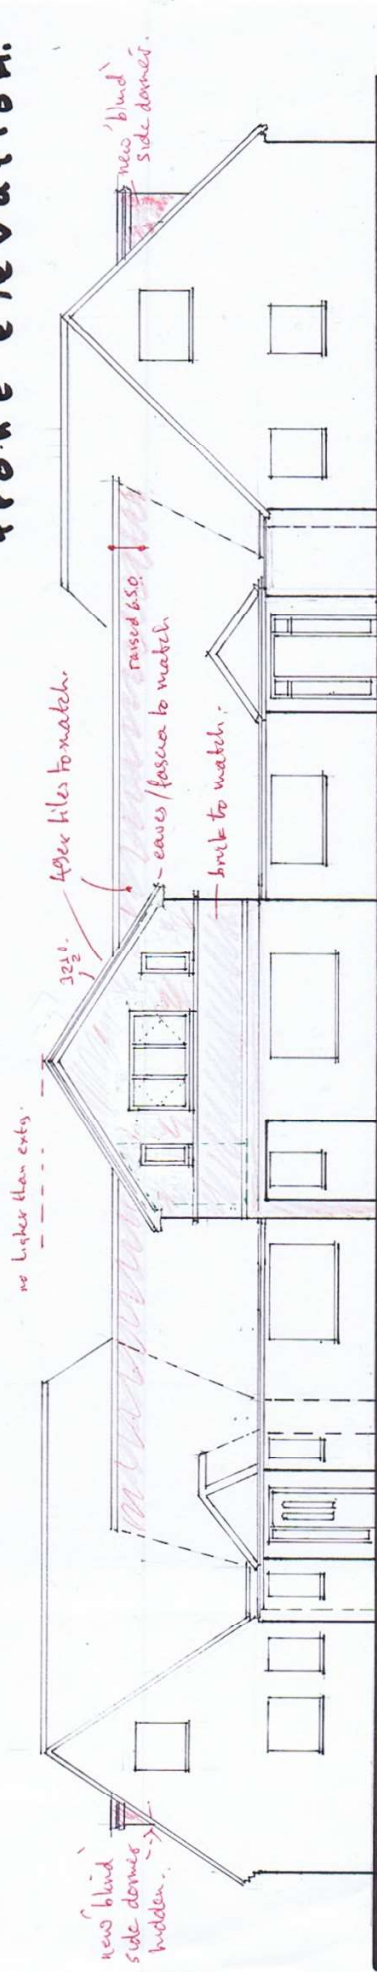

as proposed..

proposals at 97/99 Dickens Avenue,
Hillingdon, Middlesex, UB8 3DN.
for Mr Patel/Mr Chopra September 20
scale 1:100 @ A3 size.
drawing. 14 c.
b. 11121 small changes side
dormers added: rear by removed.
c. notes address at client request 201121

10 Parkfield Avenue, Hillingdon, Middlesex, UB10 0DF, Great Britain
Company No. 11205312, registered office address as above