



Existing Site Plan

1 : 200

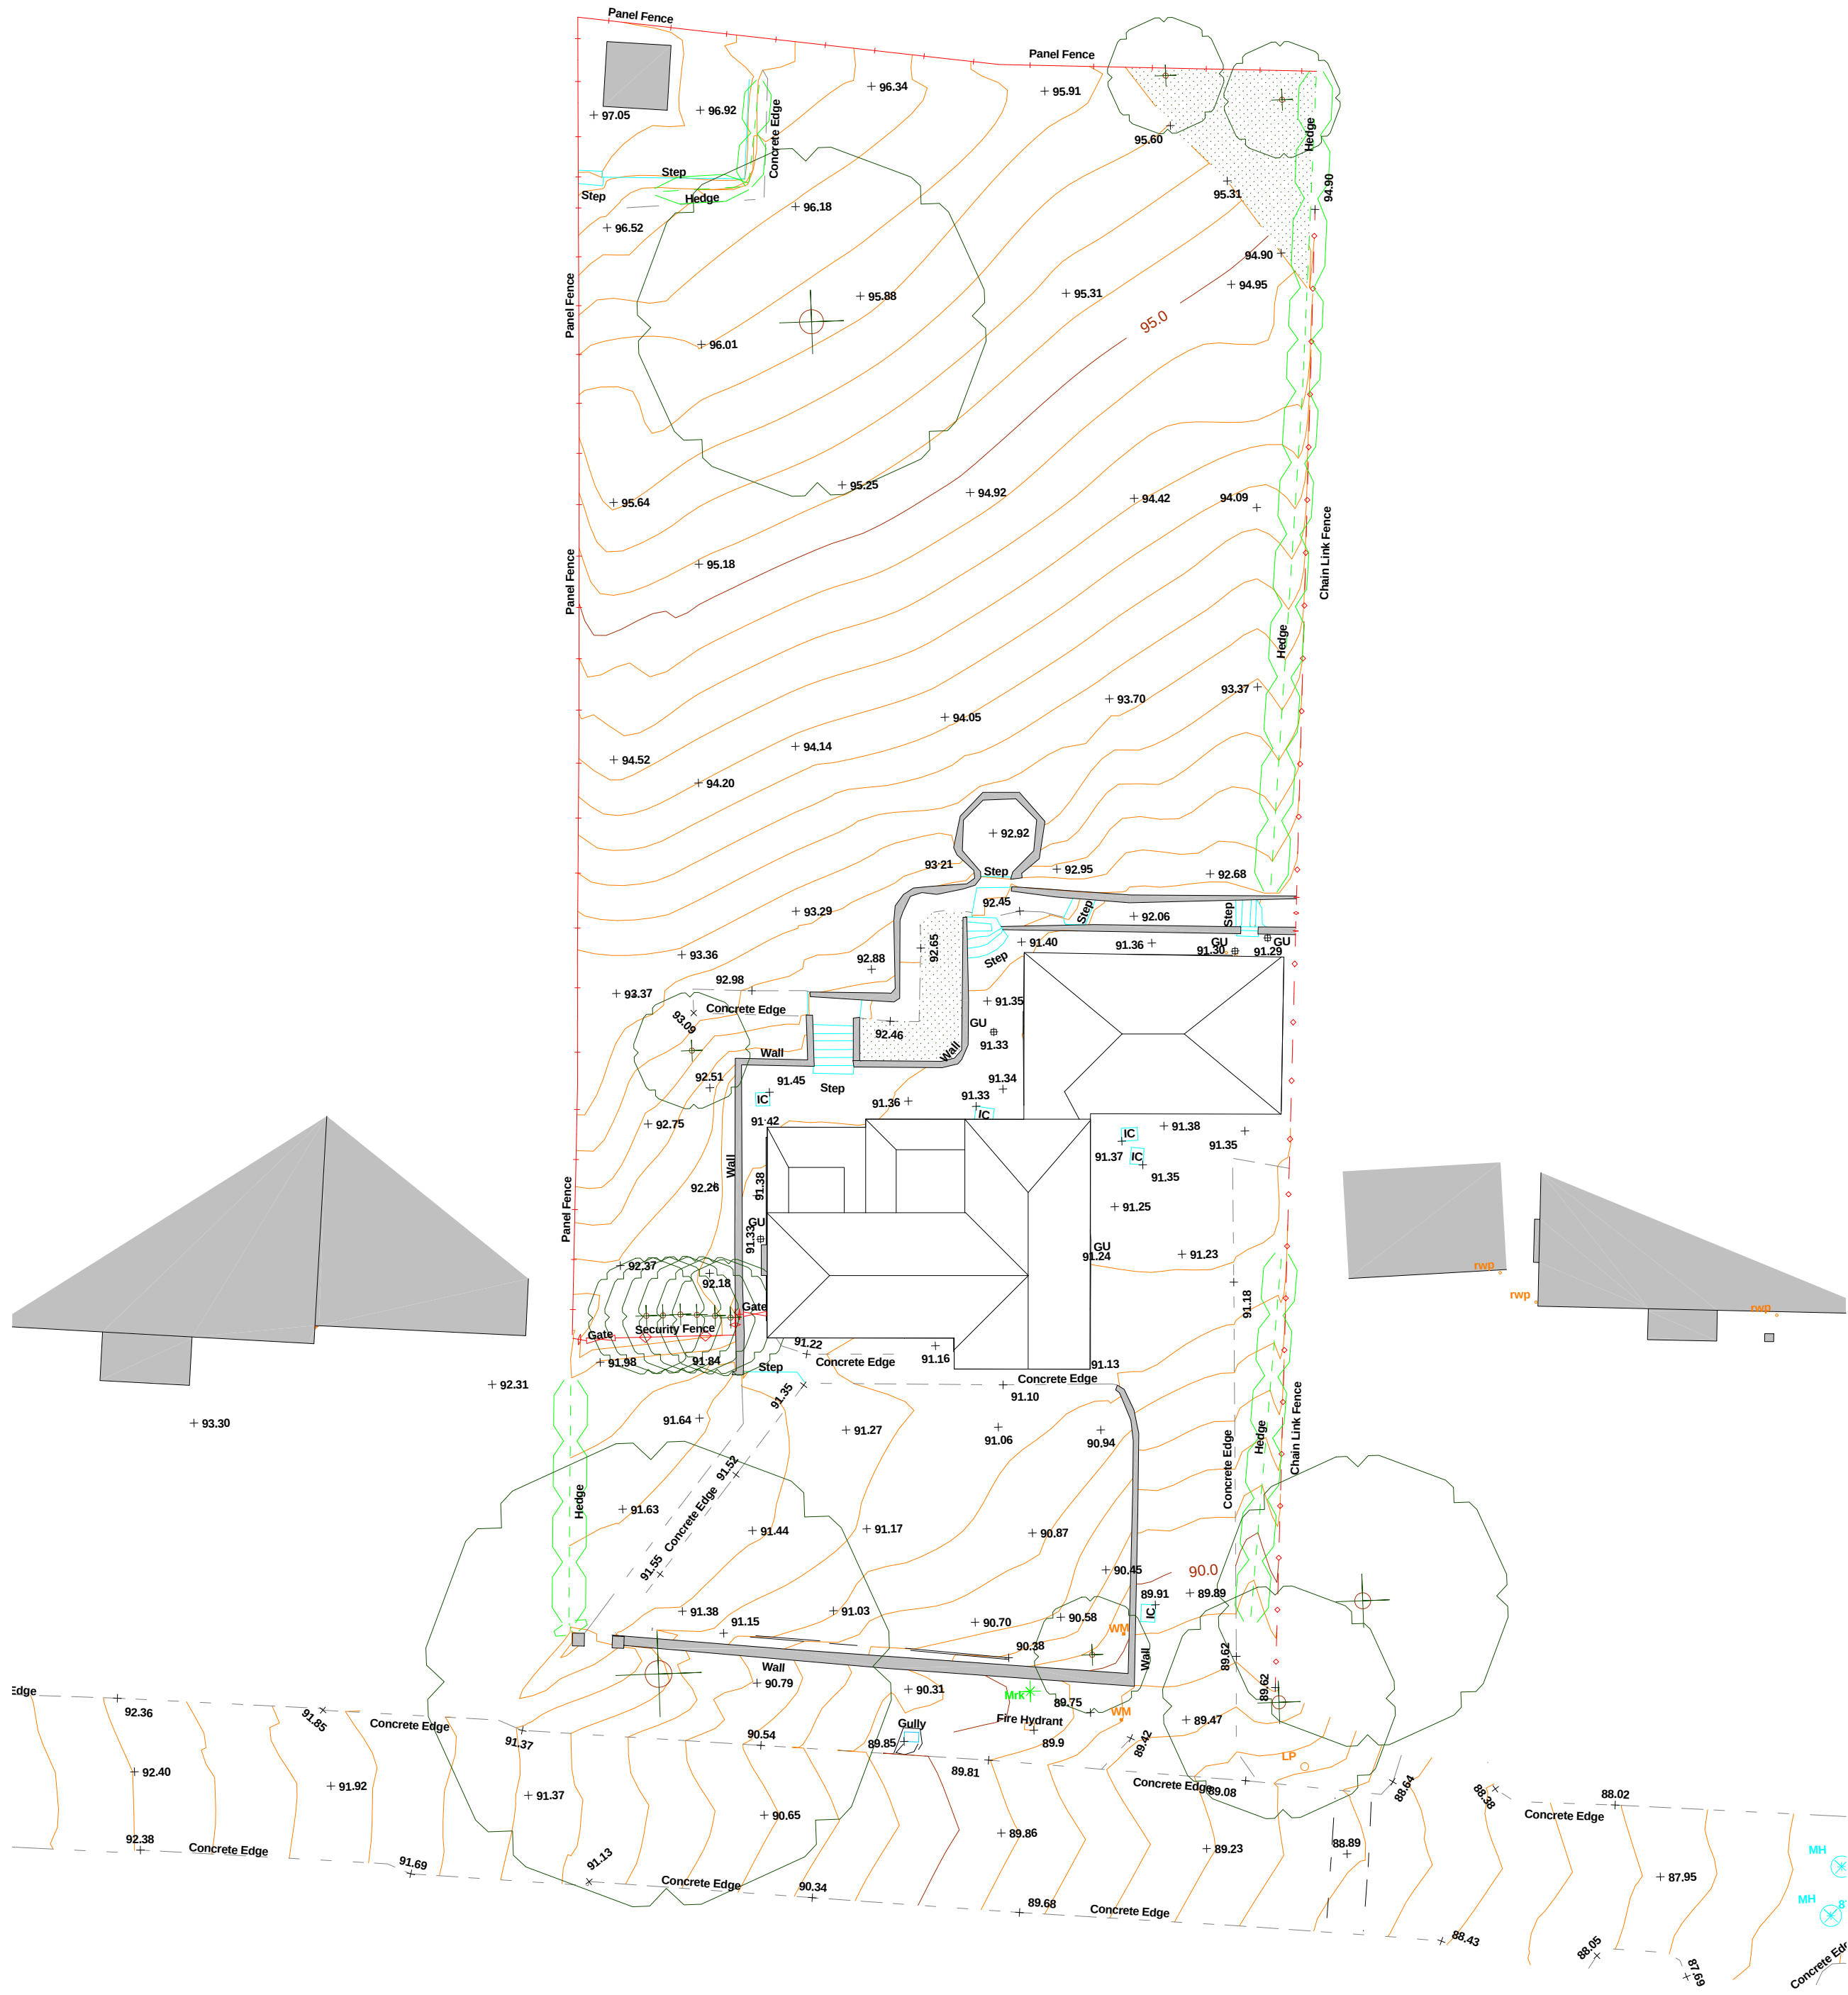

Proposed Site Plan

1 : 200

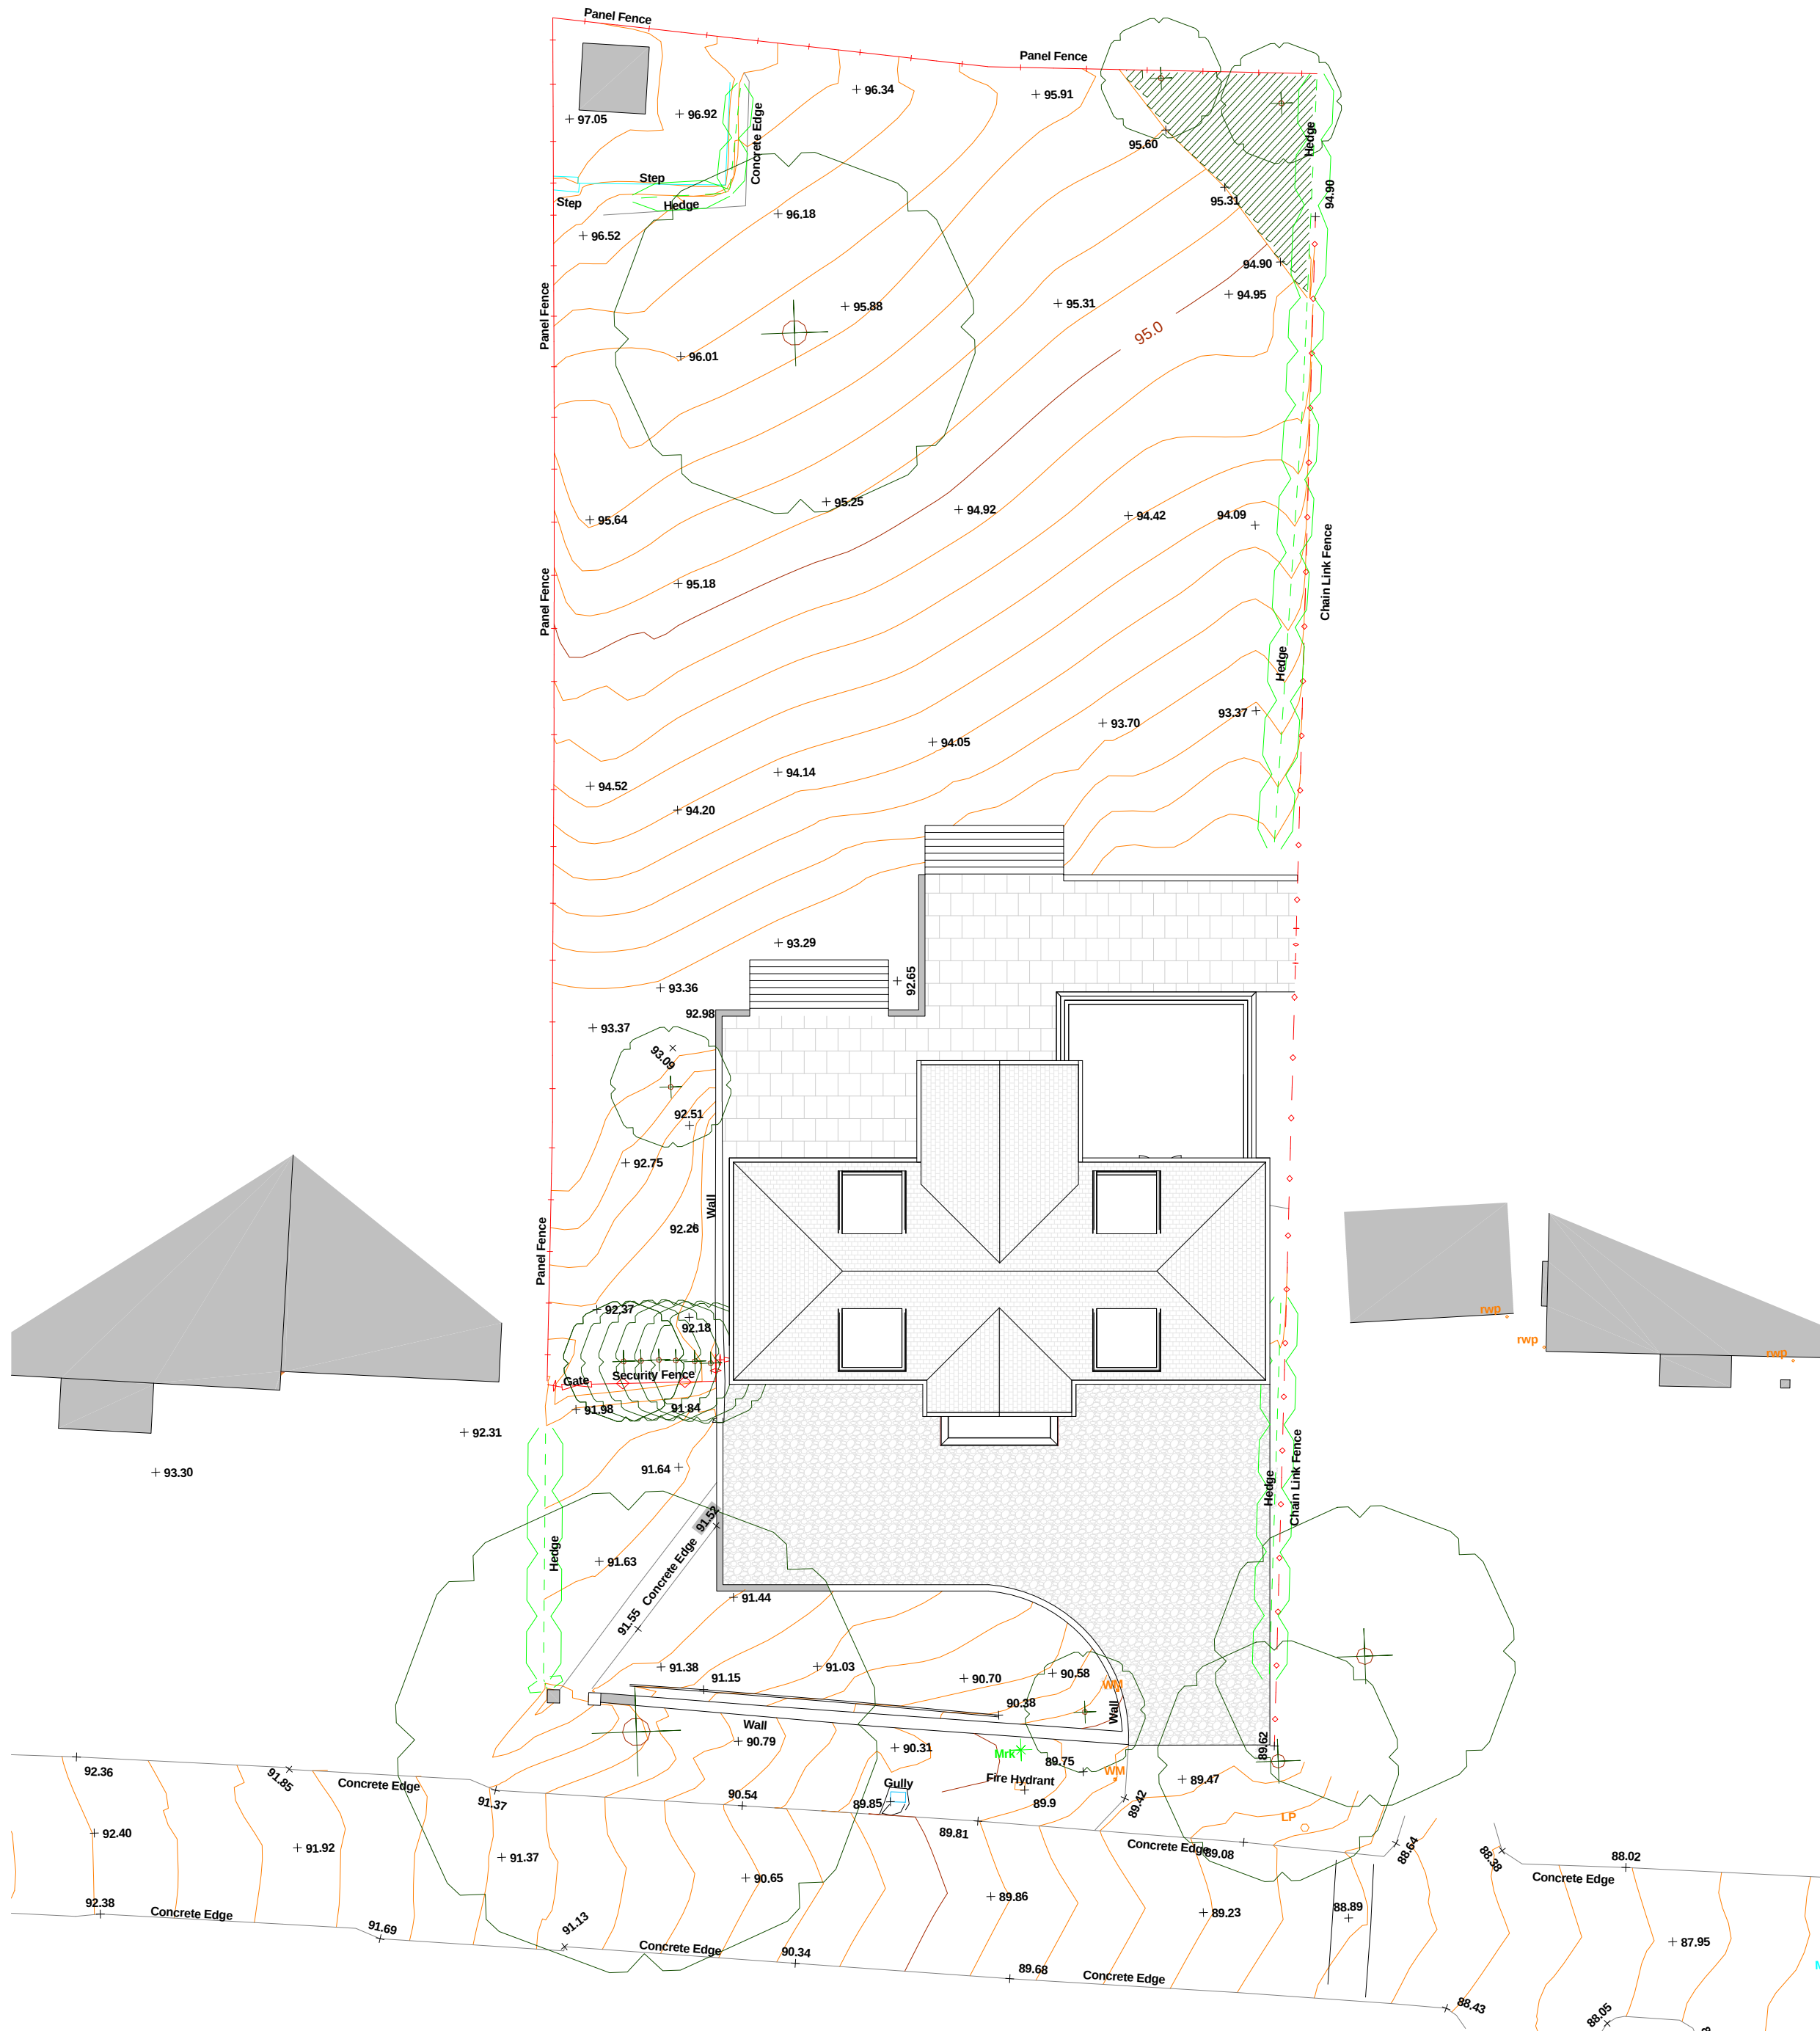

Amendments/Notes

Rev.	Description	Date	Issued by
A	Amended to client's comments	15.04.21	PG
B	Amended to client's comments	23.04.21	PG

All dimensions and levels to be checked on site by contractor prior to preparation of shop drawings and commencement of work on site.
Dimensions MUST NOT be scaled from this drawing.

This drawing and the copyrights and patents therein are the property of the Architect and may not be used or reproduced without consent.

This drawing is to be read in conjunction with all relevant consultants and/or specialist's drawings/documents and any discrepancies or variations are to be notified to the Architect before the affected work commences.

All works on site are to be carried out fully in accordance with current CDM regulations and recommendations, current Building Regulations, British Standards and Codes of Practice as appropriate.

Project
**Glenwood, Kewferry Drive,
Northwood HA6 2NU**

Drawing
**EXISTING AND PROPOSED
SITE PLAN**

**SEABROOK
ARCHITECTS**
CHARTERED ARCHITECTS

Unit 17, Chiltern Court, Asheridge Road, Chesham,
Buckinghamshire, HP5 2PX
Tel: 01494 778918
Web: seabrookarchitects.co.uk
e-mail: info@seabrookarchitects.co.uk

Drawn By	Author	Date	03/19/21
Checked By	Checker	Date	27/04/2021 10:10:57
Approved By	Approver	Date	27/04/2021 10:10:57

Drawing No.
5806/ A100

Rev.
B