




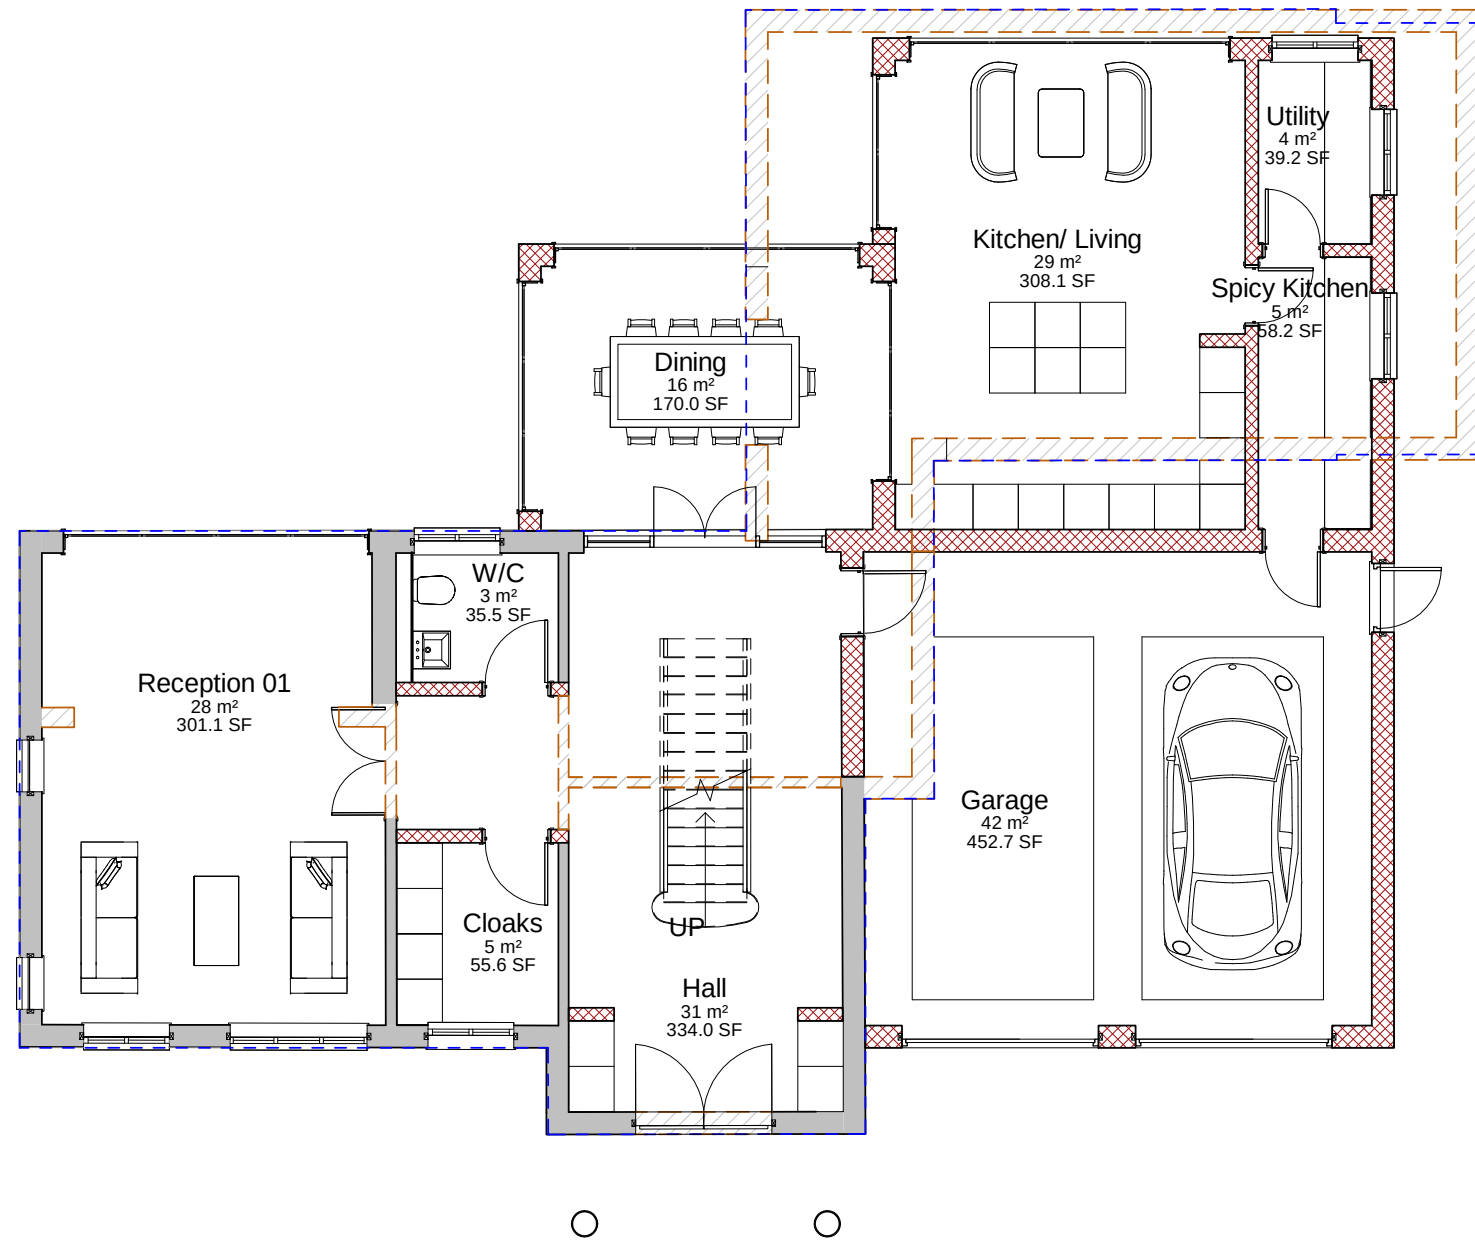


Ground Floor Plan
1 : 100

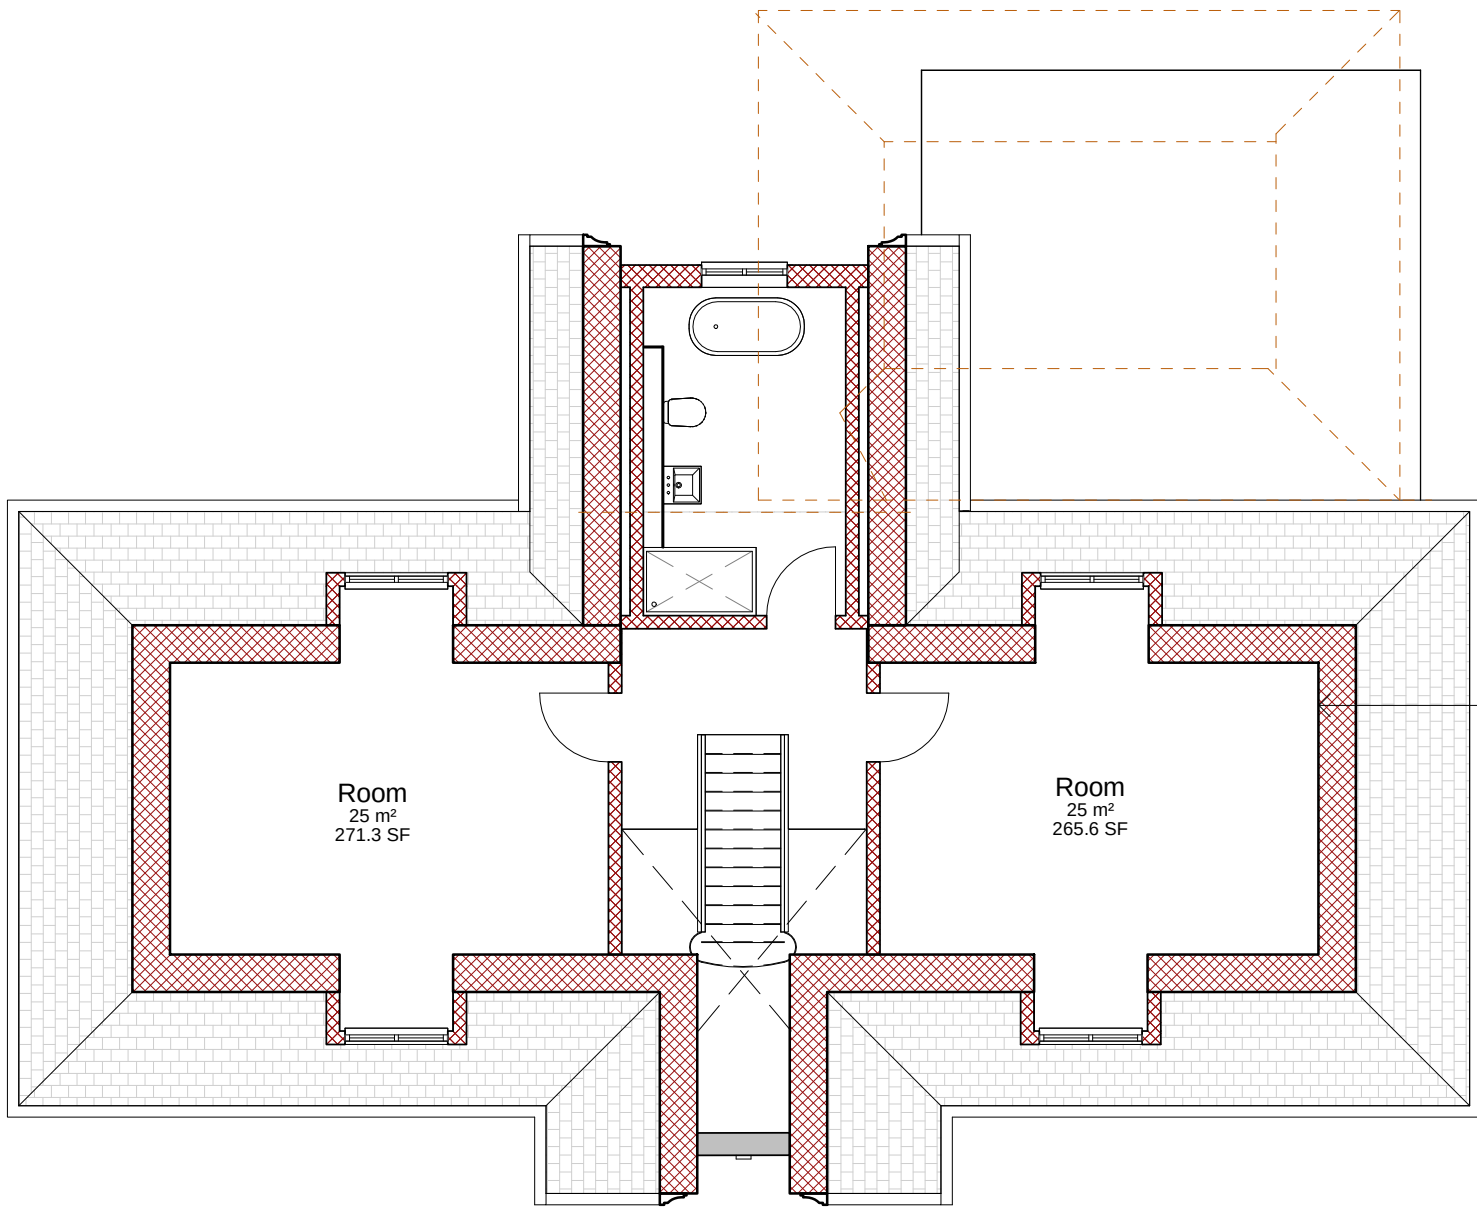

Second Floor Plan
1 : 100

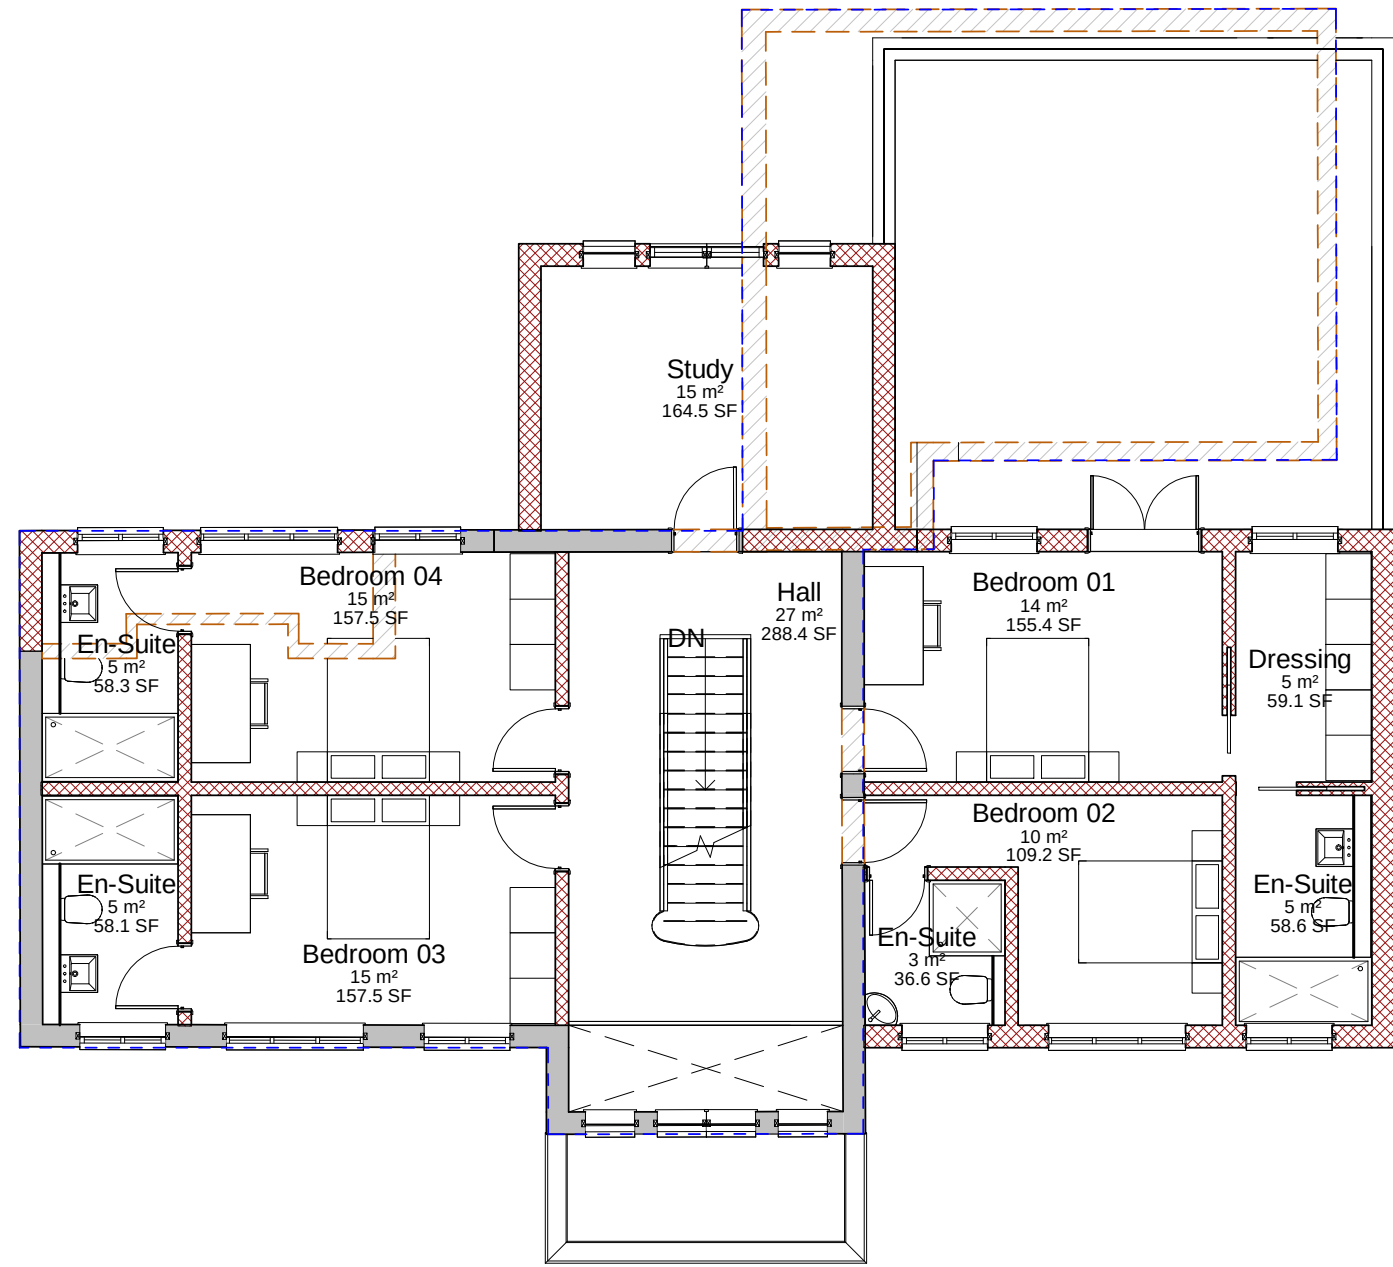

First Floor Plan
1 : 100

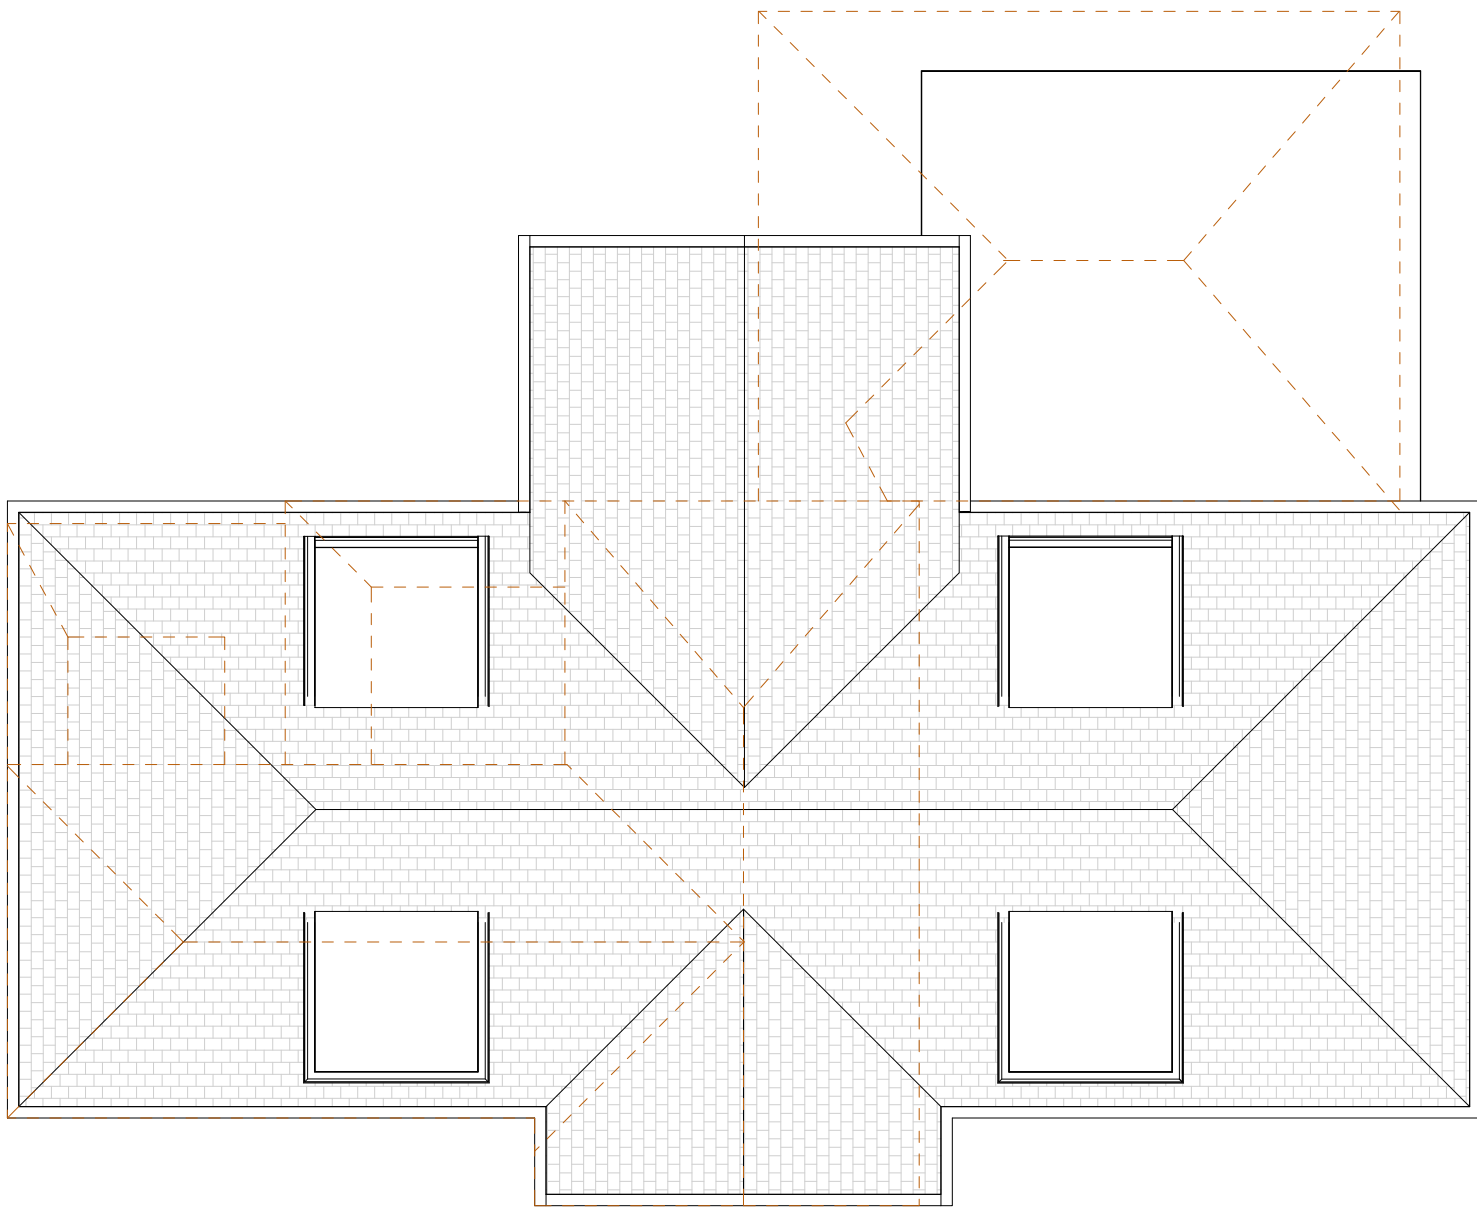

Proposed Ridge Level
1 : 100

Roof Cut at 1500mm

Amendments/Notes			
Rev.	Description	Date	Issued by
A	Amended to client's comments	15.04.21	PG
B	Amended to client's comments	23.04.21	PG
C	Second Floor Plan and Elevation amended	26.04.21	PG

Current GIA's per Floor

GF : 172.89 m² 1860.9 ft²
FF : 130.69 m² 1406.8 ft²
SF : 81.09 m² 872.8 ft²

TO: 384.67 m² 4140.5 ft²

KEY

- EXISTING
- DEMOLITION
- PROPOSED
- EXISTING BUILDING OUTLINE

Note- All the existing Doors and Windows to be replaced

All dimensions and levels to be checked on site by contractor prior to preparation of shop drawings and commencement of work on site.
Dimensions MUST NOT be scaled from this drawing.

This drawing and the copyrights and patents therein are the property of the Architect and may not be used or reproduced without consent.

This drawing is to be read in conjunction with all relevant consultants and/or specialist's drawings/documents and any discrepancies or variations are to be notified to the Architect before the affected work commences.

All works on site are to be carried out fully in accordance with current CDM regulations and recommendations, current Building Regulations, British Standards and Codes of Practice as appropriate.

Project
Glenwood, Kewferry Drive,
Northwood HA6 2NU

Drawing
PROPOSED PLANS

SEABROOK
ARCHITECTS
CHARTERED ARCHITECTS

Unit 17, Chiltern Court, Asheridge Road, Chesham,
Buckinghamshire, HP5 2PX
Tel: 01494 778918
Web: seabrookarchitects.co.uk
e-mail: info@seabrookarchitects.co.uk

Drawn By PG	Date 01/23/07
Checked By JS	Date 27/04/2021 10:07:30
Approved By JS	Date 27/04/2021 10:07:30

Drawing No. 5806/ A101
Rev. C

