






Proposed Front Elevation
1 : 100

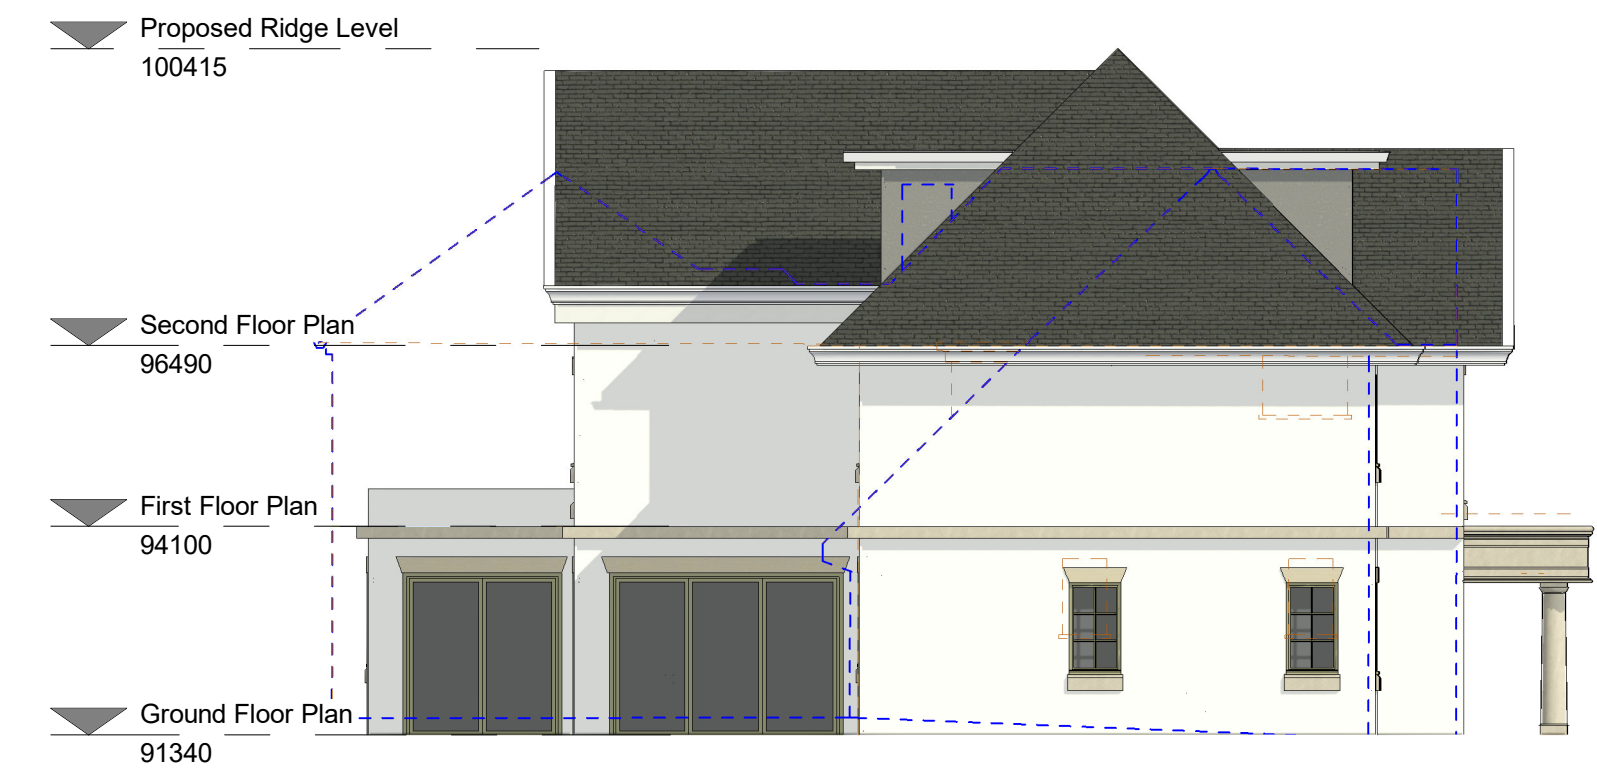

Proposed Side 01 Elevation
1 : 100

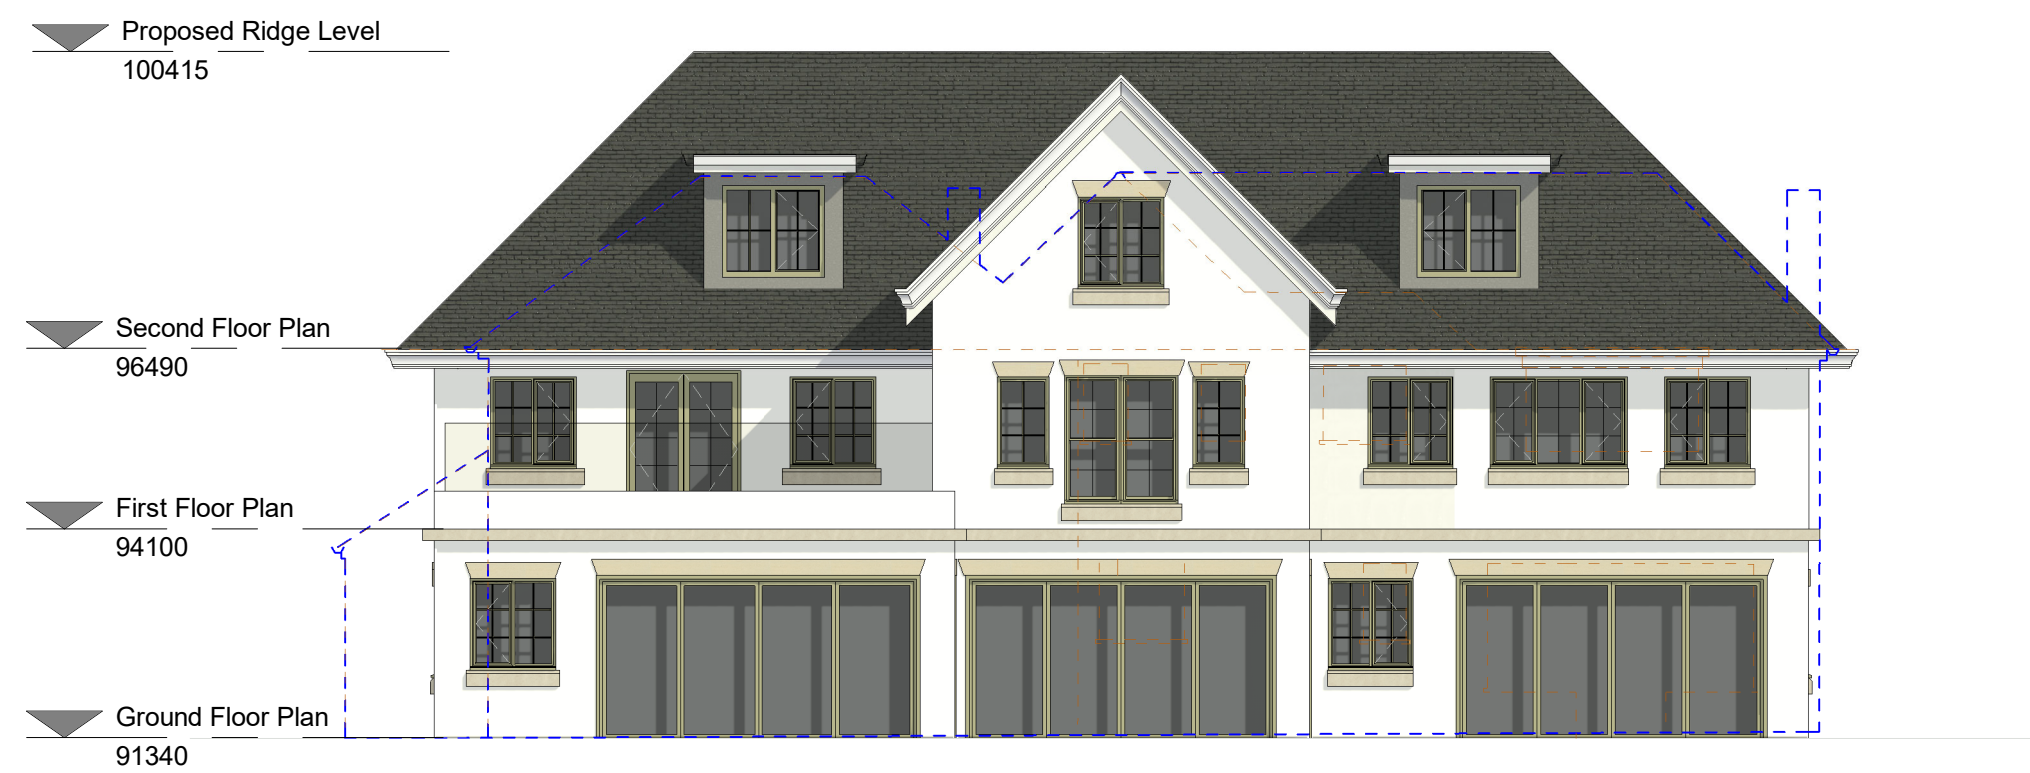

Proposed Rear Elevation
1 : 100

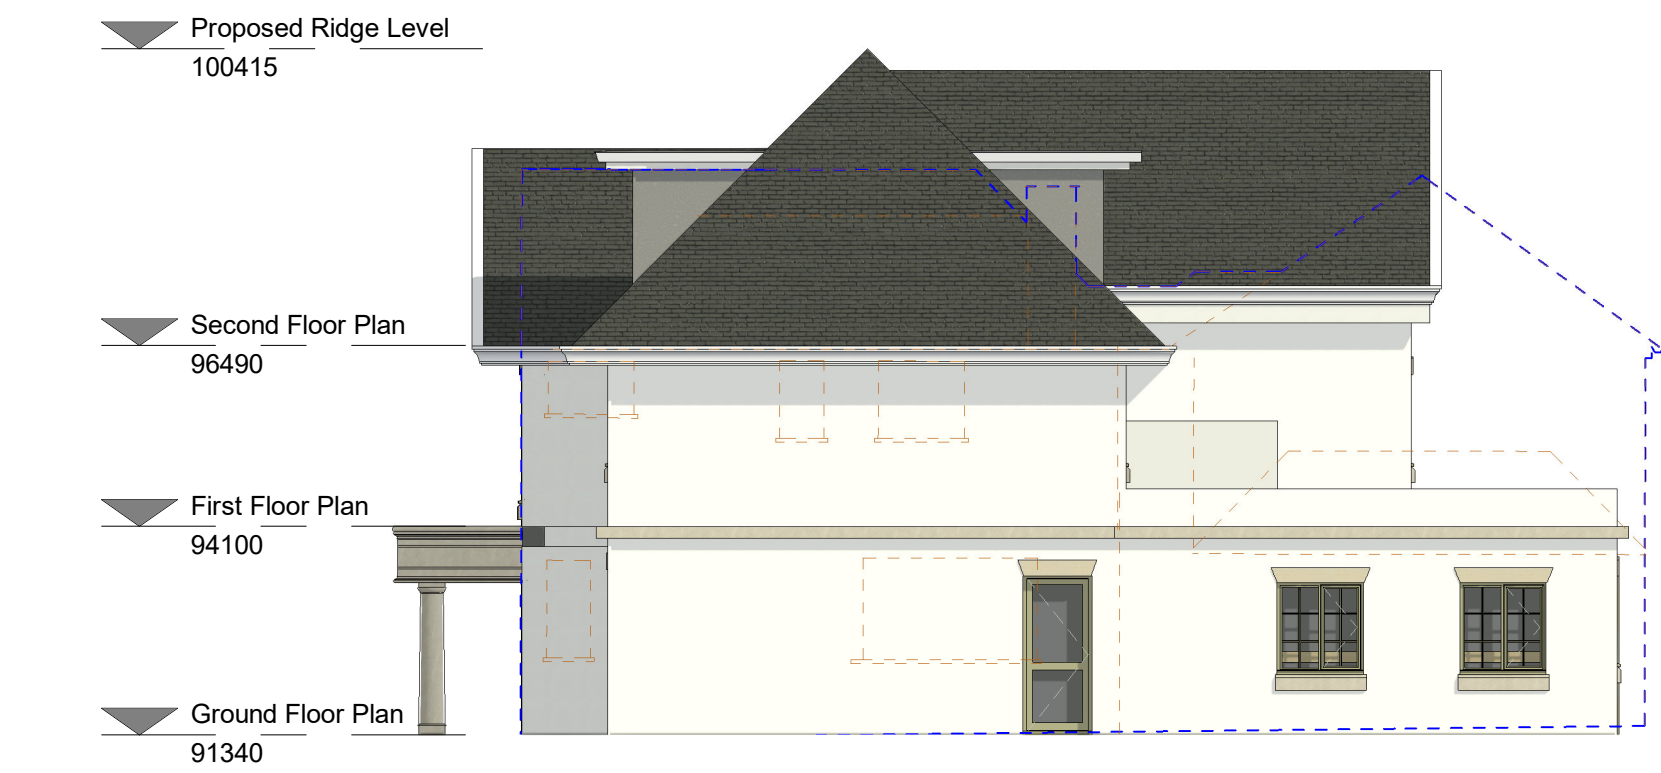

Proposed Side 02 Elevation
1 : 100

Amendments/Notes			
Rev.	Description	Date	Issued by
A	Amended to client's comments	15.04.21	PG
B	Amended to client's comments	23.04.21	PG
C	Second Floor Plan and Elevation amended	26.04.21	PG
D	Balcony amended as per planning officer's comment	30.11.21	PG
KEY			
EXISTING			
DEMOLITION			
PROPOSED			
EXISTING BUILDING OUTLINE			
Note- All the existing Doors and Windows to be replaced			
All dimensions and levels to be checked on site by contractor prior to preparation of shop drawings and commencement of work on site. Dimensions MUST NOT be scaled from this drawing.			
This drawing and the copyrights and patents therein are the property of the Architect and may not be used or reproduced without consent.			
This drawing is to be read in conjunction with all relevant consultants and/or specialist's drawings/documents and any discrepancies or variations are to be notified to the Architect before the affected work commences.			
All works on site are to be carried out fully in accordance with current CDM regulations and recommendations, current Building Regulations, British Standards and Codes of Practice as appropriate.			
Project 30 Kewferry Drive, Northwood HA6 2PA			
Drawing PROPOSED ELEVATIONS			
SEABROOK ARCHITECTS CHARTERED ARCHITECTS			
Unit 17, Chiltern Court, Asheridge Road, Chesham, Buckinghamshire, HP5 2PX Tel: 01494 778918 Web: seabrookarchitects.co.uk e-mail: info@seabrookarchitects.co.uk			
Drawn By	Author	Date 03/19/21	
Checked By	Checker	Date 03/02/2022 11:36:15	
Approved By	Approver	Date 03/02/2022 11:36:15	
Drawing No. 5806/ A102		Rev. D	