




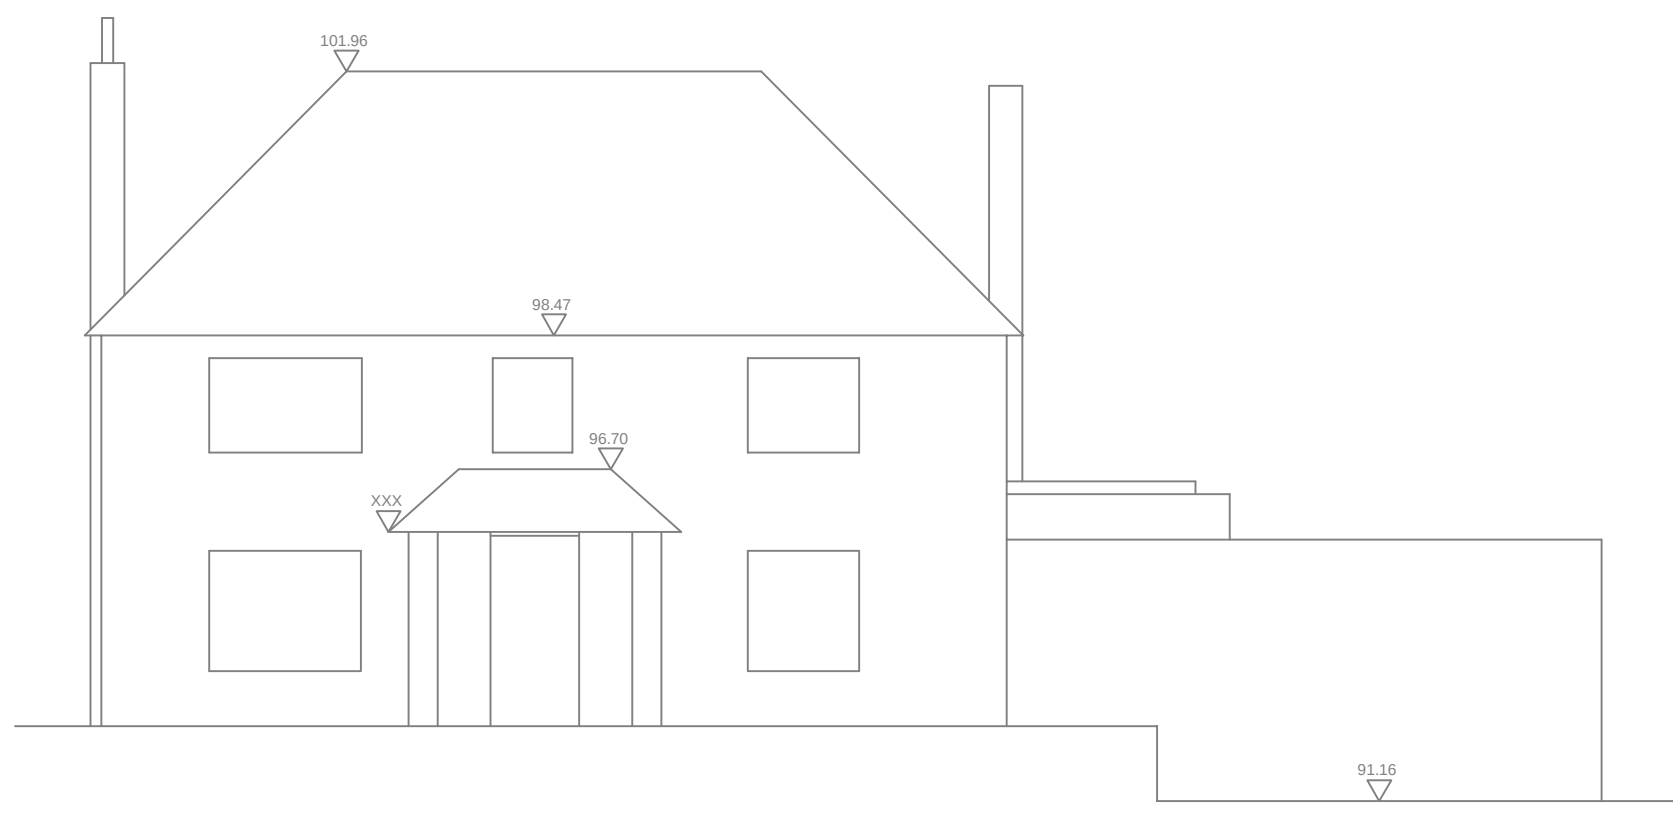

NEIGHBOURING ELEVATION - OUTLINE ONLY

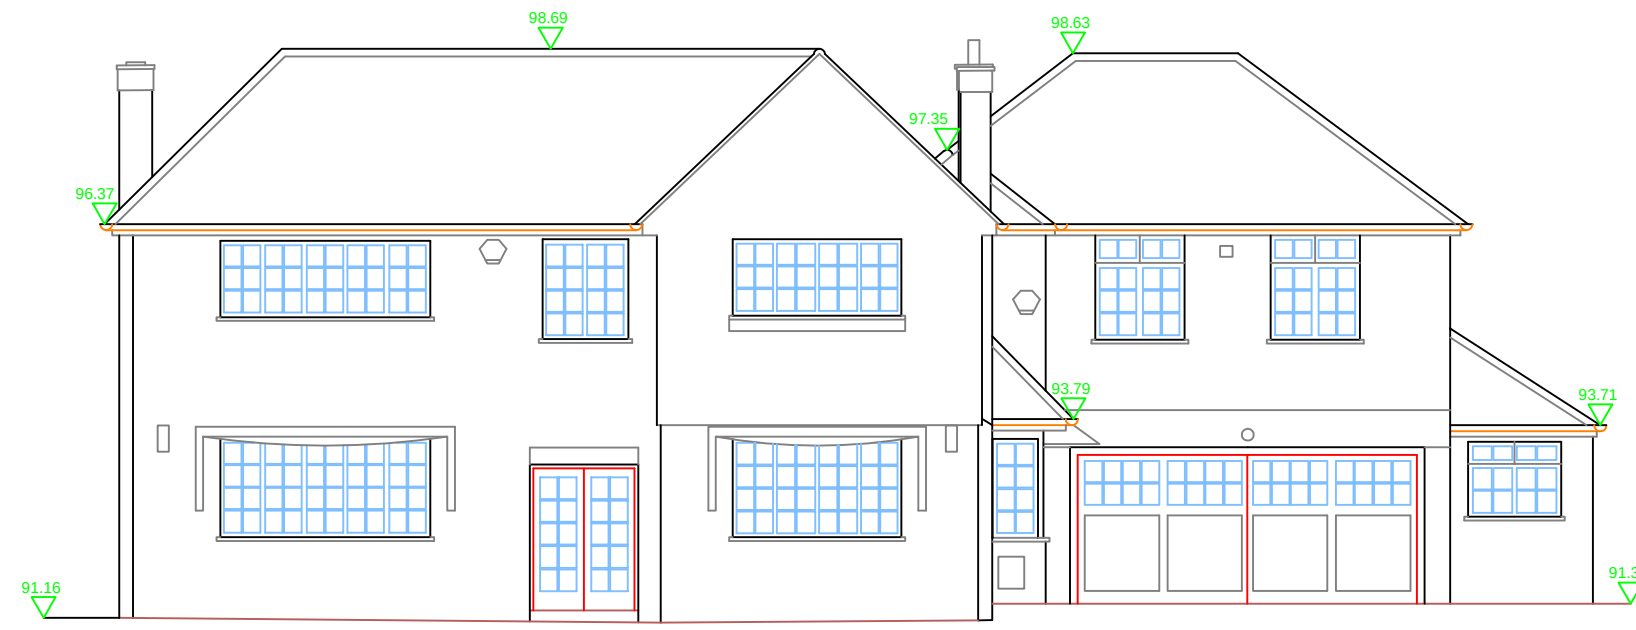


FRONT ELEVATION - STREET SCENE

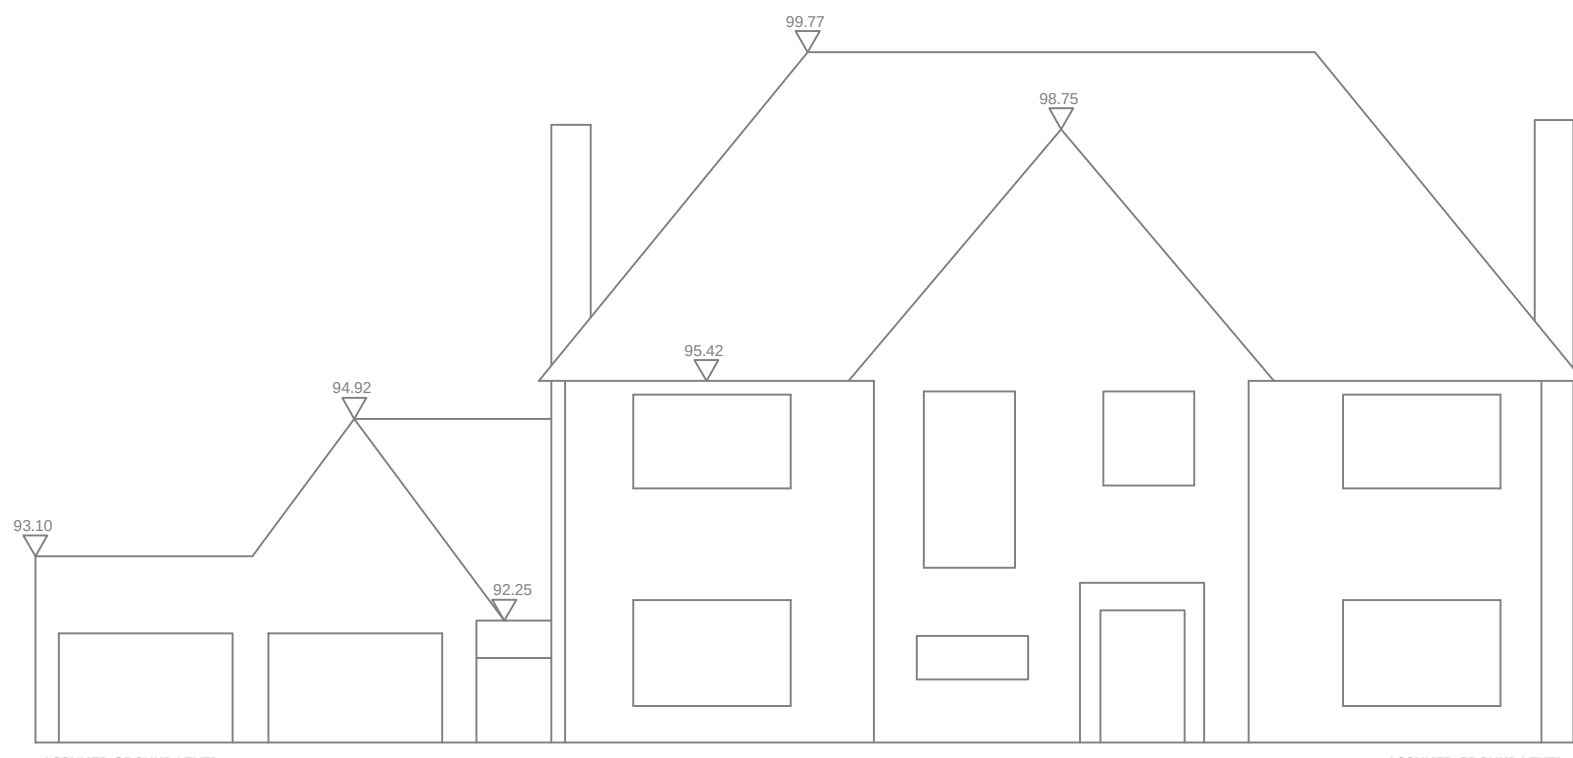

NEIGHBOURING ELEVATION - OUTLINE ONLY

DATUM 90.00 A.O.D

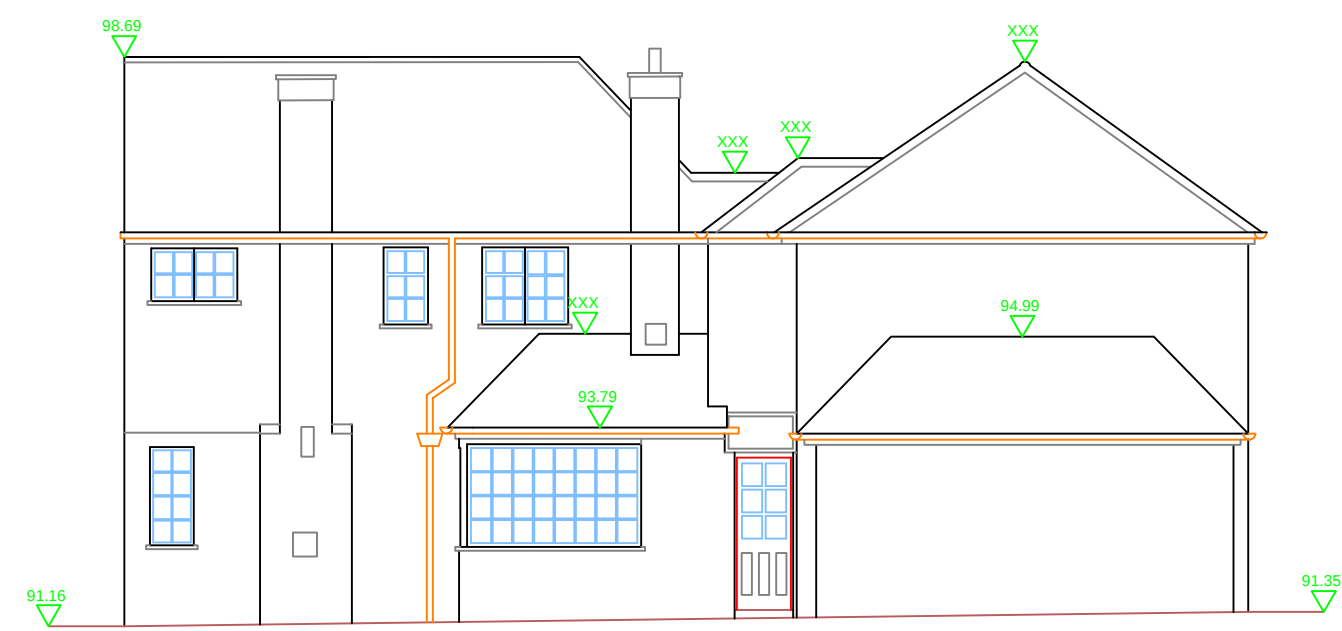


FLANK ELEVATION

DATUM 90.00 A.O.D




REAR ELEVATION

DATUM 90.00 A.O.D

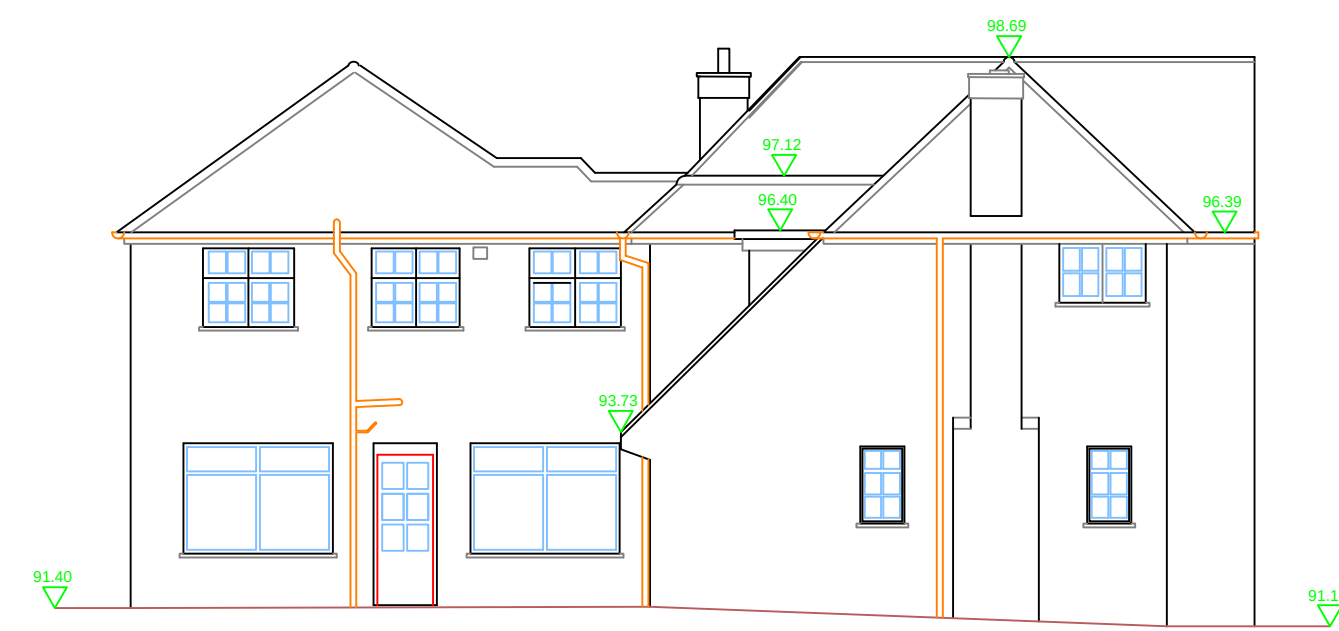


FLANK ELEVATION

DATUM 90.00 A.O.D

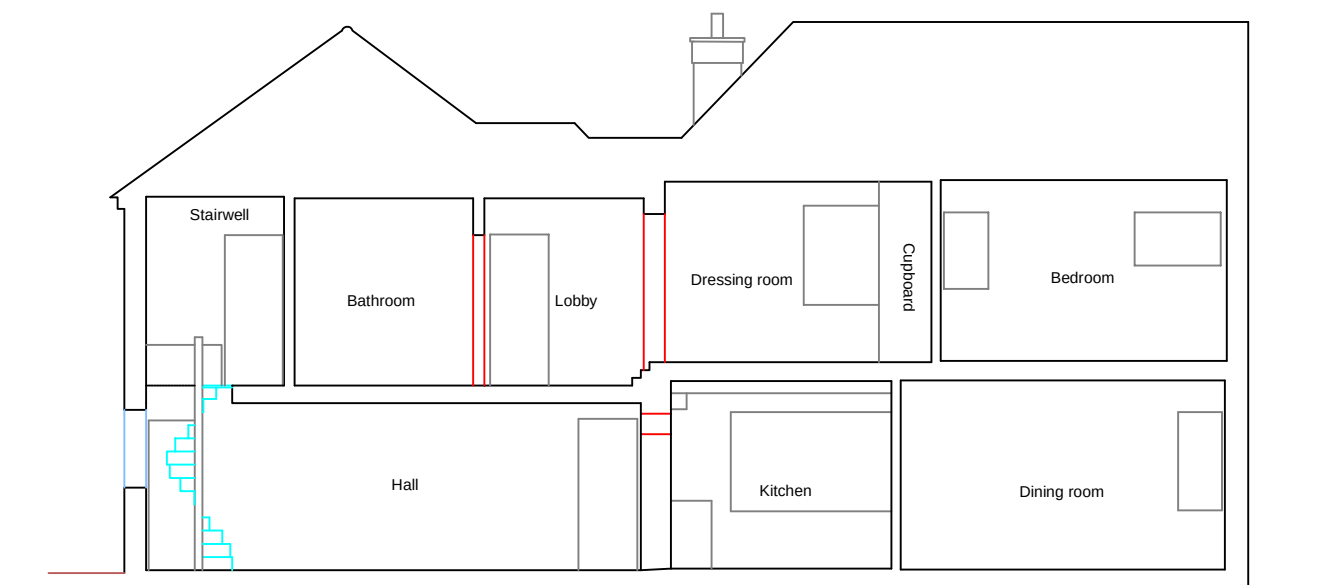


SECTION A

DATUM 90.00 A.O.D

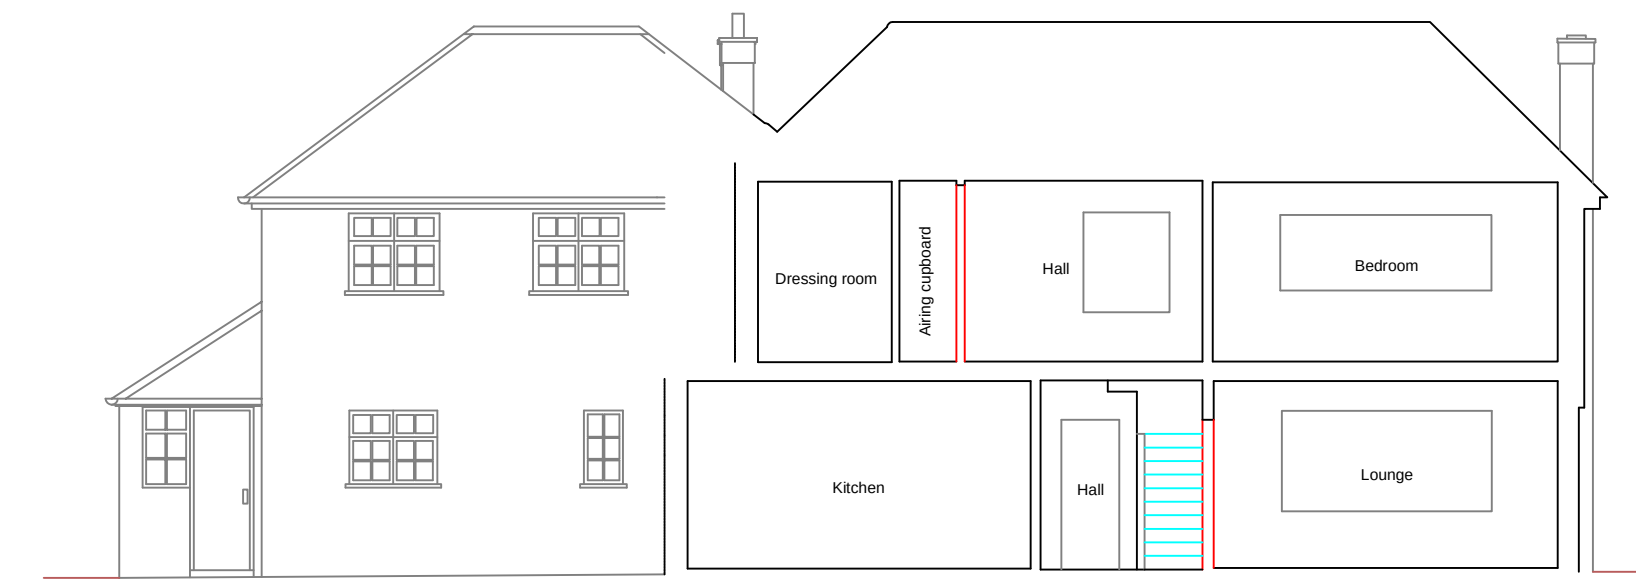


SECTION B

DATUM 90.00 A.O.D

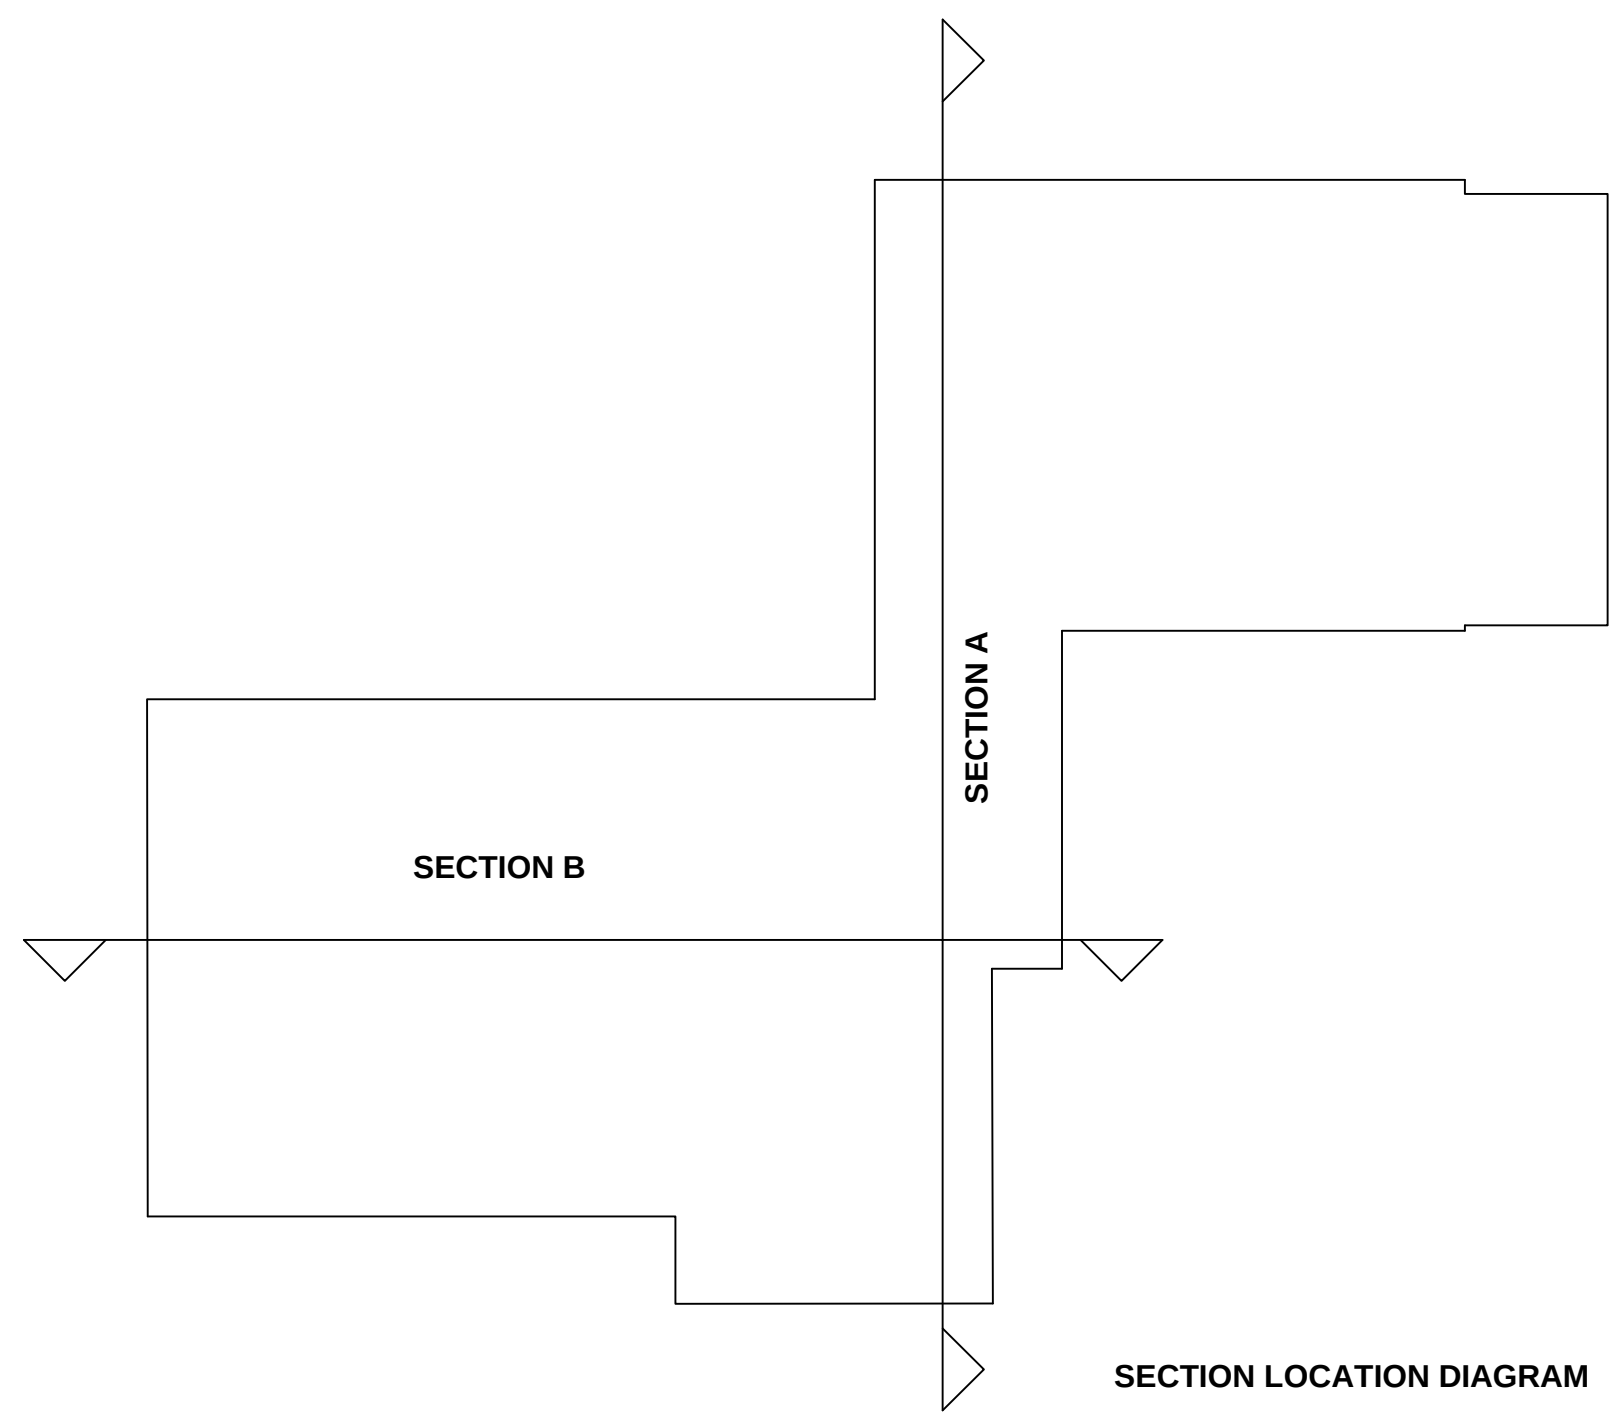

SECTION LOCATION DIAGRAM
ILLUSTRATIVE PURPOSES ONLY

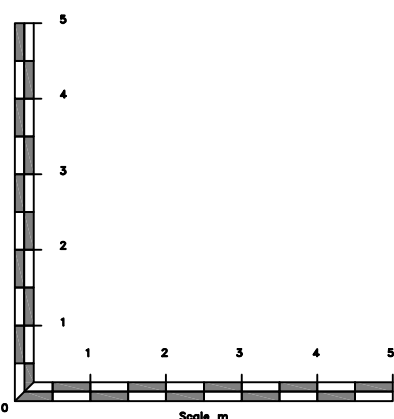

Legend:

FL 123.45 Level to Datum
Hidden/Assumed line

Notes :

This plan should only be used for its original purpose. SV Surveying Ltd accepts no responsibility for this plan if supplied to any other party other than the original client.

All dimensions / levels should be checked on site prior to design and construction.

The position of electrical points cannot be guaranteed due to access or other restrictions.

Drainage information (where applicable) has been visually inspected from the surface and should be treated as approximate only.

Tree information (where applicable) has been surveyed from ground level and therefore should be treated as approximate only.

Doors and windows positions have been measured to the structural opening wherever possible.

The survey has been fixed to an arbitrary grid.



LAND SURVEYS + COMPUTER MODELLING
BUILDING SURVEYS + SITE ENGINEERING
SV SURVEYING LTD
76B MARKET STREET
ASHBY-DE-LA-ZOUCH
LEICESTERSHIRE
LE65 1AP
Tel 01530 560837
Fax 01530 560123
Email: info@svsurveying.co.uk
www.svsurveying.co.uk

Project
SEABROOK ARCHITECTS
30 KEWFERRY DRIVE

Drawing
**MEASURED
SITE SURVEY**

Scales
1:100
Drawn/Paper Size
JH/A0

Survey Date
23/02/2021
Drawing No
21xxx-21-03

DO NOT SCALE
(c) Copyright SV Surveying Ltd 2020.