






existing front elevation

1:50

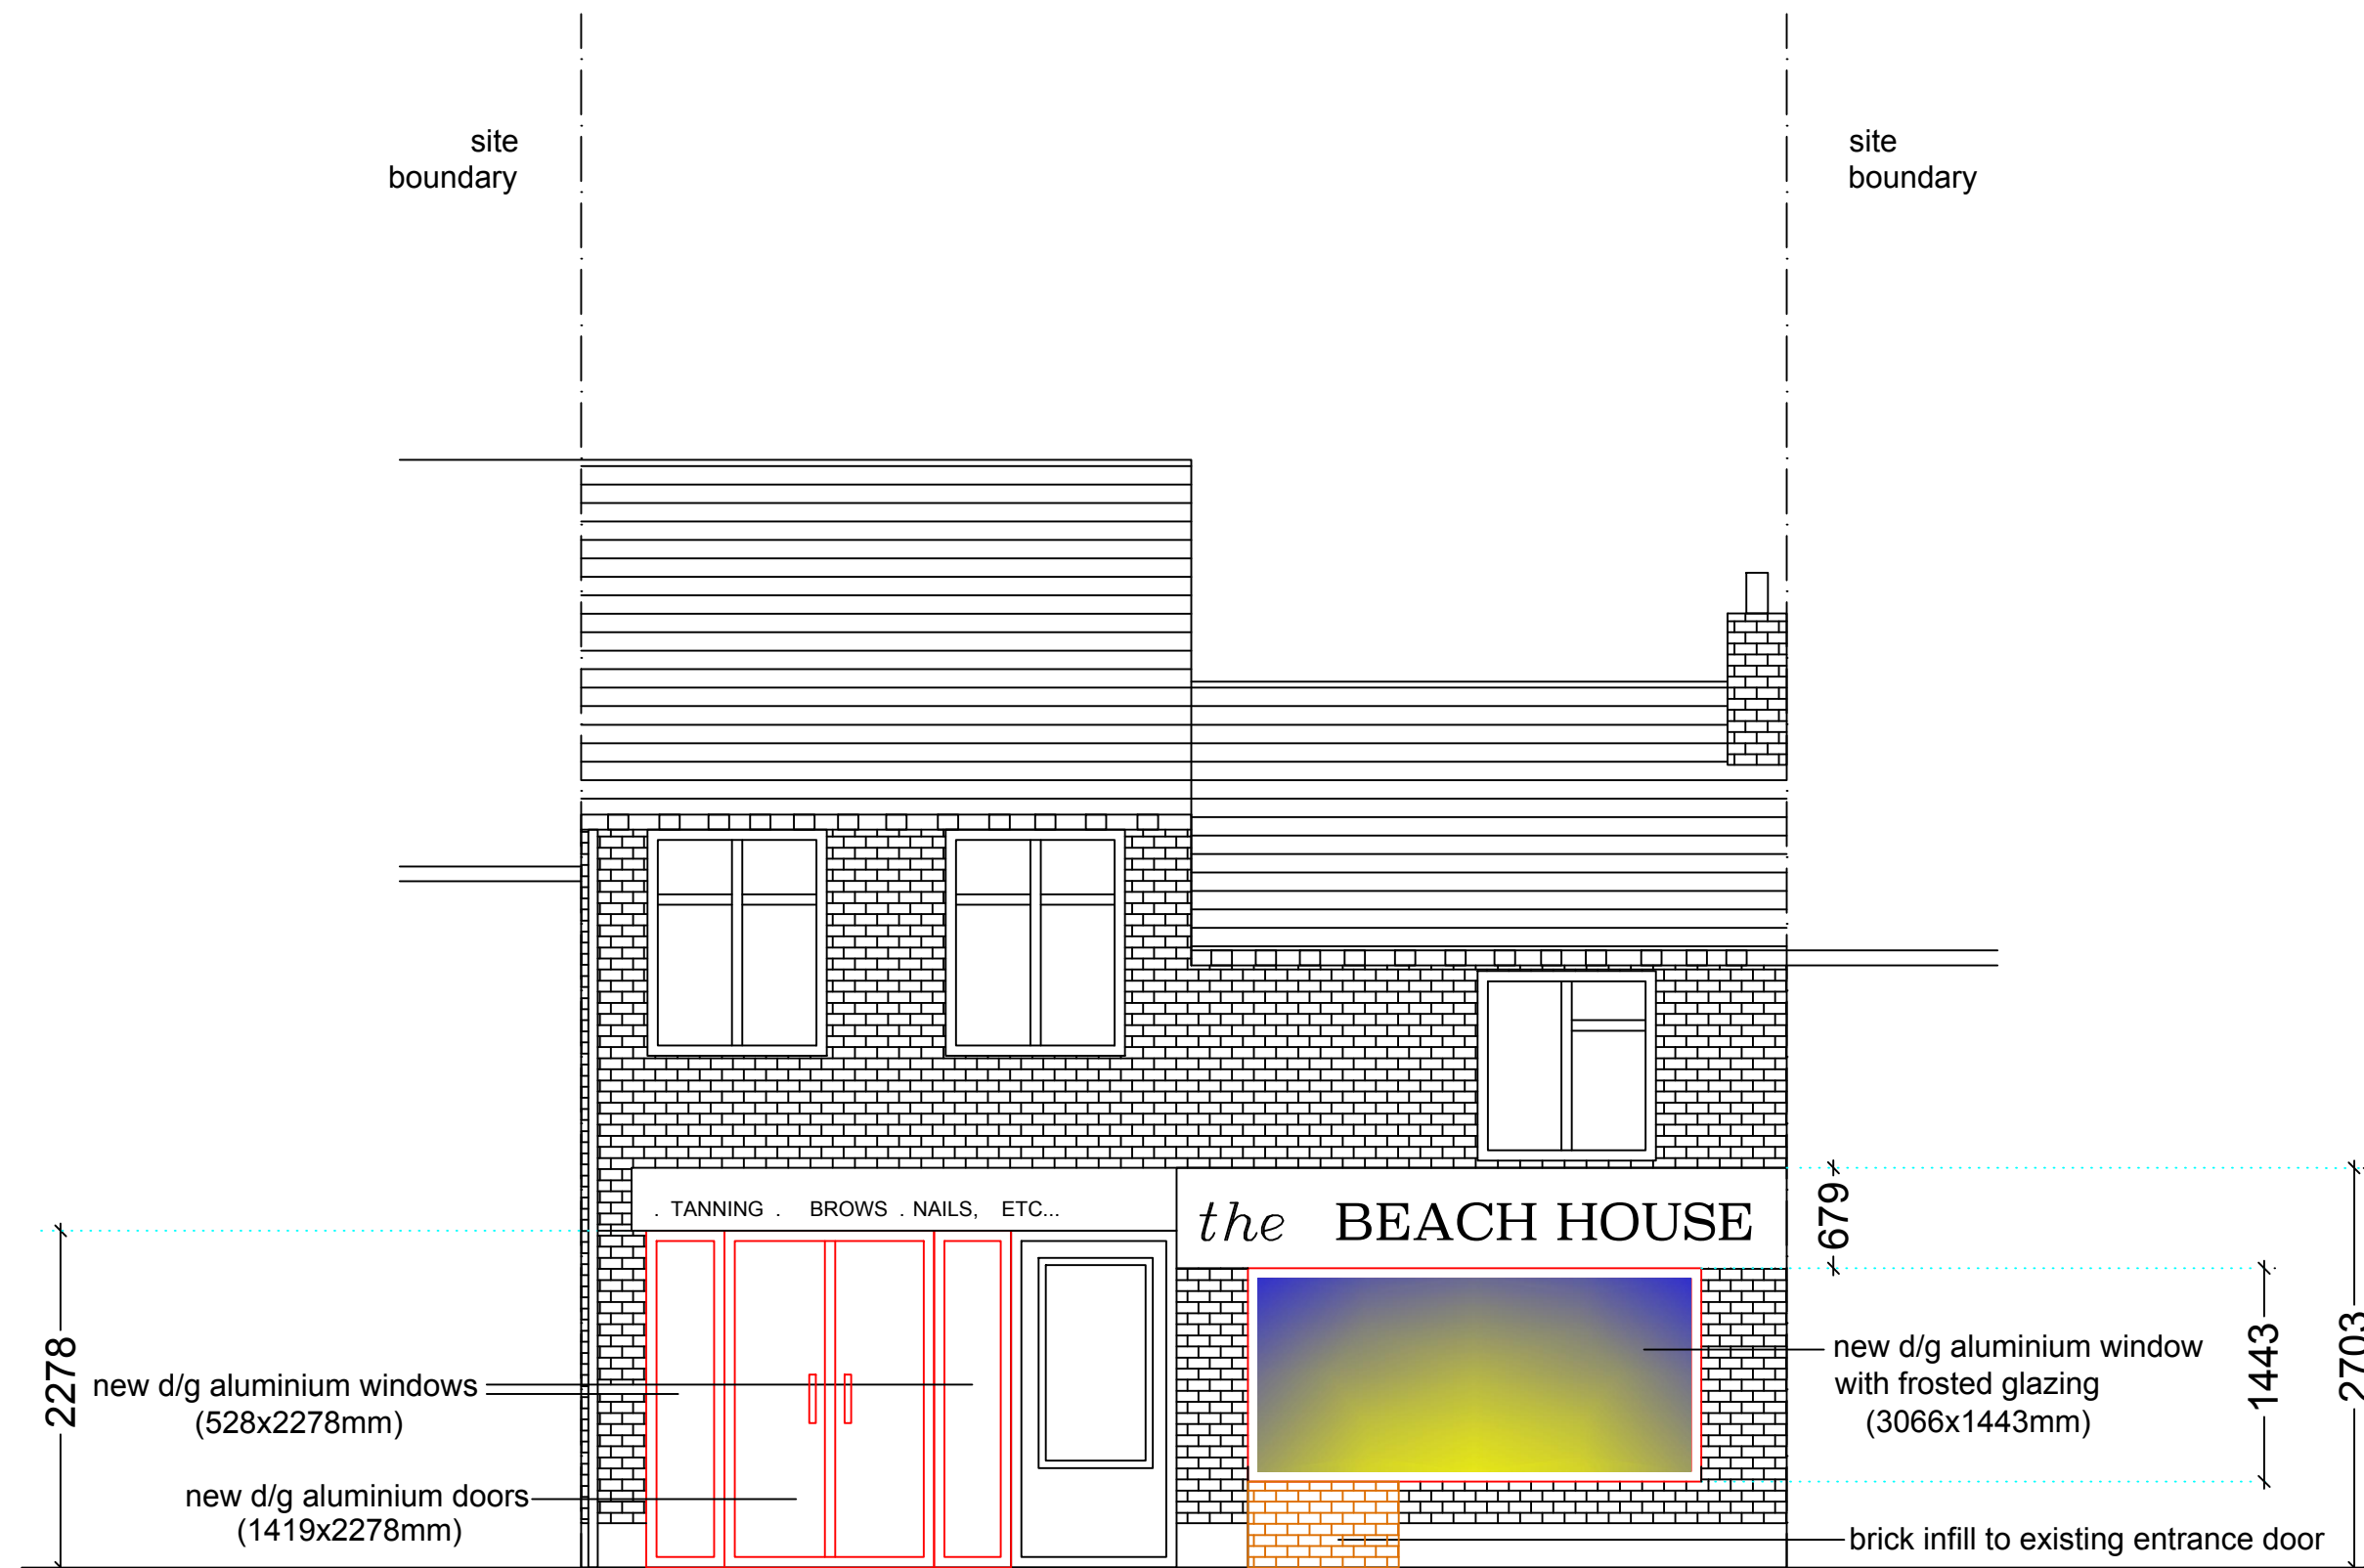

proposed front elevation

1:50

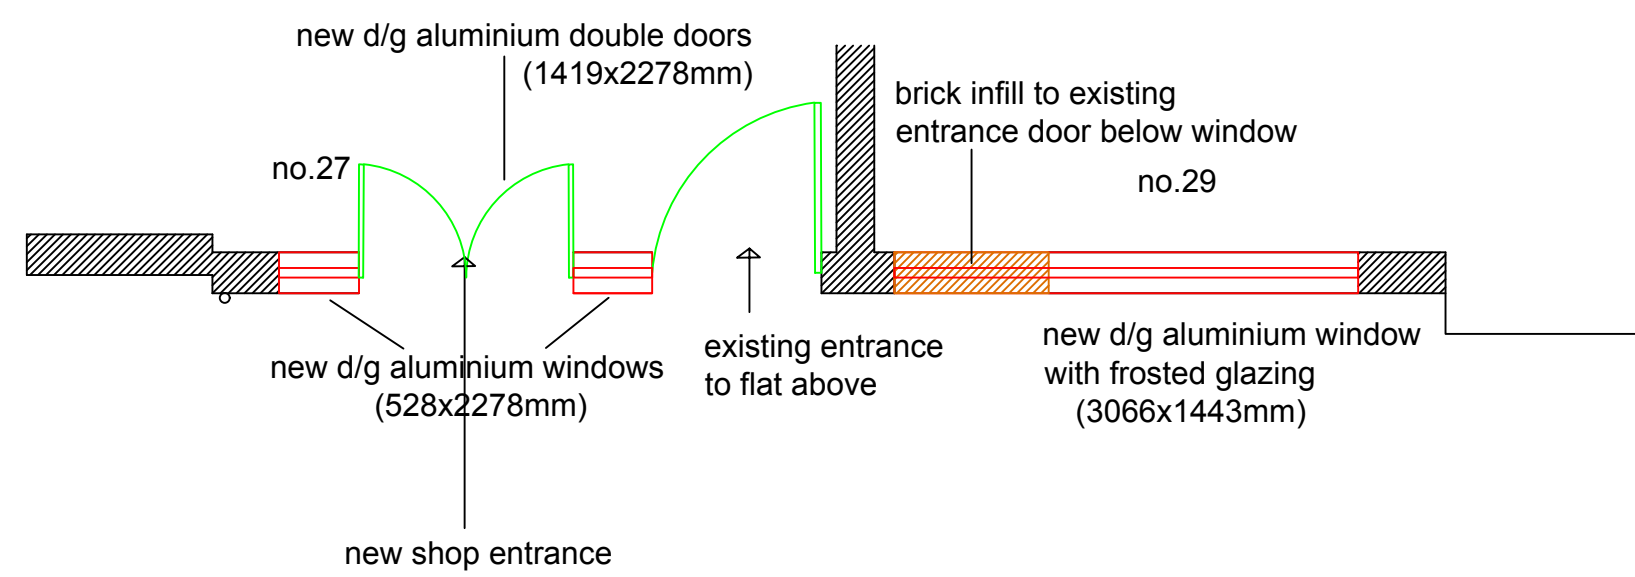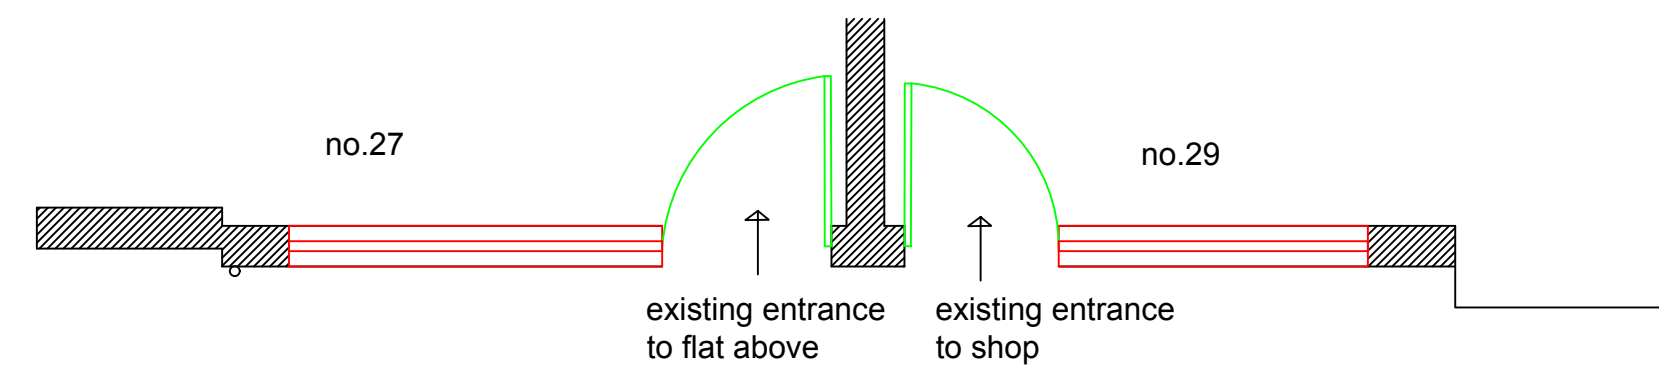

General Notes

Drg. No.WIL/0812

No.

Revision/Issue

Date

Firm Name and Address

Middlesex & Herts
7 Elgin Drive
Northwood
Middlesex
HA6 2YR
01923 826280

Project Name and Address

Mr Sheffield
The Beach House
27-29 High Street
Harefield
Middlesex
UB9 6BX

Project Installation of
replacement door
& windows

Date
20-12-21

Scale
1:50

Sheet

01