



Note: This Drawing is for planning purpose and should not be used for construction.
All dimensions should be confirmed on site and any deviation should be reported back to designer.

PR: Painted Render


BW: Brick Work

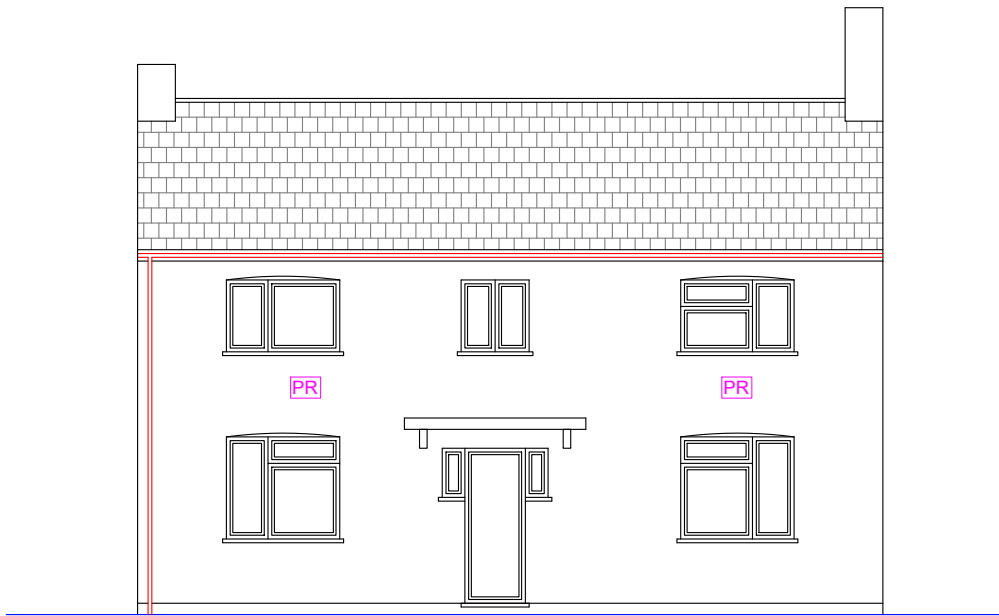


Existing Front Elevation

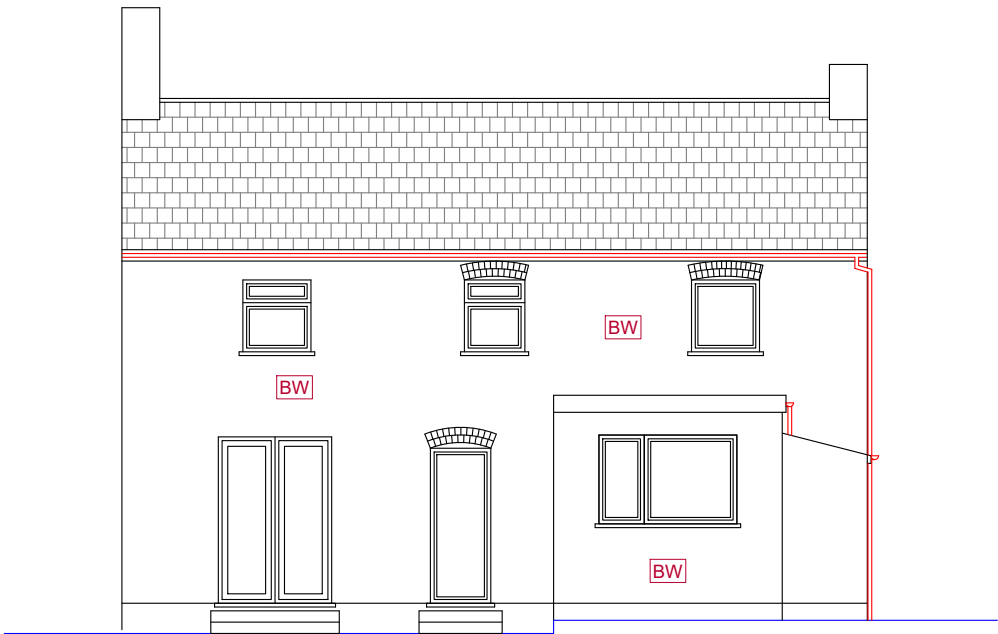

Existing Rear Elevation

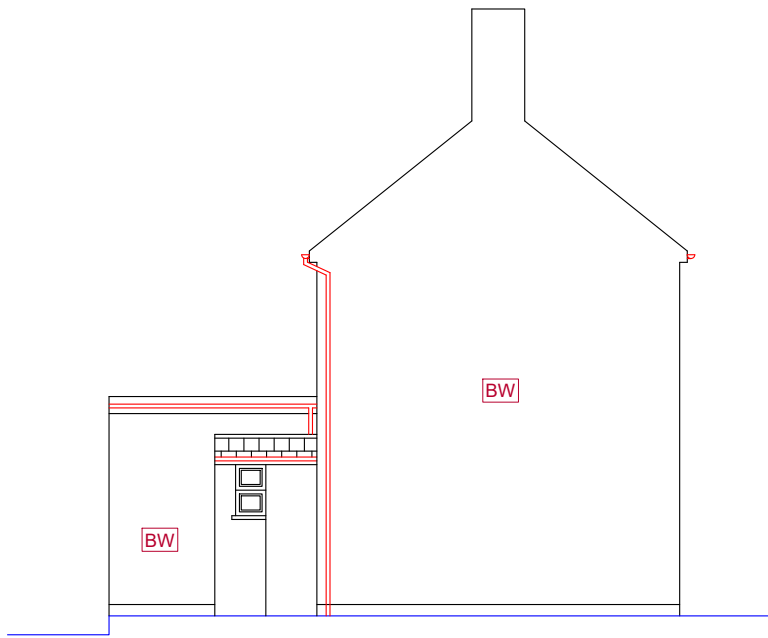

Existing Side Elevation (LHS)

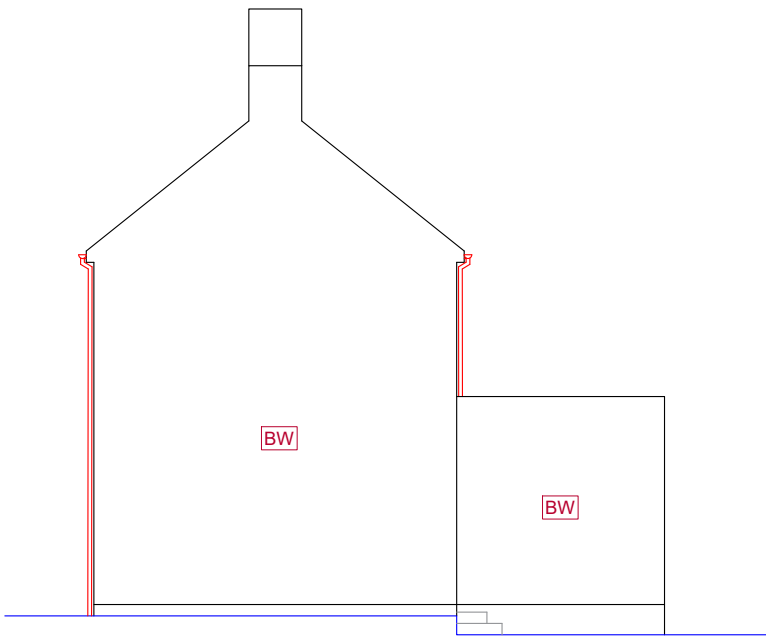

Existing Side Elevation (RHS)

Proposed Development:
Double Storey Side Extension,
single storey rear extension and
part first floor rear extension

Site Address:
60 East Avenue
Hayes
UB3 2HP

Revisions:

Rev	Date	Description
A	07/10/2026	

Drawing Description:
Existing Elevations

Drawing No:
ART/2026/DS60EA/EE

Scale: 1:100
Paper Size: A3
Sheet No: 4 of 7



ART CONSULTANTS (UK) LTD
113 LONG LANE
STANWELL
TW19 7AL
M:07960071377
E: ARTCONSULTANTSUK@GMAIL.COM