




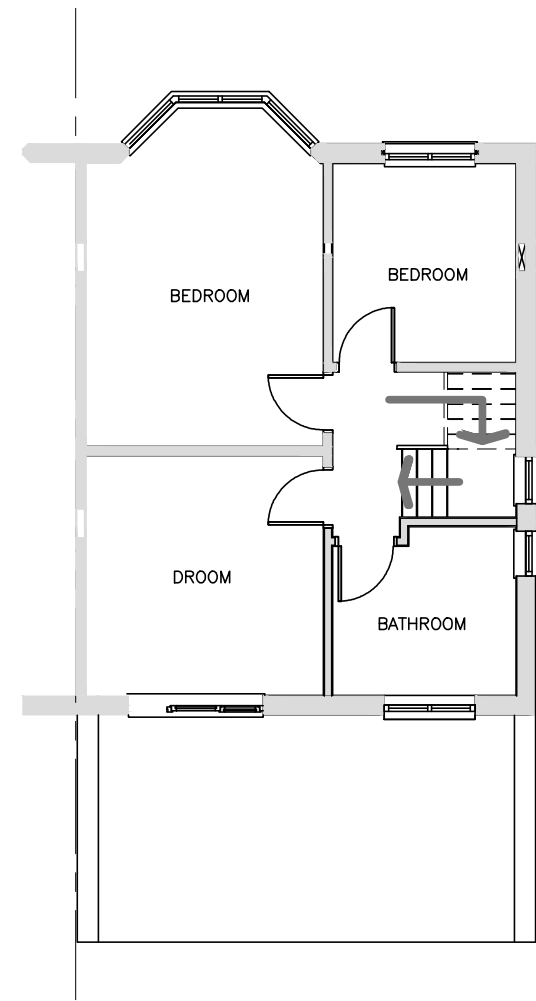


PRE-EXISTING FIRST FLOOR PLAN
1:100

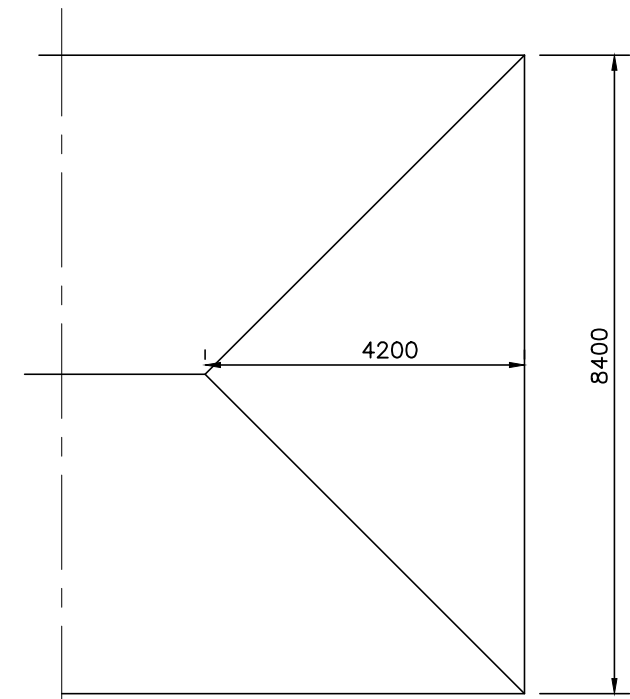

PRE-EXISTING ROOF PLAN
1:100

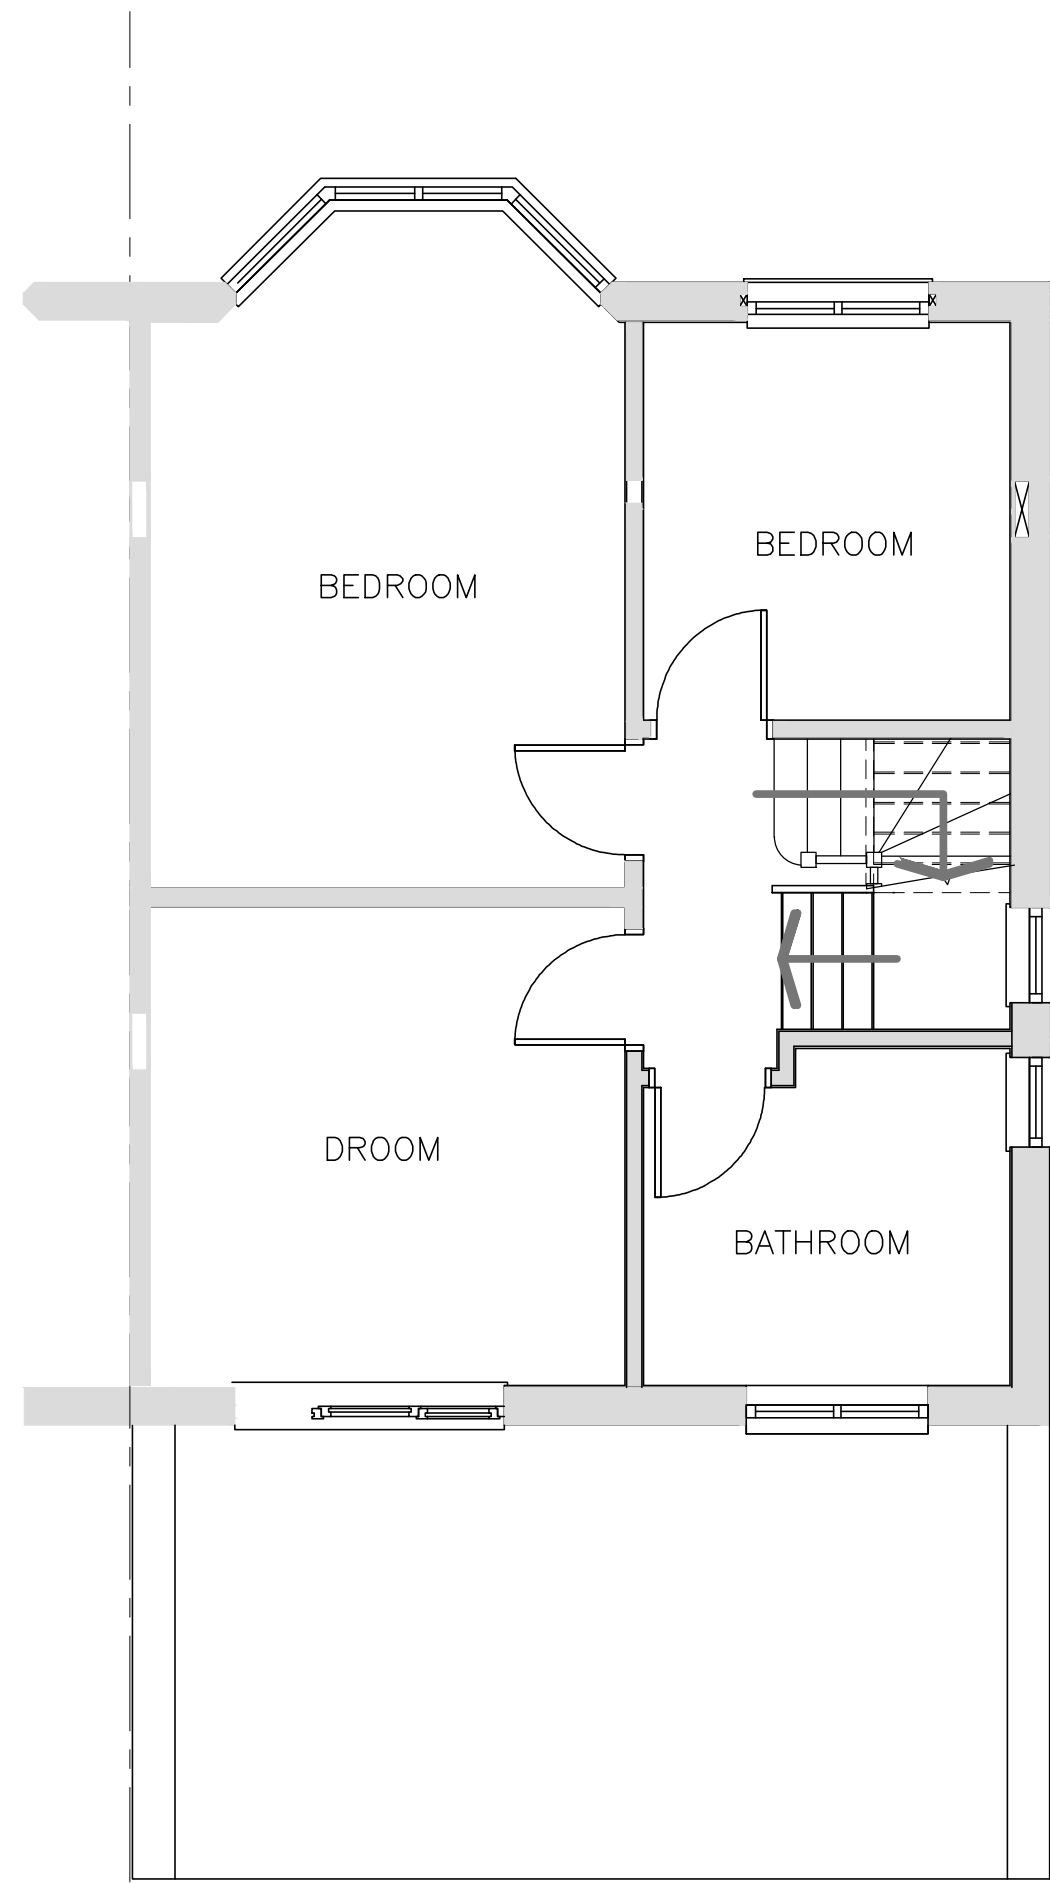


EXISTING FIRST FLOOR PLAN

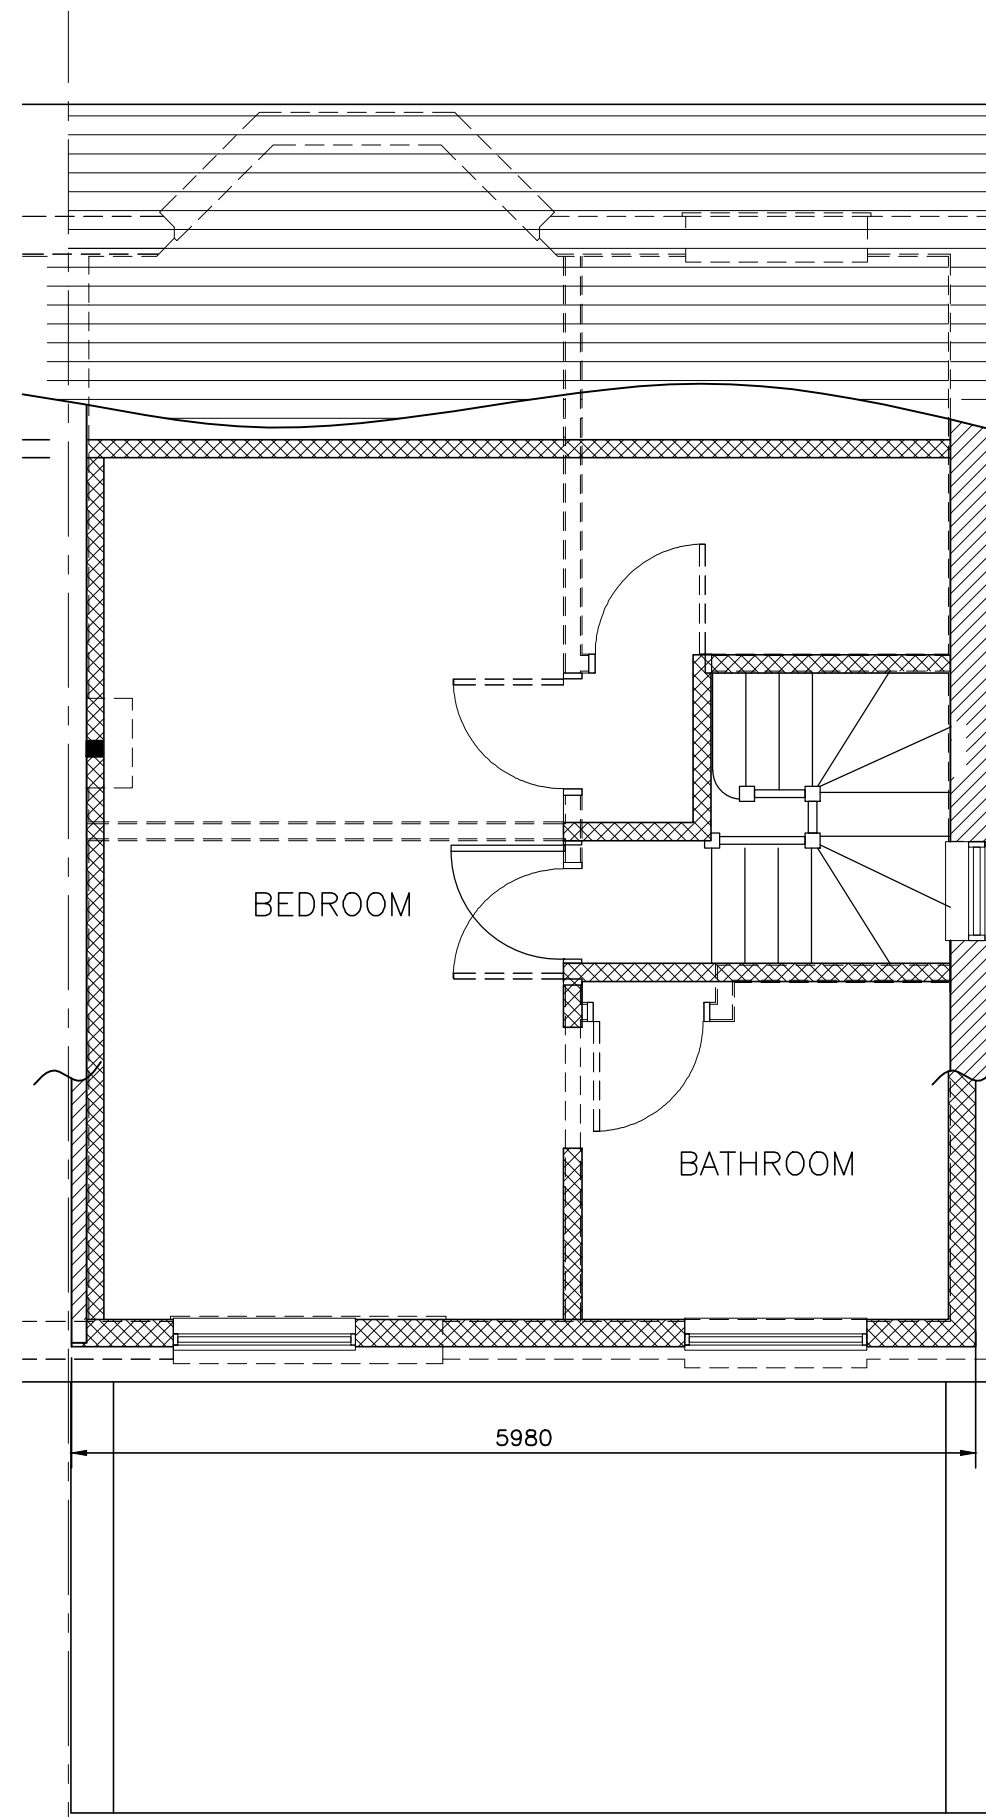


EXISTING SECOND FLOOR PLAN

0 1 2 3 4 5 6 7 8 9 10
SCALE 1:50

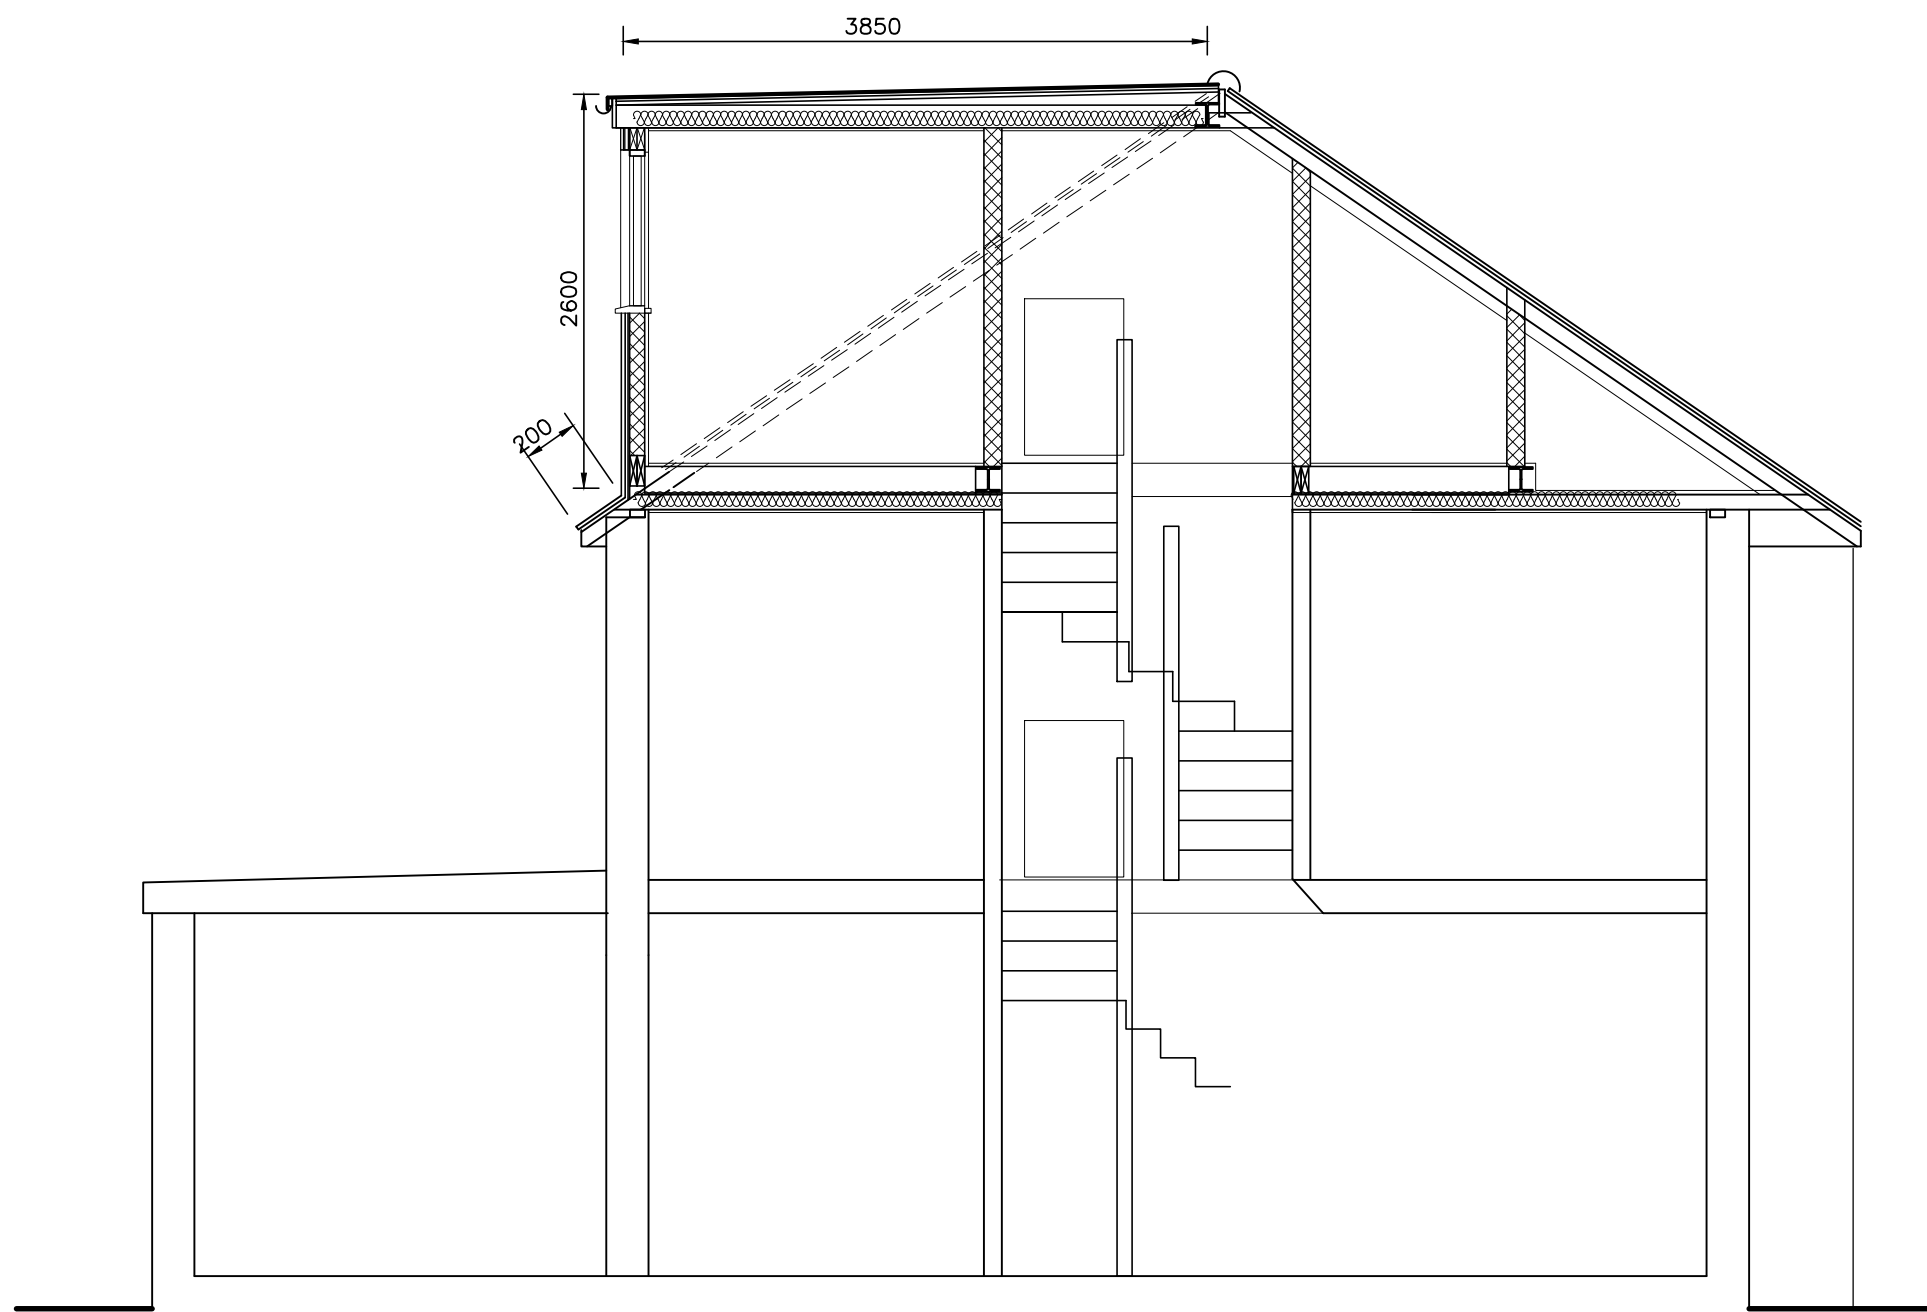

SECTION B - B

VOLUME CALCULATION:
HIP TO GABLE:
 $4.2 \times 8.4 \times 2.95/6 = 17.35$
DORMER:
 $2.66 \times 4.03 \times 5.98 = 63.03/2 = 32.0$
TOTAL: $32.0 + 17.35 = 49.35 < 50M^3$

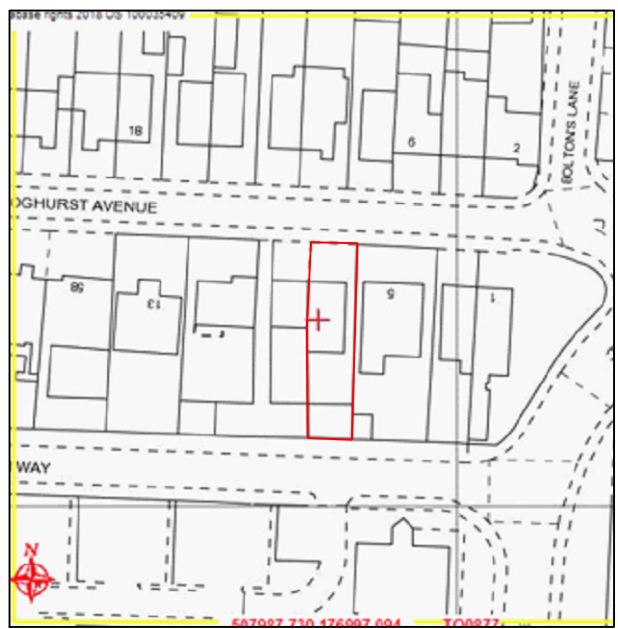


SITE LOCATION PLAN
(1:1250)


Rev	Description	Date
RESIDENTIAL BUILDING SOLUTIONS LTD ARCHITECTURAL, STRUCTURAL & PARTY WALL SERVICES 21 CLIFTON AVENUE, STANMORE, MIDDLESEX, HA72HR T: 07807 234 683 E: info@rbslondon.co.uk W: www.rbslondon.co.uk This drawing is property of Residential Building Solutions Ltd. The information it contains is copyright and is not to be copied or used without prior permission.		
Project REAR DORMER TO FACILITATE LOFT CONVERSION 7 DOGHURST AVENUE HARLINGTON UB3 5BJ		
Drawing EXISTING/PROPOSED PLANS/ELEV		
Drawn RBS	Checked	
Scale A1@1:50	Date OCT 2018	
Stage	Drg. No. 7DA/LDC/01	Rev




PRE-EXISTING FRONT ELEVATION
1:100

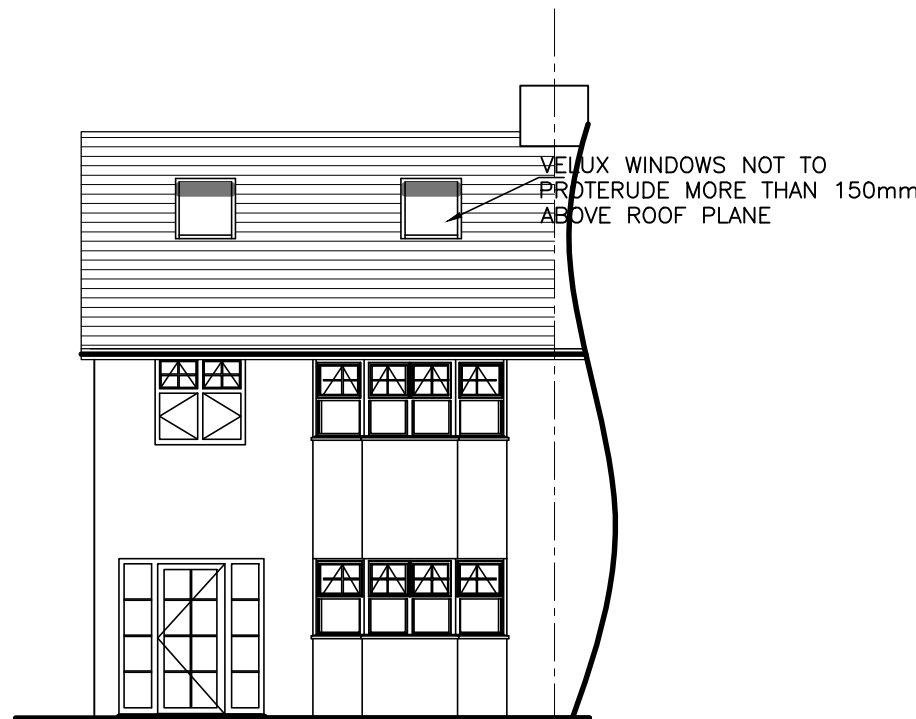


EXISTING FRONT ELEVATION
1:100

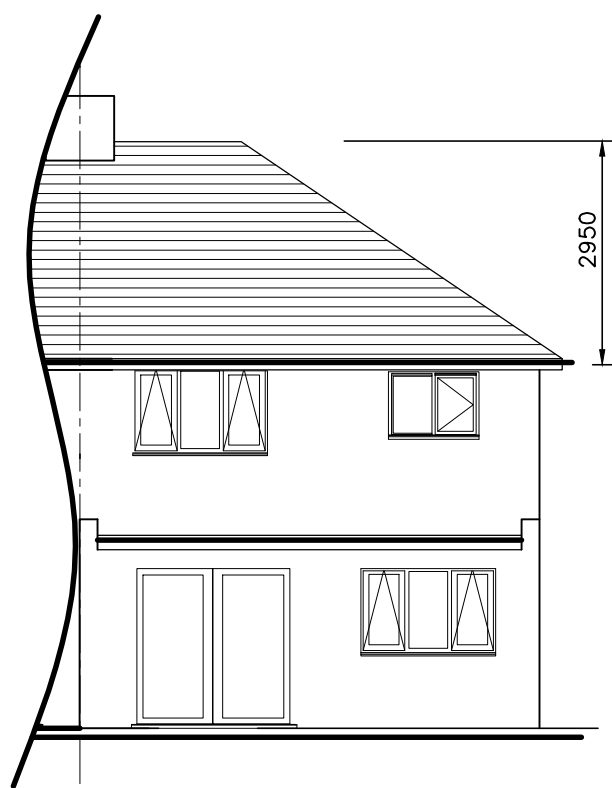


PRE-EXISTING REAR ELEVATION
1:100

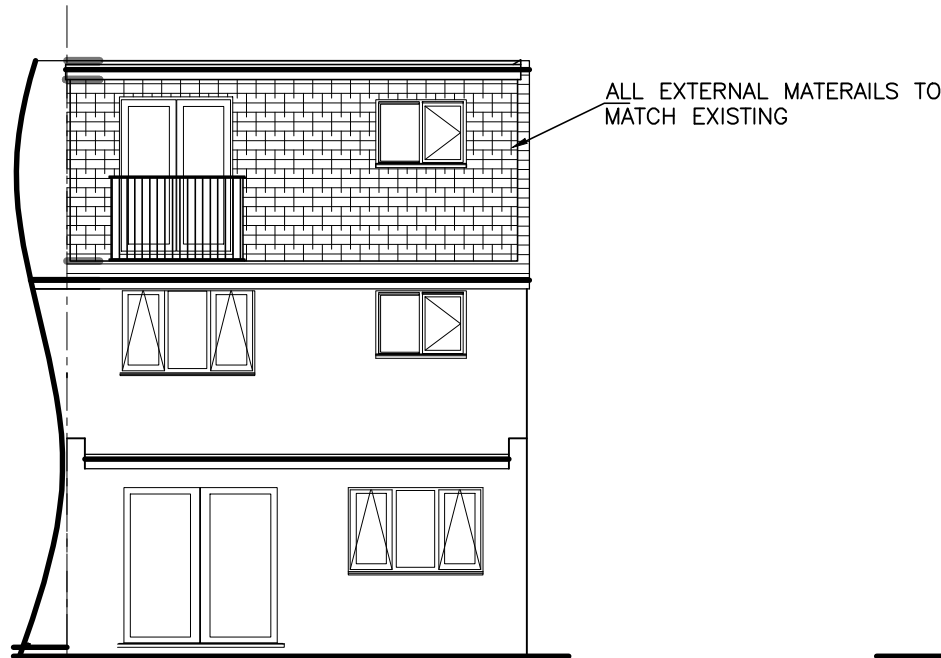

EXISTING REAR ELEVATION
1:100

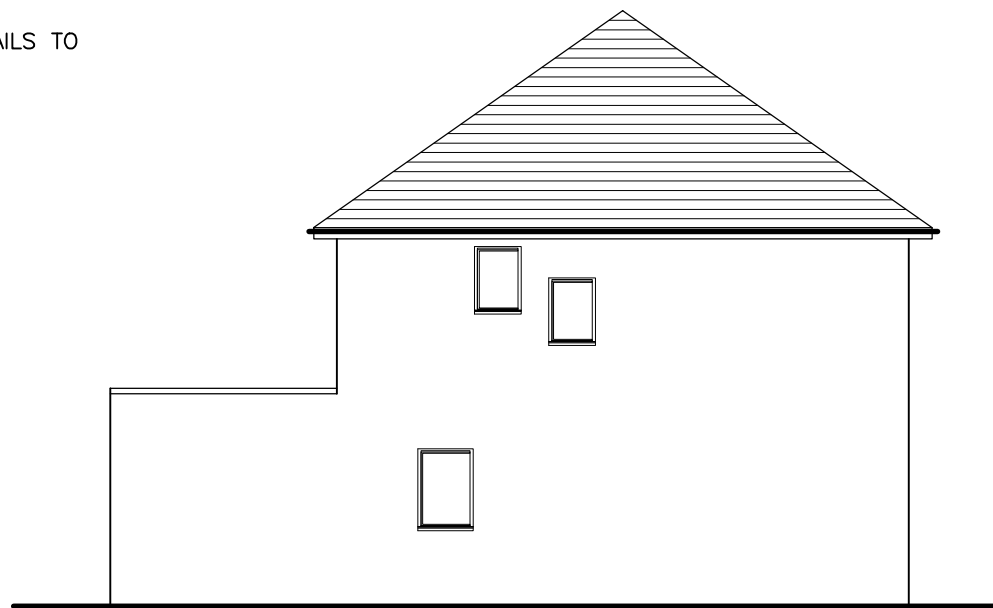

PRE-EXISTING SIDE ELEVATION
1:100

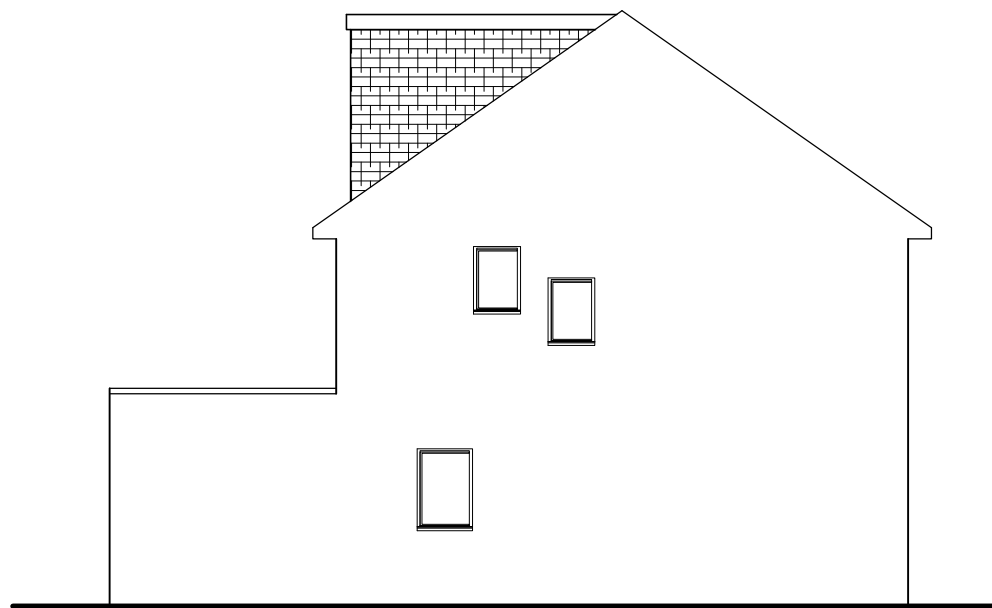

EXISTING SIDE ELEVATION
1:100