




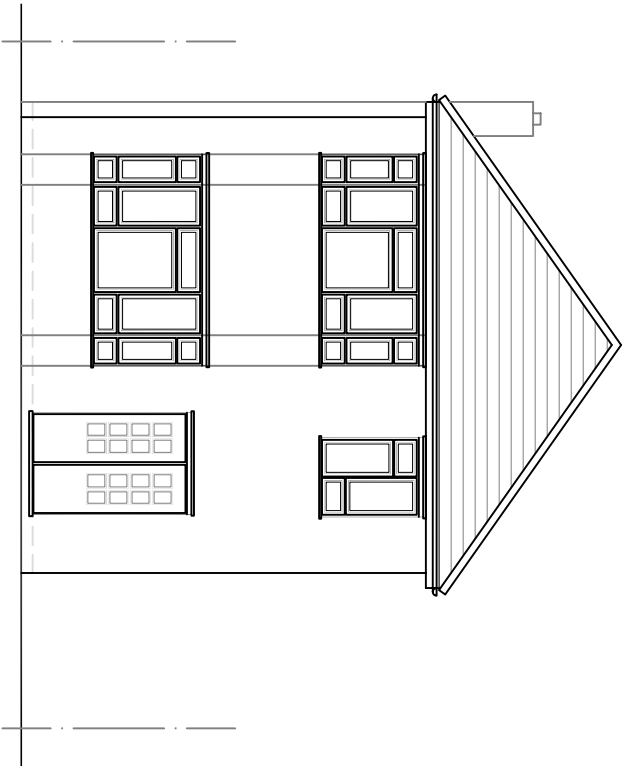


Front Elevation

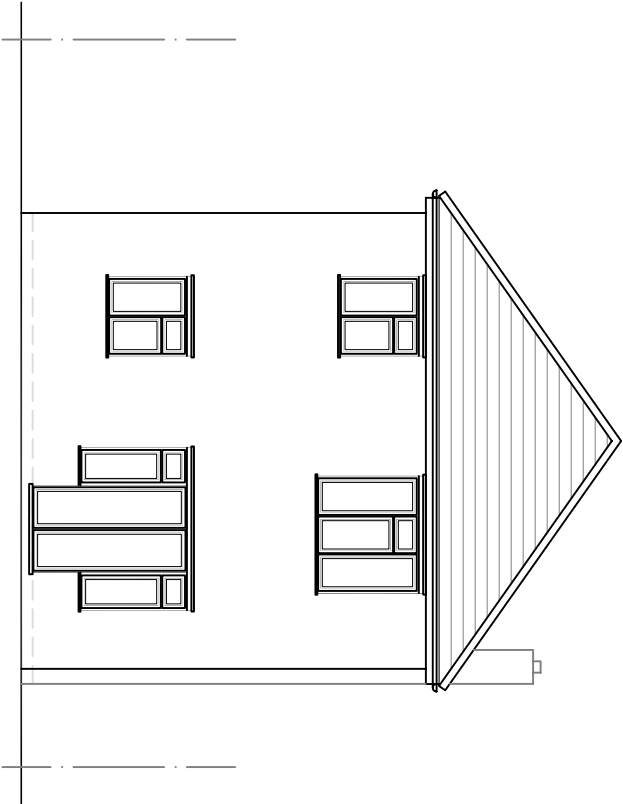


Rear Elevation

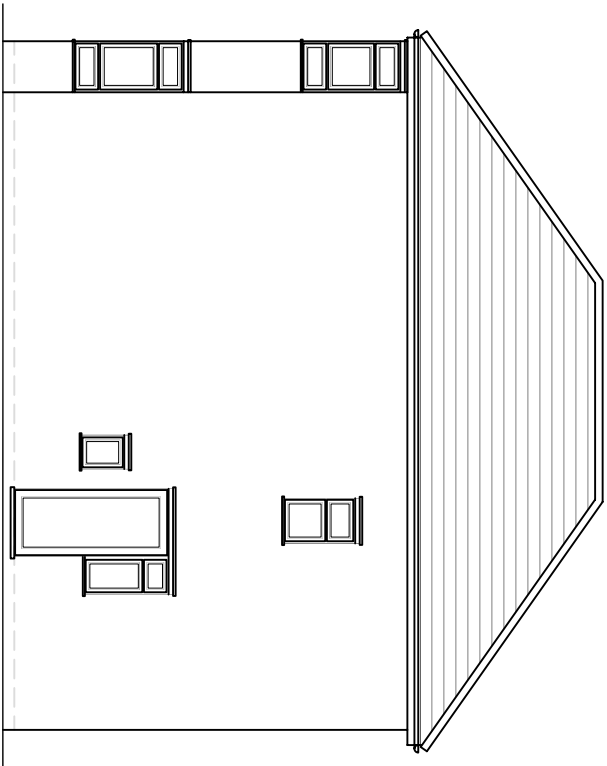

Side Elevation (LHS)

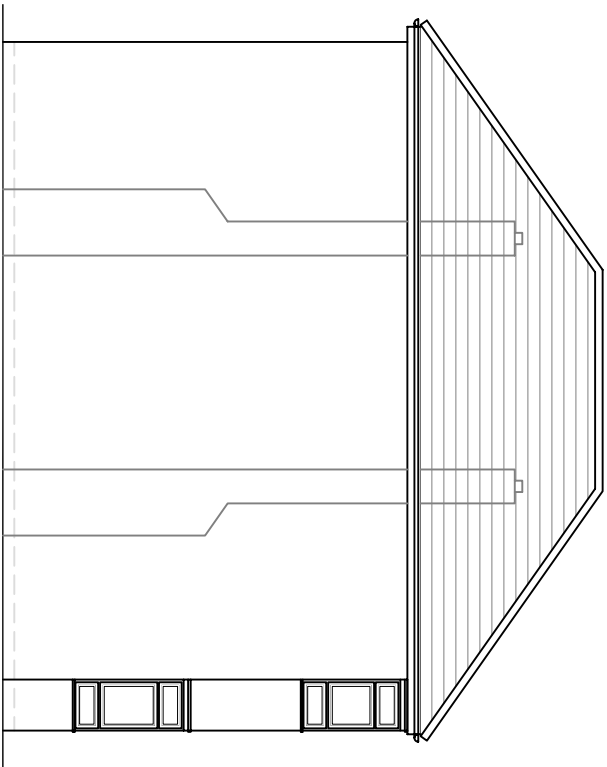

Side Elevation (RHS)

 

rev			

These drawings should be approved by local Authority

All dimensions to be checked on site. This drawing is copyright and should not be reproduced without permission of the Architects.

client:

Mr. Alan Brenton

project:

168 Hoylake Crescent
Ickenham
UB10 8JJ

drawing:

Existing Elevations

scale: 1:100 date: Dec 2021 drawn:

02 / 15

rev: