




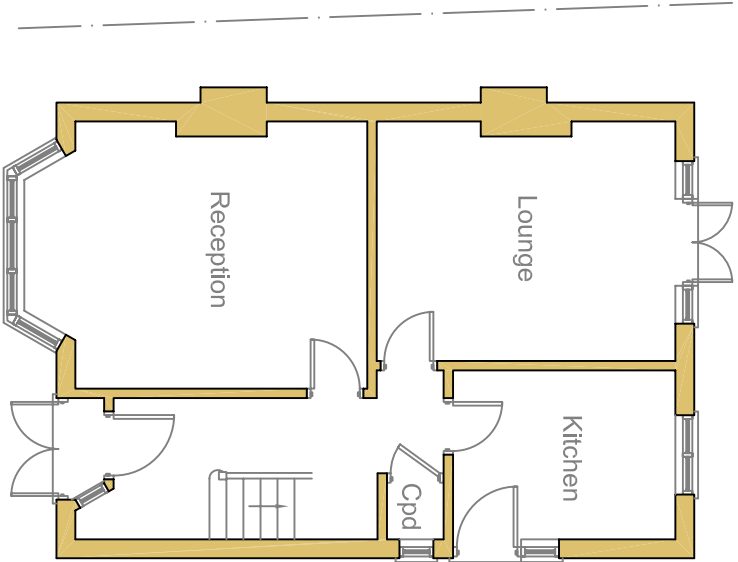


Ground Floor Plan

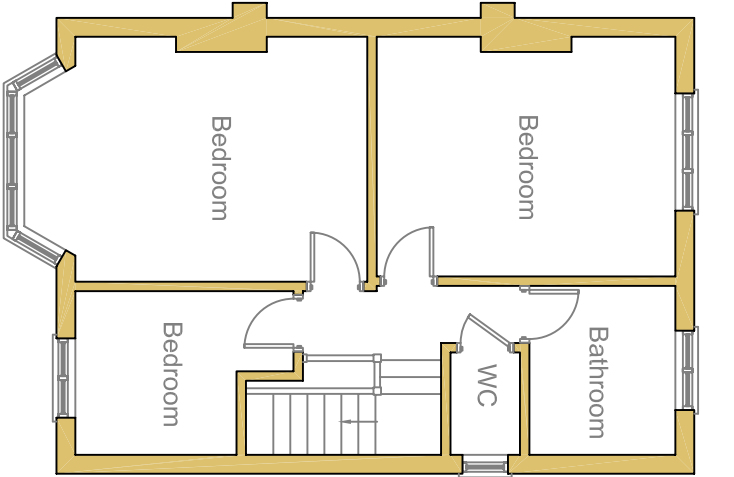

First Floor Plan

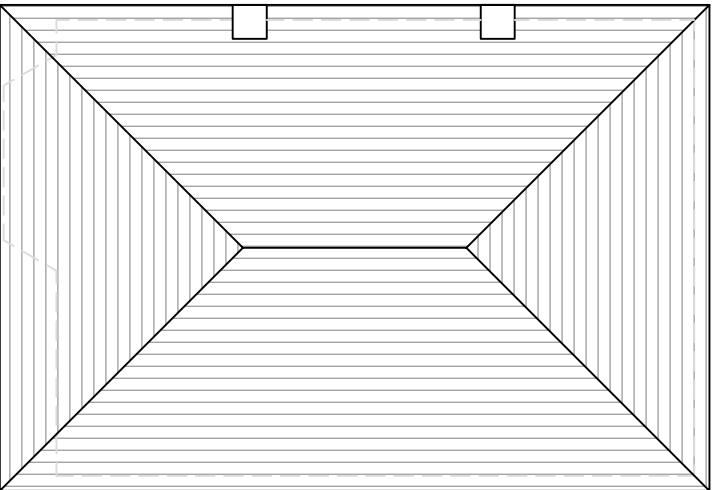

Roof Plan

 

Millimetres Scale 1 to 100

rev			

These drawings should be approved by local Authority

No dimensions to be scaled from this drawing. All dimensions to be checked on site. This drawing is copyright and should not be reproduced without permission of the Architects.

client:

Mr. Alan Brenton

project:

168 Hoylake Crescent
Ickenham
UB10 8JJ

drawing:

Existing Floor
& Roof Plans

scale: 1:100 date: Dec 2021 drawn: