




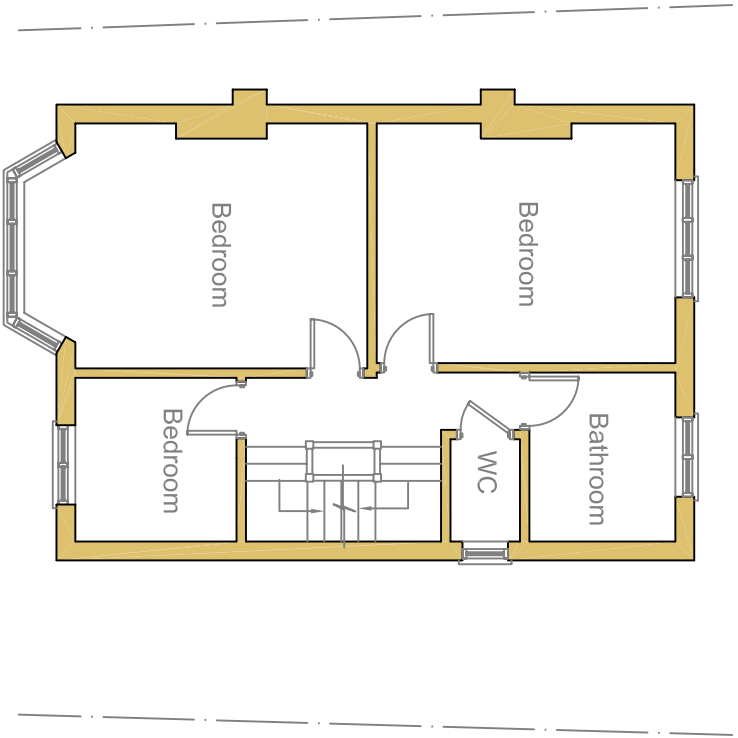


First Floor Plan

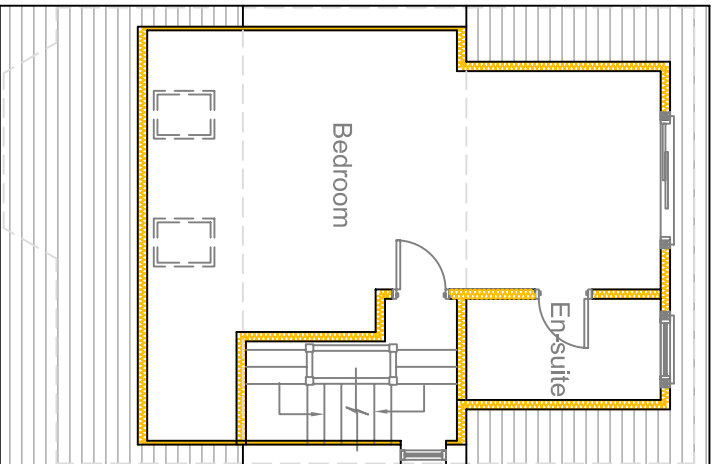

Second Floor Plan

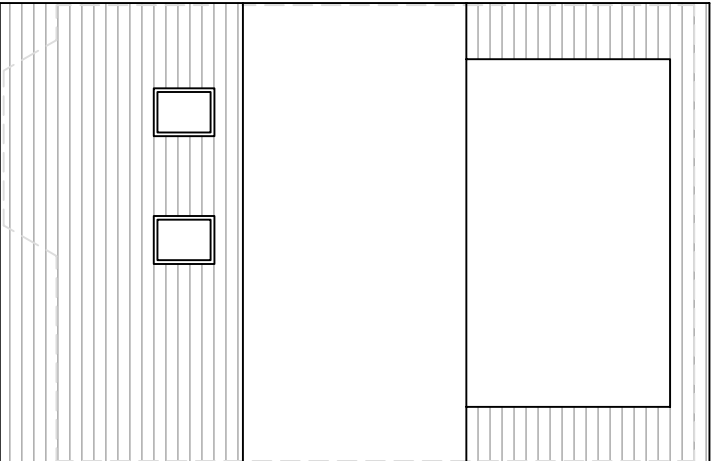

Roof Plan

 

rev			

These drawings should be approved by local Authority
No dimensions to be scaled from this drawing. All dimensions to be checked on site. This drawing is copyright and should not be reproduced without permission of the Architects.

client: **Mr. Alan Brenton**

project: **168 Hoylake Crescent
Ickenham
UB10 8JJ**

drawing:

**Proposed Floor
& Roof Plans**

scale: 1:100 date: Dec 2021 drawn:

05 / 15 rev: