

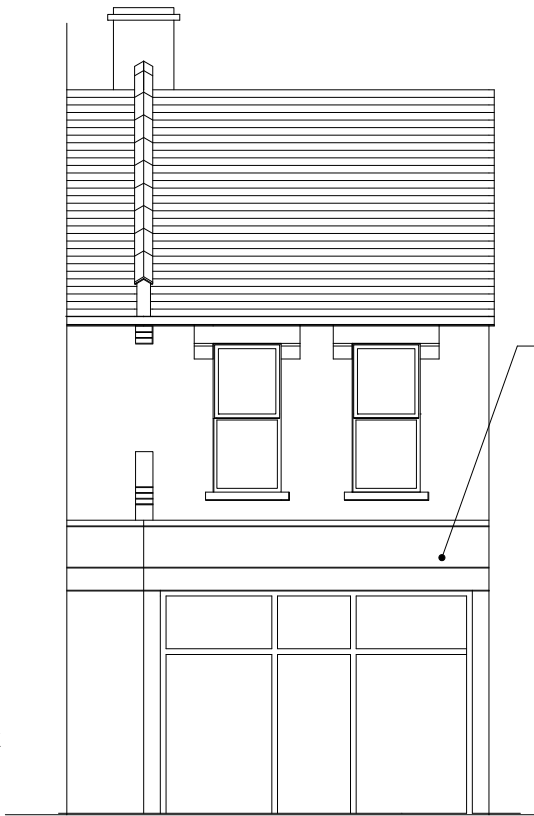


Notes



New work shown shaded
Dotted lines indicate
demolition

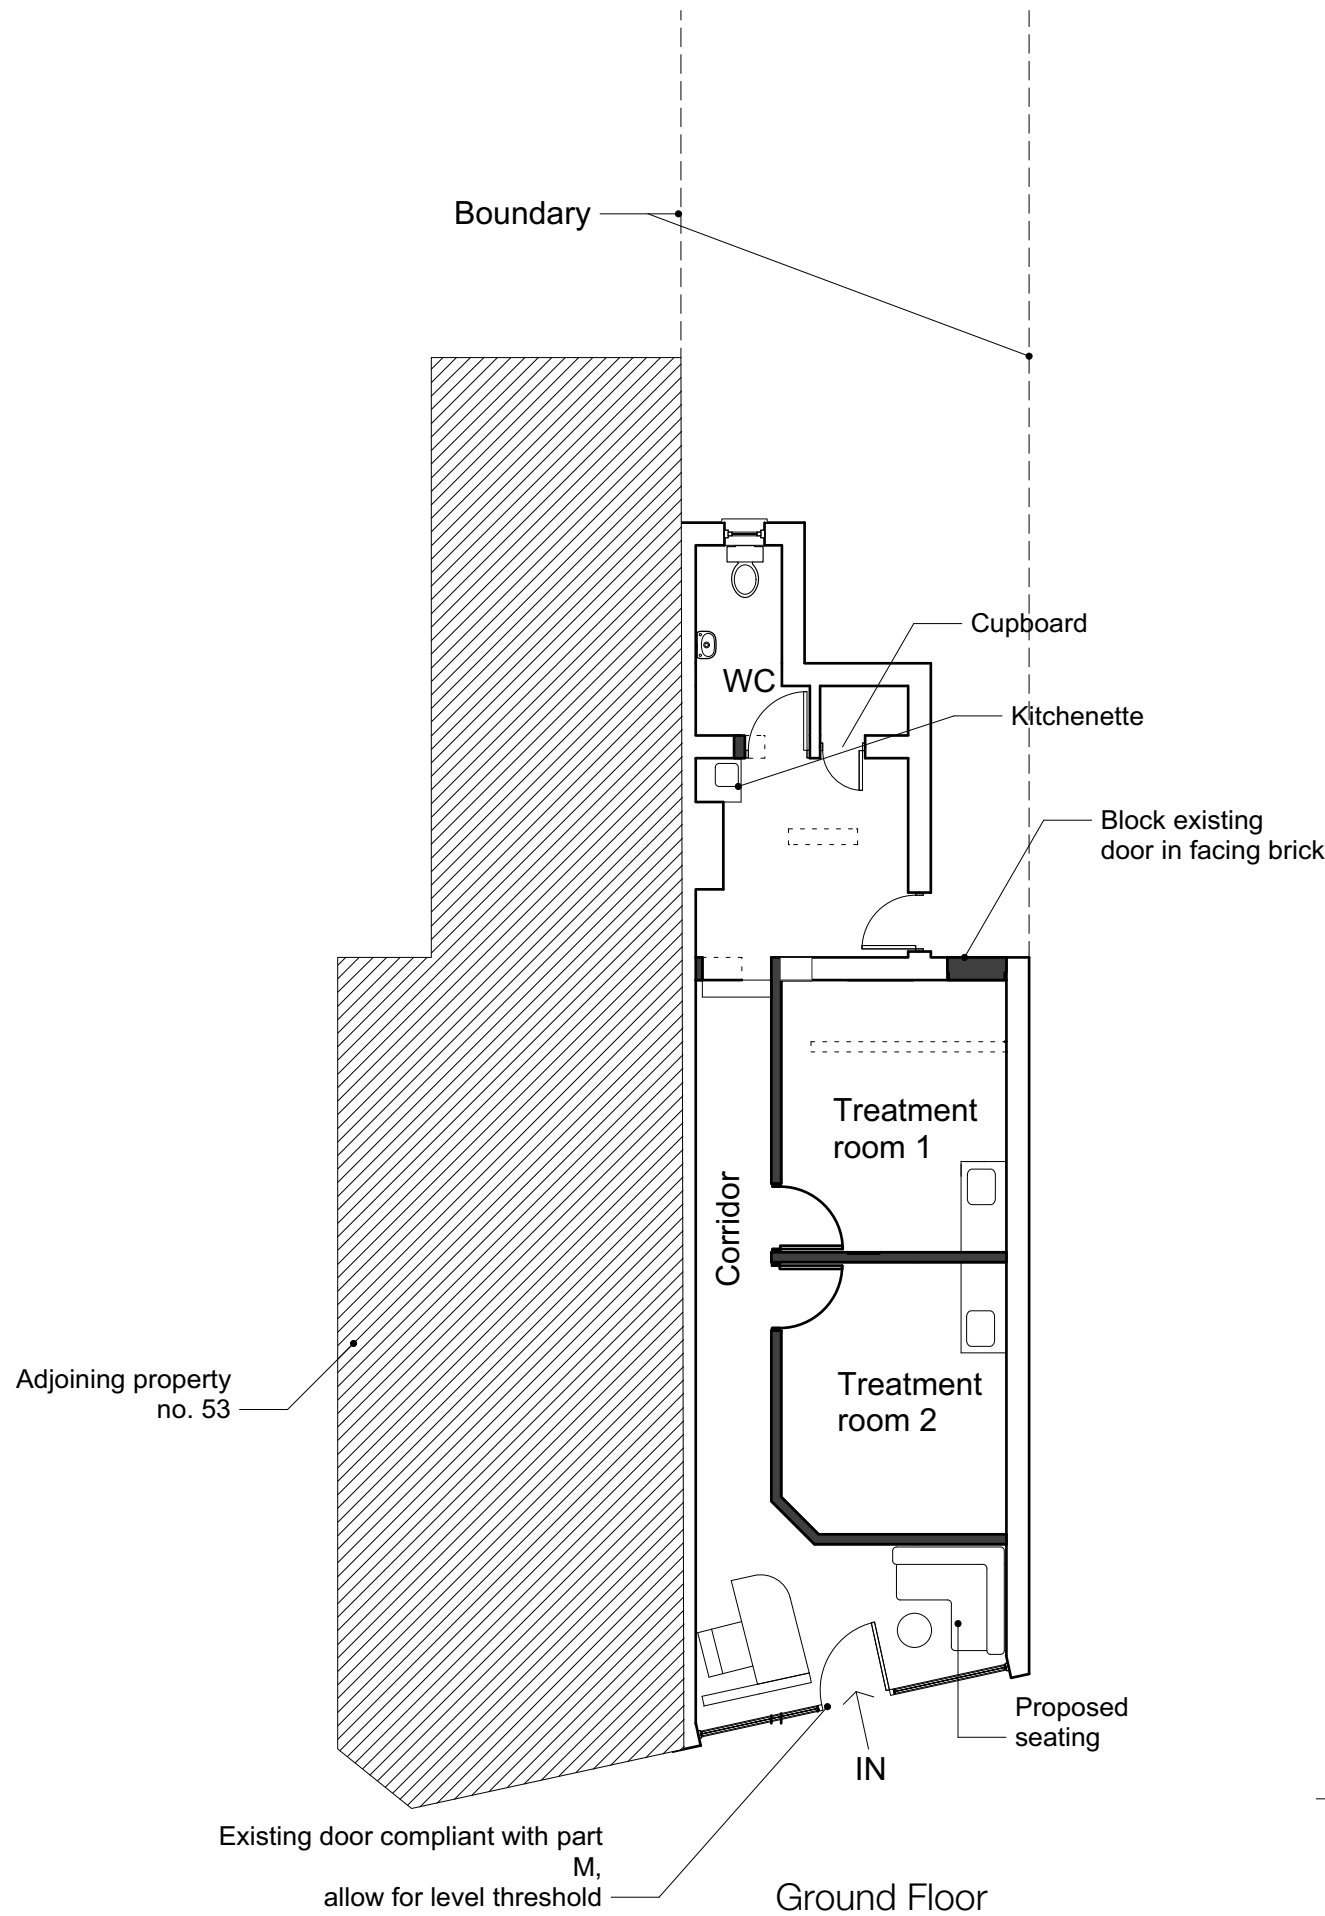

North Elevation Front

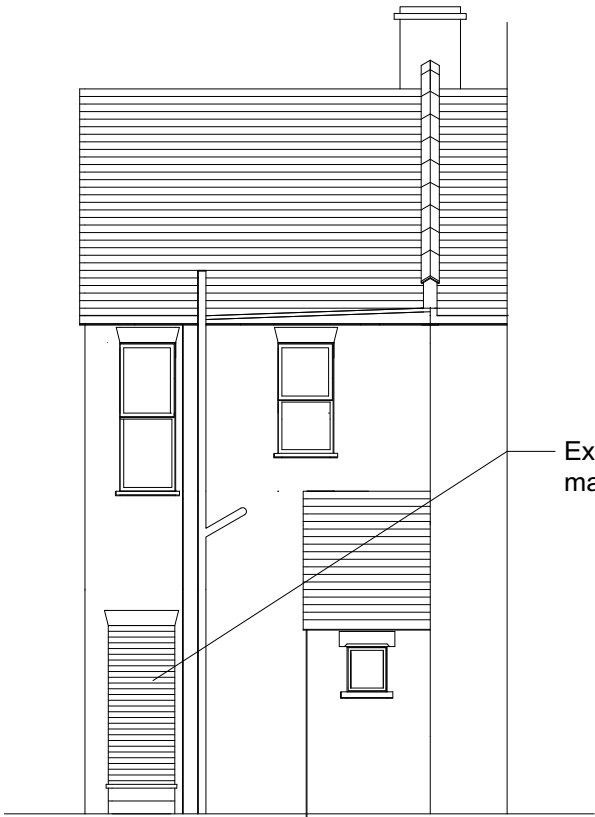

South Elevation Rear

  

Akaal Associates Ltd

architects and construction management

Moor House Farm Lower Road Higher Denham Uxbridge UB9 5EN
t 01895 834961 e info@akaalassociates.co.uk w akaalassociates.co.uk

drawing notes

All rights described in chapter IV of the Copyright Designs & Patents Act 1988 have been generally asserted. This Drawing must not be scaled; only figured dimensions should be used. If there are any discrepancies, or contradictions between this and other information, it should be brought to the Architect's attention.

client	project			
Chagar	55 Fairfield Road, West Drayton. UB7			
drawing				
PROPOSED PLAN AND ELEVATION				
date	scale	project no.	drawing no.	-
Nov 2019	1:100 at A3	2019.019	C01	-