




ALL STRUCTURAL WORK TO BE IN STRICT ACCORDANCE WITH THE STRUCTURAL ENGINEER'S DETAILS, RECOMMENDATIONS AND SPECIFICATIONS. ALL MEASUREMENTS ON SITE AND PLANS ARE TO BE CHECKED BY THE CONTRACTOR PRIOR TO CONSTRUCTION.

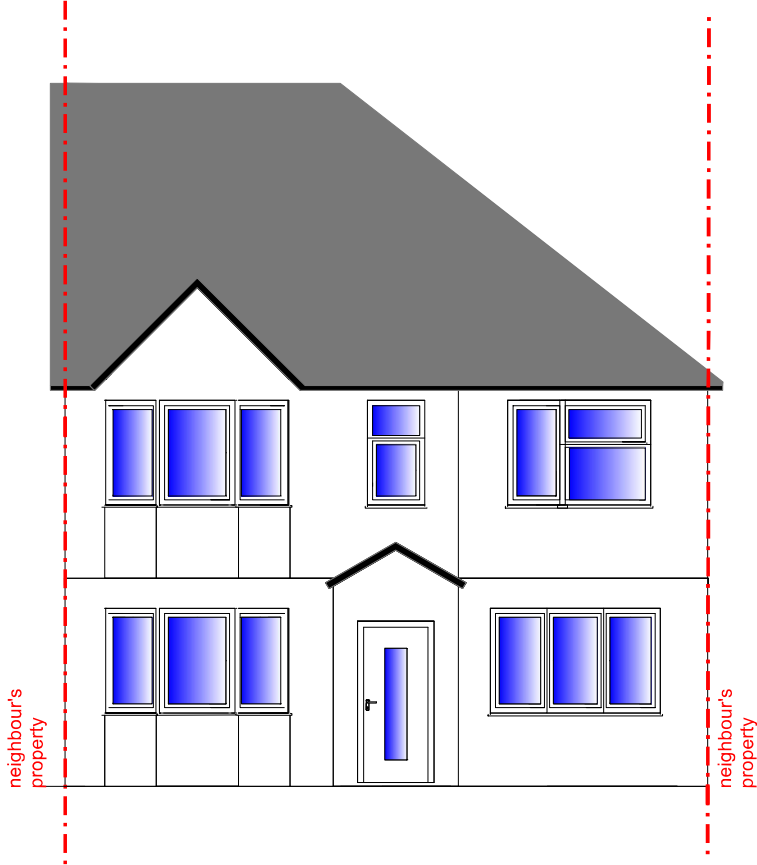


PROPOSED FRONT ELEVATION

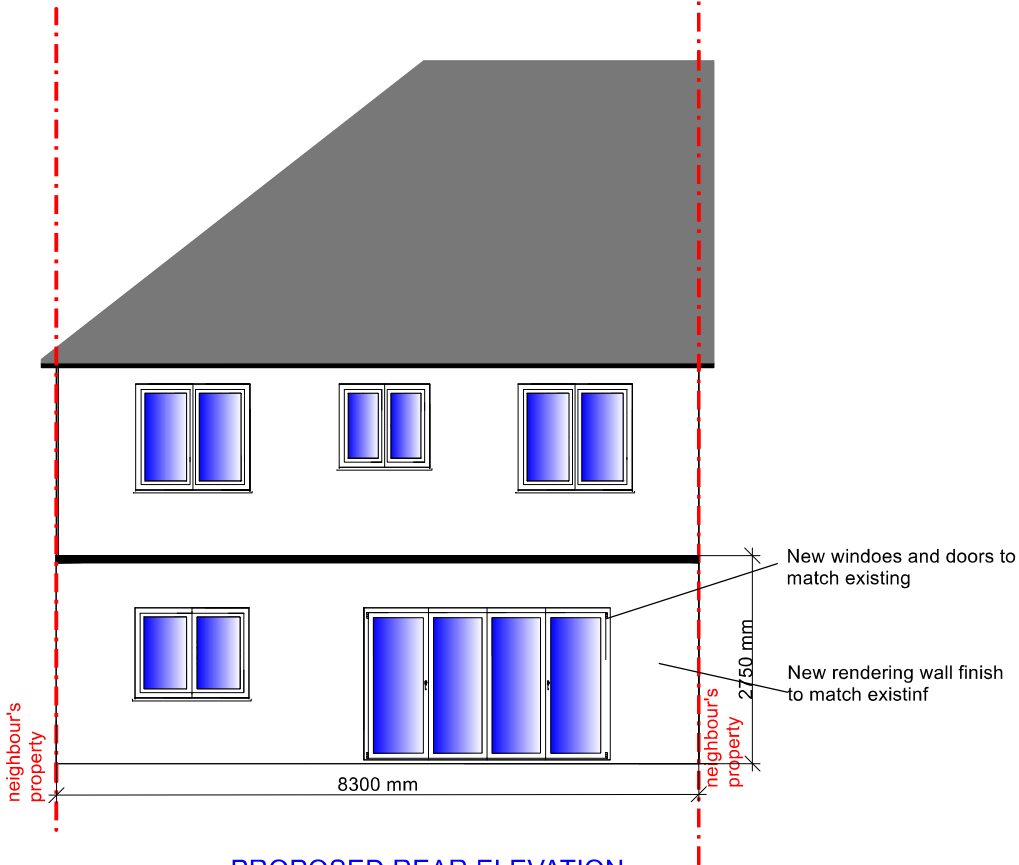


PROPOSED REAR ELEVATION

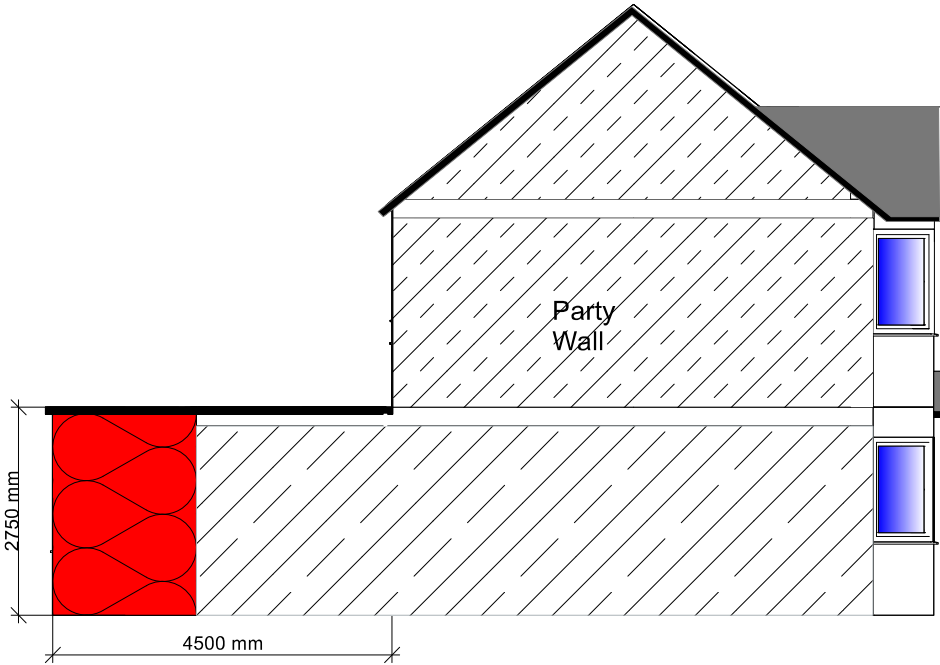

PROPOSED LEFT ELEVATION

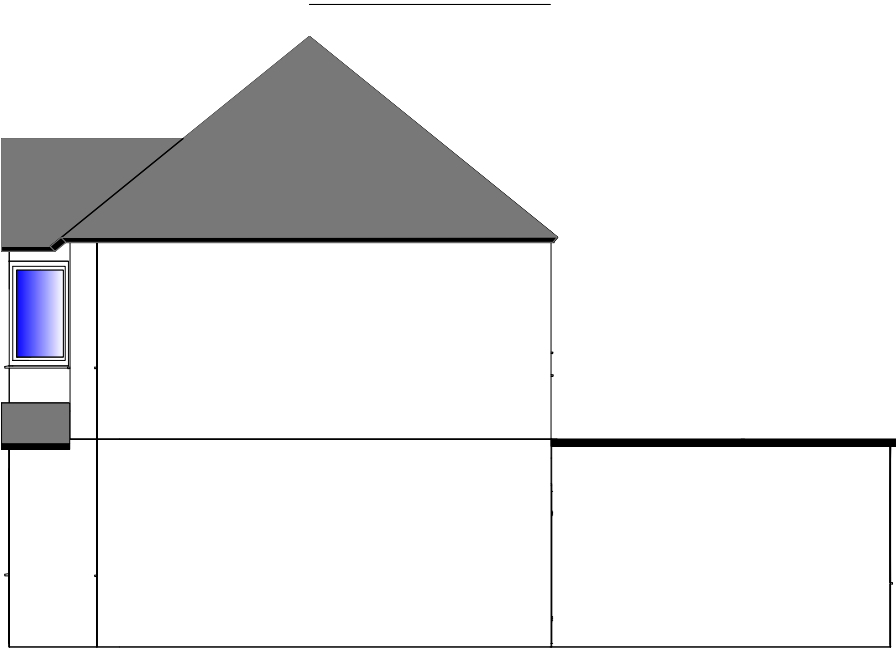

PROPOSED RIGHT ELEVATION

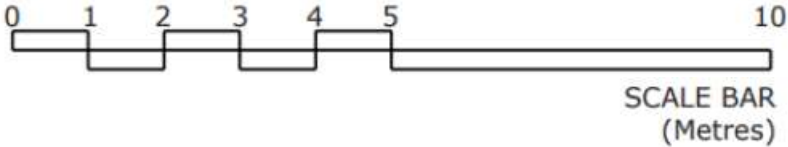

Drawing title: PROPOSED ELEVATIONS			Client: Sriram Akella 110 Exmouth Road Ruislip, HA4 0UQ	PlanningApp
Drawing no. 110HA40UQ - 11	Scale: 1:100 @A3	Date created: 29/07/2021		