


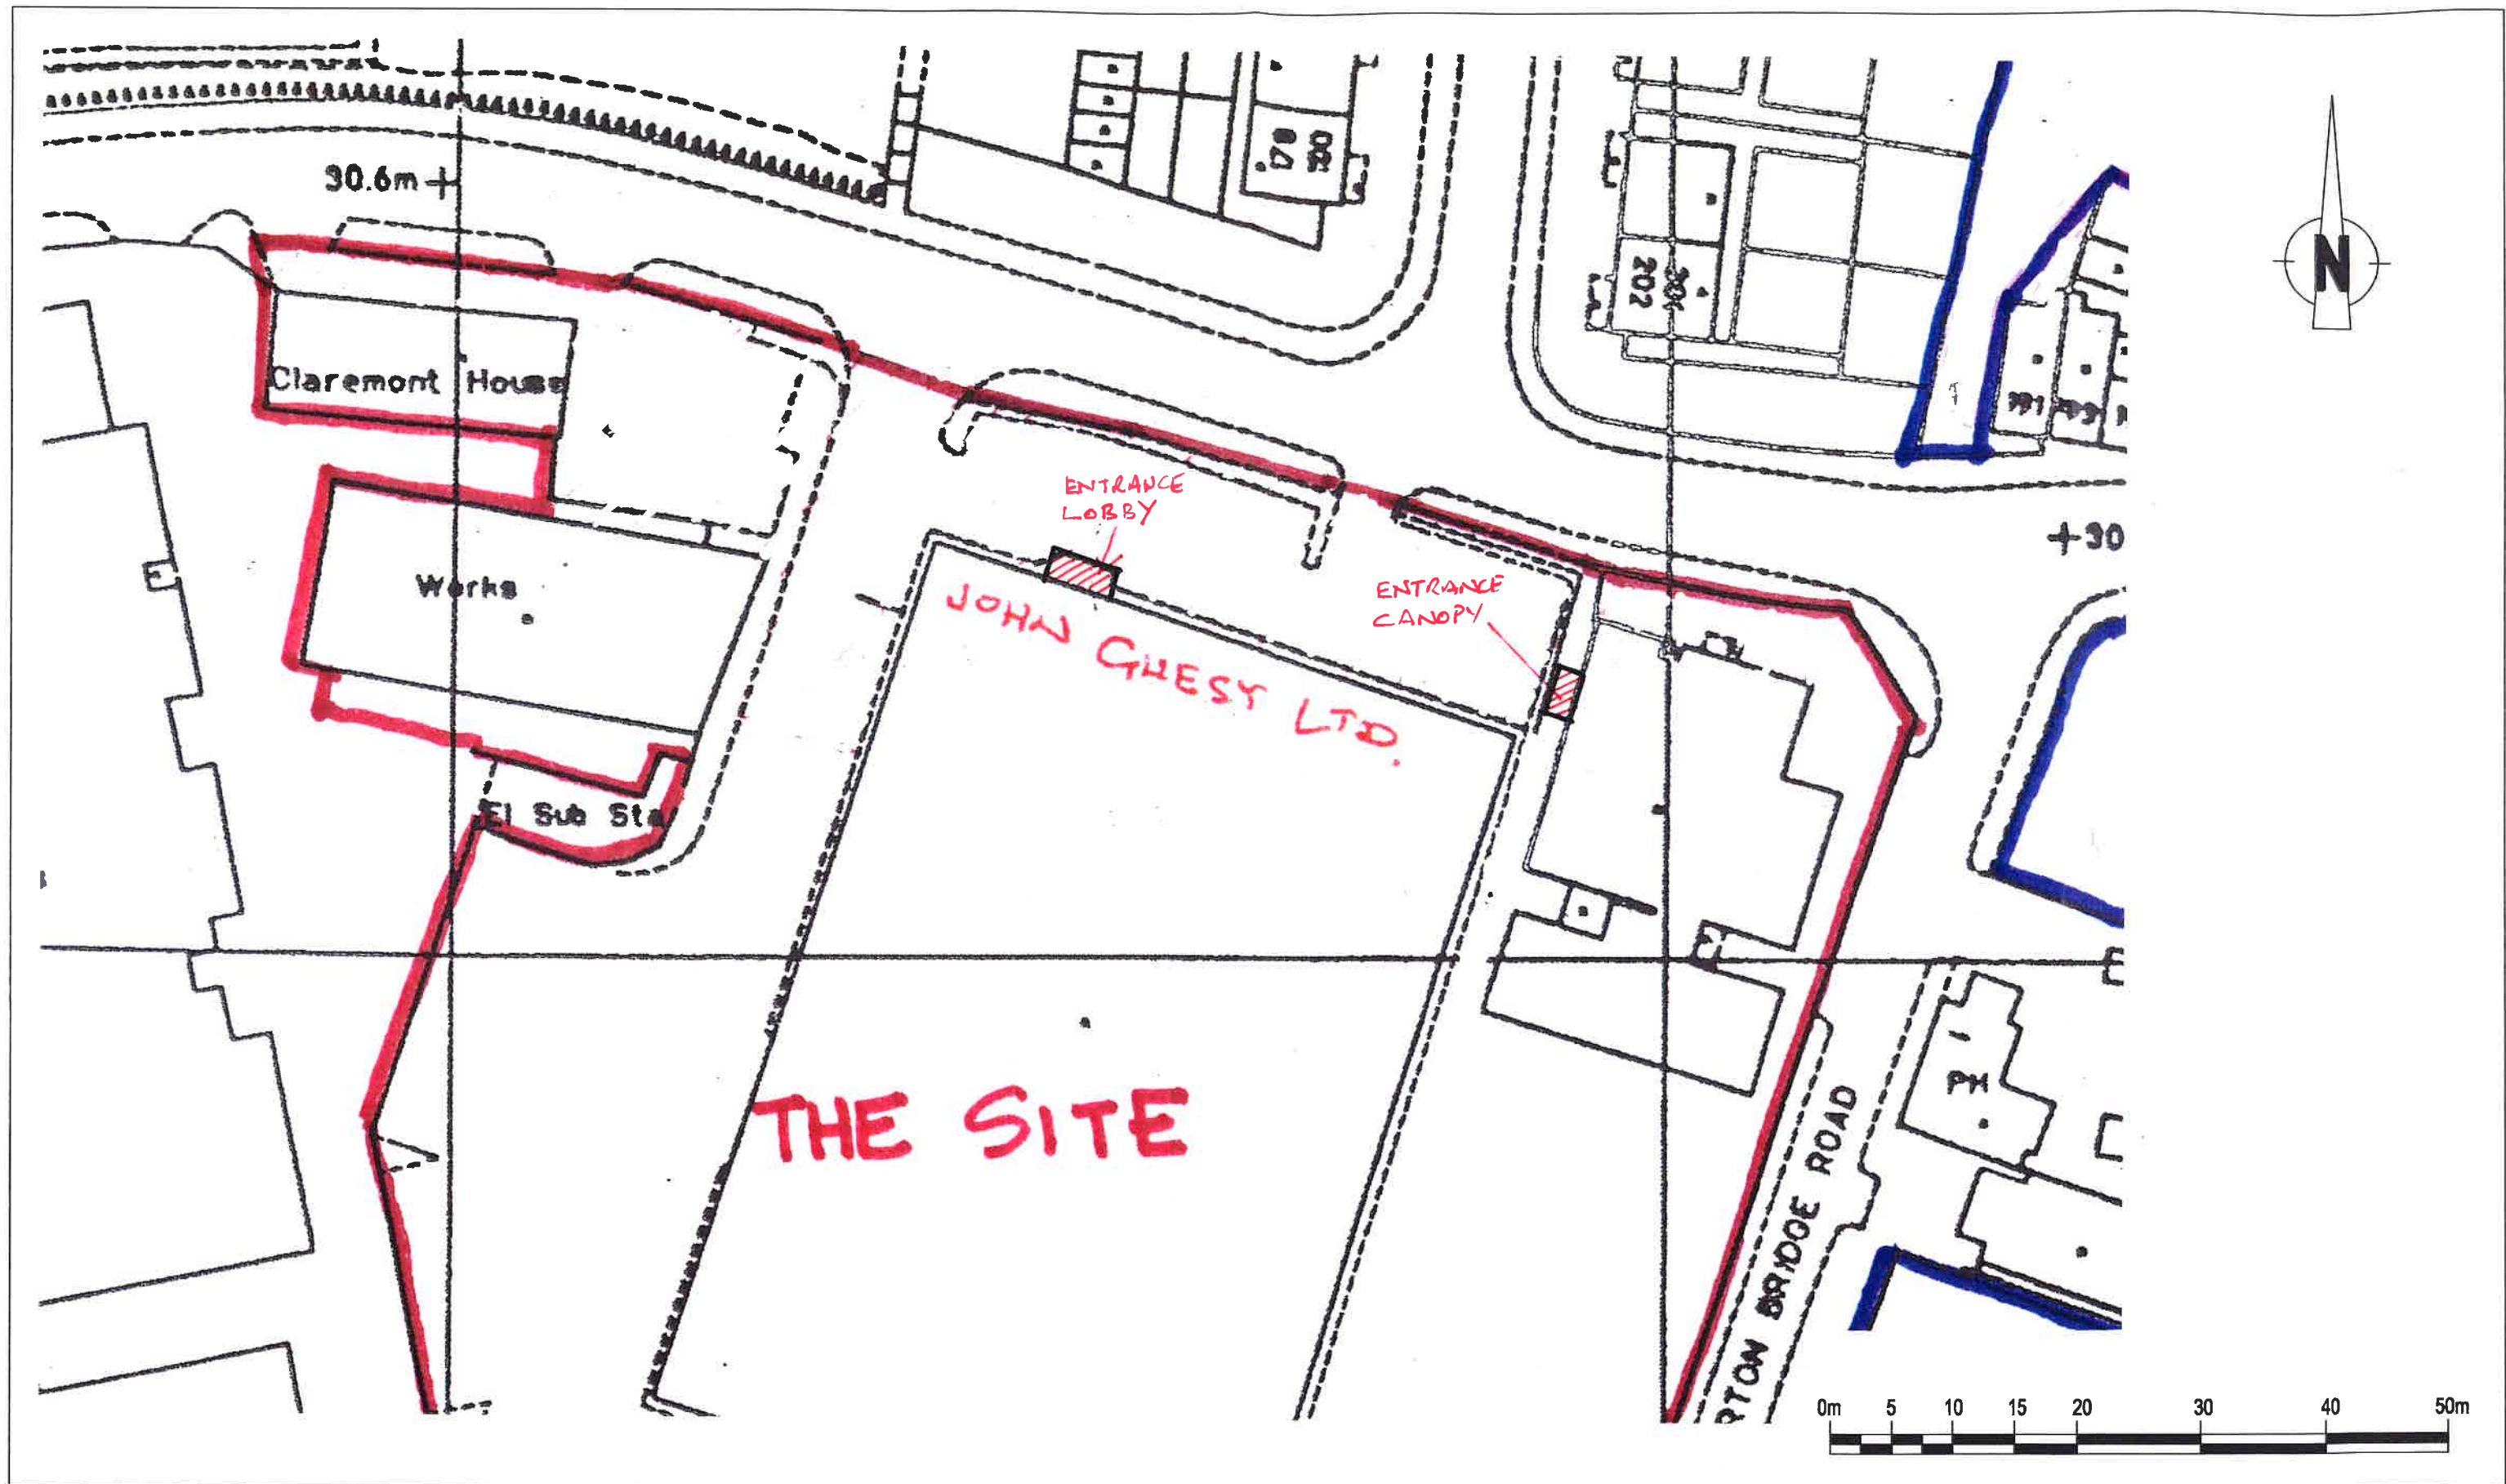

#### Revisions

|  |
|--|
|  |
|  |
|  |
|  |
|  |
|  |
|  |
|  |
|  |
|  |

#### Drawings Notes

1. this is not a survey drawing - all dimensions to be checked on site.
2. do not scale off this drawing.
3. the copyright of this drawing is the property of TP ARCHITECTS
4. all discrepancies to be reported to the architect
5. please ensure that this drawing is read together and cross referenced with all other relevant architectural drawings, schedules and specifications.
6. please ensure that this drawing is read in conjunction with all other consultants/specialist contractors relevant drawings, schedules and specifications.
7. TPARCHITECTS is a trading name of TPA DESIGN Ltd Registered address 33a St Lukes Road, Maidenhead, Berkshire SL67DN.

Project John Guest Ltd  
Horton Road  
West Drayton UB7 8JL

Title Scheme Proposals  
Site Plan

Drg. No. 2446/PL/14

Rev A

Drawn  
BSW

Checked

Date  
Dec 2017

Scale  
1:500 at A3

Status  
Planning

**TPARCHITECTS**

33a St Lukes Road Maidenhead Berkshire SL6 7DN  
+(44) 01628412388 enquiries@tparch.co.uk  
[www.tparch.co.uk](http://www.tparch.co.uk)