






BUILDING 3. SIDE ELEVATION TO HORTON ROAD 1:100

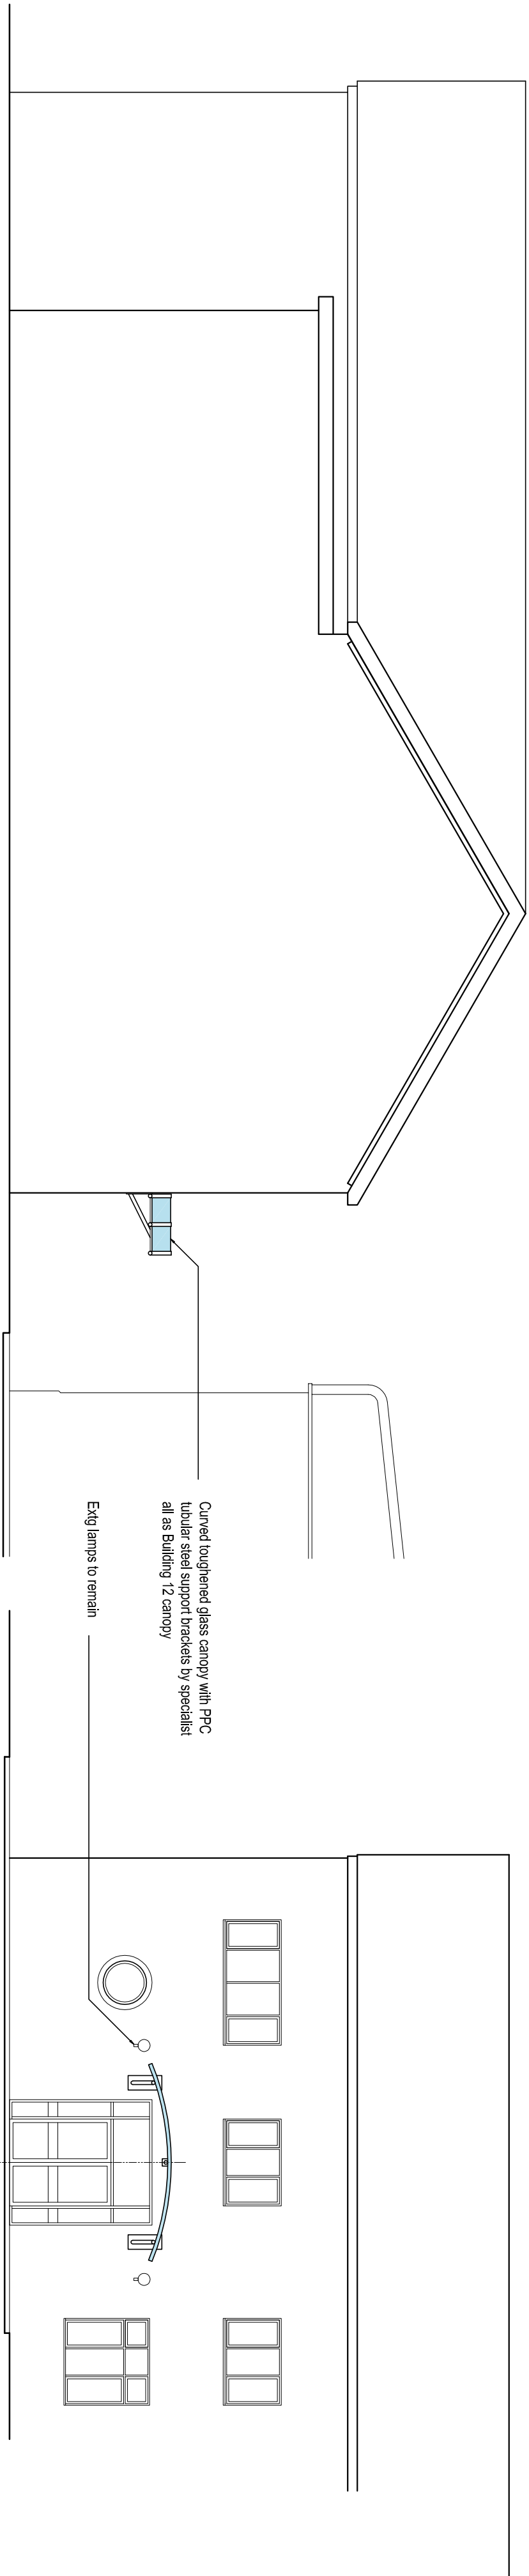

BUILDING 3. FRONT ELEVATION 1:100

 

GROUND FLOOR PLAN 1:50

 

Revisions		Project					
		John Guest Ltd					
		Horton Road					
		West Drayton Middx UB7 8JL					
		Title					
		Building 3 Proposed Entrance Canopy					
		Plans / Elevations					
		Dwg. No. 2446/P/200					
		Rev					
		Drawn					
		BSW					
		Checked					
		Date					
		Oct 2017					
		Scale					
		As shown at A1					
		Status					
Drawings Notes		1. this is not a survey drawing - all dimensions to be checked on site.					
		2. do not scale off this drawing.					
		3. the copyright of this drawing is the property of TPA Design Ltd					
		4. all discrepancies to be reported to the architect					
		5. please ensure that this drawing is read together and cross referenced with all other relevant architectural drawings, schedules and specifications.					
		6. please ensure that this drawing is read in conjunction with all other consultants/specialist contractors relevant drawings, schedules and specifications.					
		7. TPAARCHITECTS is a trading name of TPA Design Ltd Registered address 33a St Lukes Road, Maidenhead, Berkshire SL6 7DN.					
		TPAARCHITECTS					
		33a St Lukes Road Maidenhead Berkshire SL6 7DN					
		+44) 01628412388					
		www.tpaarchitects.co.uk					
		enquiries@tpaarch.co.uk					