


Adapt extg glazing with solid PPC insulated panel to suit abutment level of glass roof  
Toughened glass projecting canopy with PPC support  
Grey PPC aluminium cladding to structural steel framing behind  
PPC welded steel impact guarding

FRONT ELEVATION TO HORTON ROAD  
1 : 100



3D VIEW 2

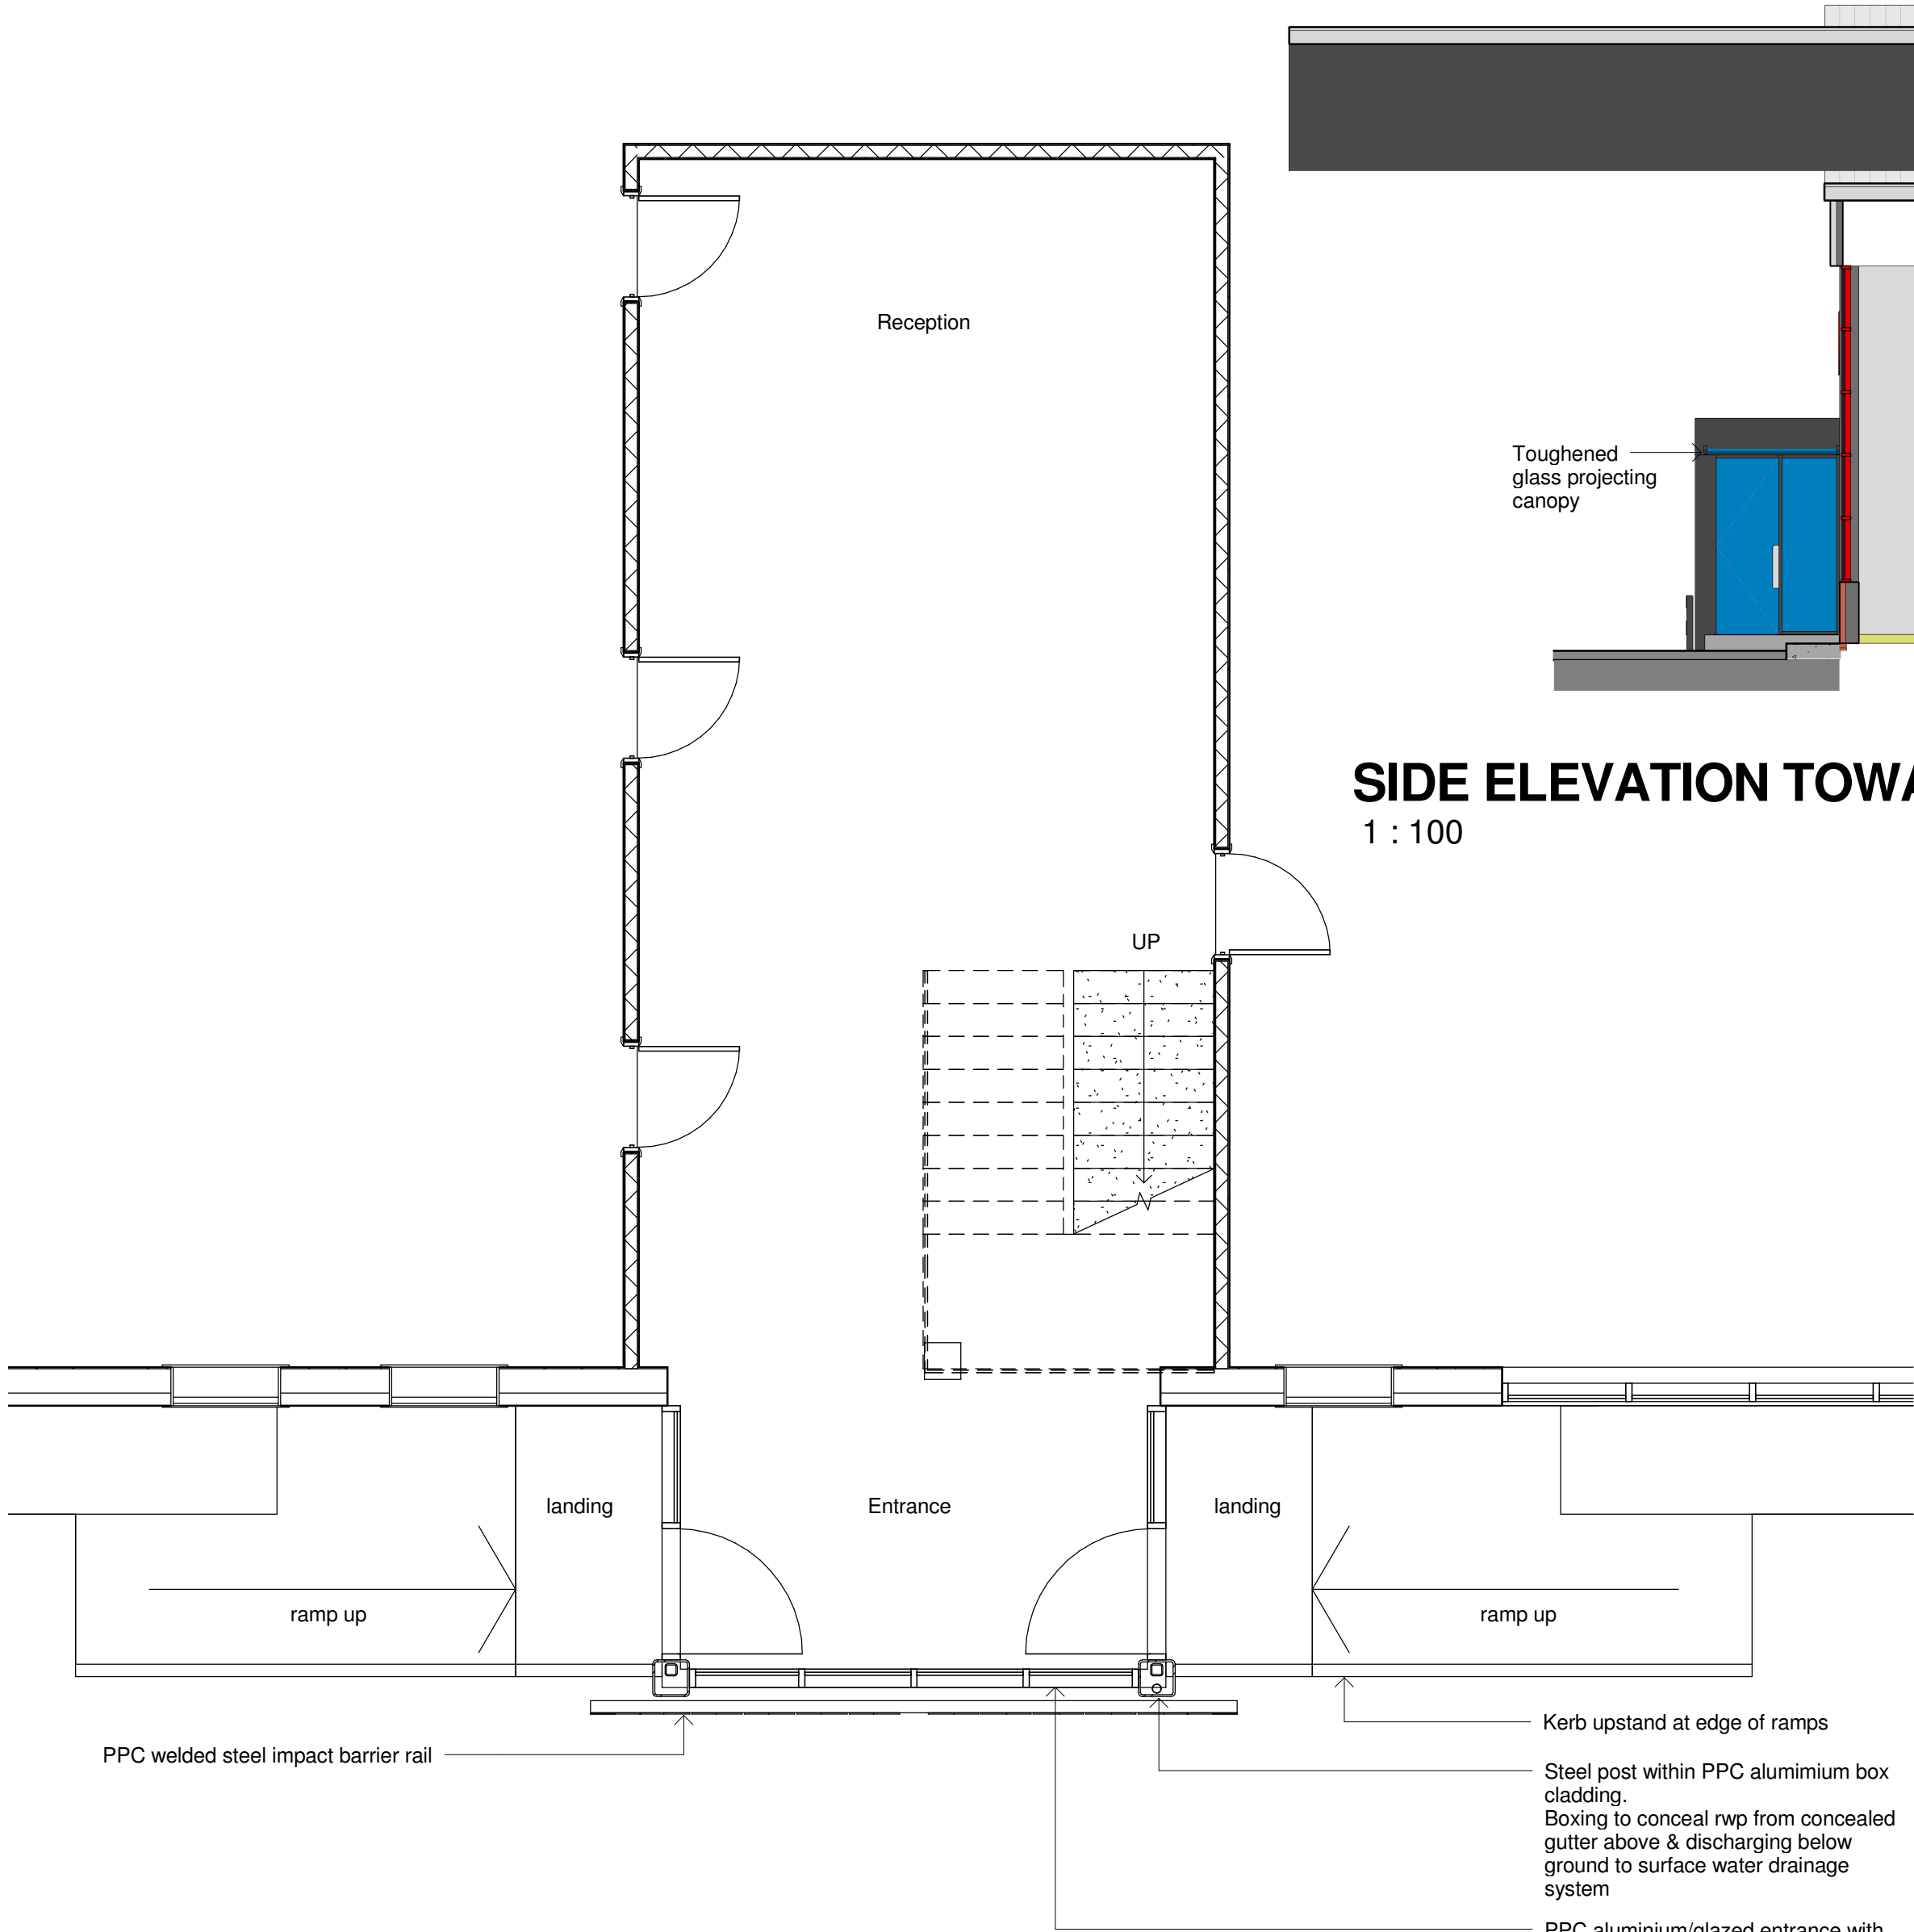

Toughened glass projecting canopy

Toughened glass projecting canopy

SIDE ELEVATION TOWARD BUILDING 12  
1 : 100

SIDE ELEVATION TOWARD BUILDING 3  
1 : 100

GROUND FLOOR PLAN  
1 : 50



3D VIEW 1

|     |            |                            |
|-----|------------|----------------------------|
| A   | 30.11.2017 | Glazed rain canopies added |
| Rev | Date       | Description                |

Drawing Notes  
1. This is not a survey drawing - all dimensions to be checked on site.  
2. Do not scale off this drawing.  
3. The copyright of this drawing is the property of TPA Design Ltd.  
4. All discrepancies to be reported to the architect.  
5. Please ensure that this drawing is read together and cross referenced with all other relevant architectural drawings, schedules and specifications.  
6. Please ensure that this drawing is read in conjunction with all other consultants/specialist contractors relevant drawings, schedules and specifications.  
7. TPARCHITECTS is a trading name of TPA DESIGN Ltd Registered address 33a St Lukes Road Maidenhead Berkshire SL6 7DN

|          |                                                    |   |              |        |        |         |  |
|----------|----------------------------------------------------|---|--------------|--------|--------|---------|--|
| Project  | John Guest Ltd<br>Horton Road West Drayton UB7 8JL | <b>TPARCHITECTS</b><br><br>33a St Lukes Road Maidenhead Berkshire SL6 7DN<br>+(44) 01628412388 enquiries@tparch.co.uk<br><a href="http://www.tparch.co.uk">www.tparch.co.uk</a> |              |        |        |         |  |
| Client   | John Guest Ltd                                     |   |              |        |        |         |  |
| Title    | Entrance Lobby Proposals Scheme 1<br>GREY          |   |              |        |        |         |  |
| Drg. No. | 2446 / PL/500                                      | Revision   | A            | Drawn  | BSW    | Checked |  |
| Date     | Nov 2017                                           | Scale   | As indicated | Status | Prelim |         |  |