




The Contractor is to check all dimensions on site and report any discrepancies to the Contract Administrator. This drawing is to be read in conjunction with all other standard documentation. Dimensions are not to be scaled from this drawing.

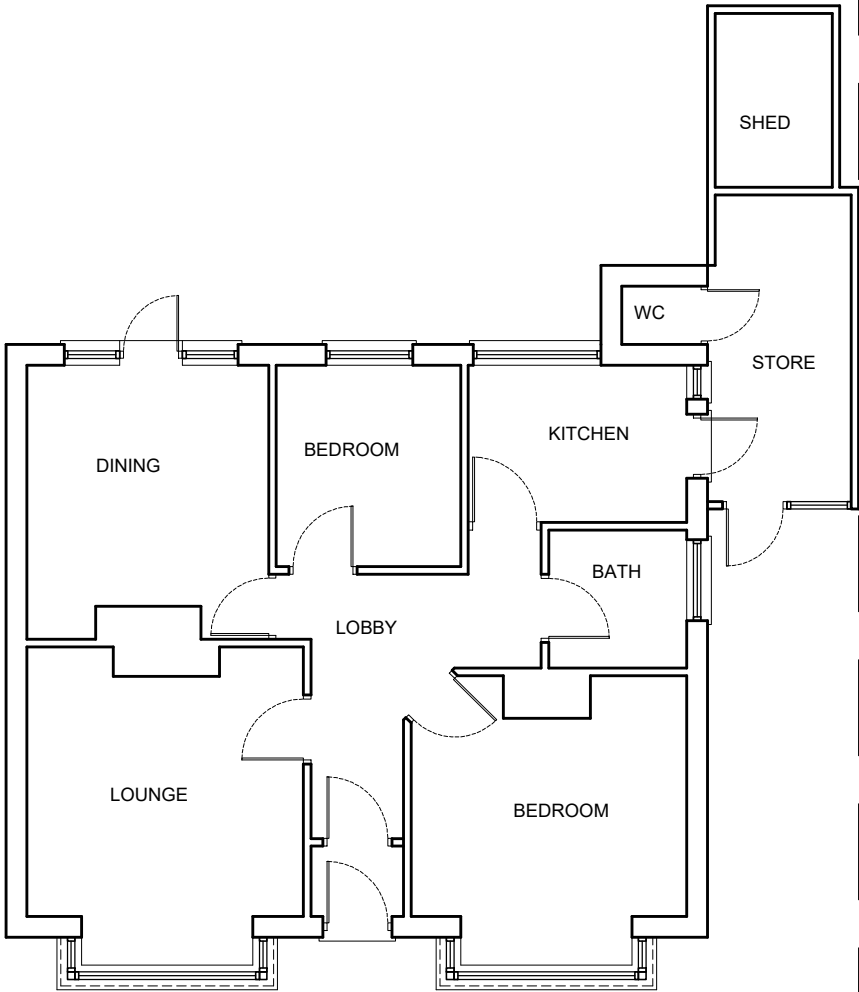

LOCATION PLAN - SCALE 1:1250

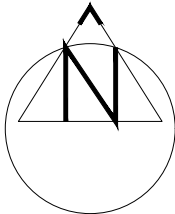

EXISTING GROUND FLOOR PLAN

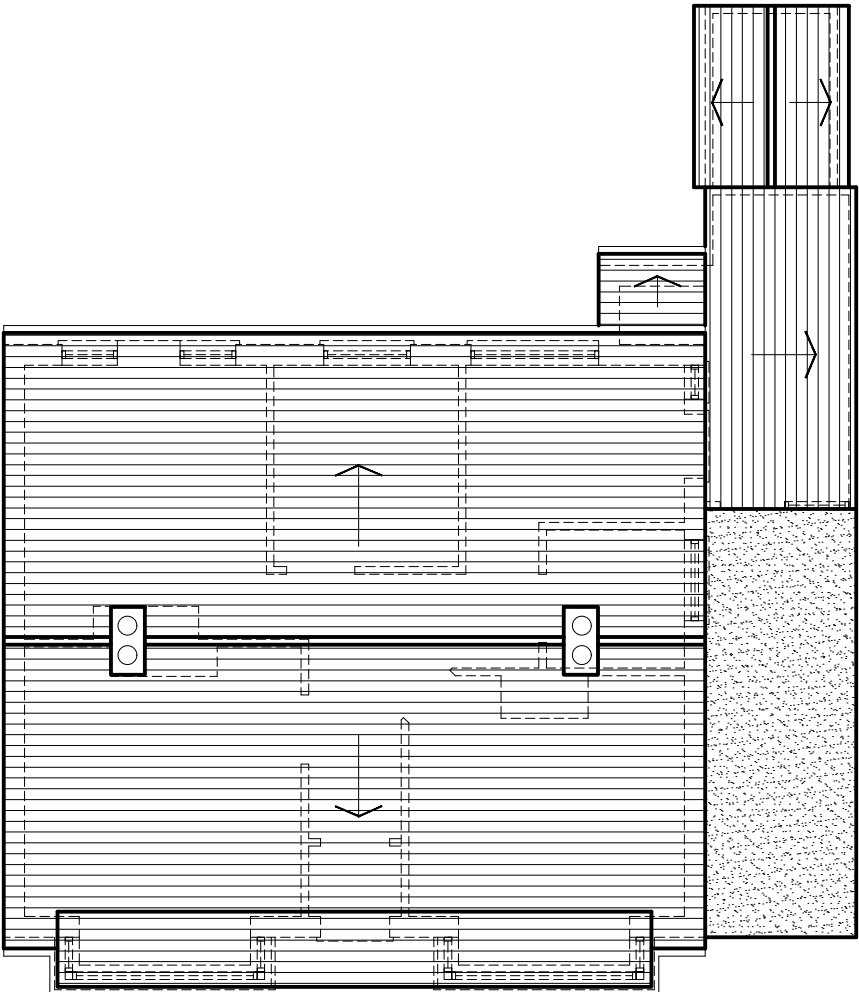

EXISTING ROOF PLAN

rev.	description	date	chkd.
 Design And Plan CONSULTANTS 10 Wimborne Avenue Chislehurst BR7 6RQ 020 3004 9238 07931 931 035 s.nagpal@dapconsultants.co.uk www.dapconsultants.co.uk			
project : 16 Lees Road Uxbridge			
drawing title : Existing Floor Plans			
drawn: SN	chkd: SS	date:21.01.2021	
status: Planning		scale: 1:100@A3	
proj no: 1551	drg no: 01	rev no:	