




The Contractor is to check all dimensions on site and report any discrepancies to the Contract Administrator. This drawing is to be read in conjunction with all other standard documentation. Dimensions are not to be scaled from this drawing.

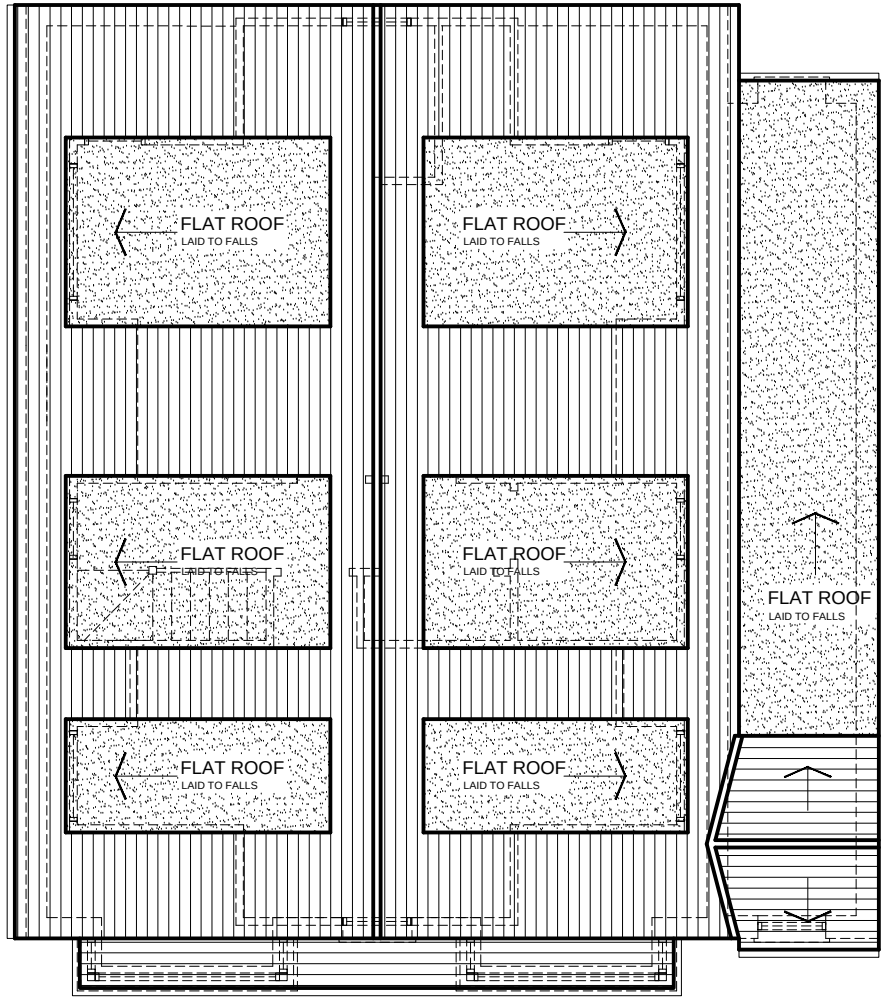

PROPOSED ROOF PLAN

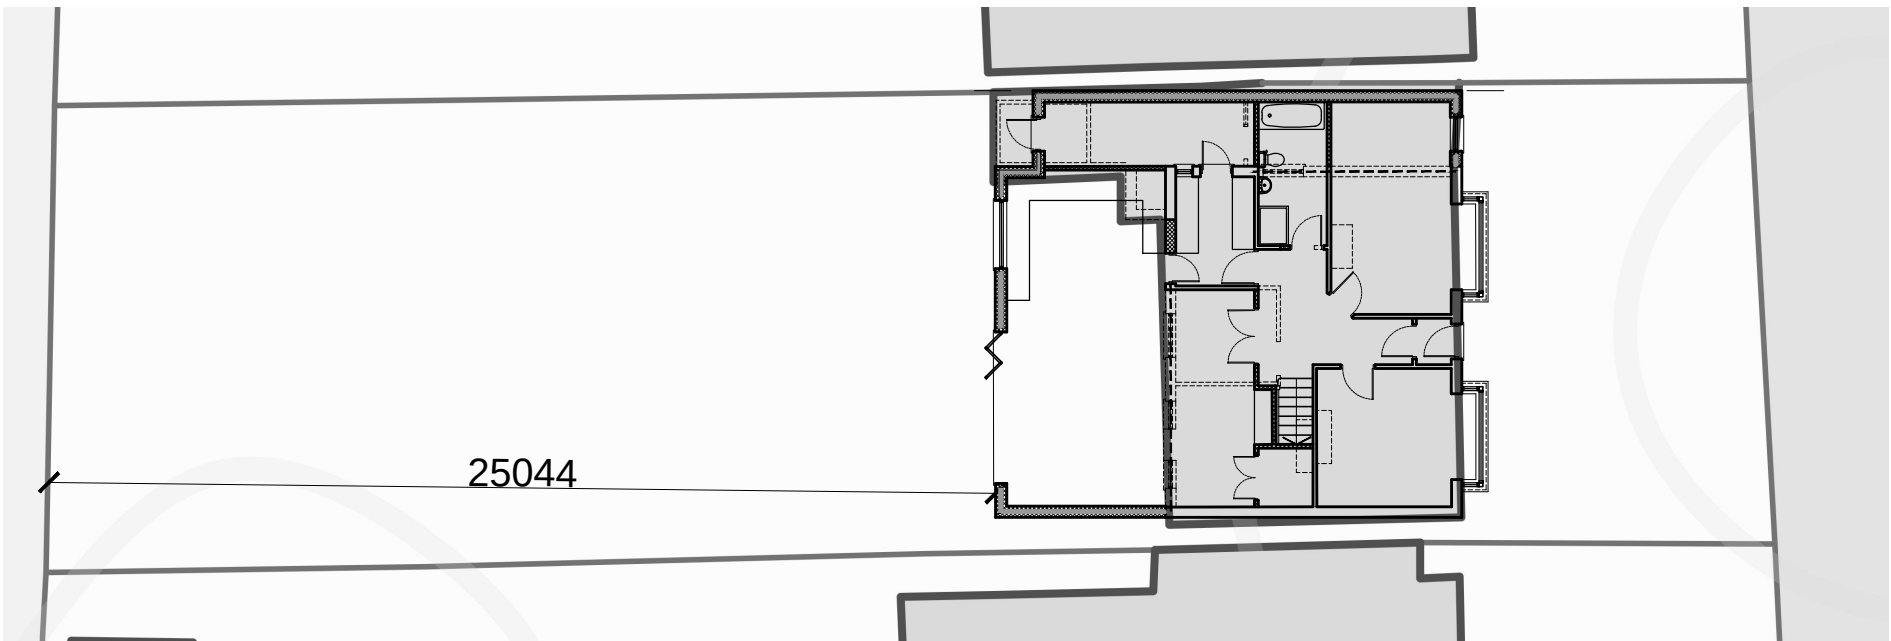

PROPOSED BLOCK PLAN SCALE 1:200

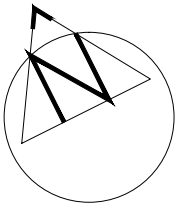

rev.	description	date	chkd
 10 Wimborne Avenue Chislehurst BR7 6RQ 020 3004 9238 07931 931 035 s.nagpal@dapconsultants.co.uk www.dapconsultants.co.uk			
project : 16 Lees Road Uxbridge			
drawing title : Proposed Roof and Block Plan			
drawn: SN	chkd: SS	date:21.01.2021	
status: Planning		scale: 1:100@A3	
proj no : 1551	drg no: 04	rev no: B	