




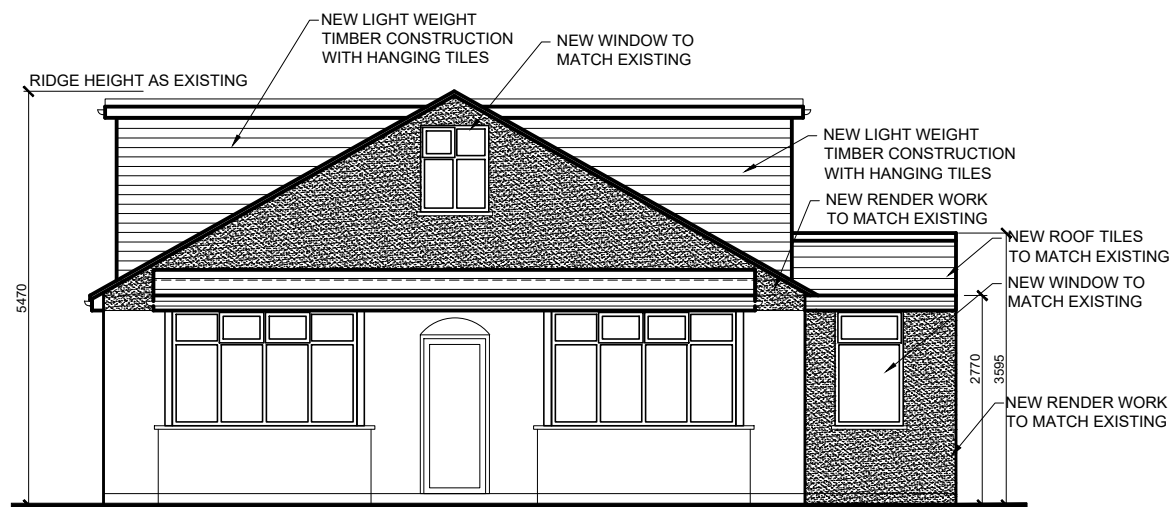

PROPOSED FRONT ELEVATION

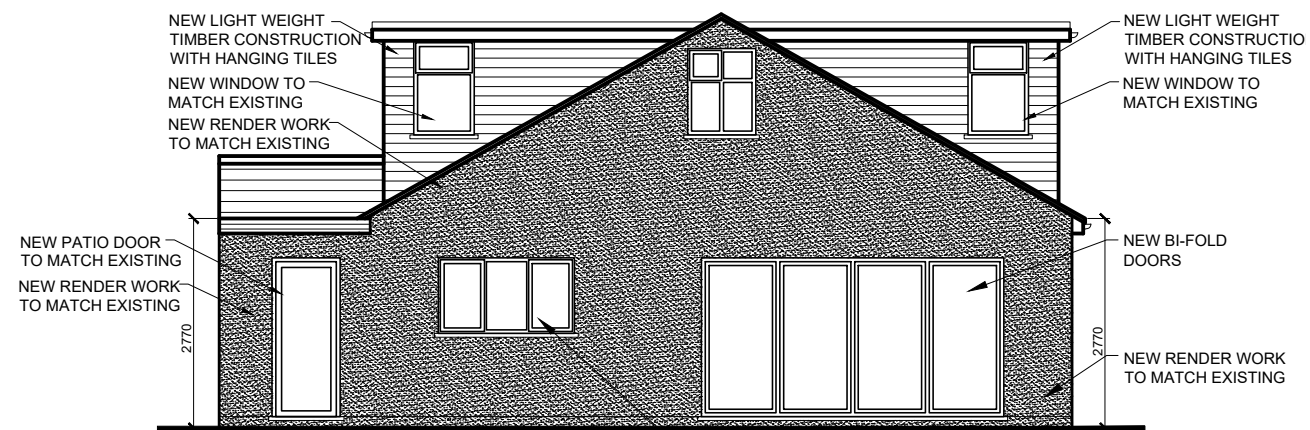

PROPOSED REAR ELEVATION

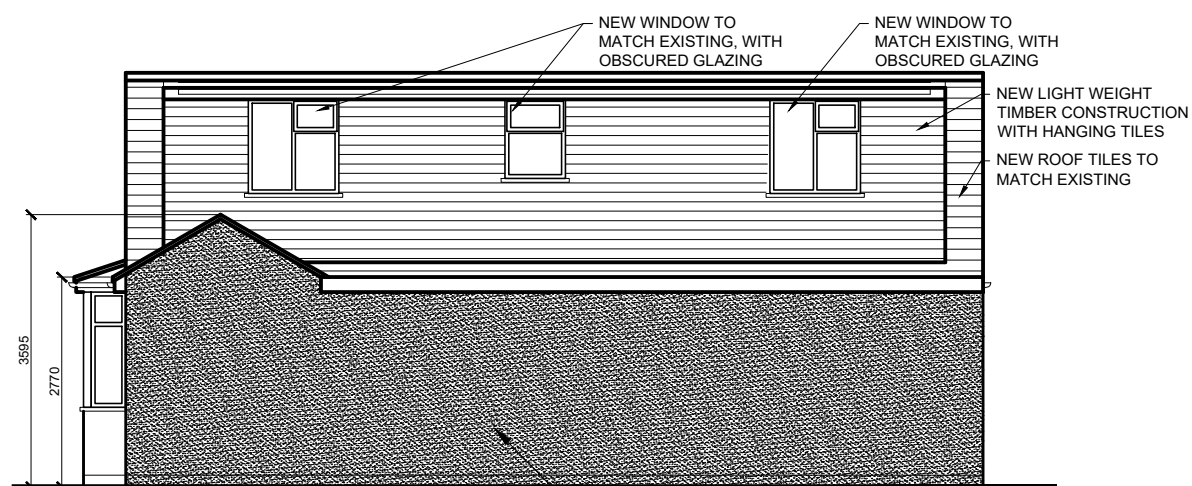

PROPOSED SIDE ELEVATION



PROPOSED SIDE ELEVATION

rev.	description	date	chkd.
	DAP Design And Plan CONSULTANTS 10 Wimborne Avenue Chislehurst BR7 6RQ 020 3004 9238 07931 931 035 s.nagpal@dapconsultants.co.uk www.dapconsultants.co.uk		
project :	16 Lees Road Uxbridge		
drawing title :	Proposed Elevations		
drawn: SN	chkd: SS	date:21.01.2021	
status: Planning	scale: 1:100@A3		
proj no: 1551	drg no: 05	rev no:	