




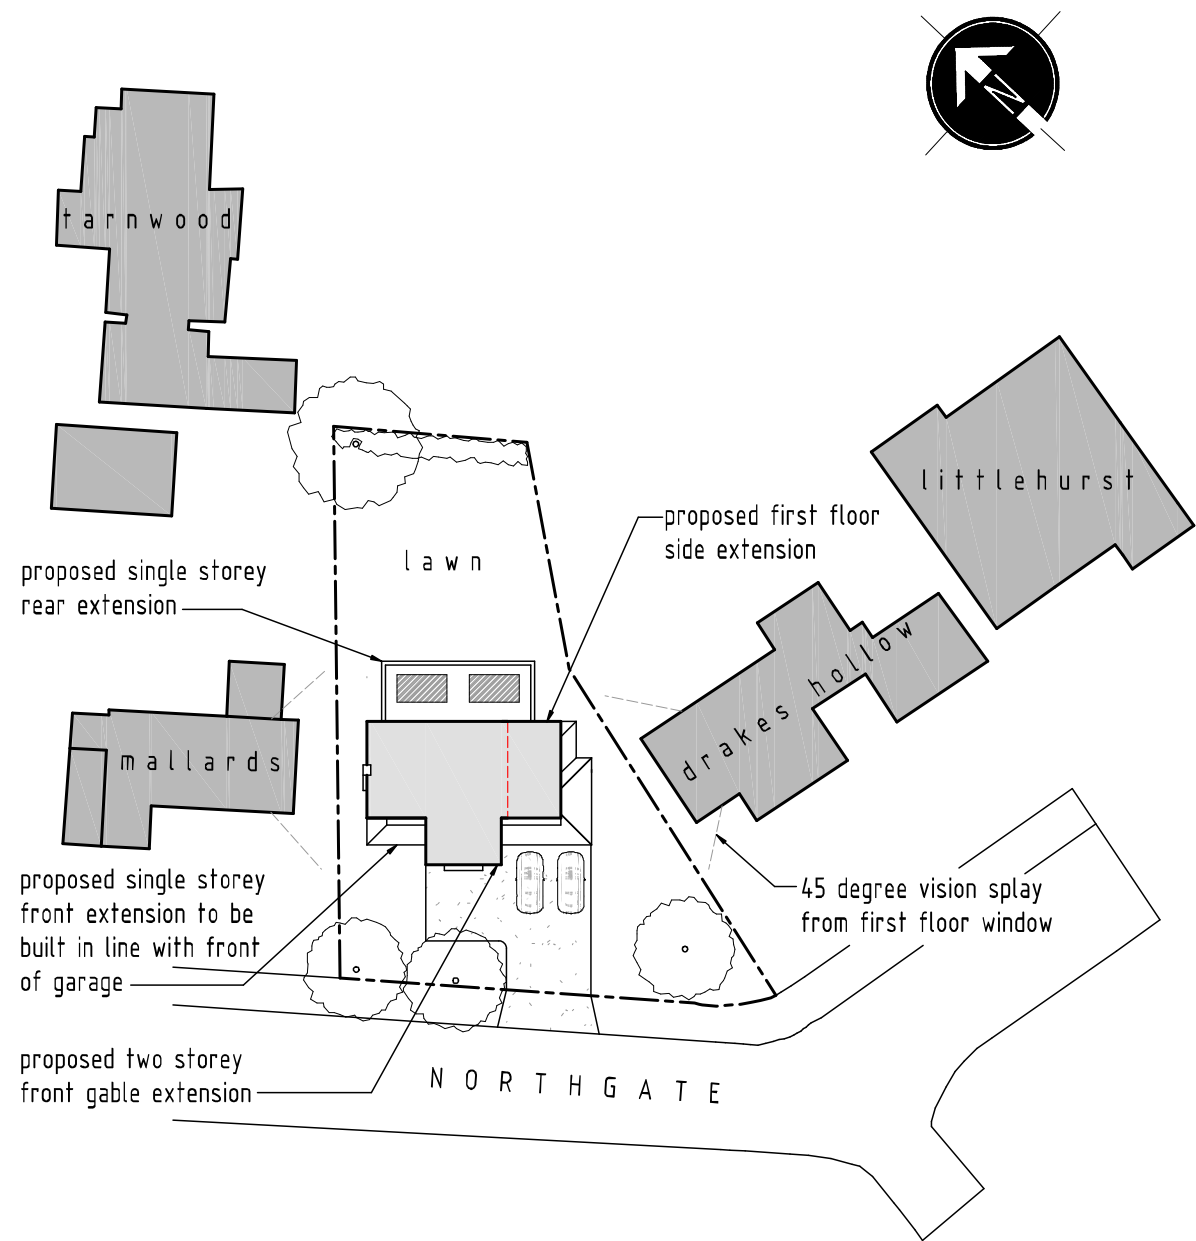


SITE LAYOUT PLAN - 1:500

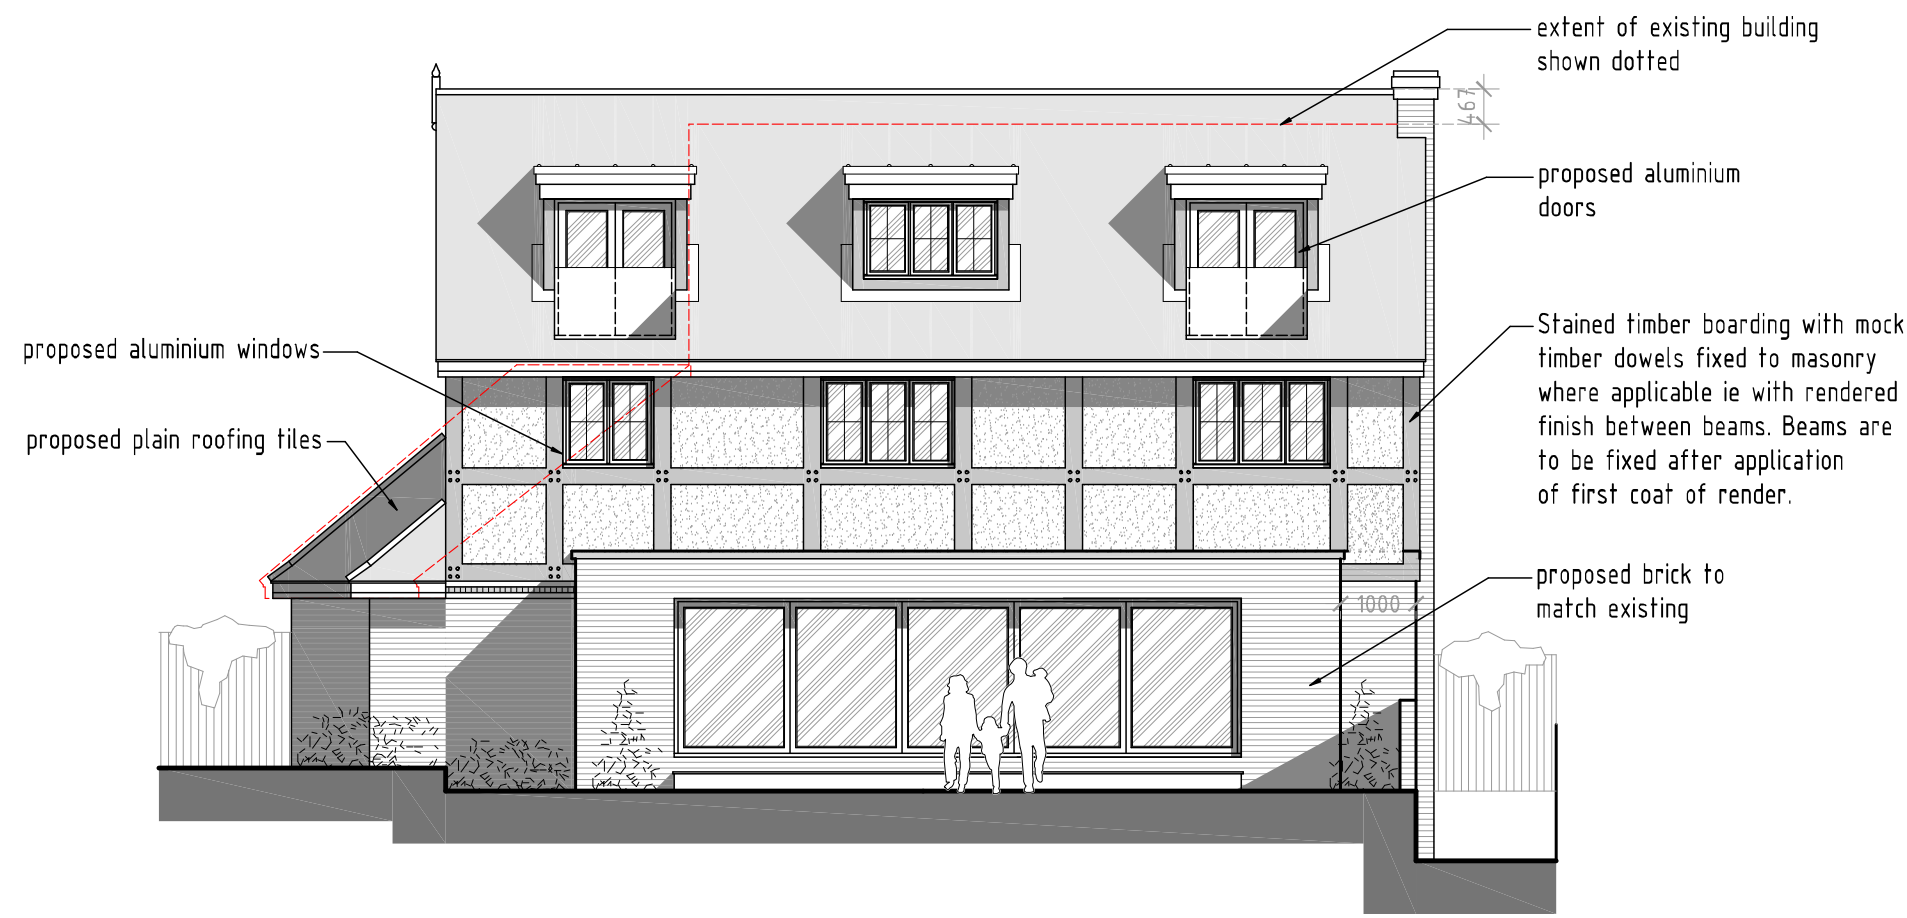

PROPOSED REAR ELEVATION - 1:100

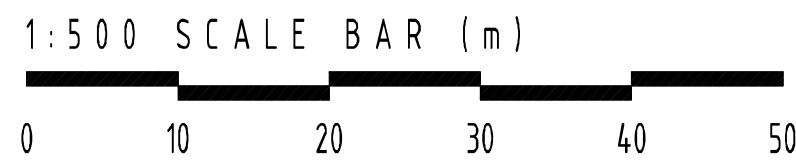


PROPOSED SIDE ELEVATION - 1:100

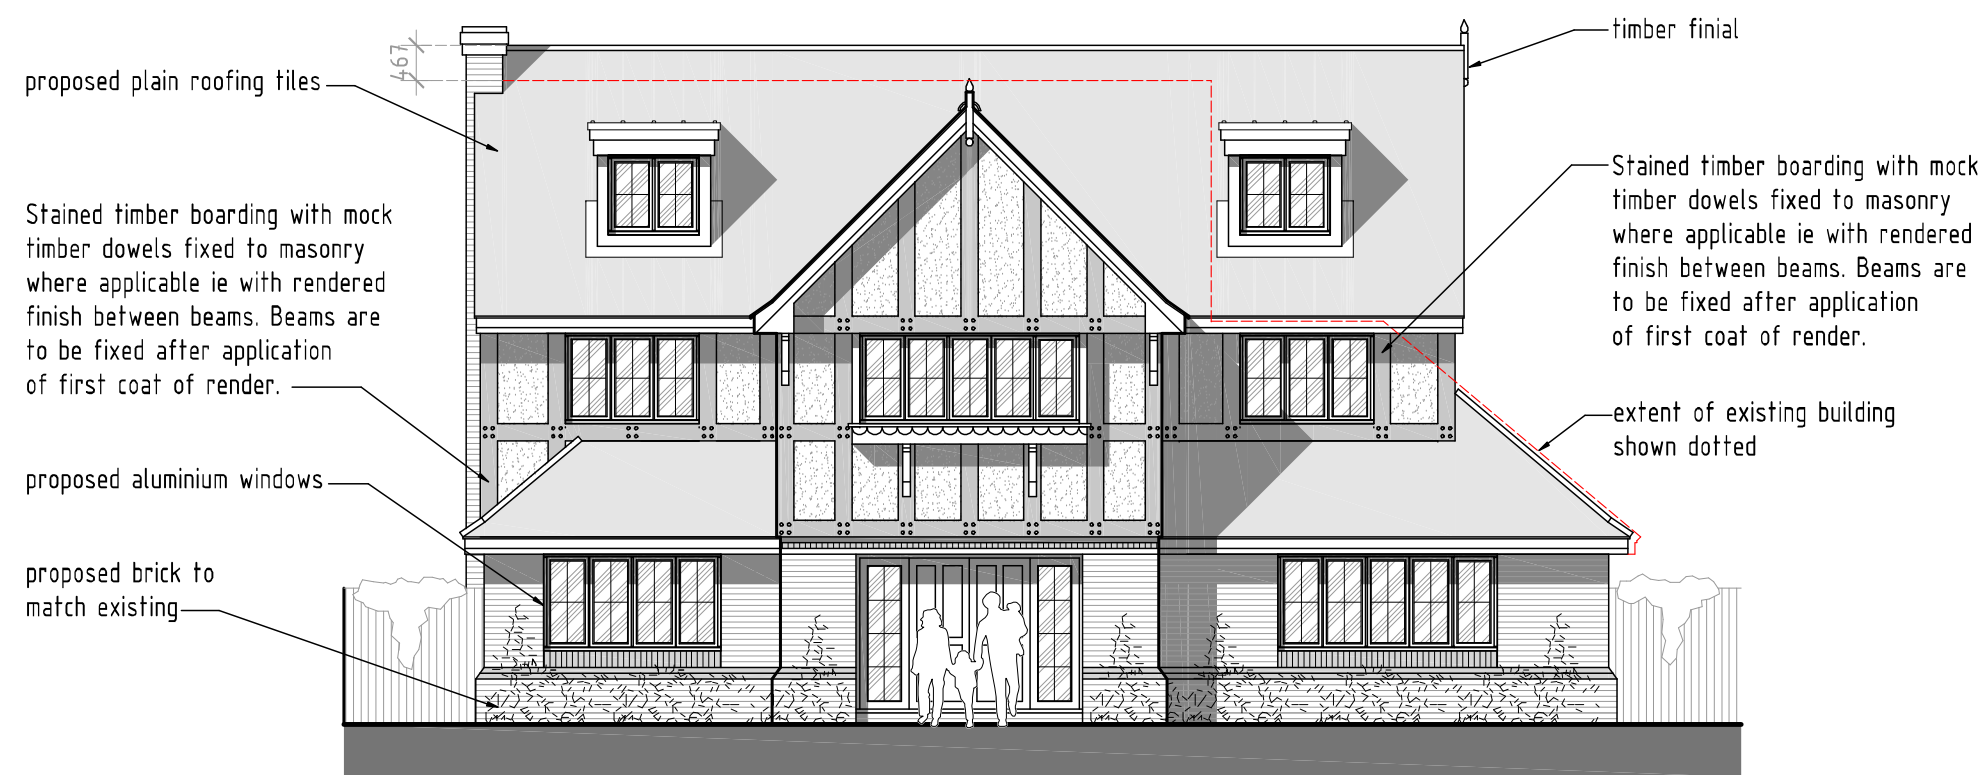


PROPOSED FRONT ELEVATION - 1:100




PROPOSED SIDE ELEVATION - 1:100

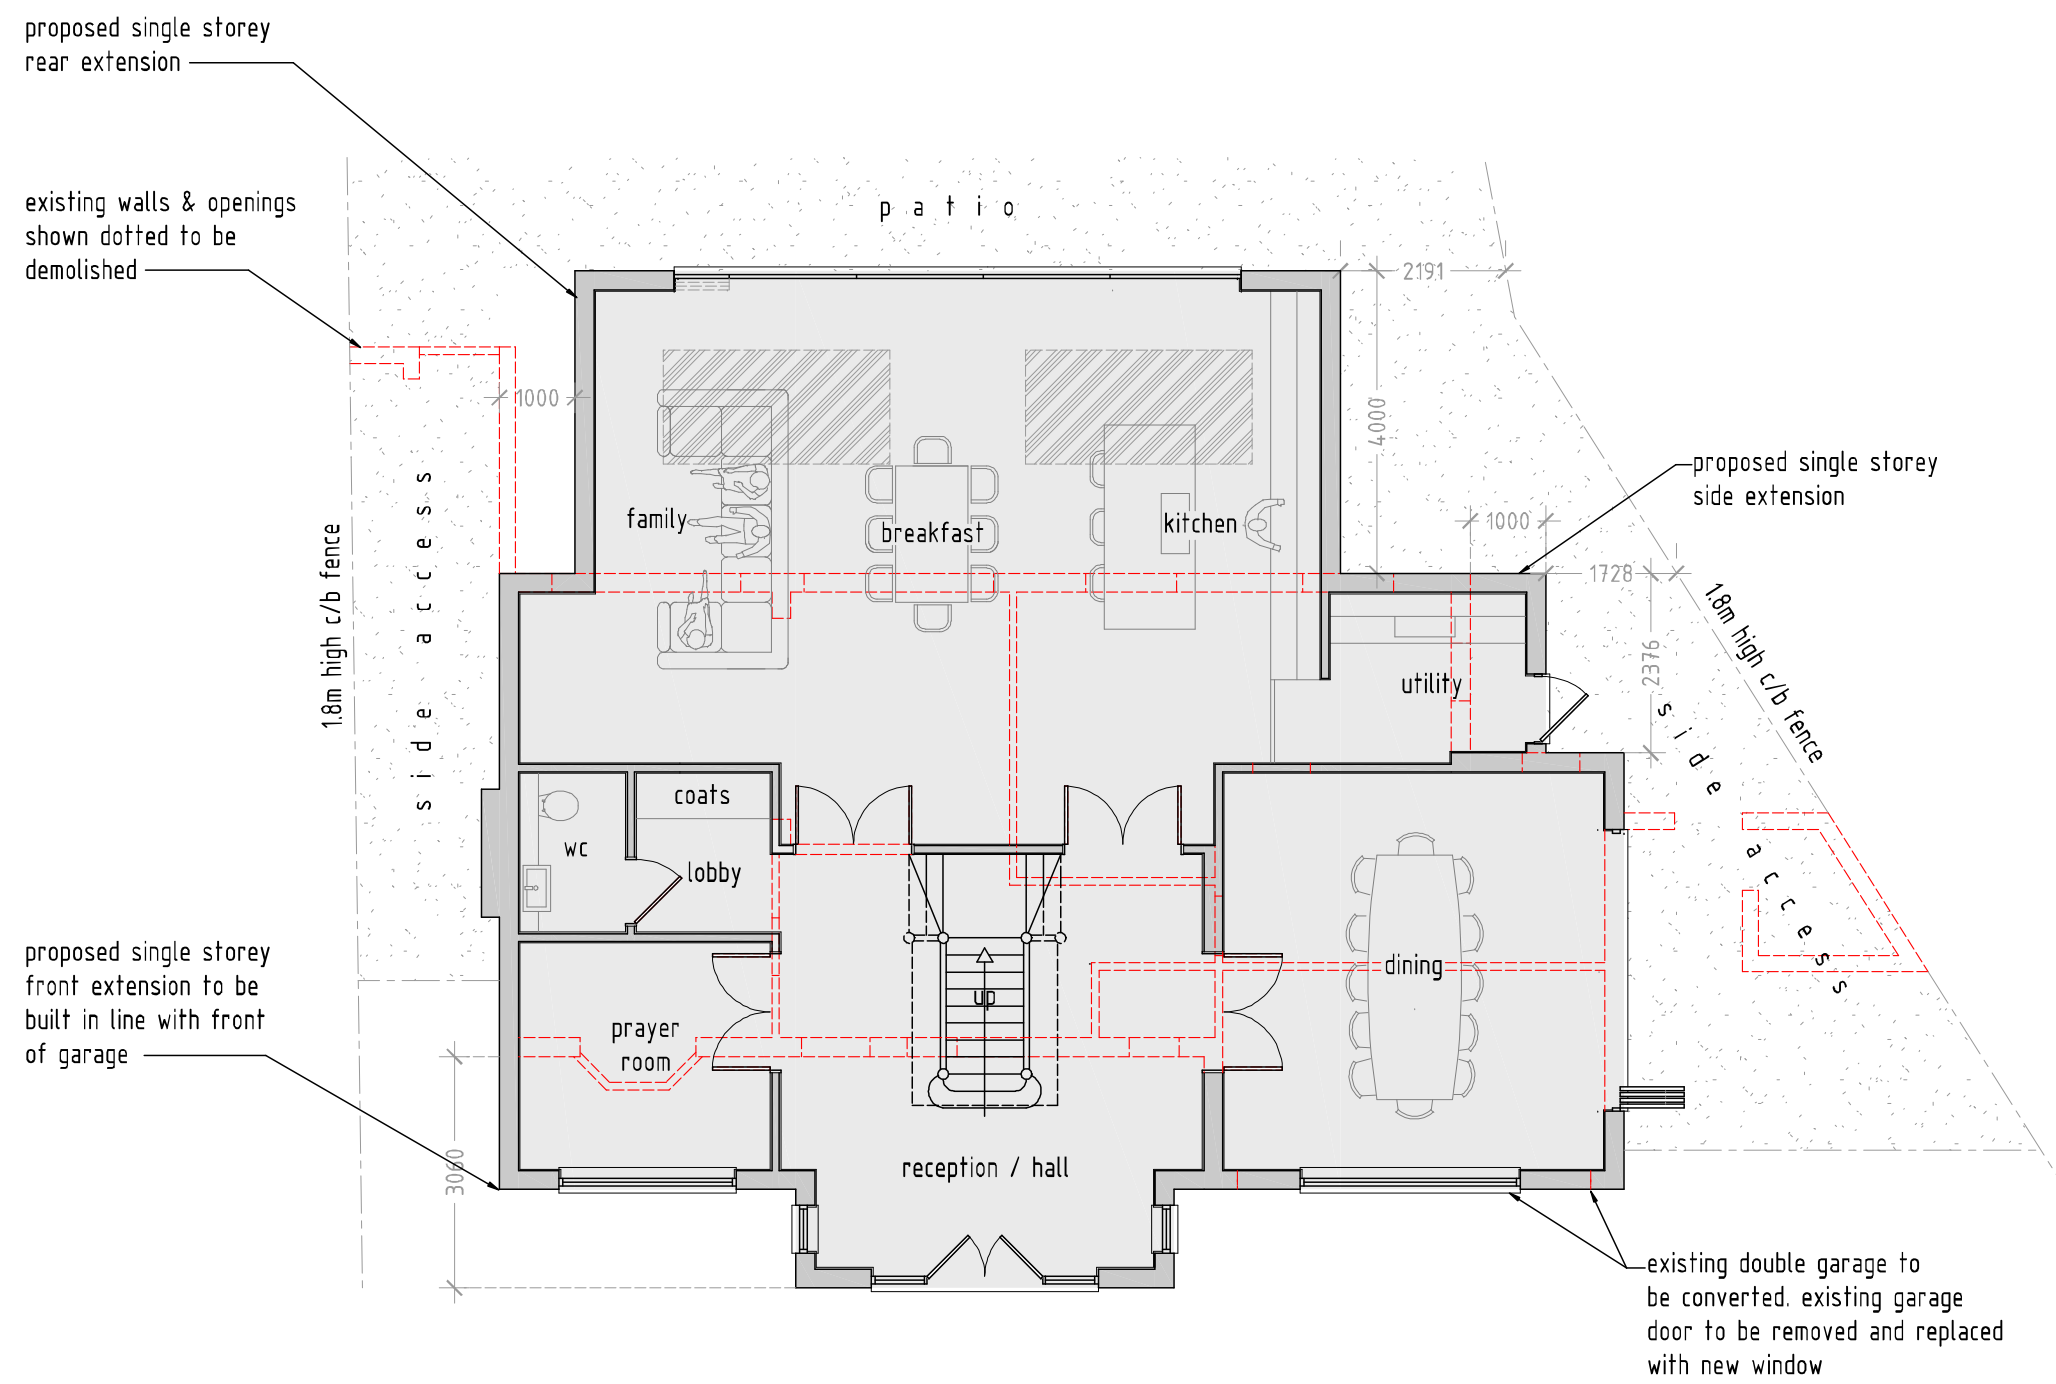

PROPOSED GROUND FLOOR PLAN - 1:100

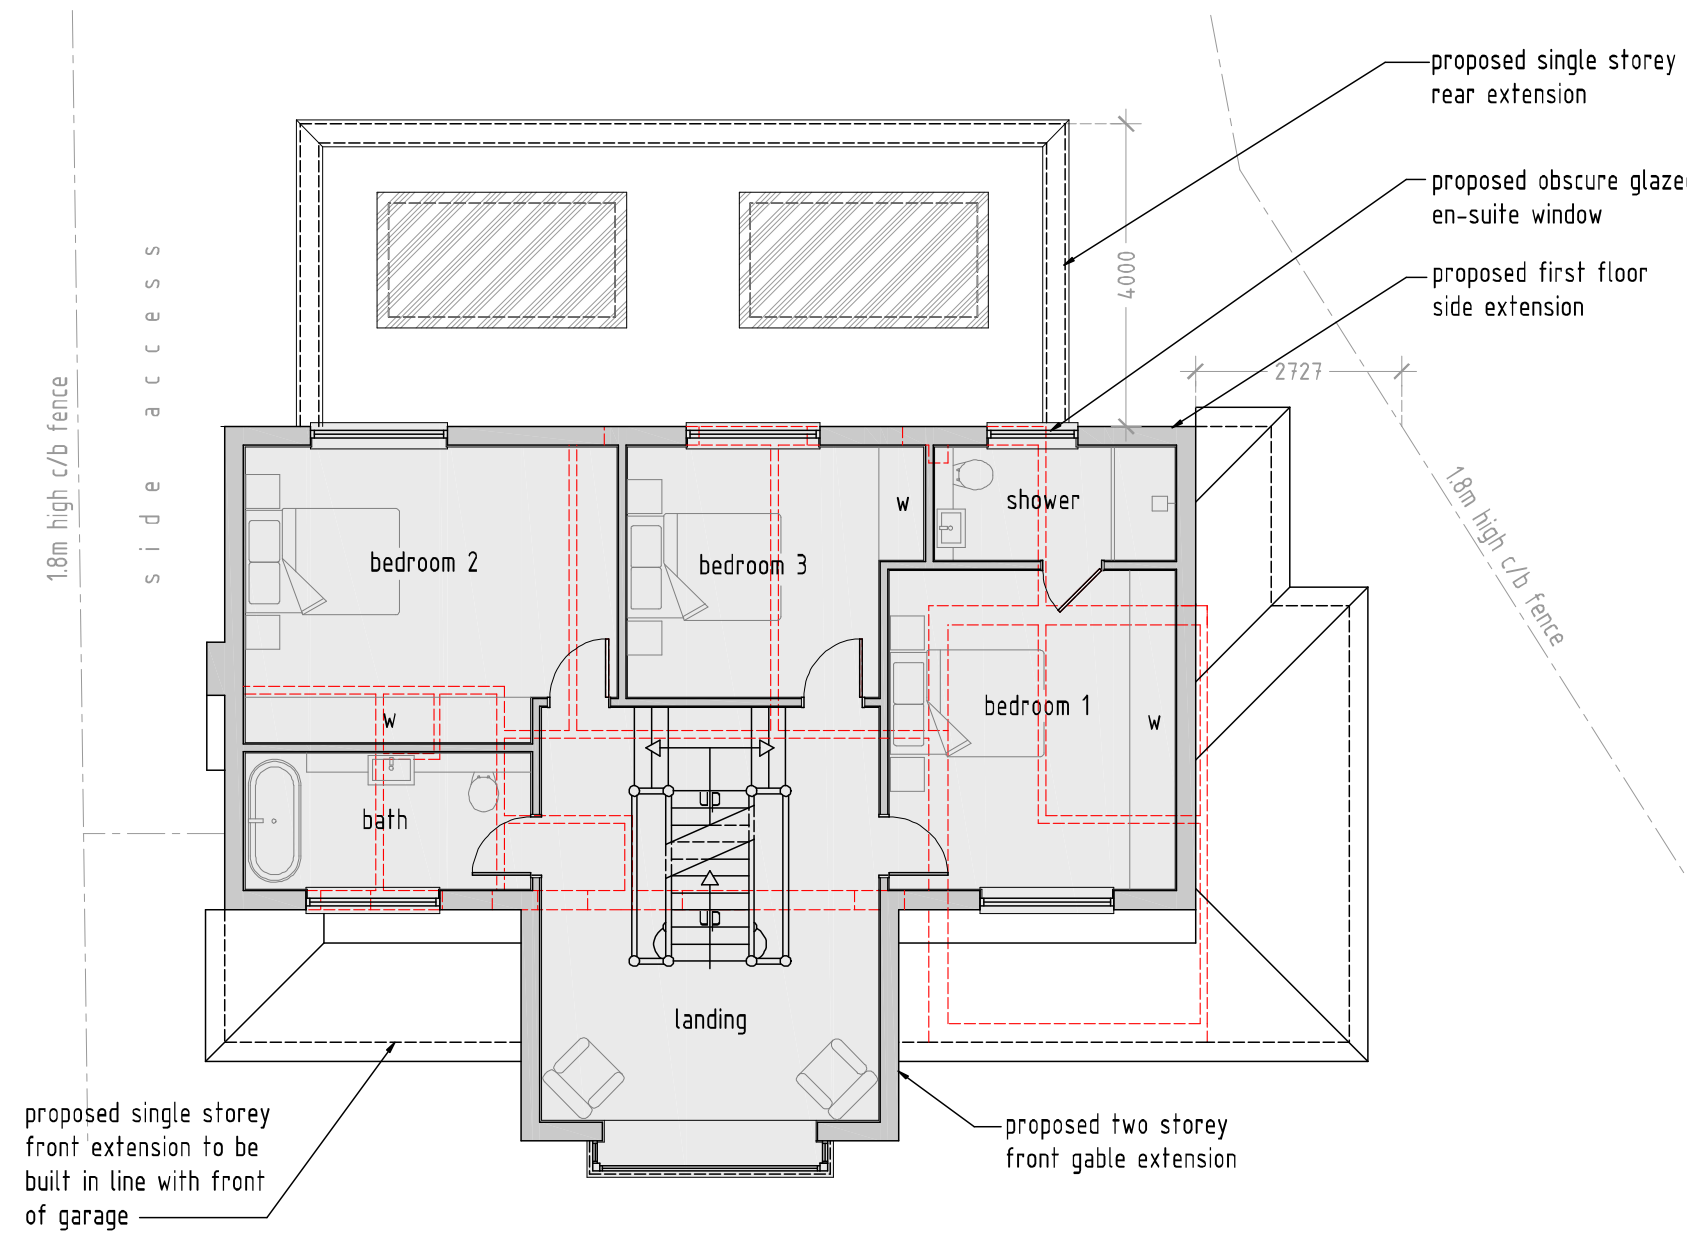

PROPOSED FIRST FLOOR PLAN - 1:100

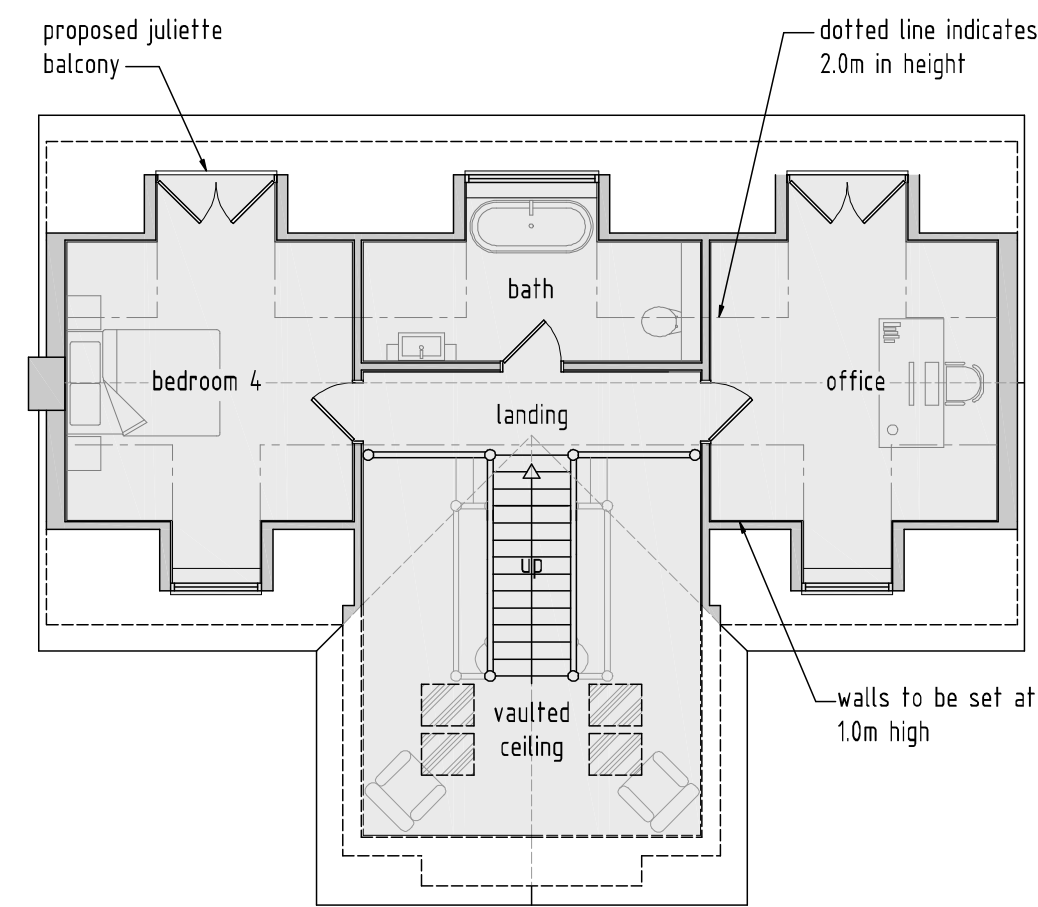

PROPOSED ROOF AREA PLAN - 1:100



- NOTES
1. All dimensions are to be checked on site prior to the commencement of work and any discrepancy is to be reported to the construction manager before construction.
 2. All work is to comply with current Building Regulations and allied legislation.
 3. All contractors and sub-contractors must ensure that they have the latest issue of this drawing and details before the commencement of work on site.
 4. All materials are to be used and installed in strict compliance with the relevant manufacturers instructions and recommendations.
 5. All works on site, managed and implemented as a result of the designs indicated on this drawing, are to be given full consideration for compliance with the Health and Safety CDM Regulations in respect of design and implementation on site and no works are to be undertaken if it is considered that compliance with the Building Regulations cannot be achieved.
 6. All dimensions shown in millimetres.
 7. Footprint of buildings shown as 10m above ground level.

rev:	13/01/2020	Front single storey added
B	20/12/2019	Council comments added
A	13/12/2019	Council comments added

scale:	1:100	A1	date:	09/10/2019
drawing no:	1332	P / P	2 ^c	drawn: FJ

drawing:	PROPOSED FLOOR PLANS, ELEVATIONS & SITE PLAN
project:	LAND AT MEWBURN, NORTHGATE, NORTHWOOD, MIDDLESEX, HA6 2TJ
client:	MR & MRS PATEL



DUSEK DESIGN ASSOCIATES LTD
ARCHITECTURE + PLANNING

01895 831 103
info@dusek.co.uk
www.dusek.co.uk

print history: Monday, 13 January, 2020 14:0153

S:\000\0000\00000000\MEWBURN, NORTHGATE, NORTHWOOD\PROJECTS\1332\1332-01-10-19-04