


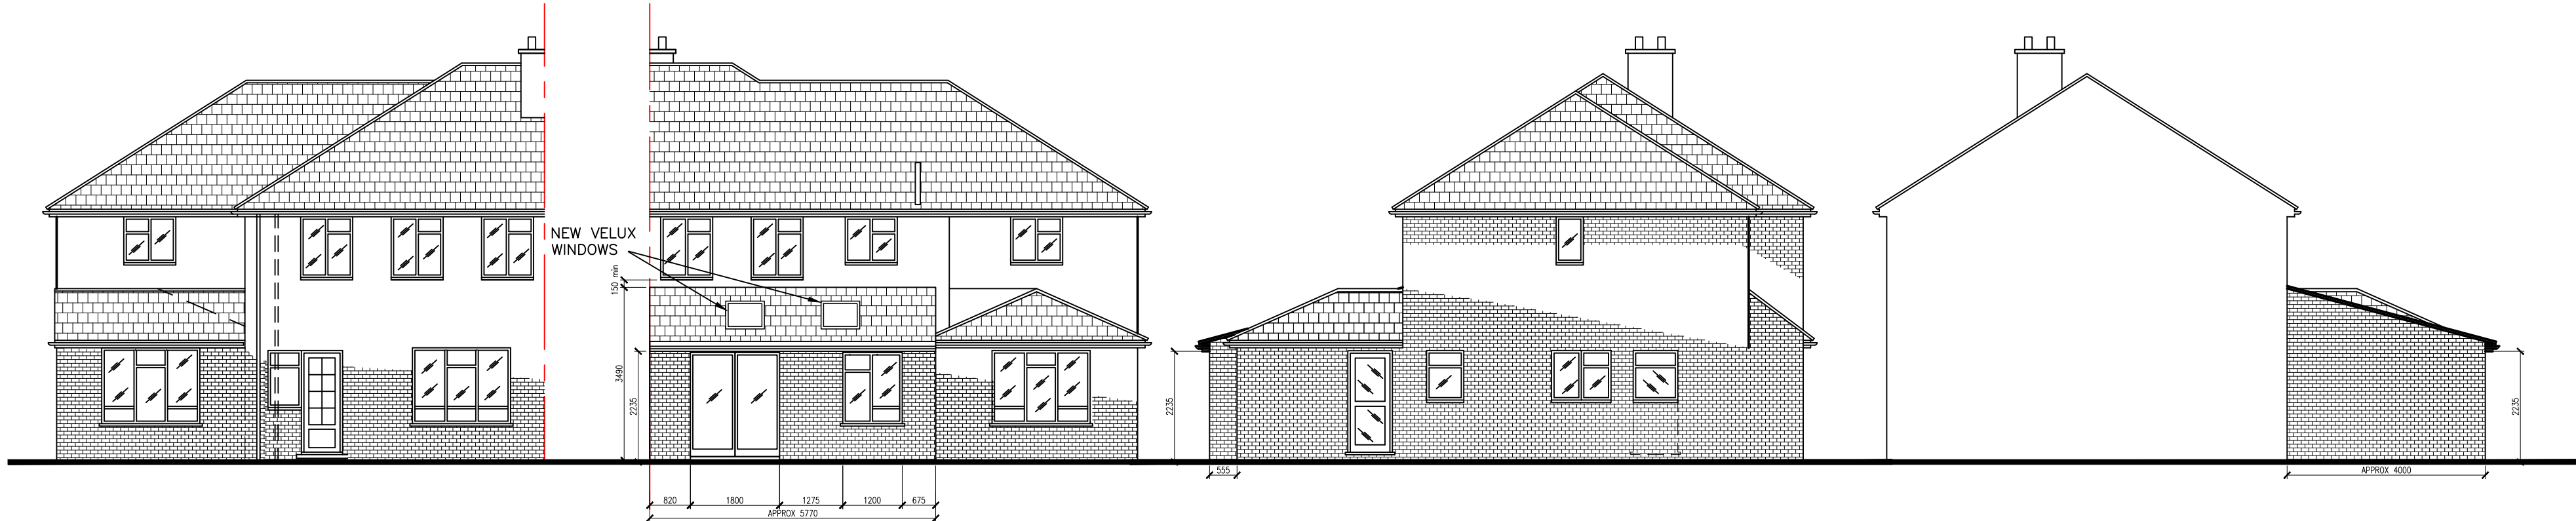


PROPOSED FRONT ELEVATION
SCALE- 1:100


PROPOSED SIDE ELEVATION
SCALE- 1:100

PROPOSED SIDE ELEVATION
SCALE- 1:100


PROPOSED SIDE ELEVATION
SCALE- 1:100

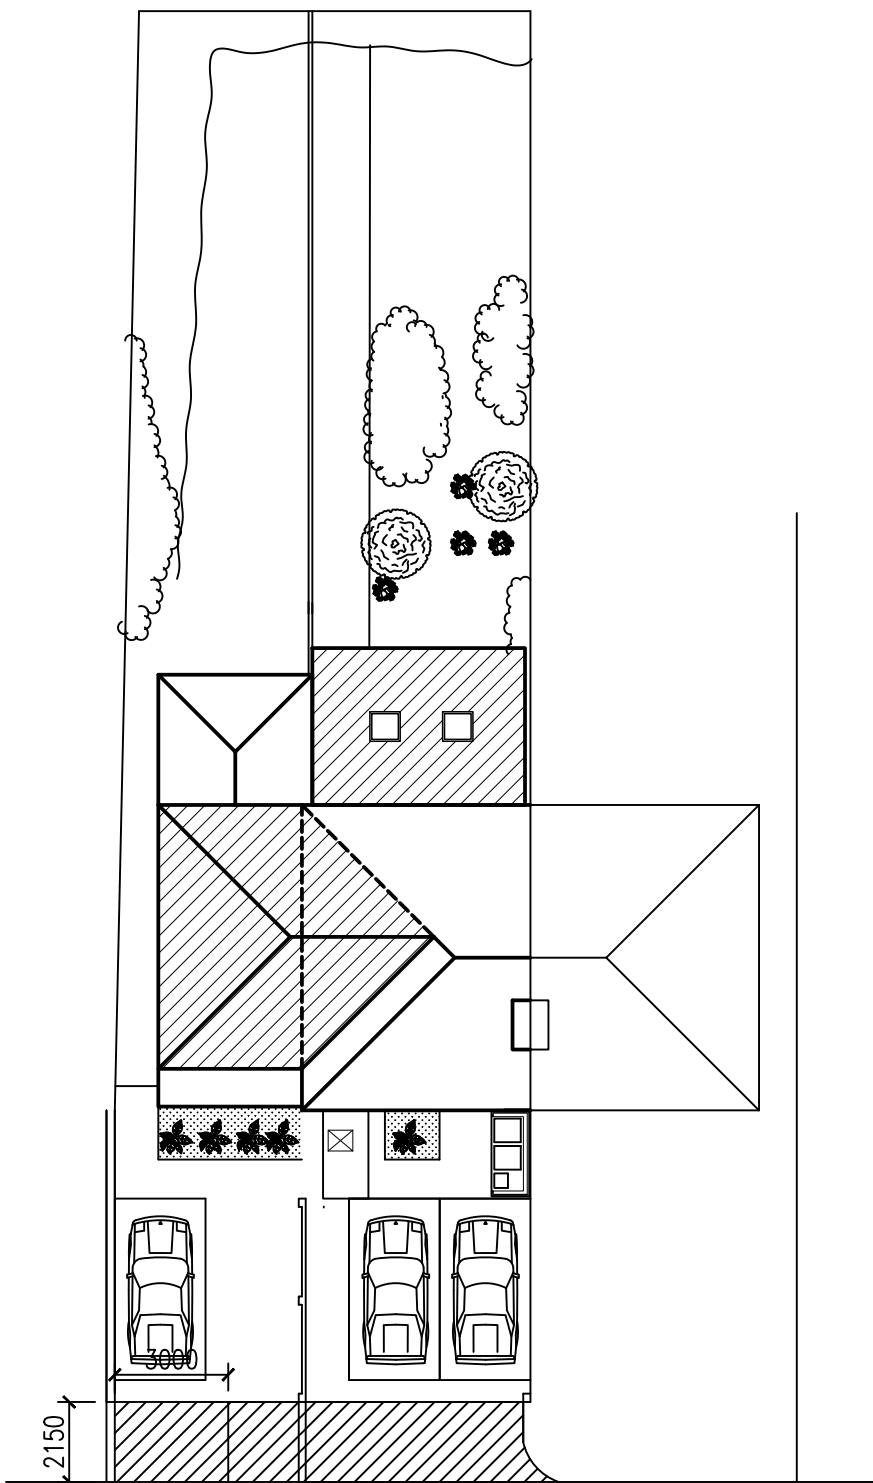


PROPOSED SITE PLAN
SCALE- 1:200

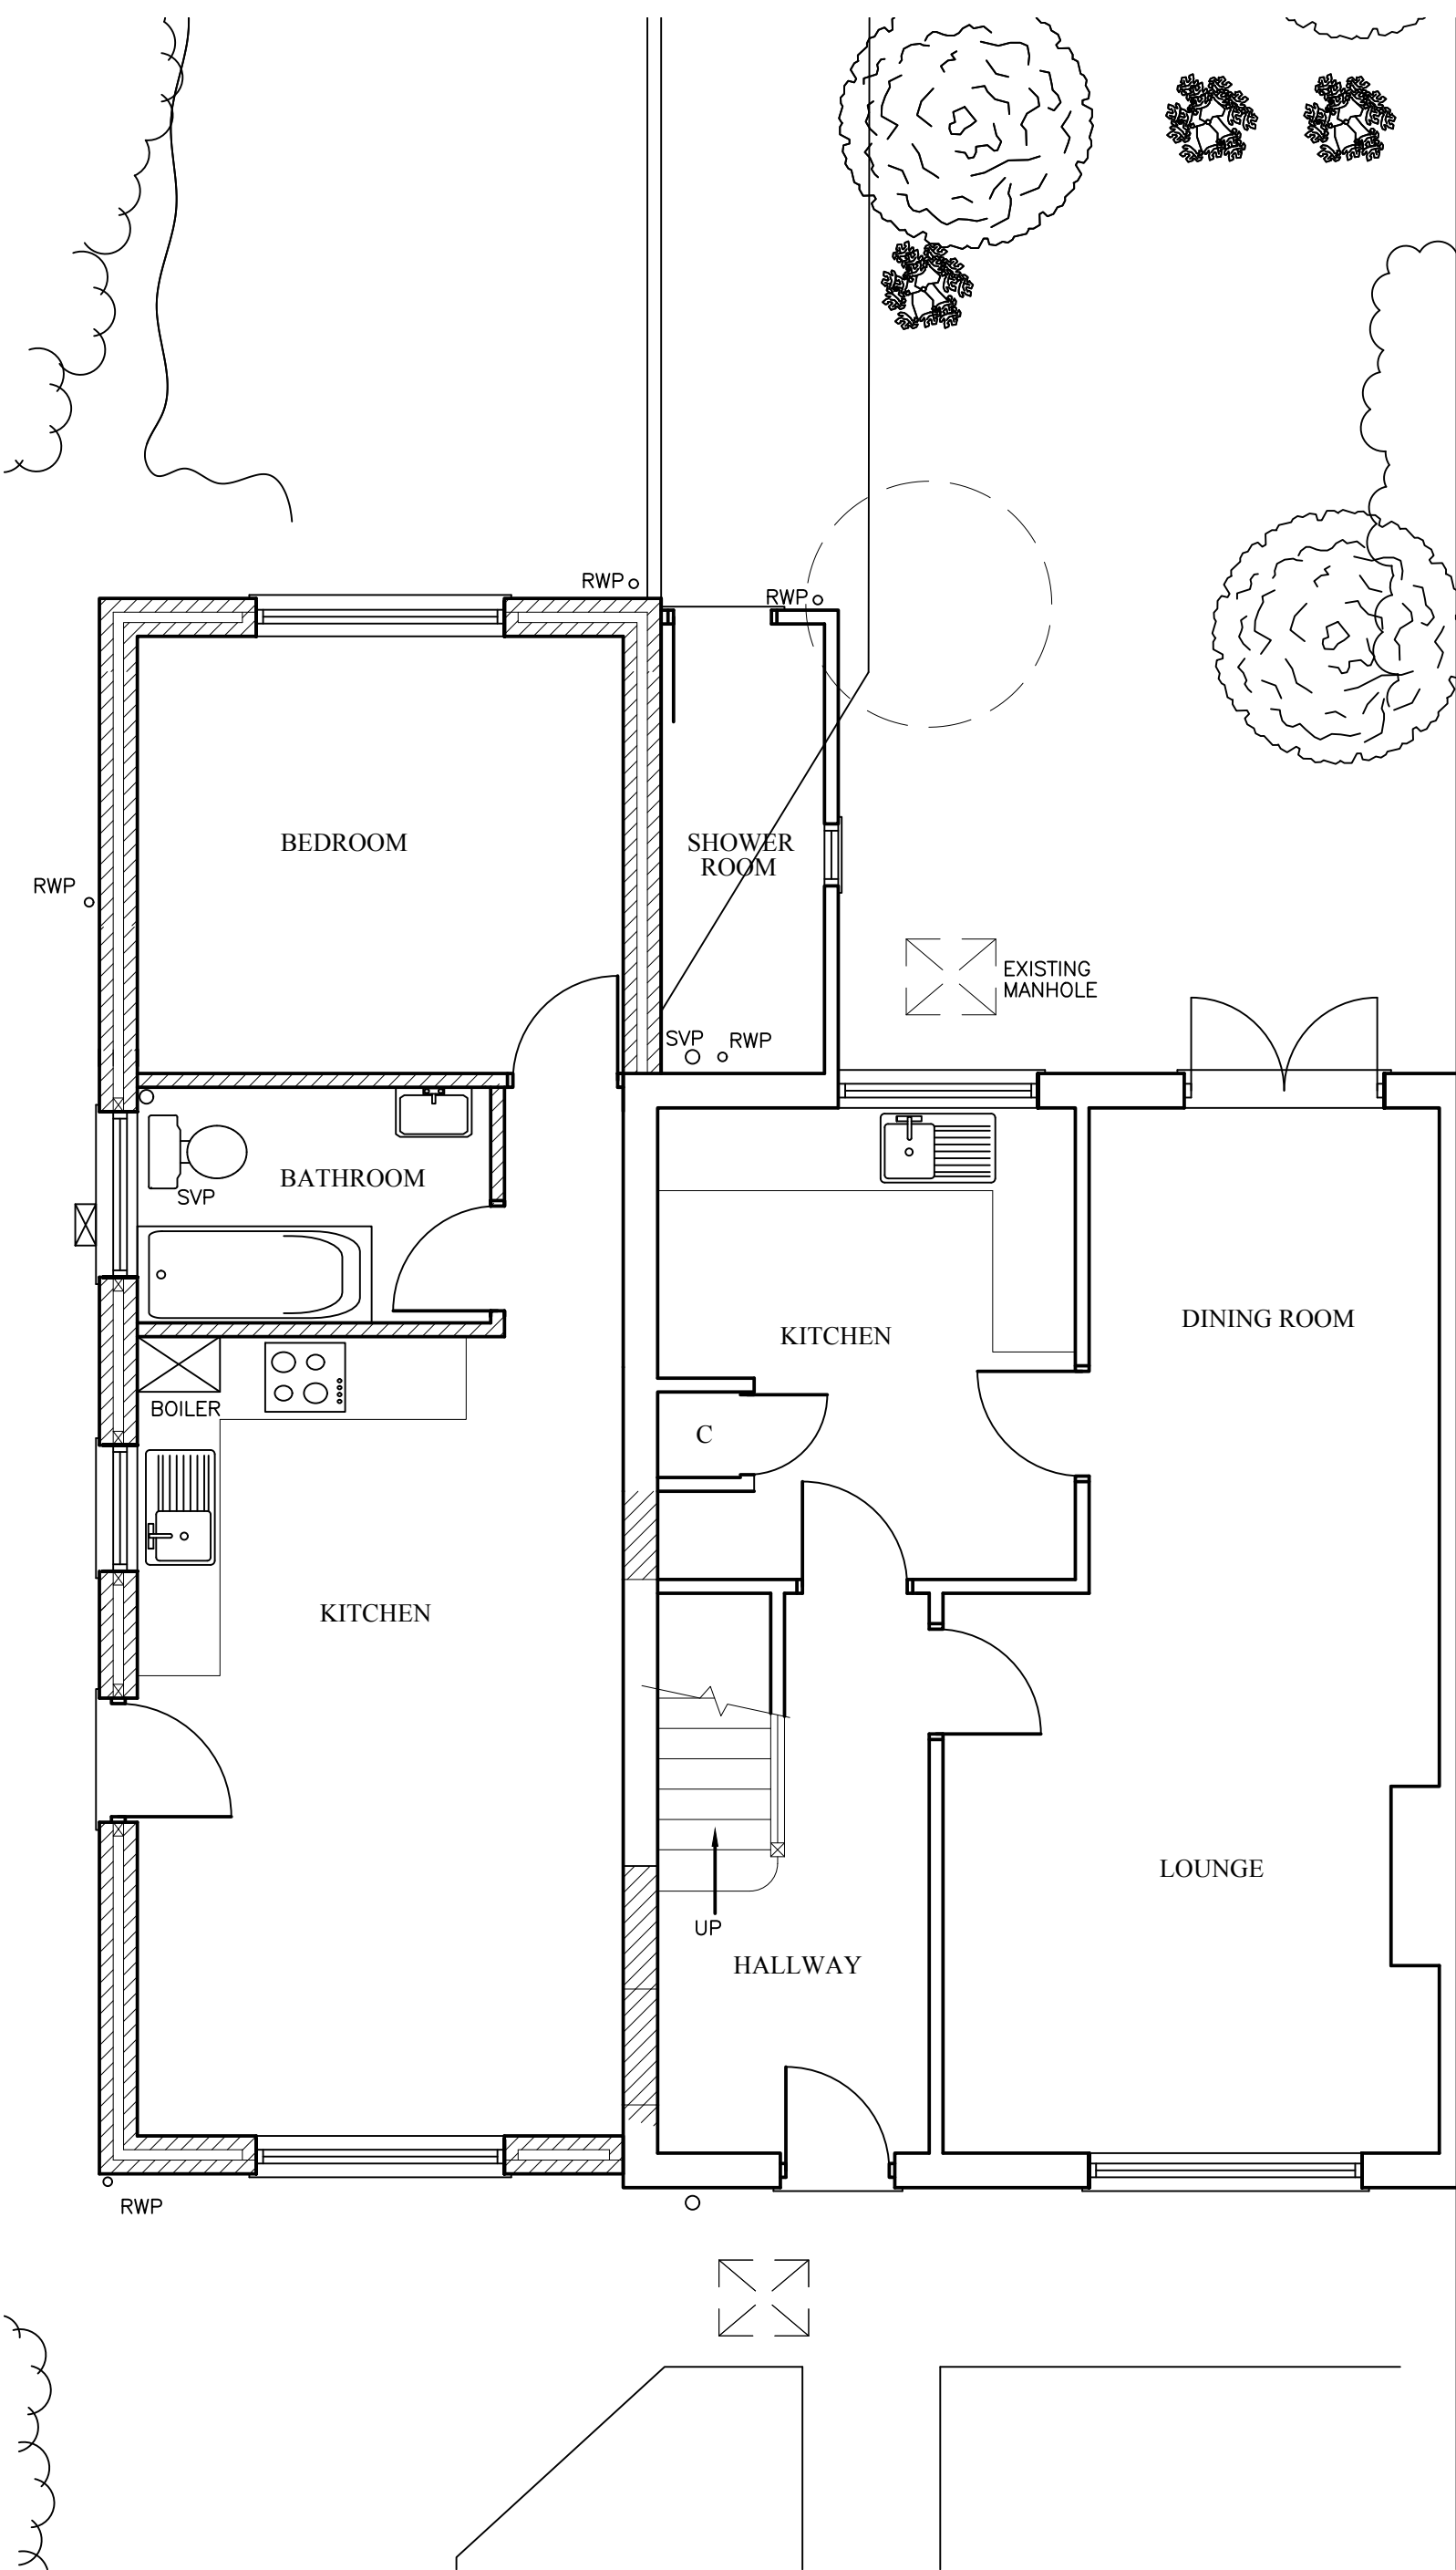

EXISTING GROUND FLOOR PLAN
SCALE- 1:50

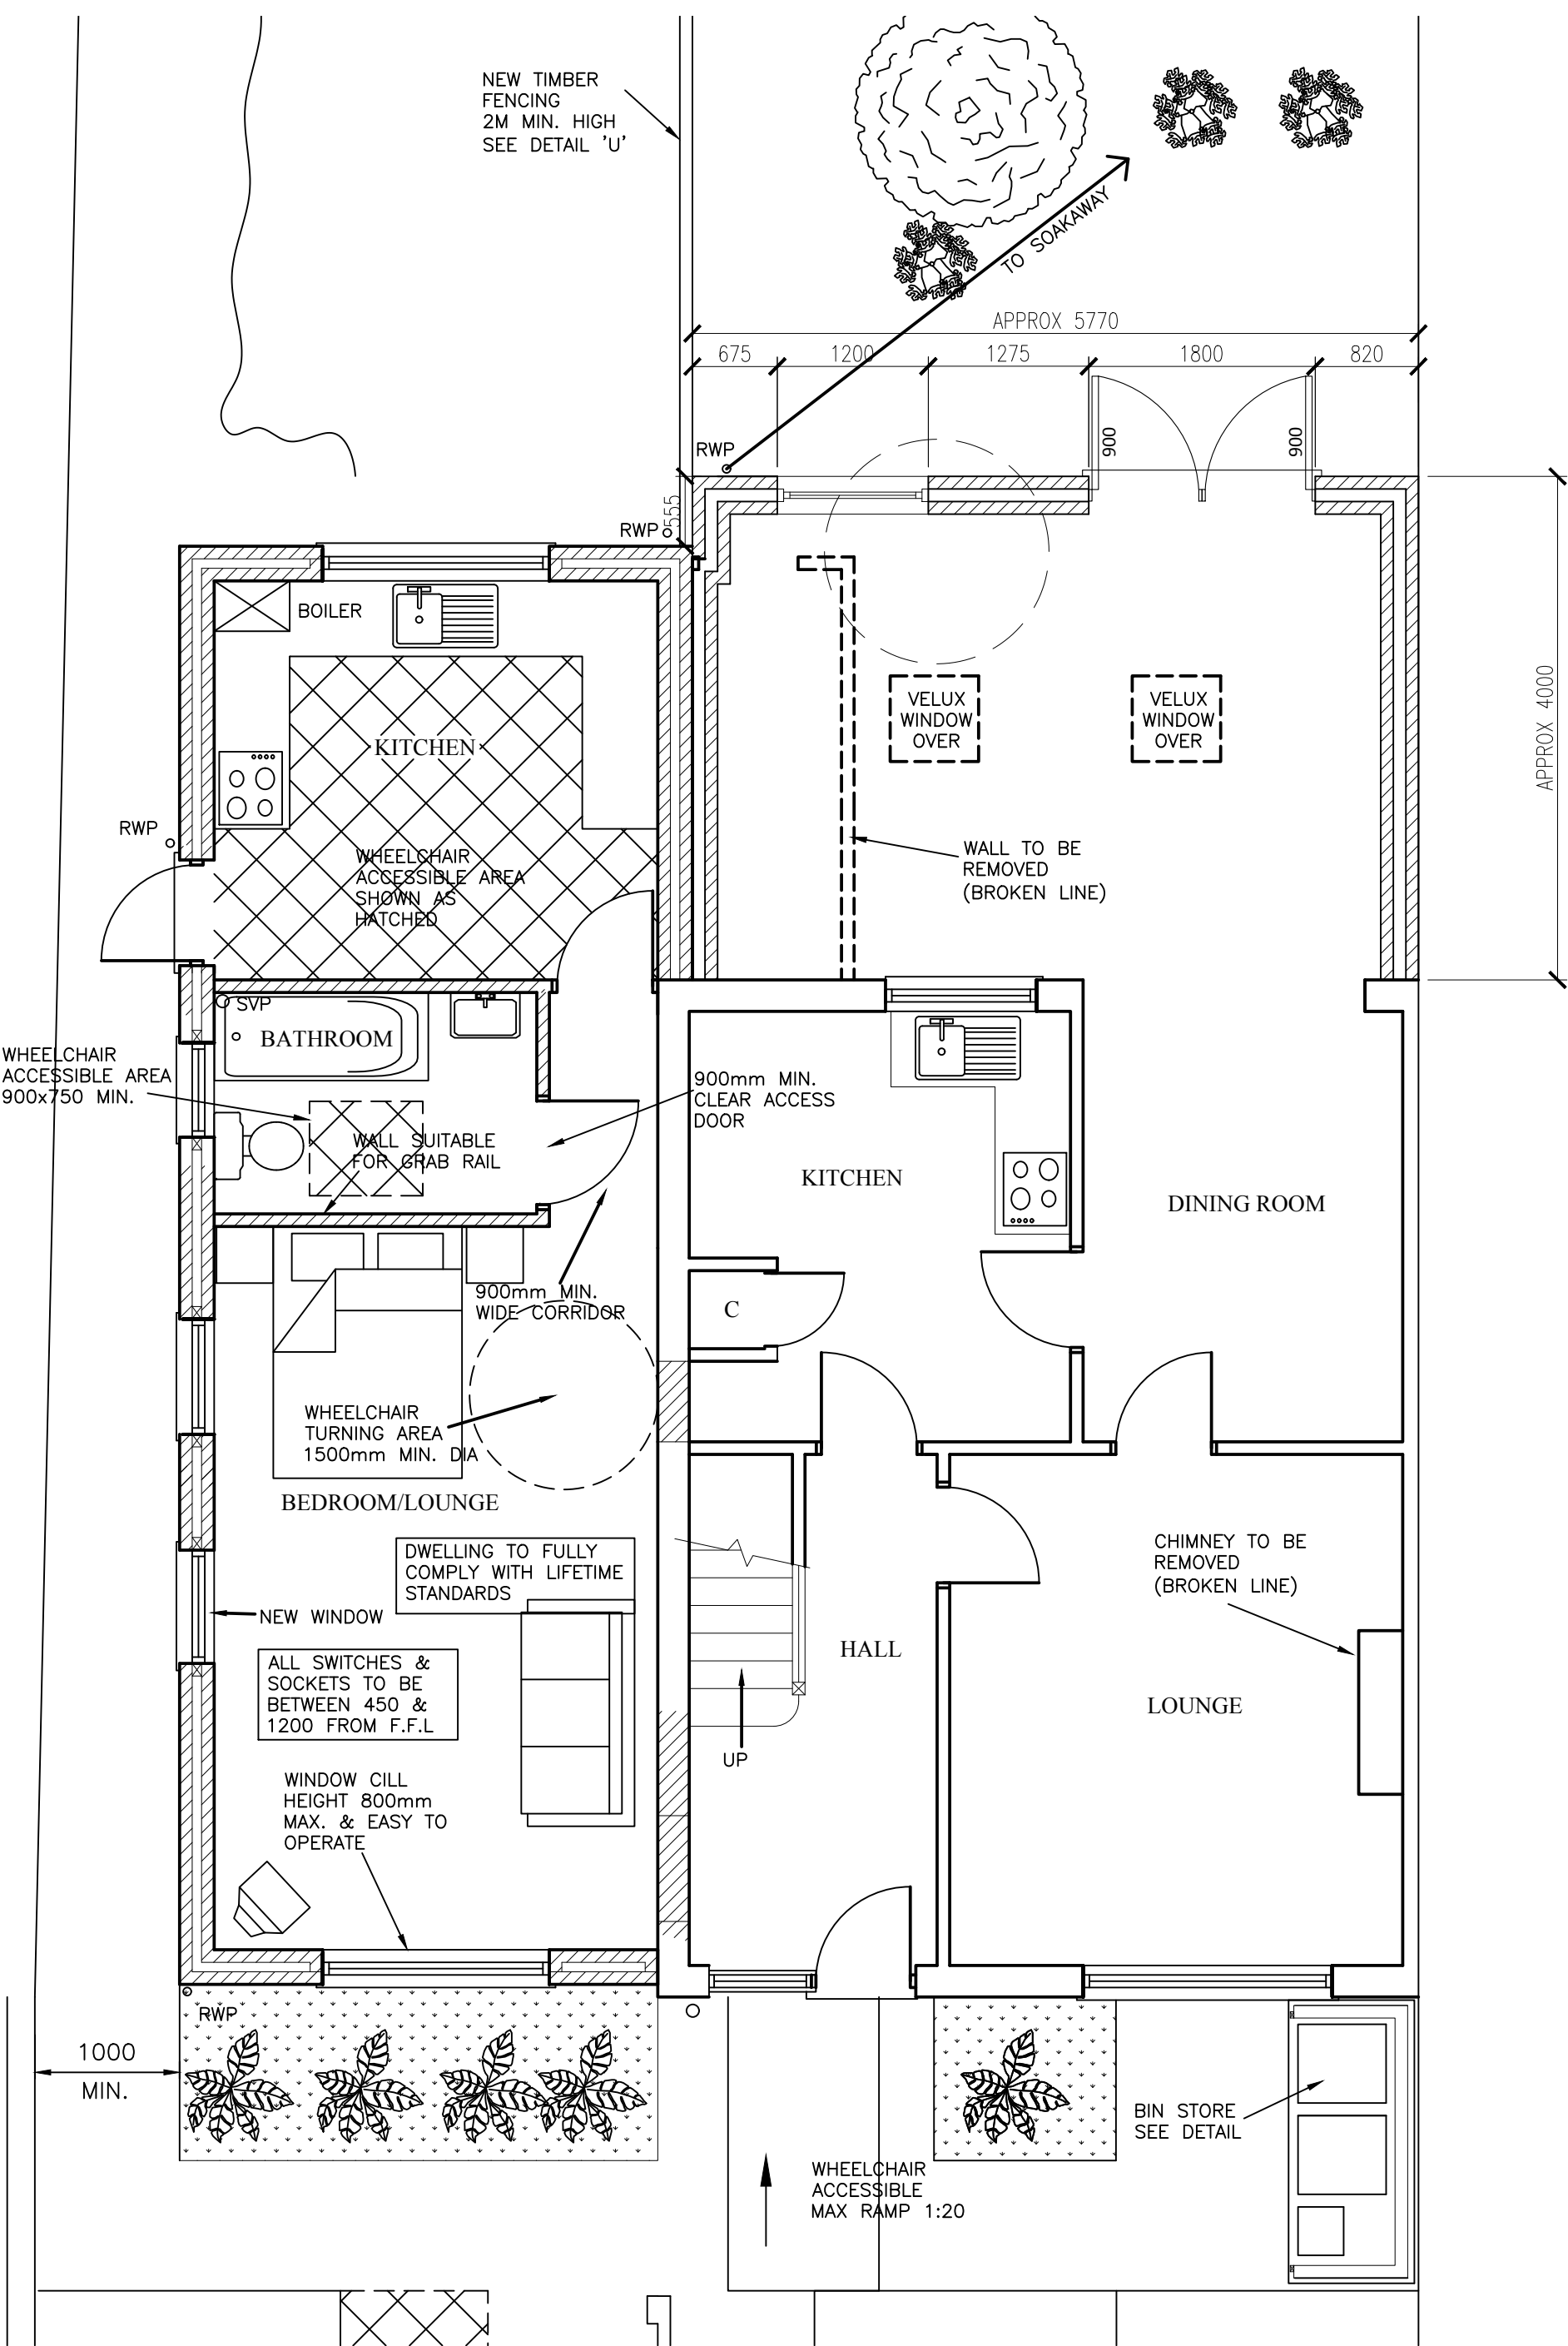

PROPOSED GROUND FLOOR PLAN
SCALE- 1:50

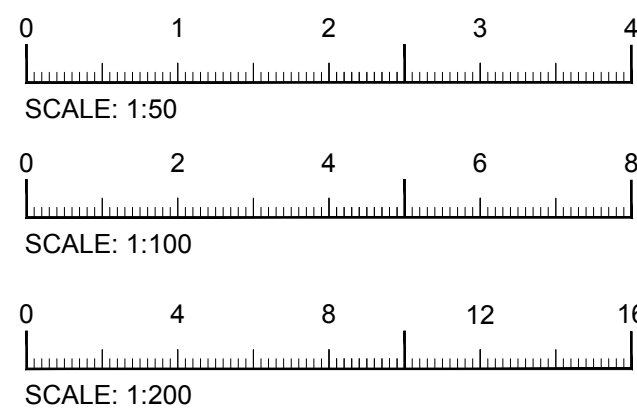

PRELIMINARY

- GENERAL NOTES**
1. This drawing is to be read in conjunction with all other relevant drawings, details and specification. This is based on site Survey, any discrepancy must be reported to us prior to undertaking of any relevant works.
 2. Do NOT scale from this drawing.
 3. The Contractor is to be responsible for all dimensions, levels and the correct setting out of all works on site.
 4. All new internal finishing materials, skirting, architraves etc. to match existing.
 5. The quantity, position and style of all electric switches, sockets, power points, etc. to be agreed with the Clients.
 6. The position of radiators and other heating appliances to be agreed with Clients
 7. The Finishing details (painting, tiling, etc) to be agreed with the Client.
 8. This drawing is for building Regulations and general building purposes but MAY NOT show every construction detail.
 9. All health and safety matters relating works on site to be the sole responsibility of the main contractor or the client if no main contractor is appointed.
 10. All electrical works to be designed, installed, tested and certified by a suitably qualified person.

A	SEPT 18	GP	REVISING LAYOUT AND ROOF
REV	DATE	DRAWN BY	DESCRIPTION
UXBRIDGE DESIGN & DETAILING SERVICES "The Old Bakery", 21A Windsor Street Uxbridge, Middlesex. UB8 1AB TEL. 01895 255791			
CLIENT: MR .S.BALAKHANPOUR			
PROJECT: 1 MAYGOODS CLOSE COWLEY, MIDDX UB8			
TITLE PROPOSED PROPERTY REAR EXTENSION option 1 PLANS, SITE PLAN AND ELEVATIONS			
SCALE: 1:50/1:100 1:200	DATE: SEPT 2018	DRG NO: 18_114_01	REV: A