




All Dimensions to be checked on site. Written dimensions to be followed in preference to scaled dimensions, any discrepancies must be reported to Uxbridge Design prior to undertaking of any relevant works.

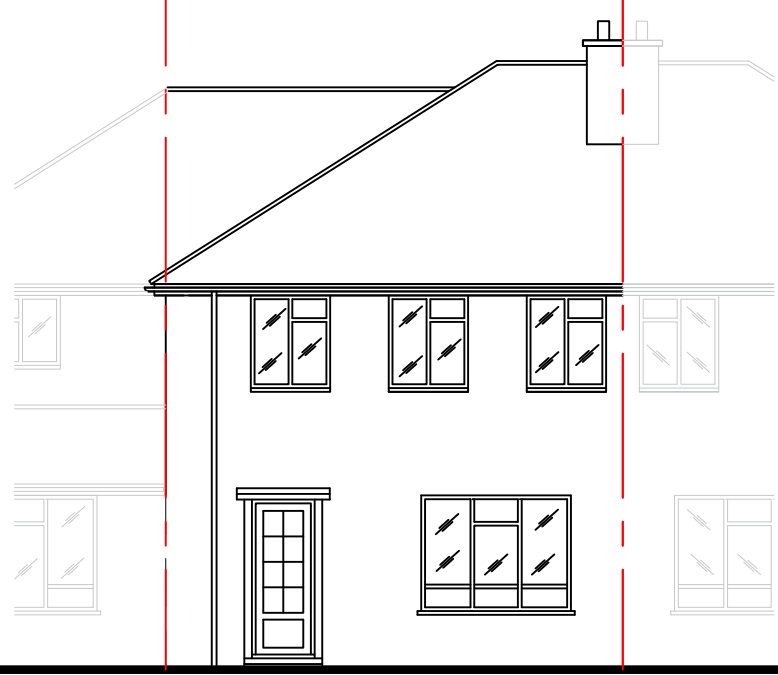


EXISTING FRONT ELEVATION
SCALE- 1:100

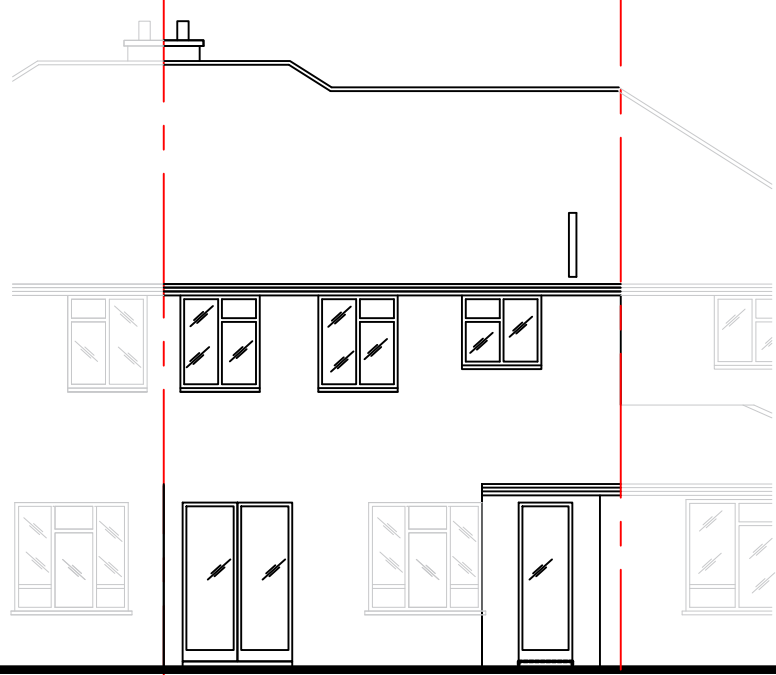

EXISTING REAR ELEVATION
SCALE- 1:100

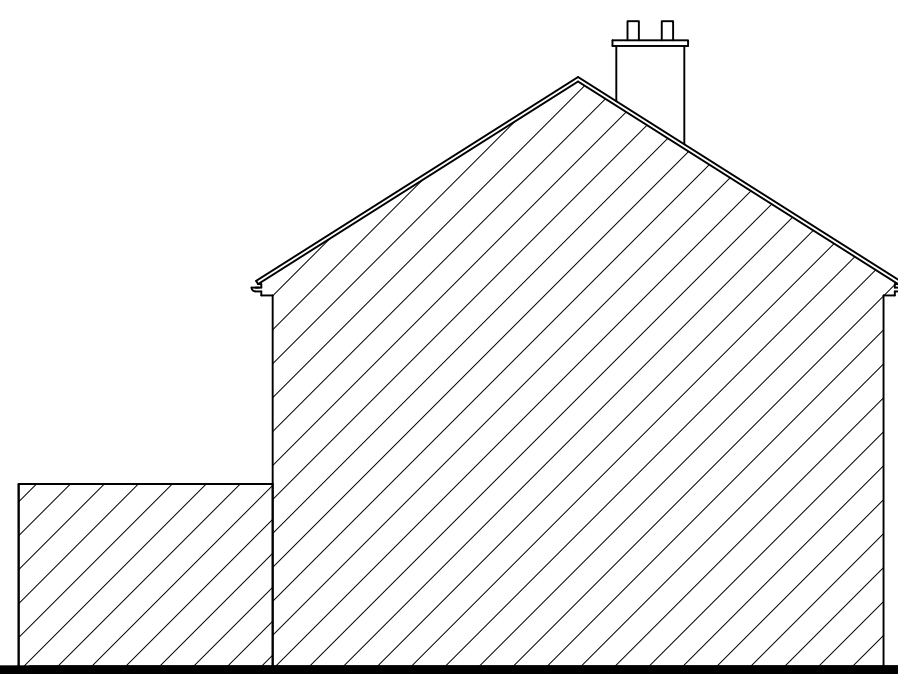

EXISTING SIDE ELEVATION
SCALE- 1:100

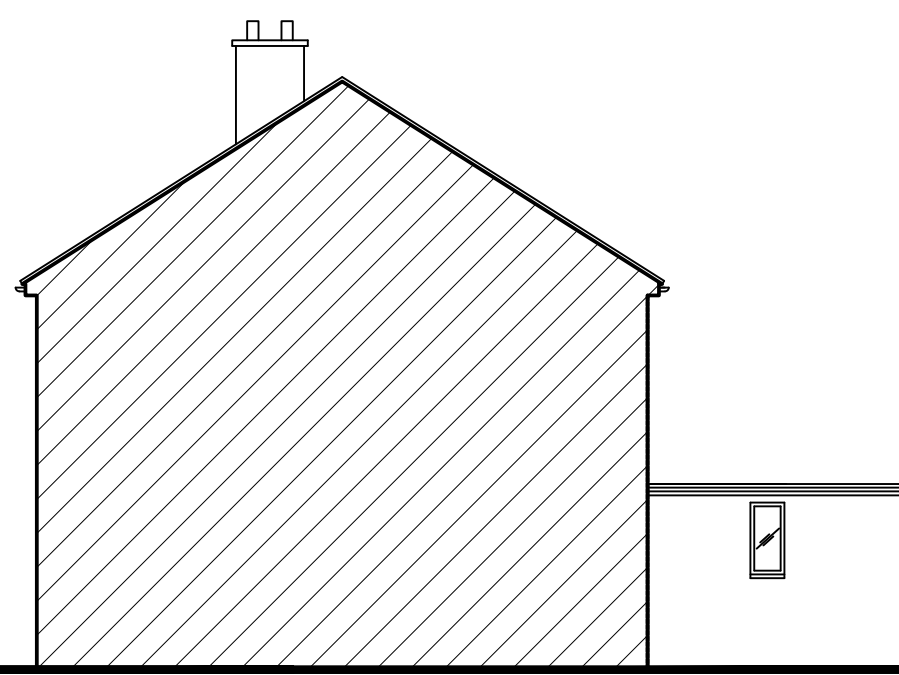


EXISTING SIDE ELEVATION
SCALE- 1:100




PROPOSED FRONT ELEVATION
SCALE- 1:100




PROPOSED REAR ELEVATION
SCALE- 1:100

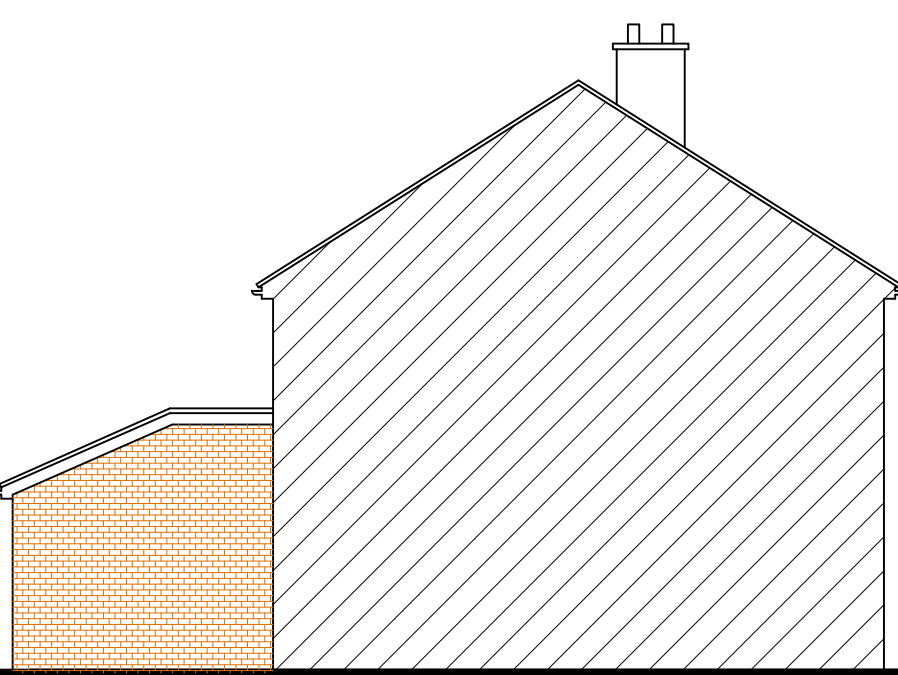


PROPOSED SIDE ELEVATION
SCALE- 1:100

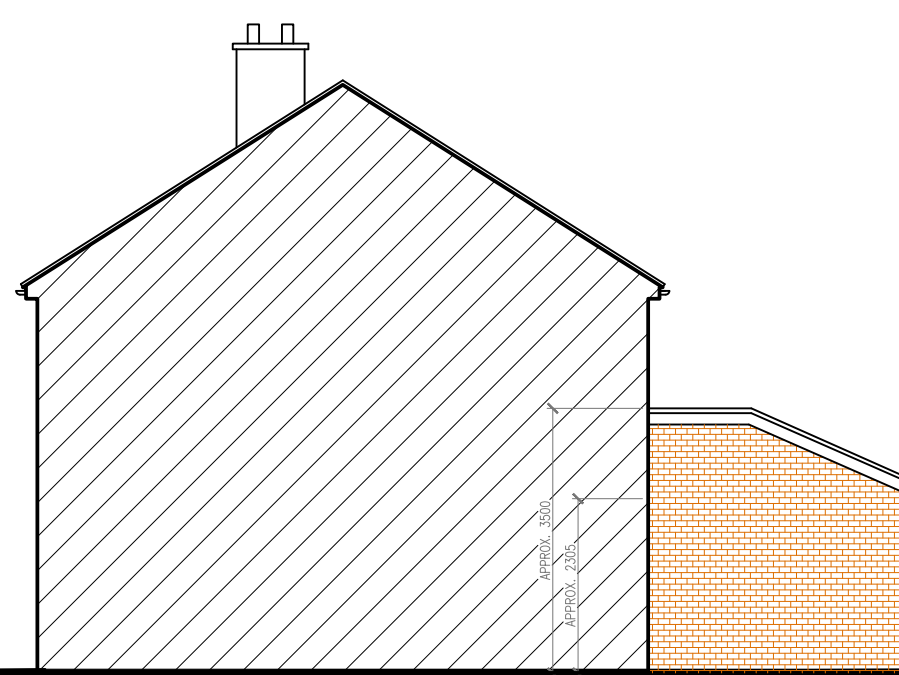


PROPOSED SIDE ELEVATION
SCALE- 1:100

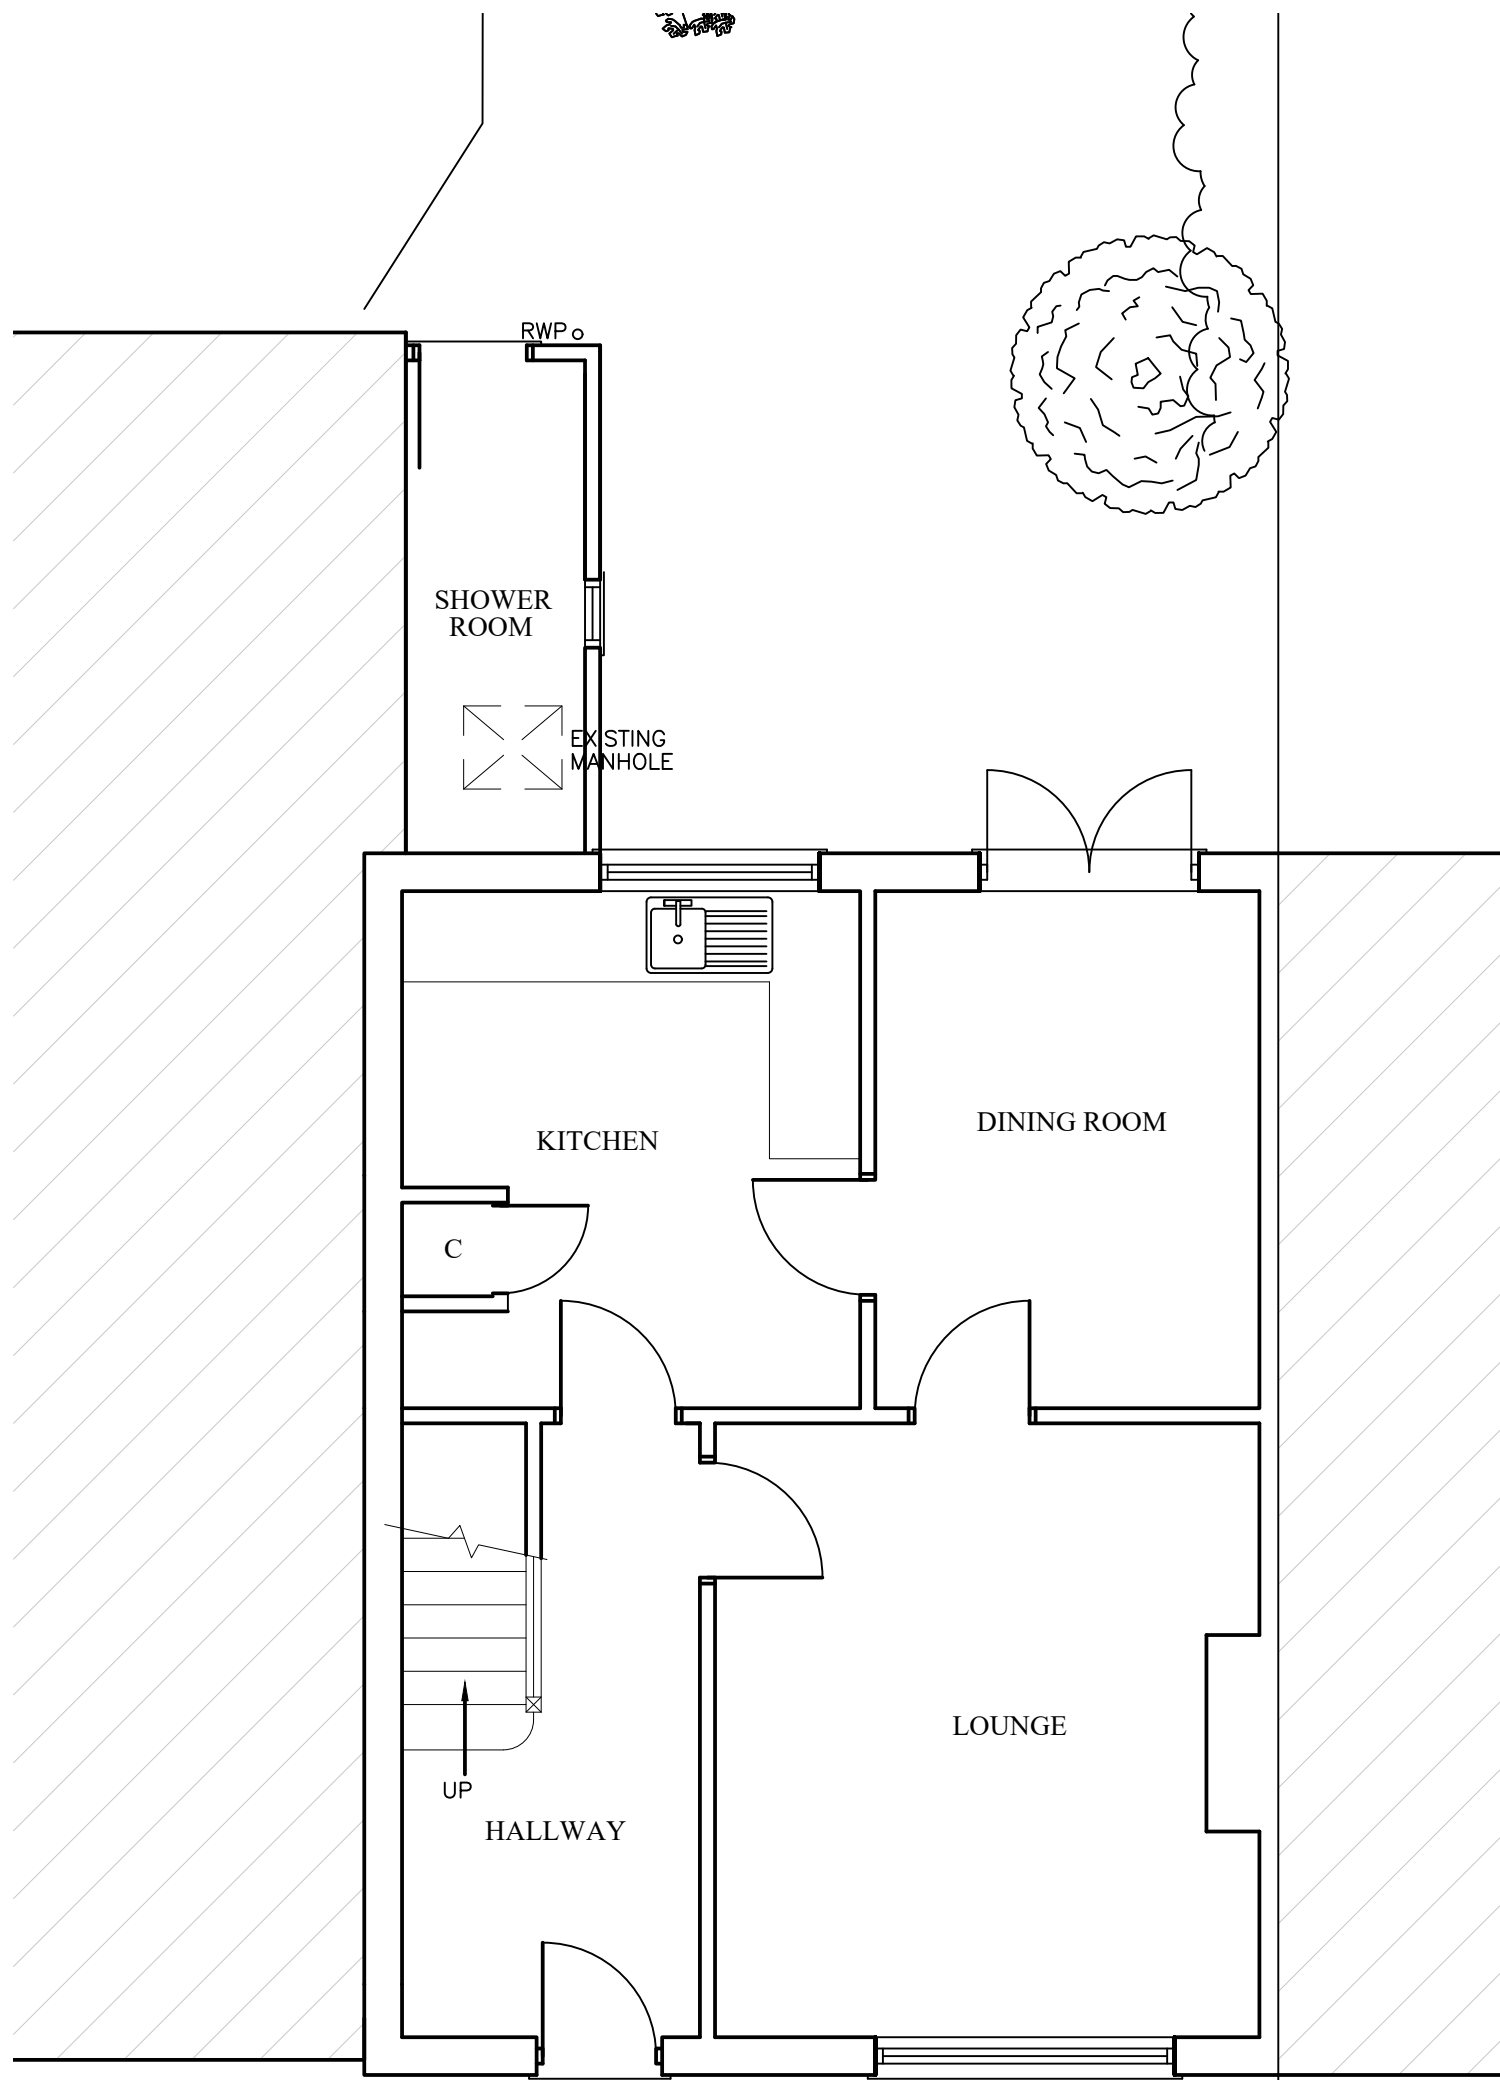


EXISTING GROUND FLOOR PLAN
SCALE- 1:50

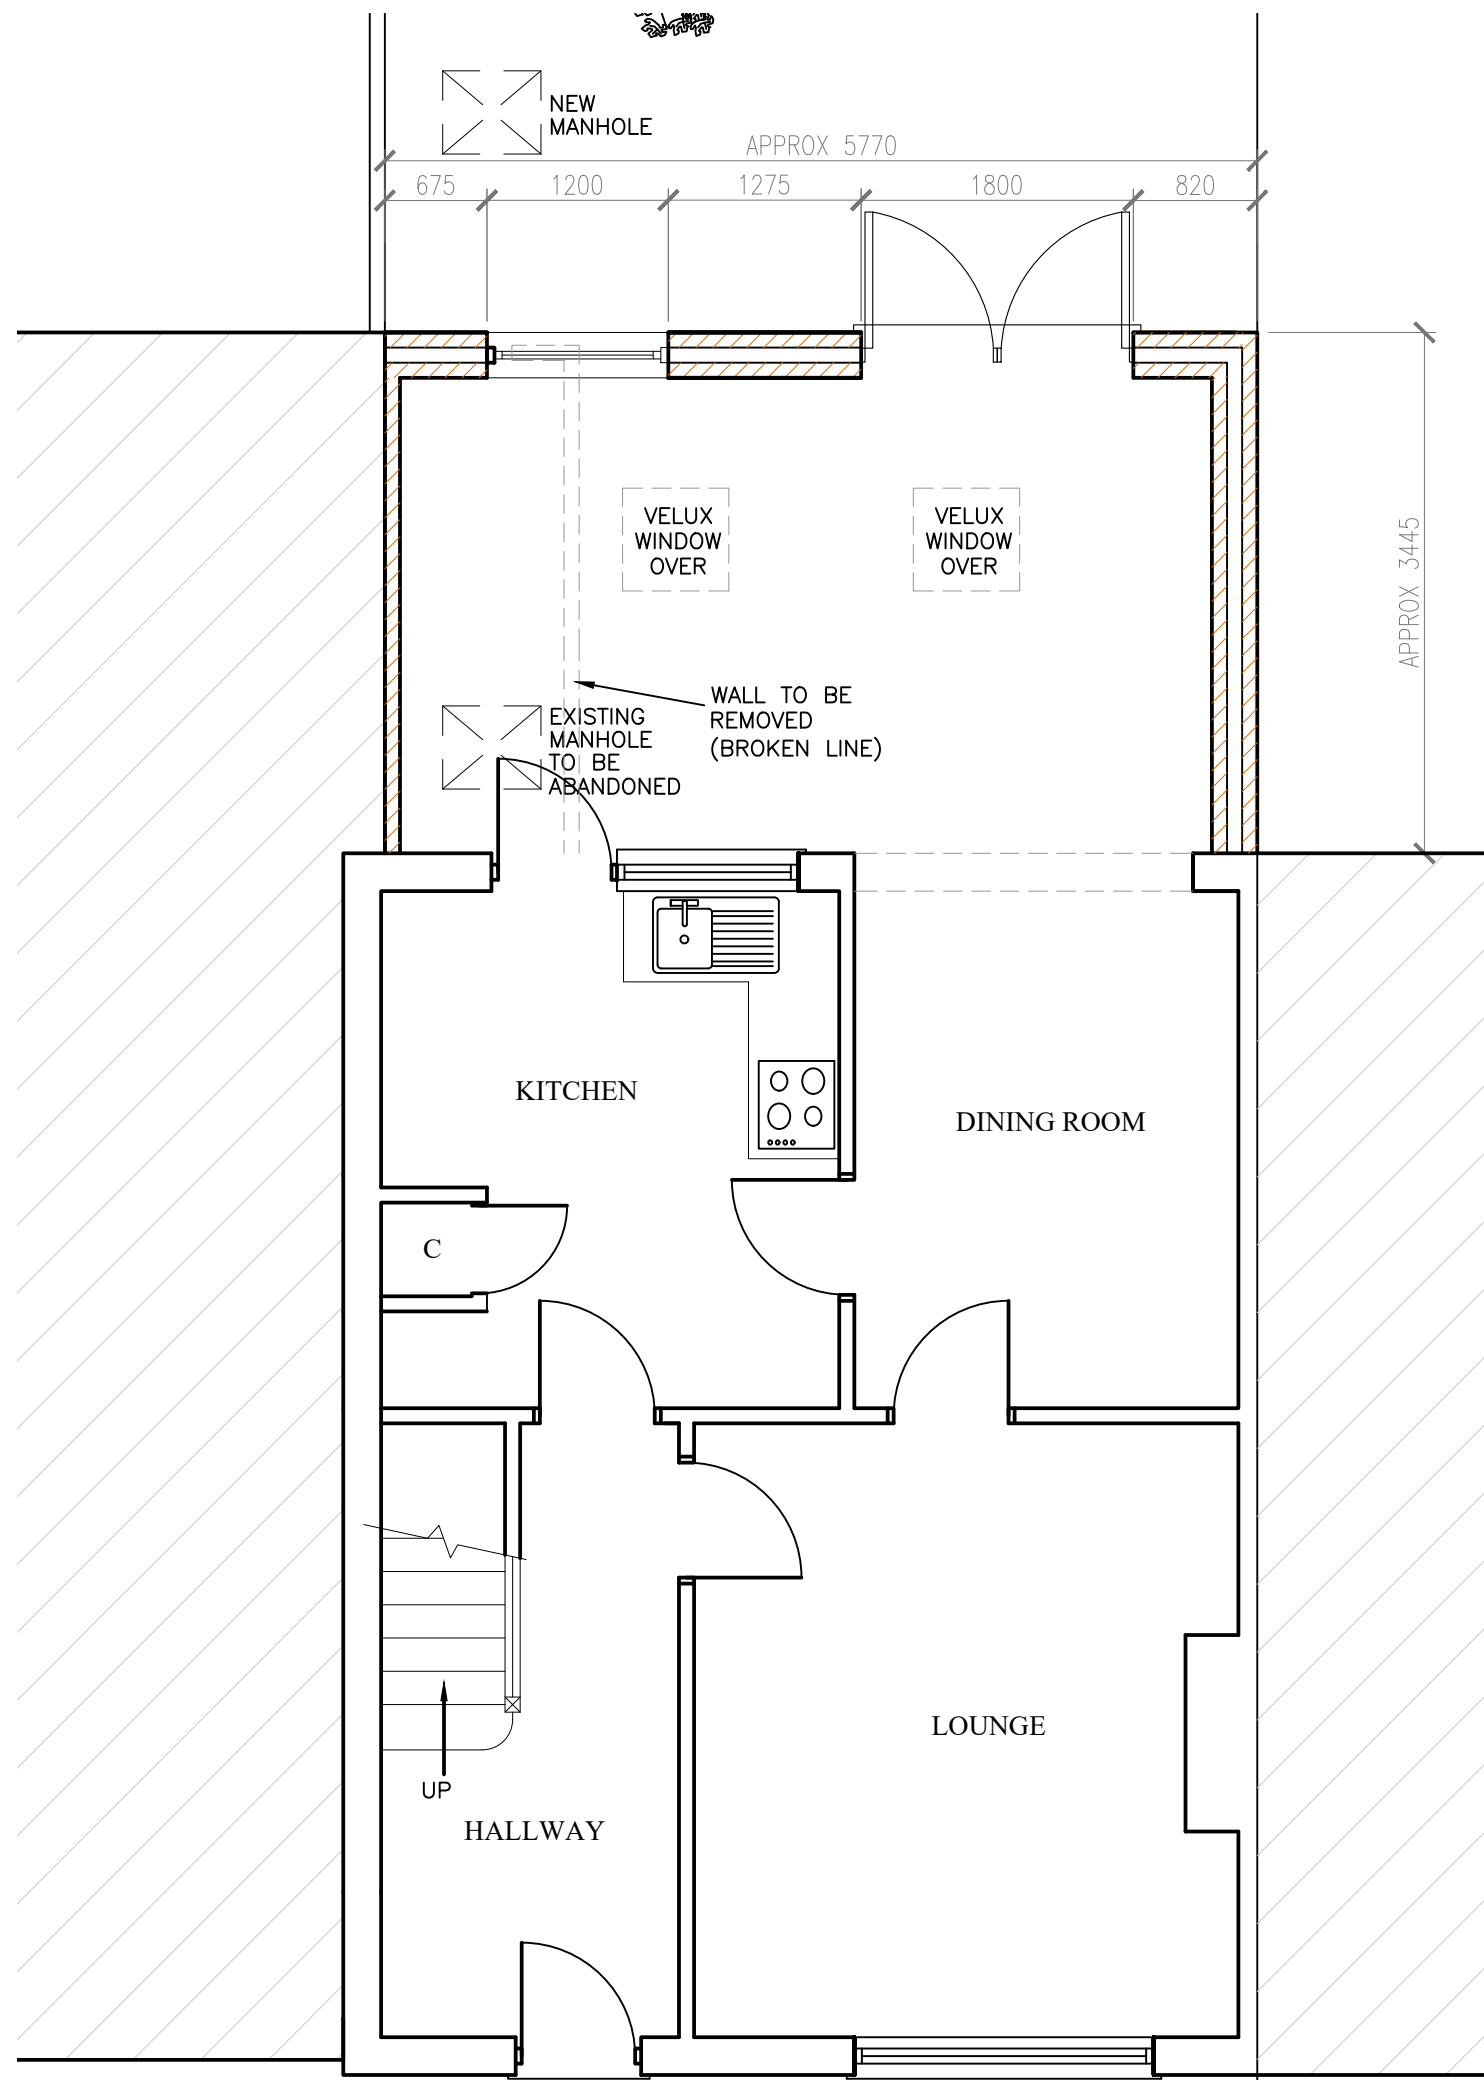

PROPOSED GROUND FLOOR PLAN
SCALE- 1:50

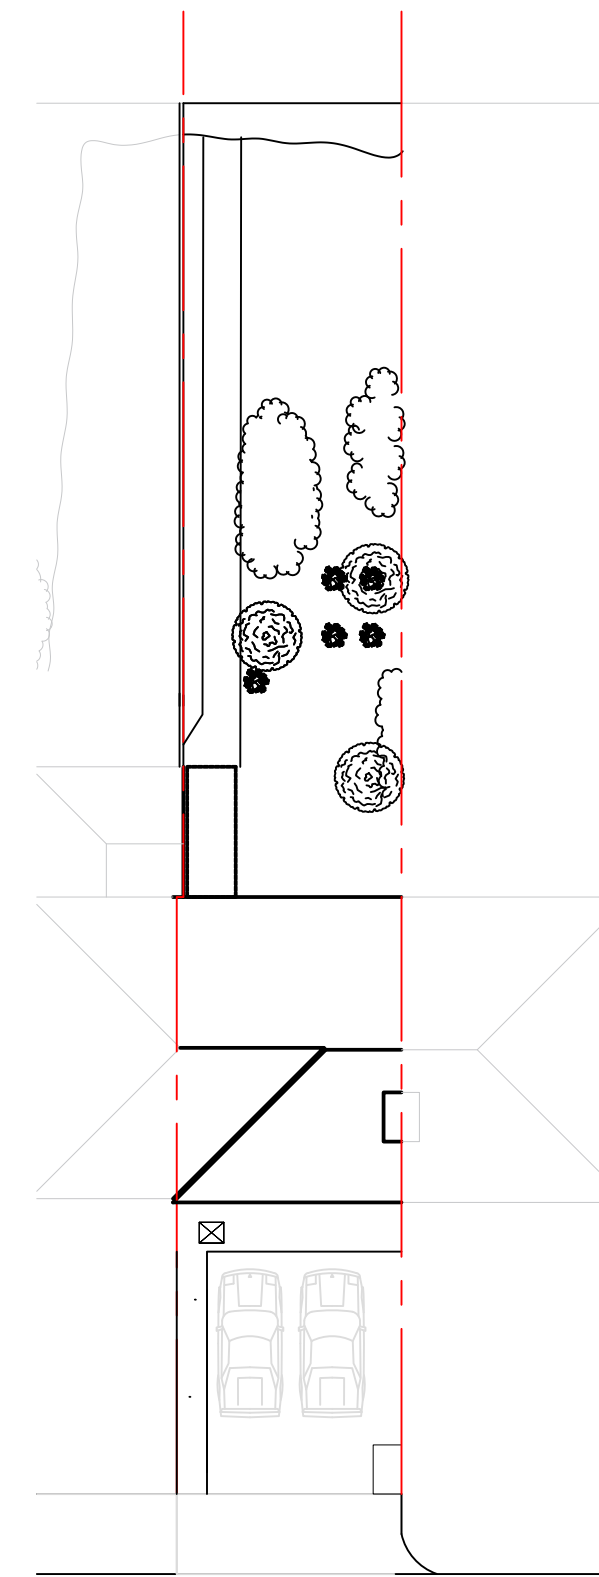

EXISTING SITE PLAN
SCALE- 1:200

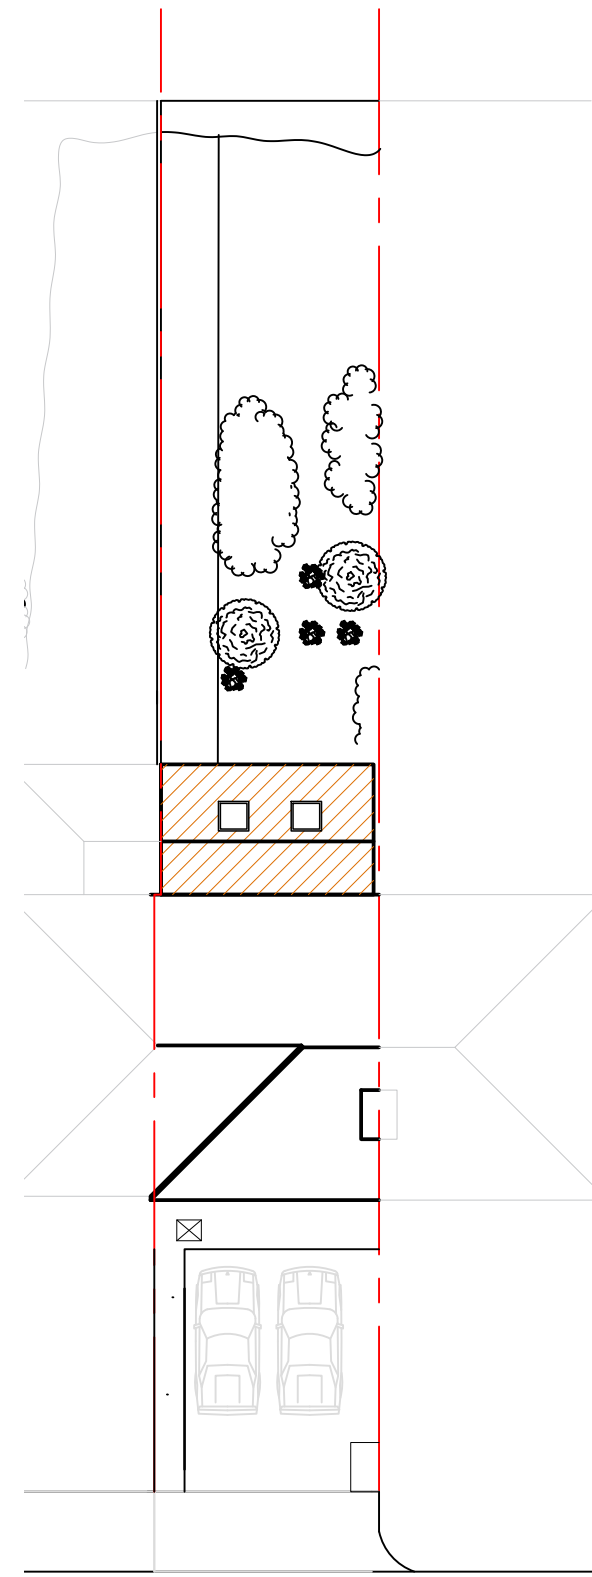

PROPOSED SITE PLAN
SCALE- 1:200

GENERAL NOTES

1. This drawing is to be read in conjunction with all other relevant drawings, details and specification. This is based on site Survey, any discrepancy must be reported to us prior to undertaking of any relevant works.
2. Written dimensions to be followed in preference to scaled dimensions, any discrepancies must be reported to Uxbridge Design prior to undertaking of any relevant works.
3. The Contractor is to be responsible for all dimensions, levels and the correct setting out of all works on site.
4. All new internal finishing materials, skirting, architraves etc. to match existing.
5. The quantity, position and style of all electric switches, sockets, power points, etc. to be agreed with the Clients.
6. The position of radiators and other heating appliances to be agreed with Clients.
7. The Finishing details (painting, tiling, etc) to be agreed with the Client.
8. This drawing is for building Regulations and general building purposes but MAY NOT show every construction detail.
9. All health and safety matters relating works on site to be the sole responsibility of the main contractor or the client if no main contractor is appointed.
10. All electrical works to be designed, installed, tested and certified by a suitably qualified person.

B	NOV 2018	KW	FRONT ELEVATION
A	OCT 2018	KW	LAYOUT REVISIONS
REV	DATE	DRAWN BY	DESCRIPTION
Uxbridge Design & DETAILING SERVICES 218 Windsor Street, Uxbridge, Middlesex, UB8 1AB T. 01895 255791 E. info@uxbridgedesign.co.uk W. www.uxbridgedesign.co.uk			
CLIENT	MR. S. BALAKHANPOUR		
PROJECT	1 MAYGOODS CLOSE COWLEY, MIDDX UB8		
TITLE	PROPOSED PROPERTY REAR EXTENSION option 2 PLANS, SITE PLAN, ELEVATIONS AND DETAILS		
DATE	SCALE	DRN	DRG NO
	1:50, 1:100 1:200, 1:20	GP	18_114_02
		REV	B
			A1