



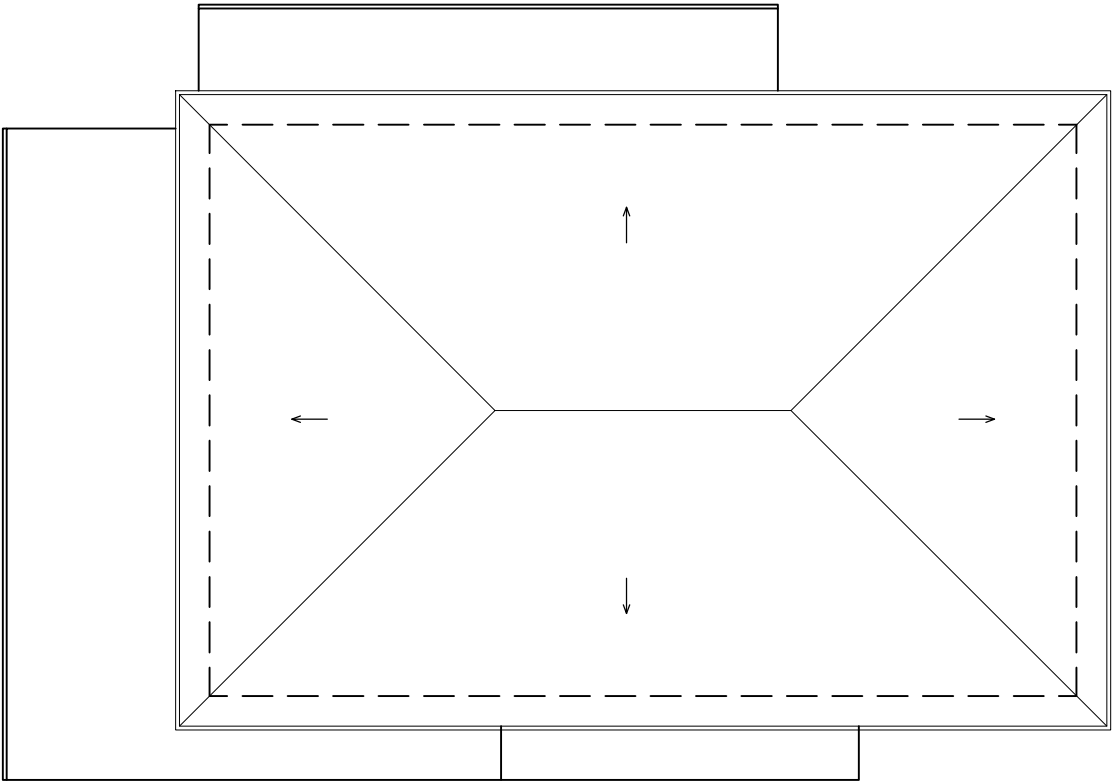

EXISTING ROOF PLAN  
Scale 1:100

 

|   |   |   |             |      |   |                                                        |            |      |          |    |
|---|---|---|-------------|------|---|--------------------------------------------------------|------------|------|----------|----|
| <div>JETVIEW PROPERTIES LIMITED</div> <div>CHARTERED STRUCTURAL ENGINEERS &amp; ARCHITECTURAL DESIGNERS</div> <div>ARGYLE HOUSE, 3RD FLR, JOEL STREET,<br/>NORTHWOOD HILLS MIDDLESEX HA6 1NW</div> <div>TEL: 01923 834 290      FAX: 01923 825 122      EMAIL: info@jvpdesignbuild.com</div> | <div>NOTES</div> <div>1. THIS DRAWING IS TO BE READ IN CONJUNCTION WITH ALL RELEVANT ARCHITECTURAL AND ENGINEERING DWGS</div> | REVISION   | DESCRIPTION | DATE | <div>PROJECT</div> <div>PART TWO STOREY, PART SINGLE STOREY REAR EXTENSION AND INTERNAL ADDITIONS AND ALTERATIONS</div> <div>37B Cygnet Close, Northwood, London, HA6 2TA</div> | <div>DRAWING TITLE</div> <div>EXISTING ROOF PLAN</div> |            |      |          |    |
|   |   |   |             |      |   | SCALE                                                  | 1:100      | @ A3 | STATUS   | PA |
|   |   |   |             |      |   | DATE                                                   | 25/02/2020 |      | CHECKED  |    |
|   |   |   |             |      |   | JOB.NO.                                                | SP-18-323  |      | DRAWN    | CL |
|   |   | THIS DRAWING IS SUBJECT TO COPYRIGHT DO NOT REPRODUCE THIS DRAWING WITHOUT PRIOR PERMISSION FROM JETVIEW PROPERTY LIMITED |             |      | <div>CLIENT</div> <div>Mr SHIV POPAT</div>   | DWG.NO.                                                | PA-03      |      | REVISION | -  |