





EXISTING REAR ELEVATION (WEST)
Scale 1:100

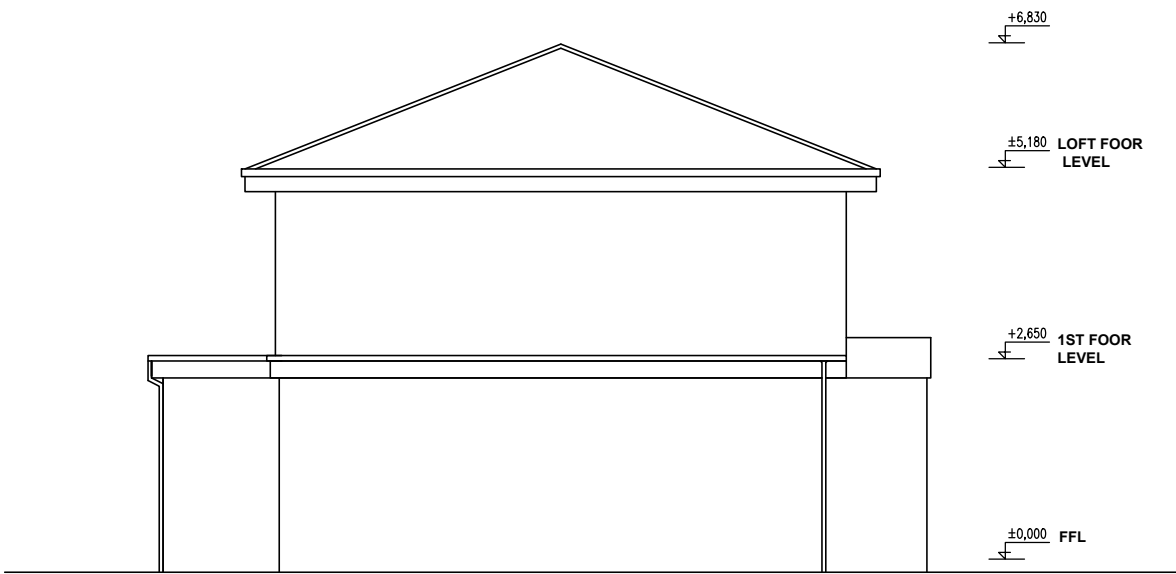

EXISTING SIDE ELEVATION (SOUTH)
Scale 1:100

 

JETVIEW PROPERTIES LIMITED CHARTERED STRUCTURAL ENGINEERS & ARCHITECTURAL DESIGNERS ARGYLE HOUSE, 3RD FLR, JOEL STREET, NORTHWOOD HILLS MIDDLESEX HA6 1NW TEL: 01923 834 290 FAX: 01923 825 122 EMAIL: info@jvpdesignbuild.com	NOTES 1. THIS DRAWING IS TO BE READ IN CONJUNCTION WITH ALL RELEVANT ARCHITECTURAL AND ENGINEERING DWGS	REVISION	DESCRIPTION	DATE	PROJECT	DRAWING TITLE EXISTING ELEVATIONS					
					PART TWO STOREY, PART SINGLE STOREY REAR EXTENSION AND INTERNAL ADDITIONS AND ALTERATIONS						
					37B Cygnet Close, Northwood, London, HA6 2TA	CLIENT Mr SHIV POPAT	SCALE	1:100	@ A3	STATUS	PA
					DATE		25/02/2020			CHECKED	MC
				JOB.NO.	SP-18-323			DRAWN	CL		
			DWG.NO.	PA-04			REVISION	-			
THIS DRAWING IS SUBJECT TO COPYRIGHT DO NOT REPRODUCE THIS DRAWING WITHOUT PRIOR PERMISSION FROM JETVIEW PROPERTY LIMITED											