



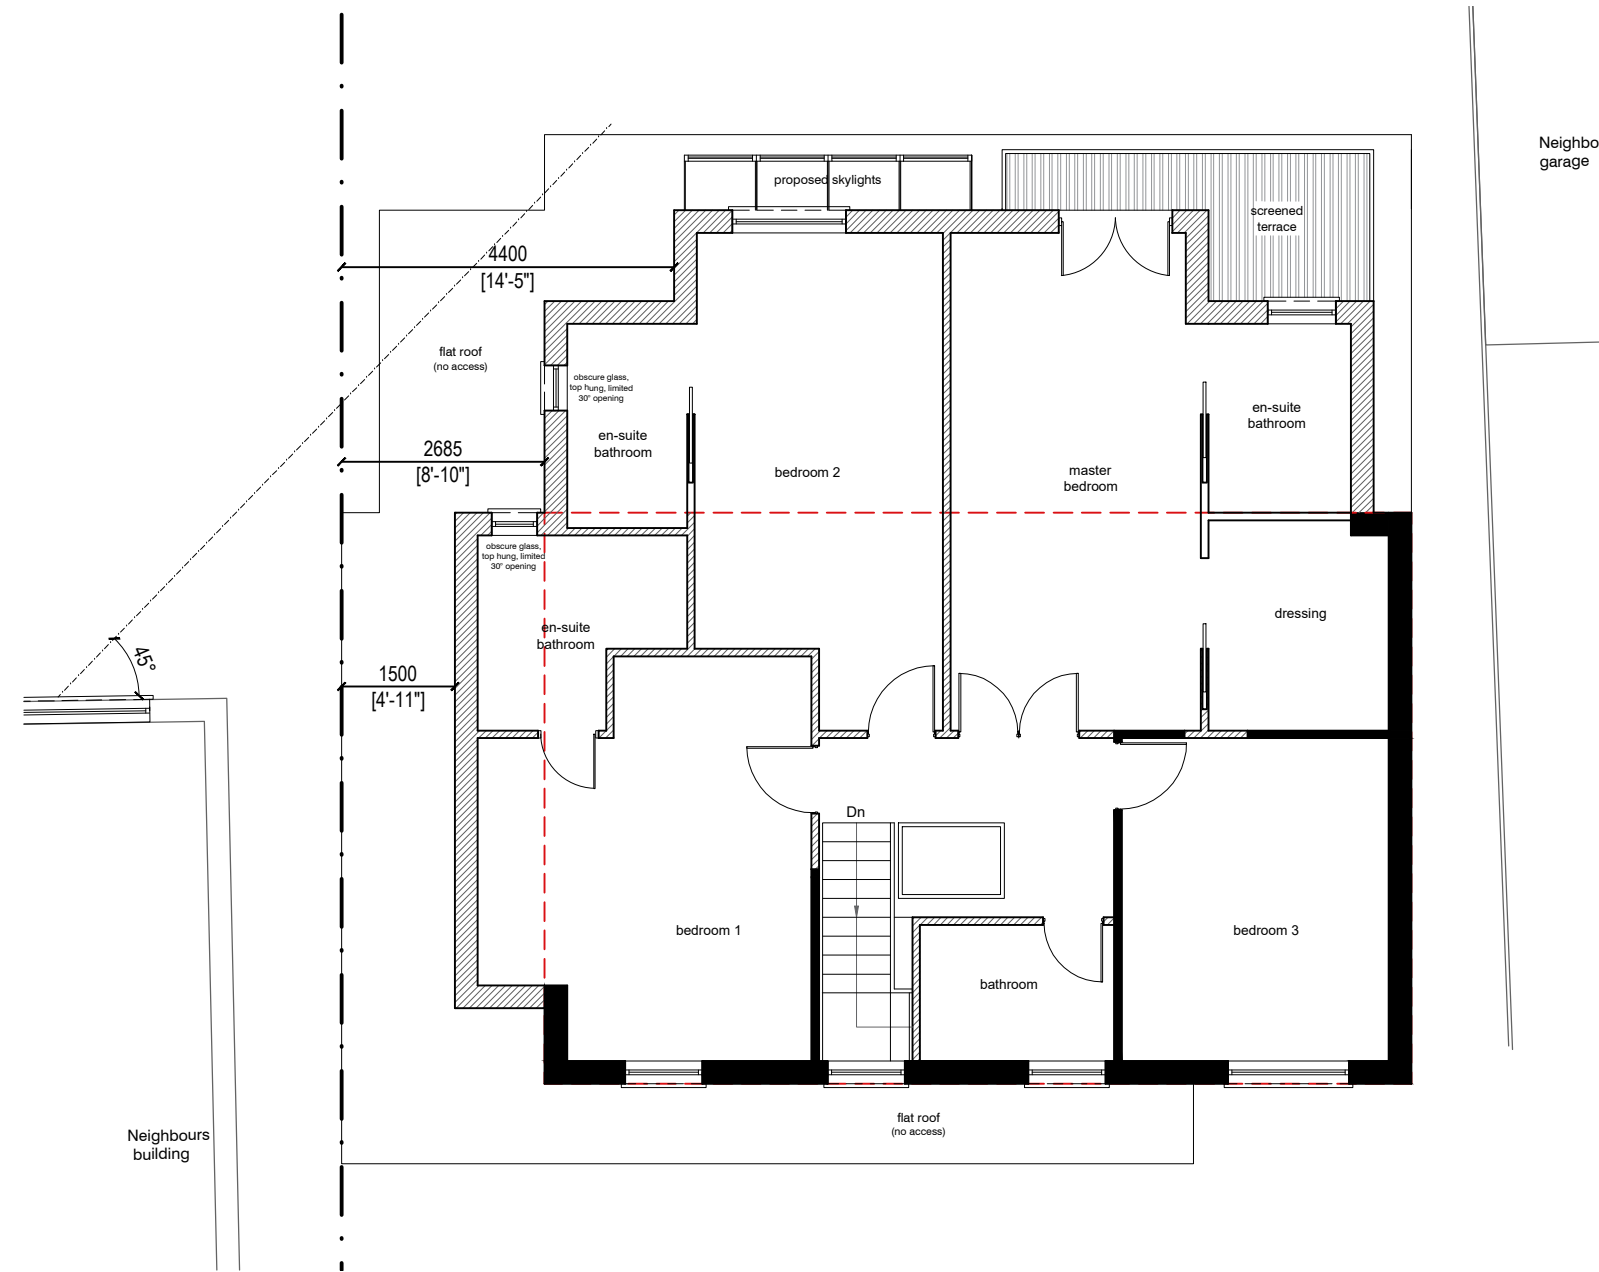


PROPOSED FIRST FLOOR
scale 1:100

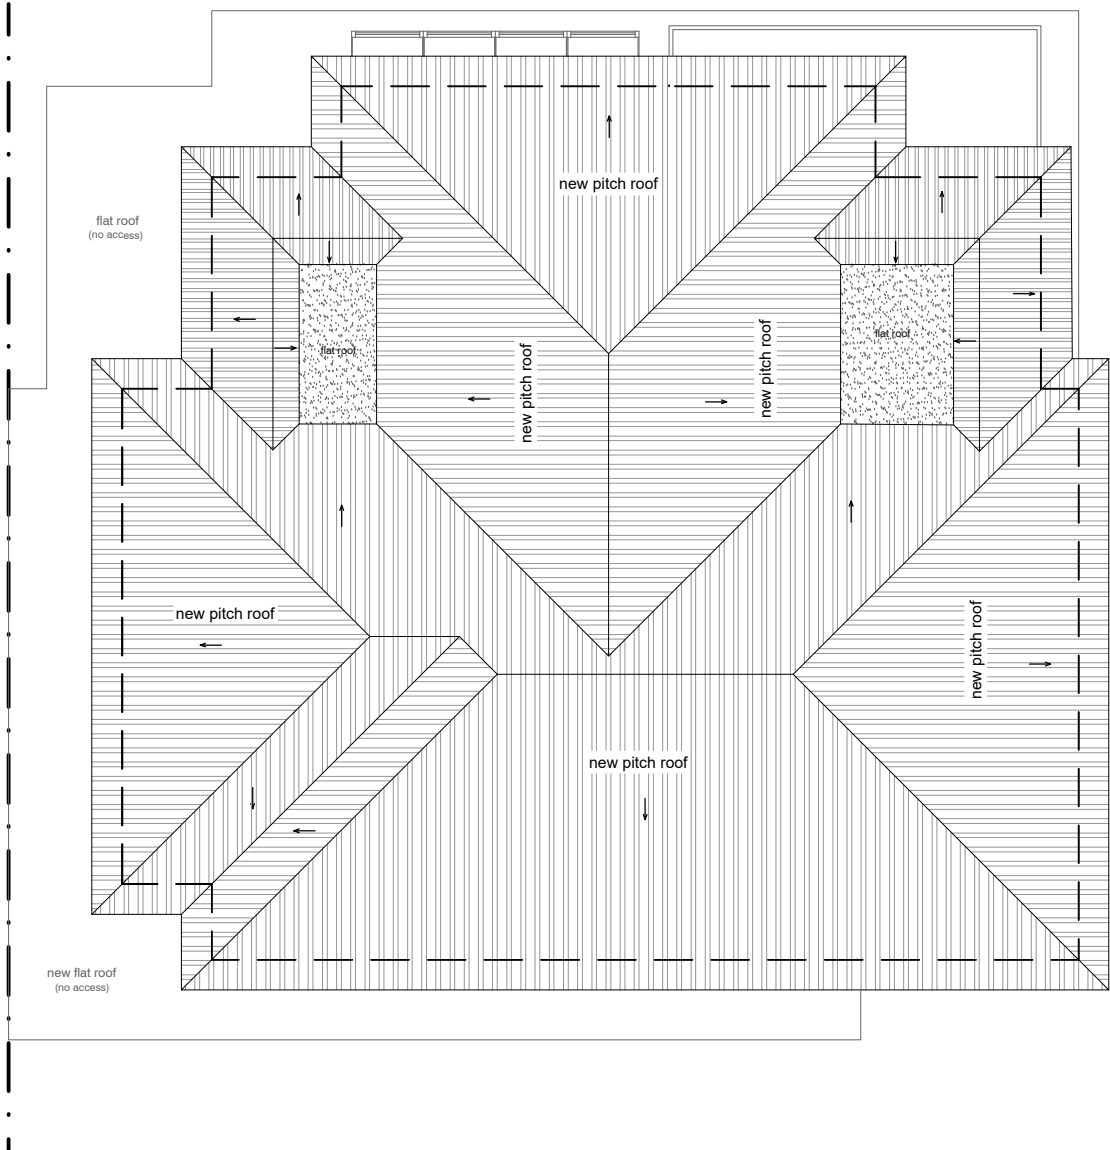

PROPOSED ROOF PLAN
scale 1:100

LEGEND:
- - - - - LINE OF EXISTING BUILDING

 

JETVIEW PROPERTIES LIMITED CHARTERED STRUCTURAL ENGINEERS & ARCHITECTURAL DESIGNERS ARGYLE HOUSE, 3RD FLR, JOEL STREET, NORTHWOOD HILLS MIDDLESEX HA6 1NW TEL: 01923 834 290 FAX: 01923 825 122 EMAIL: info@jvpdesignbuild.com	NOTES 1. THIS DRAWING IS TO BE READ IN CONJUNCTION WITH ALL RELEVANT ARCHITECTURAL AND ENGINEERING DWGS	REVISION	DESCRIPTION	DATE	PROJECT		DRAWING TITLE				
					PART TWO STOREY, PART SINGLE STOREY REAR EXTENSION AND INTERNAL ADDITIONS AND ALTERATIONS		PROPOSED FIRST FLOOR AND ROOF PLAN				
					37B Cygnet Close, Northwood, London, HA6 2TA		SCALE	1 : 100	@ A3	STATUS	PA
					CLIENT		DATE	25/02/2020	CHECKED		
					Mr SHIV POPAT		JOB.NO.	SP-18-323	DRAWN	CL	
	THIS DRAWING IS SUBJECT TO COPYRIGHT DO NOT REPRODUCE THIS DRAWING WITHOUT PRIOR PERMISSION FROM JETVIEW PROPERTY LIMITED					DWG.NO.	PA-06	REVISION	-		