





PROPOSED FRONT ELEVATION (EAST)
Scale 1:100

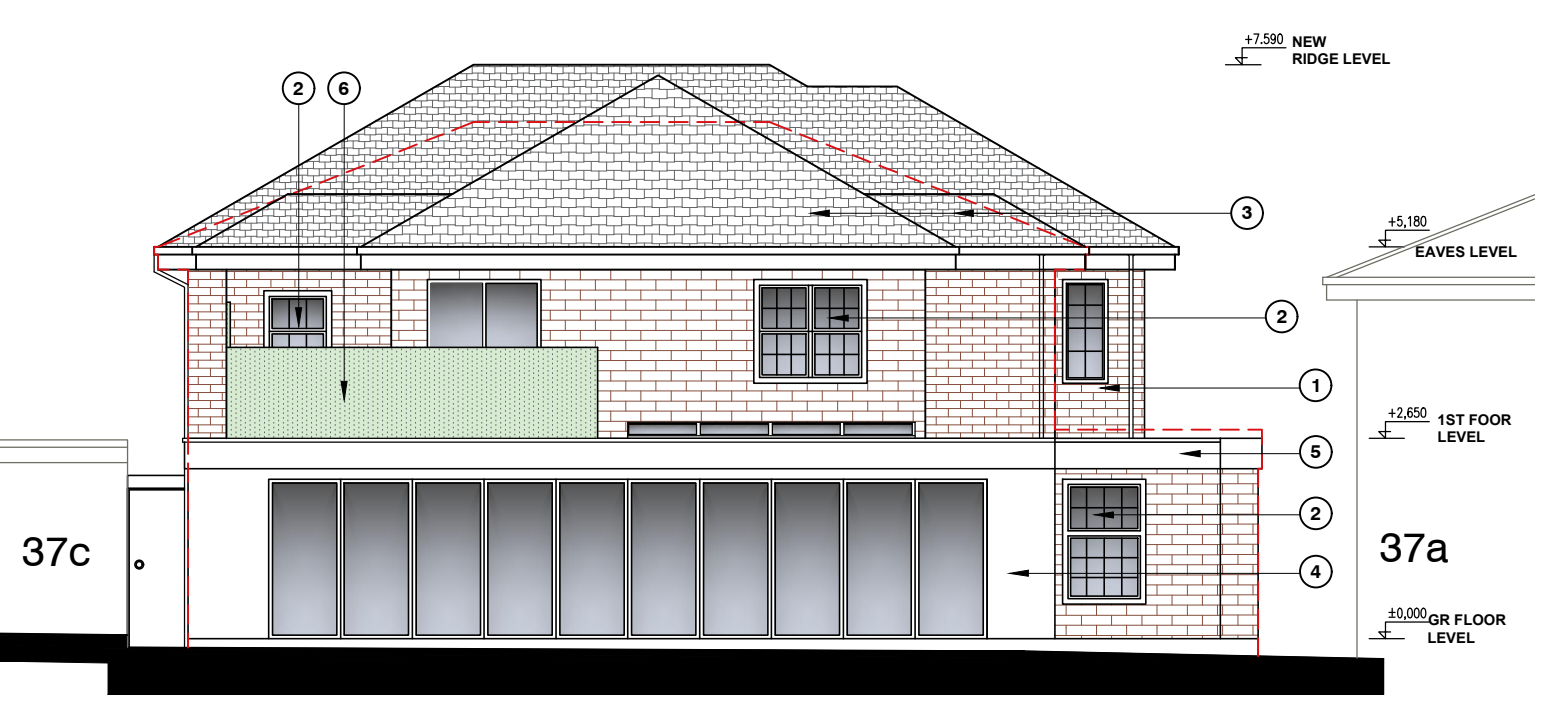


PROPOSED REAR ELEVATION (WEST)
Scale 1:100

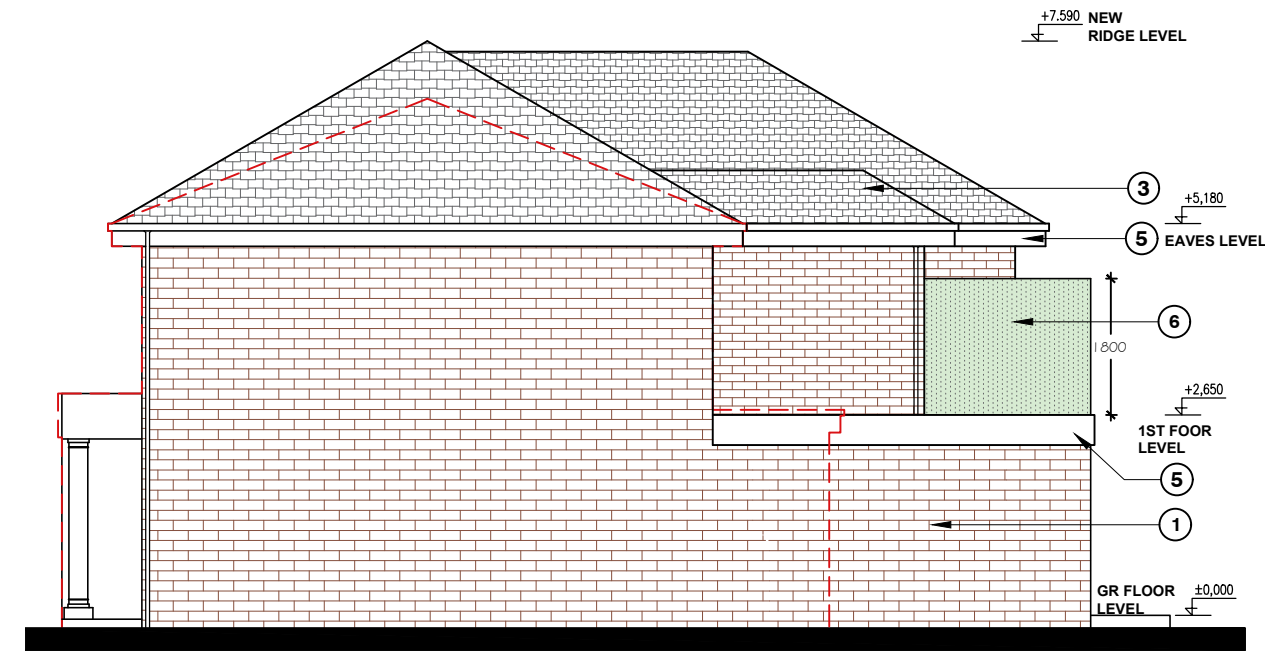


PROPOSED SIDE ELEVATION (NORTH)
Scale 1:100

- MATERIALS**
- 1.Facing brick to match existing
 - 2.Windows & Doors to be double-glazed white Pvc
 - 3.New roof tiles to be large format, Marley grey concrete tiles to match existing
 - 4.White render to match existing front facade
 - 5.White Pvc fascia board,soffit board & Rainwater goods to match existing
 - 6.Obscured glass screen 1.8m high

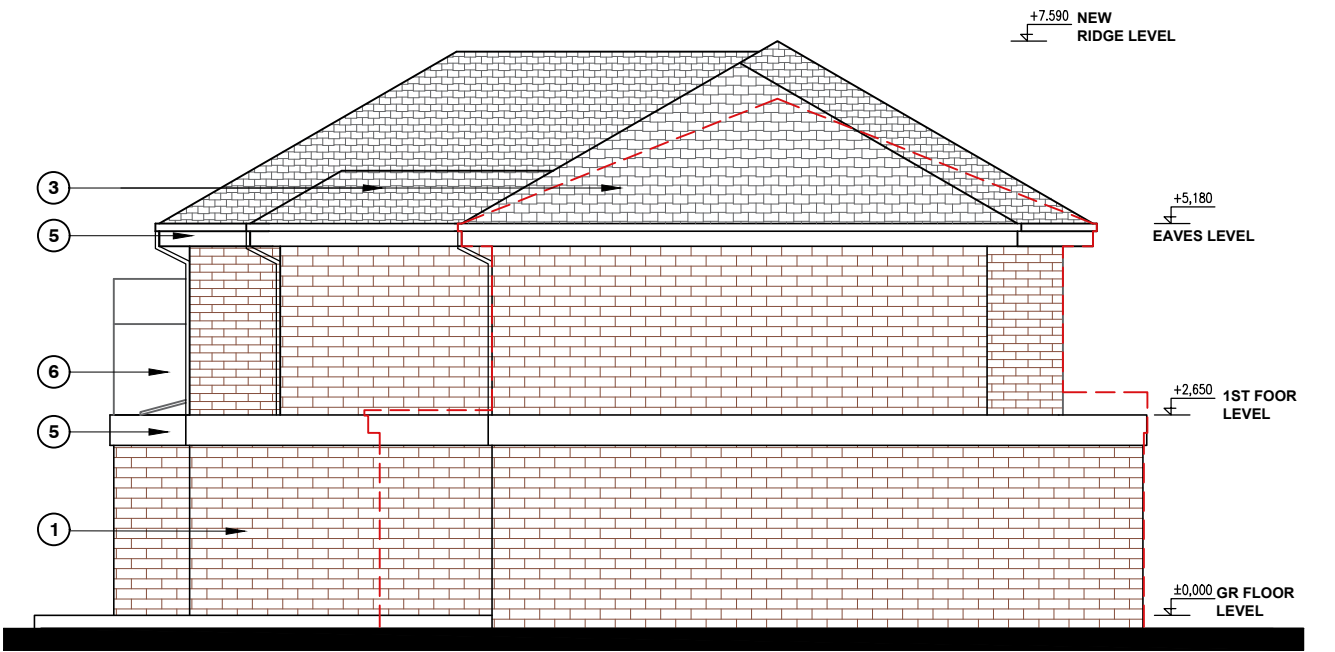

PROPOSED SIDE ELEVATION (SOUTH)
Scale 1:100

 

JETVIEW PROPERTIES LIMITED CHARTERED STRUCTURAL ENGINEERS & ARCHITECTURAL DESIGNERS ARGYLE HOUSE, 3RD FLR, JOEL STREET, NORTHWOOD HILLS MIDDLESEX HA6 1NW TEL: 01923 834 290 FAX: 01923 825 122 EMAIL: info@jvpdesignbuild.com	NOTES 1. THIS DRAWING IS TO BE READ IN CONJUNCTION WITH ALL RELEVANT ARCHITECTURAL AND ENGINEERING DWGS	REVISION	DESCRIPTION	DATE	PROJECT	DRAWING TITLE				
					PART TWO STOREY, PART SINGLE STOREY REAR EXTENSION AND INTERNAL ADDITIONS AND ALTERATIONS	PROPOSED ELEVATIONS				
					37B Cygnet Close, Northwood, London, HA6 2TA					
					CLIENT	SCALE	1 : 100	@ A3	STATUS	PA
					Mr SHIV POPAT	DATE	25/02/2020		CHECKED	
					JOB.NO.	SP-18-323		DRAWN	CL	
					DWG.NO.	PA-07		REVISION	-	
THIS DRAWING IS SUBJECT TO COPYRIGHT DO NOT REPRODUCE THIS DRAWING WITHOUT PRIOR PERMISSION FROM JETVIEW PROPERTY LIMITED										