



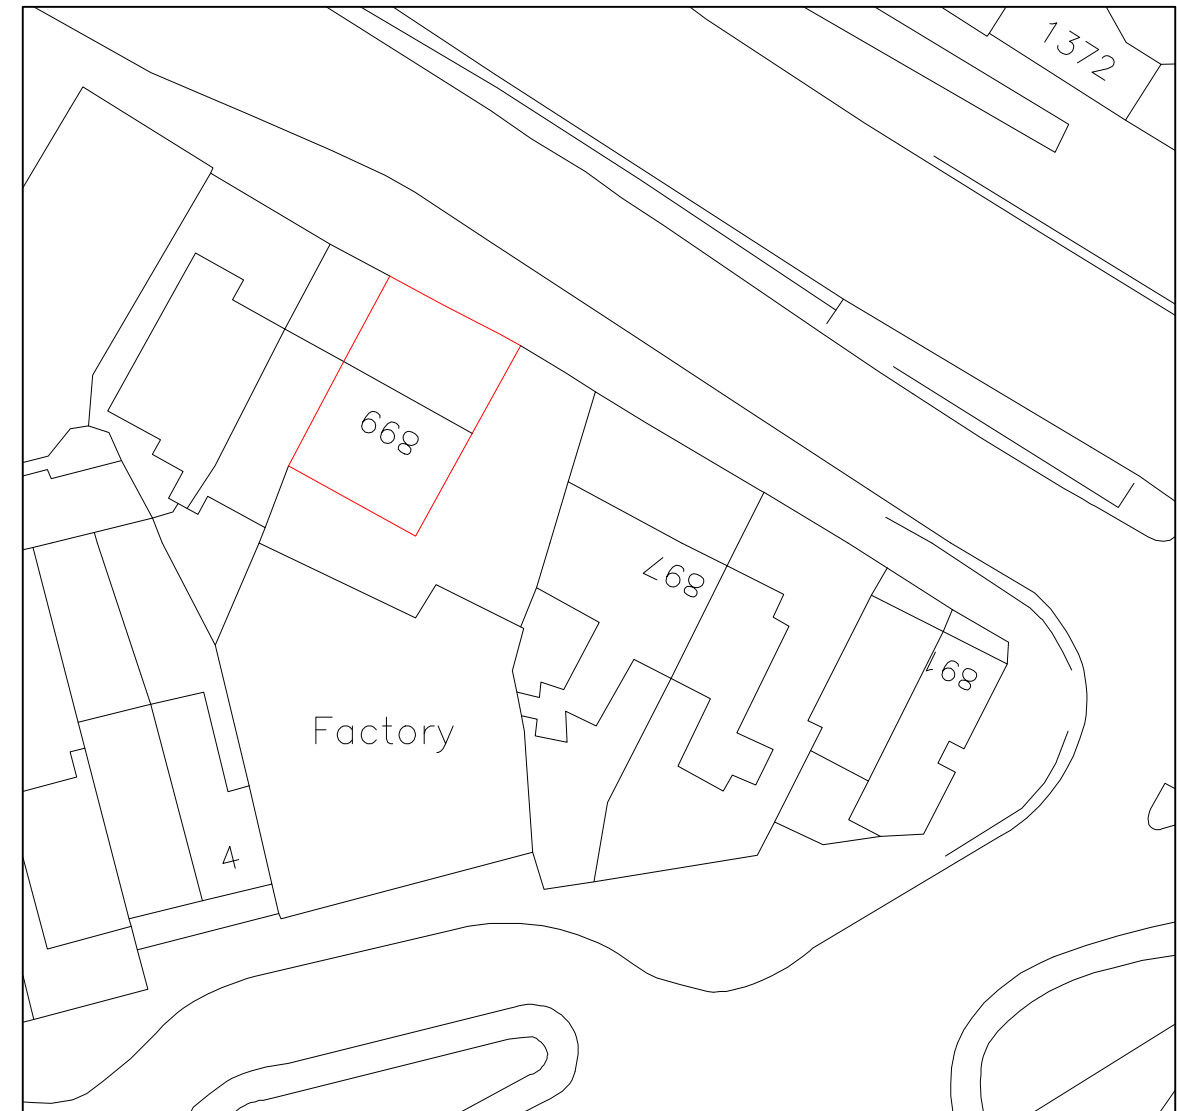

Location Plan
Scale 1:1250

Scale 1:1250

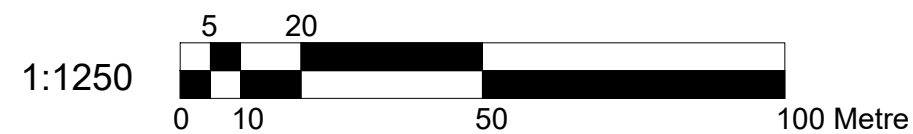

Block Plan
Scale 1:500

Scale 1:500



Dimensions to be verified on site
DO NOT SCALE FROM THIS DRAWING.
Any areas indicated on this drawing are for guidance only.
No responsibility is taken for their accuracy.

This drawing is the property of **BANCIL PARTNERSHIP LTD**
Copyright is reserved by them and the drawing is issued on the condition that it is not copied, reproduced, retained or disclosed to any unauthorised person, either wholly or in part without the consent in writing of **BANCIL PARTNERSHIP LTD**

Site Address:

899 Uxbridge Road
Uxbridge
UB10 0NH

Client Detail:

899 Uxbridge Road
Uxbridge
UB10 0NH

Title:

Location Plan


Block Plan

Scale:

1:1250 / 500

Paper Size:

A3

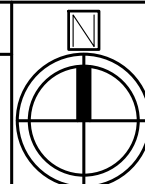

Drawn By: NM



Checked By: SM

Date: 08/2021

Drawing No. PL1/SM/3151 - 00


Revisions:

Rev	Revision	Date

  





Existing Front Elevation
Scale:1:100

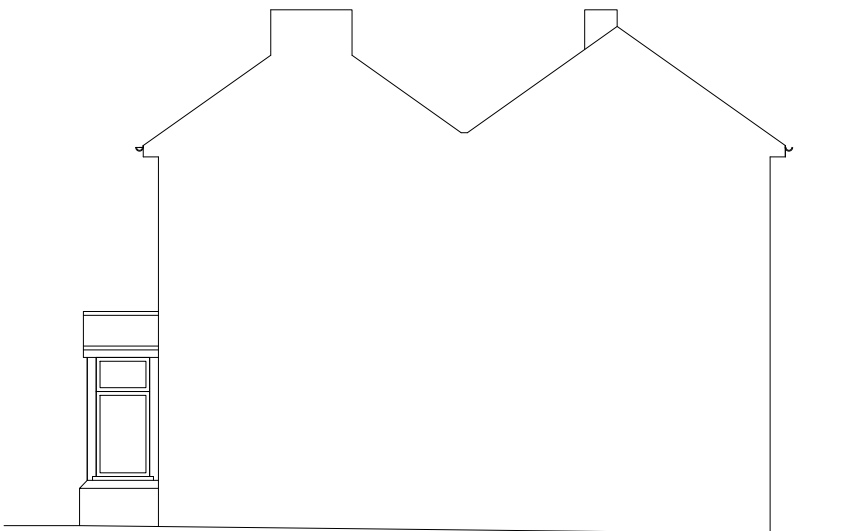

Existing Side Elevation
Scale:1:100

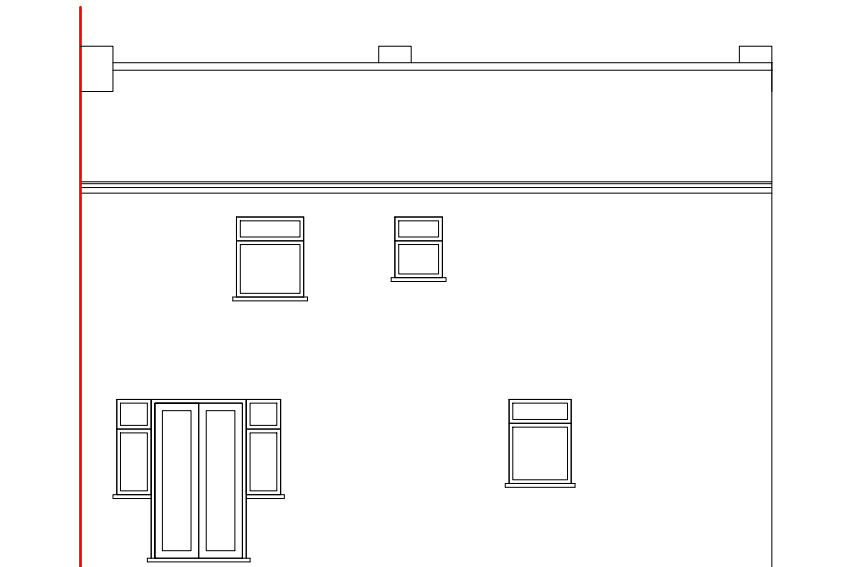


Existing Rear Elevation
Scale:1:100

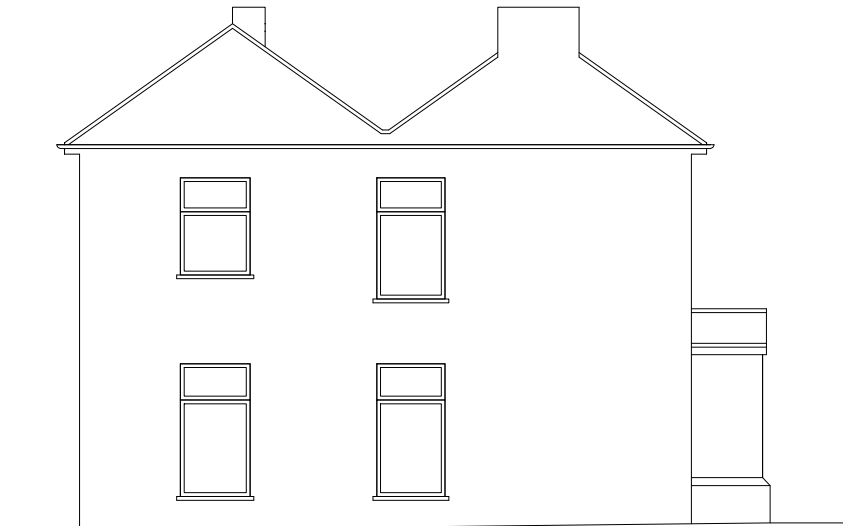

Existing Side Elevation
Scale:1:100



 BANCIL PARTNERSHIP LTD	Dimensions to be verified on site DO NOT SCALE FROM THIS DRAWING. Any areas indicated on this drawing are for guidance only. No responsibility is taken for their accuracy. This drawing is the property of BANCIL PARTNERSHIP LTD Copyright is reserved by them and the drawing is issued on the condition that it is not copied, reproduced, retained or disclosed to any unauthorised person, either wholly or in part without the consent in writing of BANCIL PARTNERSHIP LTD	Site Address:	Client Detail:	Title:				Drawn By:	NM	Revisions:			
		899 Uxbridge Road Uxbridge UB10 0NH	899 Uxbridge Road Uxbridge UB10 0NH	Existing Elevations	Checked By:	SM	Date:	08/2021	Drawing No.	PL1/SM/3151 - 02	Rev	Revision	Date
131 Heston Road, Hounslow, Middx, TW5 0RD Tel: 020 8574 4546 Fax: 020 8574 4526				Scale:	1:100	Paper Size:	A3						

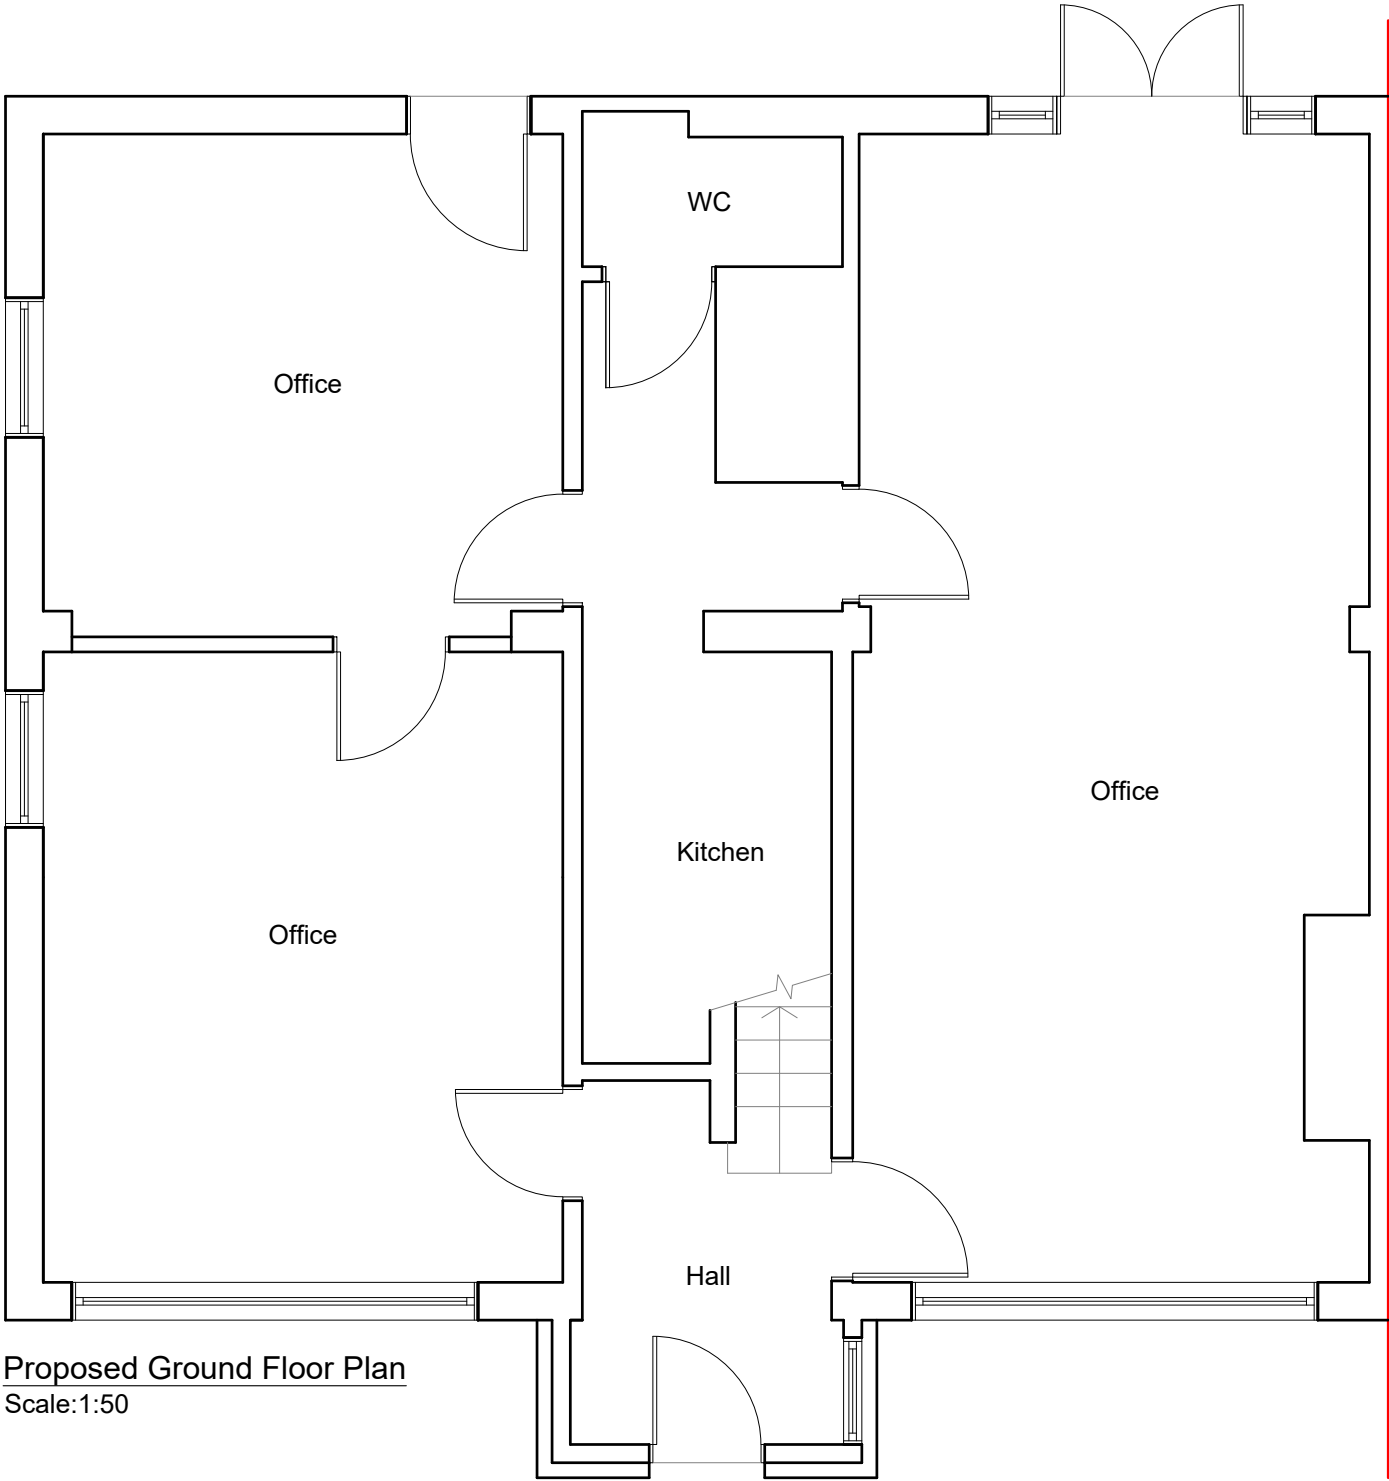

1:50




10 Meter

 BANCIL PARTNERSHIP LTD Dimensions to be verified on site DO NOT SCALE FROM THIS DRAWING. Any areas indicated on this drawing are for guidance only. No responsibility is taken for their accuracy. This drawing is the property of BANCIL PARTNERSHIP LTD Copyright is reserved by them and the drawing is issued on the condition that it is not copied, reproduced, retained or disclosed to any unauthorised person, either wholly or in part without the consent in writing of BANCIL PARTNERSHIP LTD	Site Address:		Client Detail:		Title:			Drawn By: NM		Revisions:			
	899 Uxbridge Road Uxbridge UB10 0NH		899 Uxbridge Road Uxbridge UB10 0NH		Proposed Ground Floor Plan			Checked By: SM		Rev	Revision	Date	
	131 Heston Road, Hounslow, Middx, TW5 0RD Tel: 020 8574 4546 Fax: 020 8574 4526				Scale:	1:50	Paper Size:	A3	Date: 08/2021				
									Drawing No. PL1/SM/3151 - 03				



Proposed Front Elevation
Scale:1:100

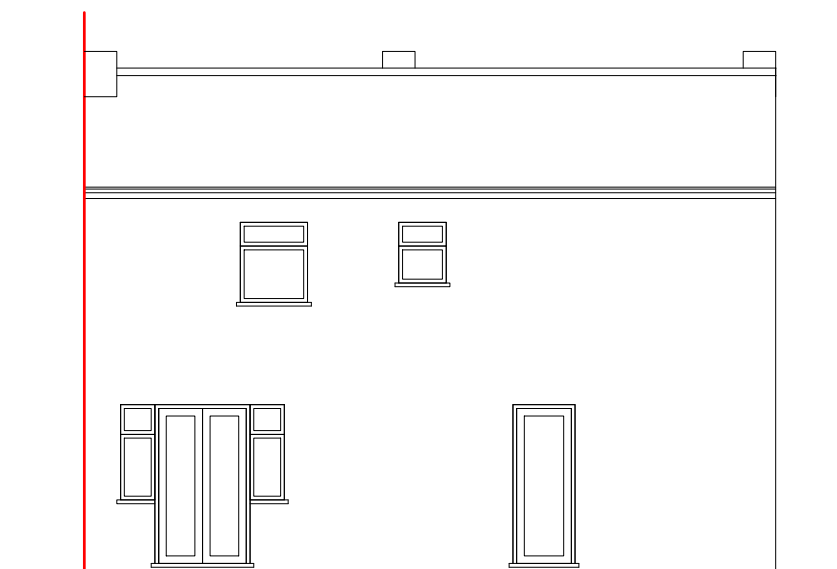

Proposed Rear Elevation
Scale:1:100



 BANCIL PARTNERSHIP LTD	Dimensions to be verified on site DO NOT SCALE FROM THIS DRAWING. Any areas indicated on this drawing are for guidance only. No responsibility is taken for their accuracy. This drawing is the property of BANCIL PARTNERSHIP LTD Copyright is reserved by them and the drawing is issued on the condition that it is not copied, reproduced, retained or disclosed to any unauthorised person, either wholly or in part without the consent in writing of BANCIL PARTNERSHIP LTD	Site Address:	Client Detail:	Title:				Drawn By:	NM	Revisions:		
		899 Uxbridge Road Uxbridge UB10 0NH	899 Uxbridge Road Uxbridge UB10 0NH	Proposed Elevations				Checked By:	SM	Rev	Revision	Date
								Date:	08/2021			
								Drawing No.	PL1/SM/3151 - 04			
131 Heston Road, Hounslow, Middx, TW5 0RD Tel: 020 8574 4546 Fax: 020 8574 4526				Scale:	1:100	Paper Size:	A3					