



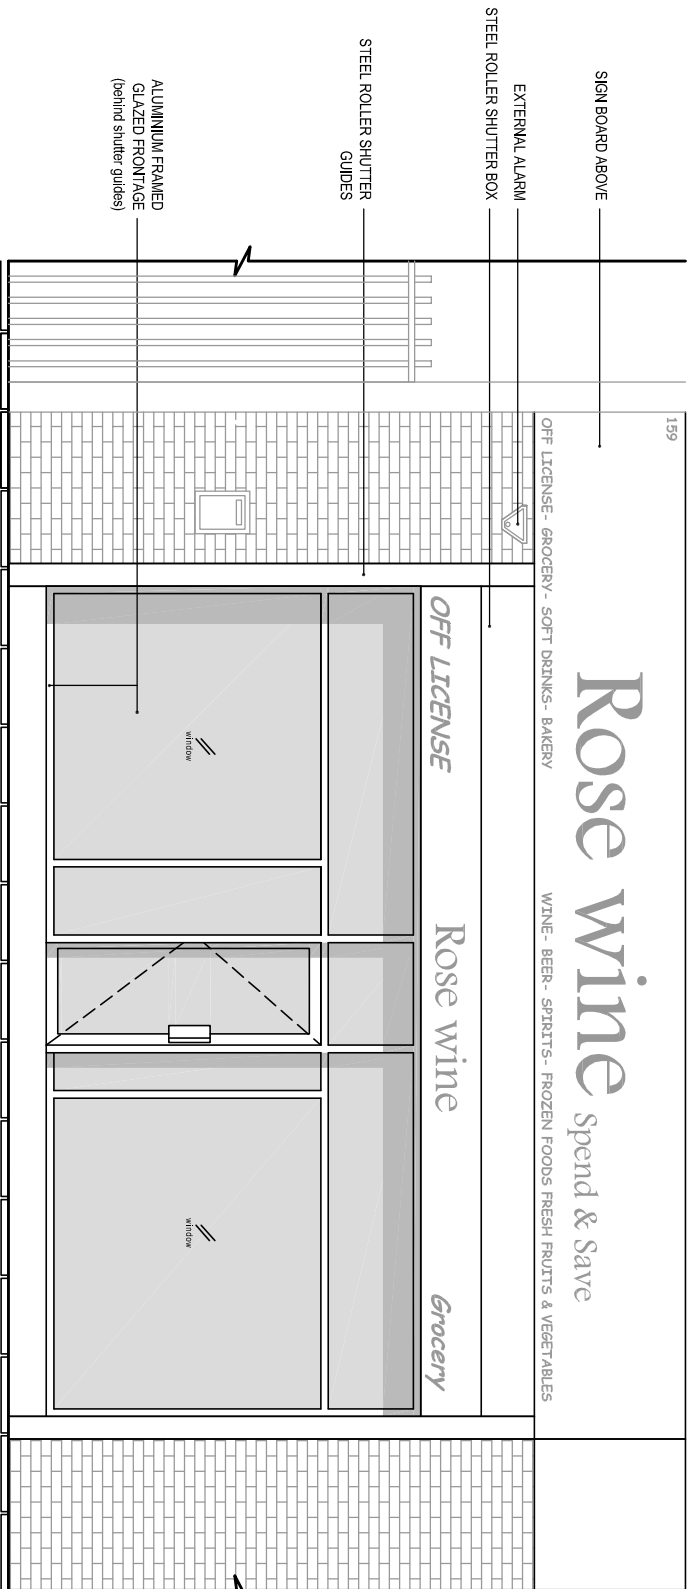

PRE EXISTING FRONT ELEVATION
Scale 1:50

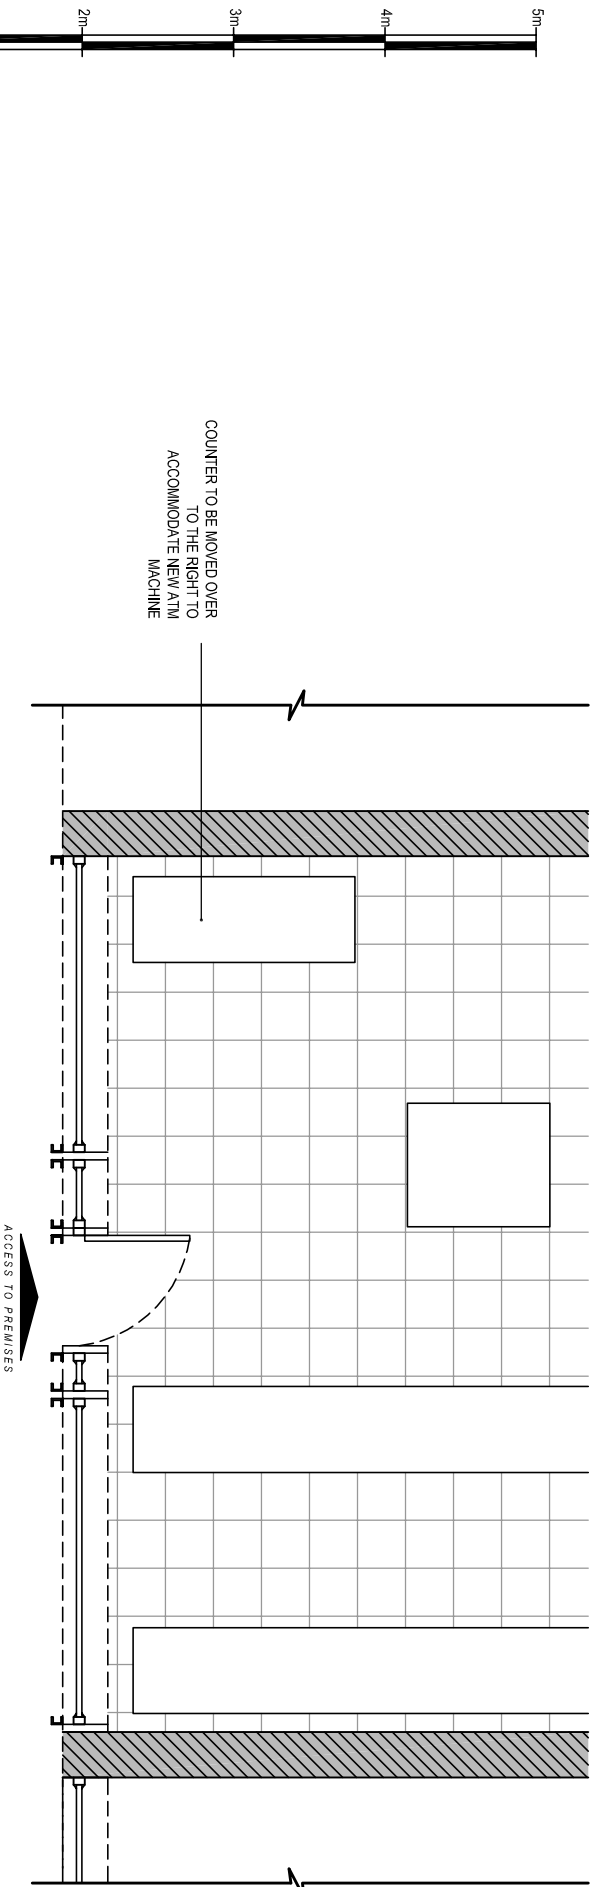

PRE EXISTING PART PLAN
Scale 1:50

Date: _____ By: _____

GENERAL NOTES:
1) All dimensions in millimeters unless otherwise stated.

Site:
ROSE WINE
159 Ryefield Avenue
Uxbridge
UB10 9DA

Drawing Title:
Pre Existing Elevations and Plans

Ref:	Date:	Rev:
NM-07-2015-55-1	06-07-2015	
Scale:	Paper:	Date Rev:
1:50	A3	