




SHARED LEAN DRIVE ACCESS

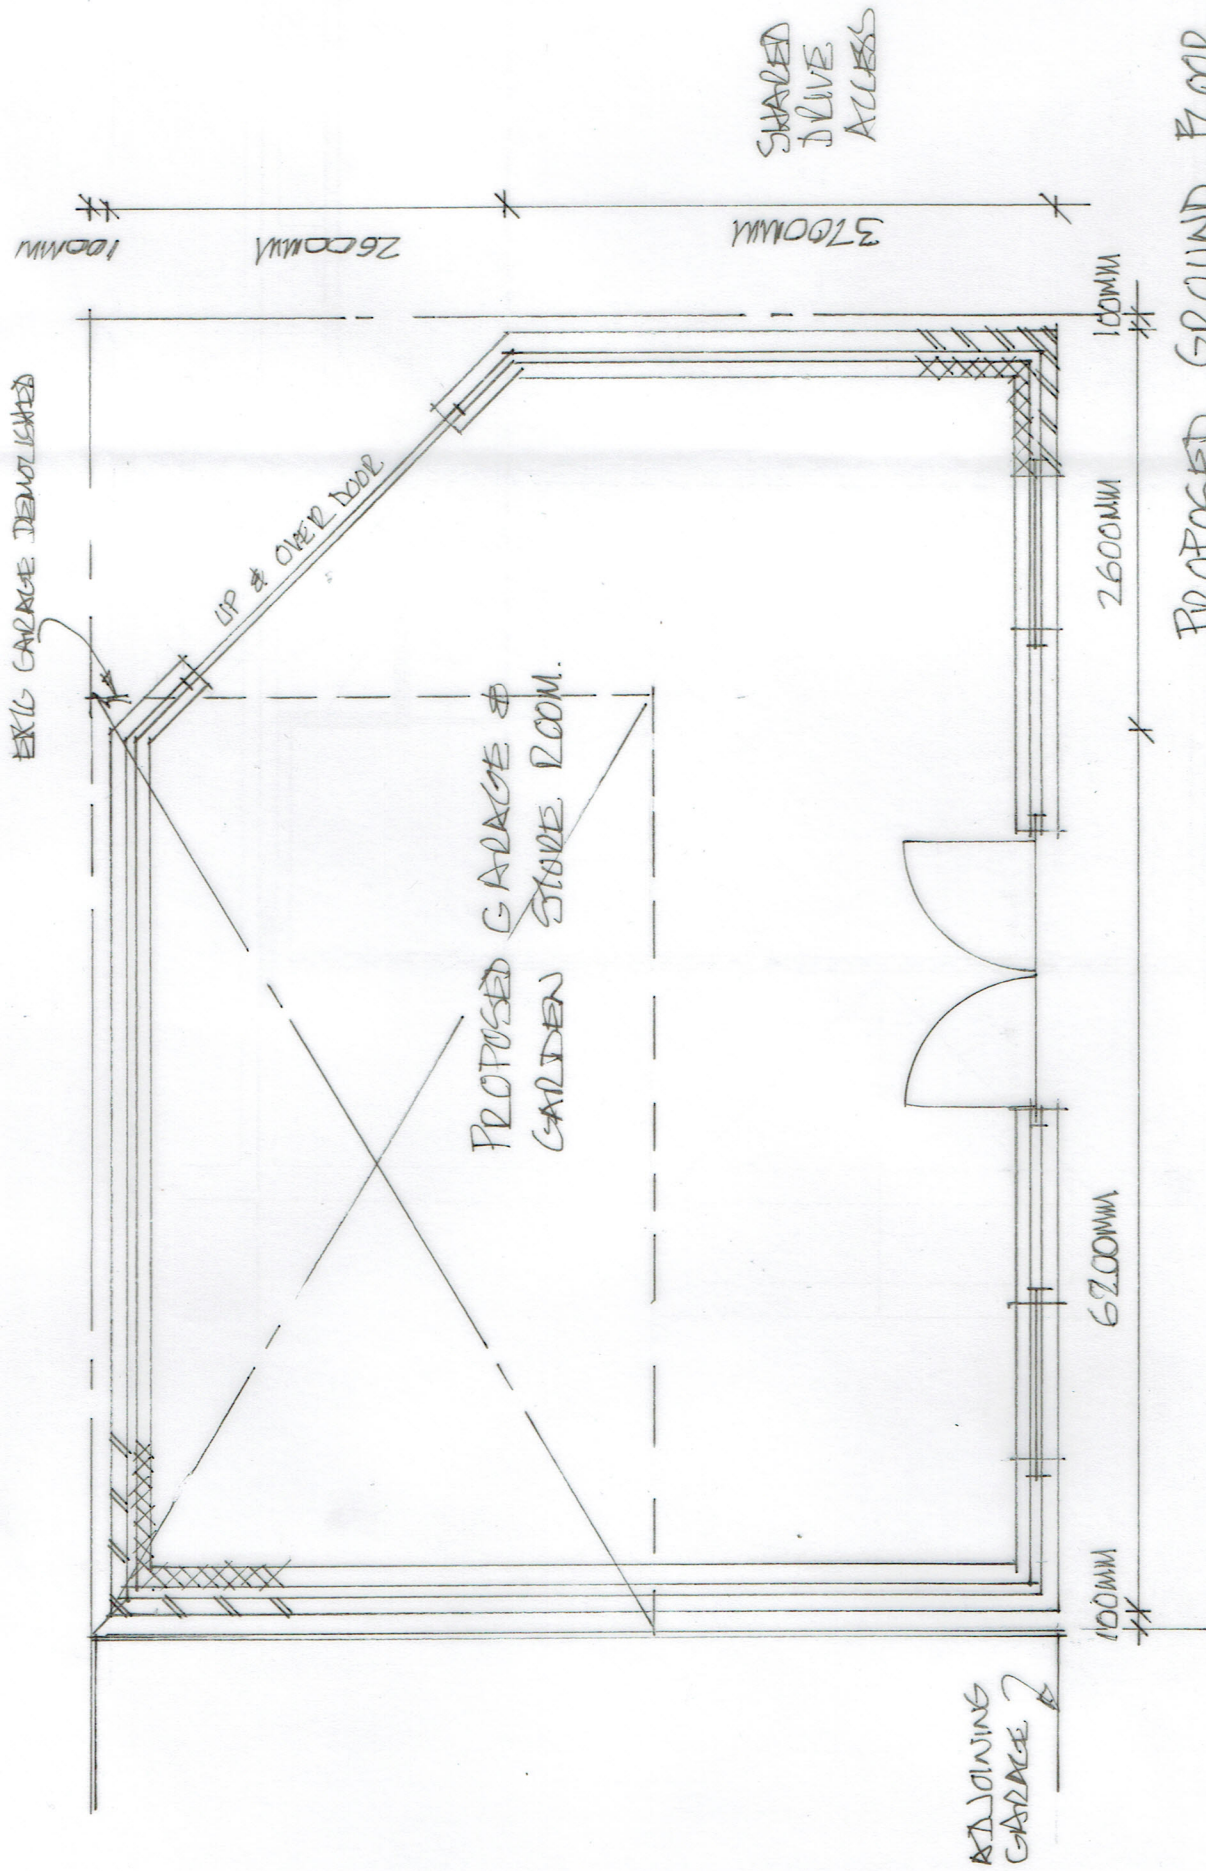

PROPOSED GROUND FLOOR PLAN (1:50)

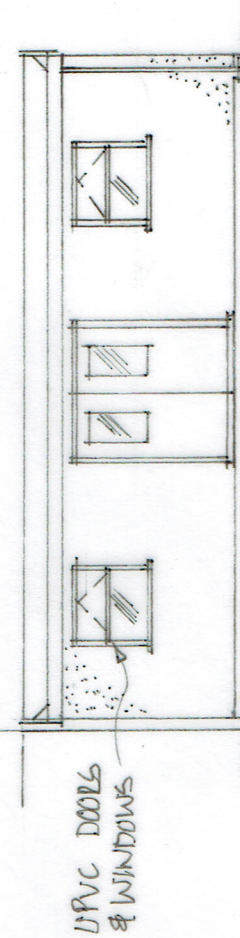


PROPOSED FRONT ELEVATION (1:100)

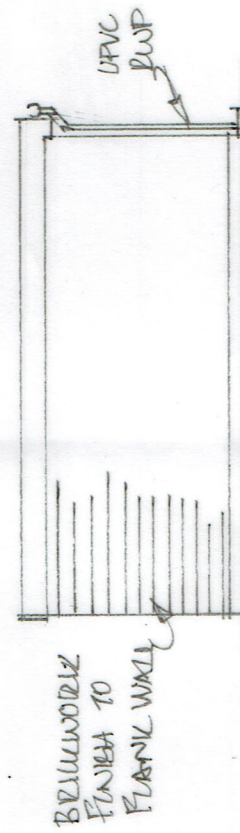


PROPOSED SIDE ELEVATION (1:100)




PROPOSED REAR ELEVATION (1:100)

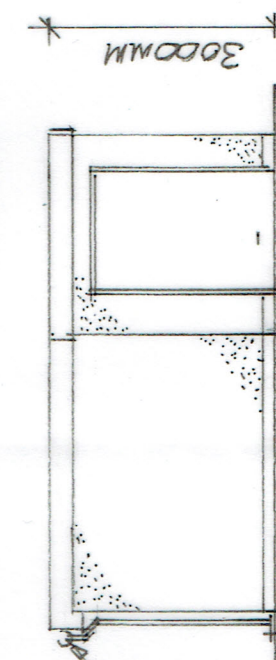

PROPOSED SIDE ELEVATION (1:100)

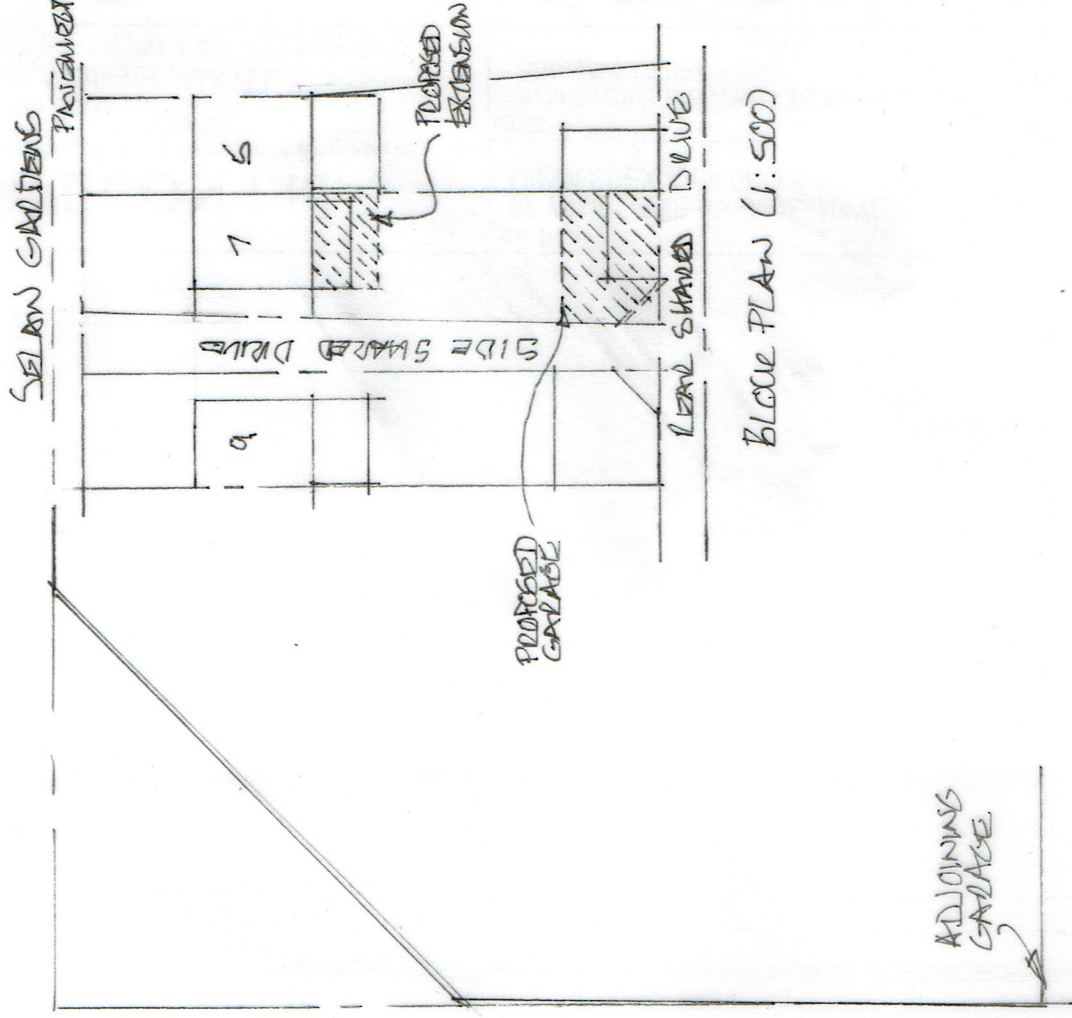

BLOCK PLAN (1:500)

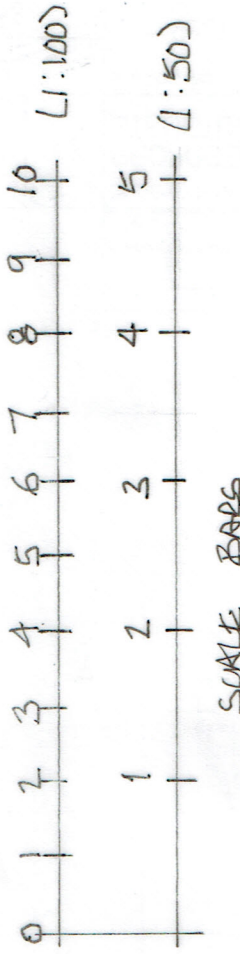

SCALE BARS

PROPOSED SINGLE STONEY REAR GARDEN
GARAGE & GARDEN STORE ROOM @:-
7, SELAN GARDENS, HAYES, UB4 0EA.


SCALE:- 1:50 & 1:100 @ A3

DWG NO:- MAR/18/05

REVISIONS:-

Hand-drawn floor plan of a proposed dining and kitchen extension. The plan shows a large 'LIVING' area on the left, a 'HALL' with a staircase, and a 'PROPOSED DINING & KITCHEN' area on the right. The extension is labeled 'ADJOINING EXTENSION' and '5000MM'. It includes a 'NEW DRAIN GULLY', 'EXISTING GULLY', 'EXISTING WALL', 'EXISTING DOOR', and 'EXISTING WINDOW'. The plan also shows 'COVERED ALLEYS' and 'EXISTING WALL'.

SCALE BAR
(1:50) (1:100)

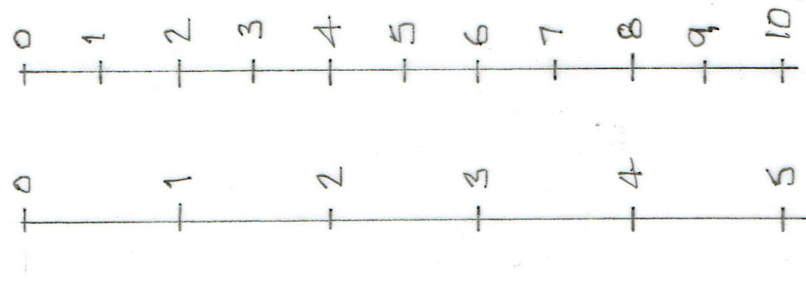

Hand-drawn architectural elevation drawing of a building facade. The drawing is oriented vertically on the page. It shows a proposed rear elevation (1:100) on the left and a proposed side elevation (1:100) on the right. The drawing includes several annotations with arrows pointing to specific features:

- NEW FLAT ROOF**: Points to the roofline of the proposed rear elevation.
- UPVC GUTTER ON UPVC FASCIA BOARDS**: Points to the gutter system on the proposed rear elevation.
- RENDER PAINTED TO MATCH EXISTING**: Points to the wall surface of the proposed rear elevation.
- NEW GULLY**: Points to a new gully on the proposed rear elevation.
- EXIST. RUMP**: Points to an existing rump on the proposed rear elevation.
- CODE 4 LEAD FLASHINGS**: Points to the flashing on the proposed rear elevation.
- NEW UPVC RUMP**: Points to a new UPVC rump on the proposed rear elevation.

The drawing is a technical sketch showing the structure of the building, including walls, windows, doors, and roof. The scale is indicated as 1:100 for both elevations.