


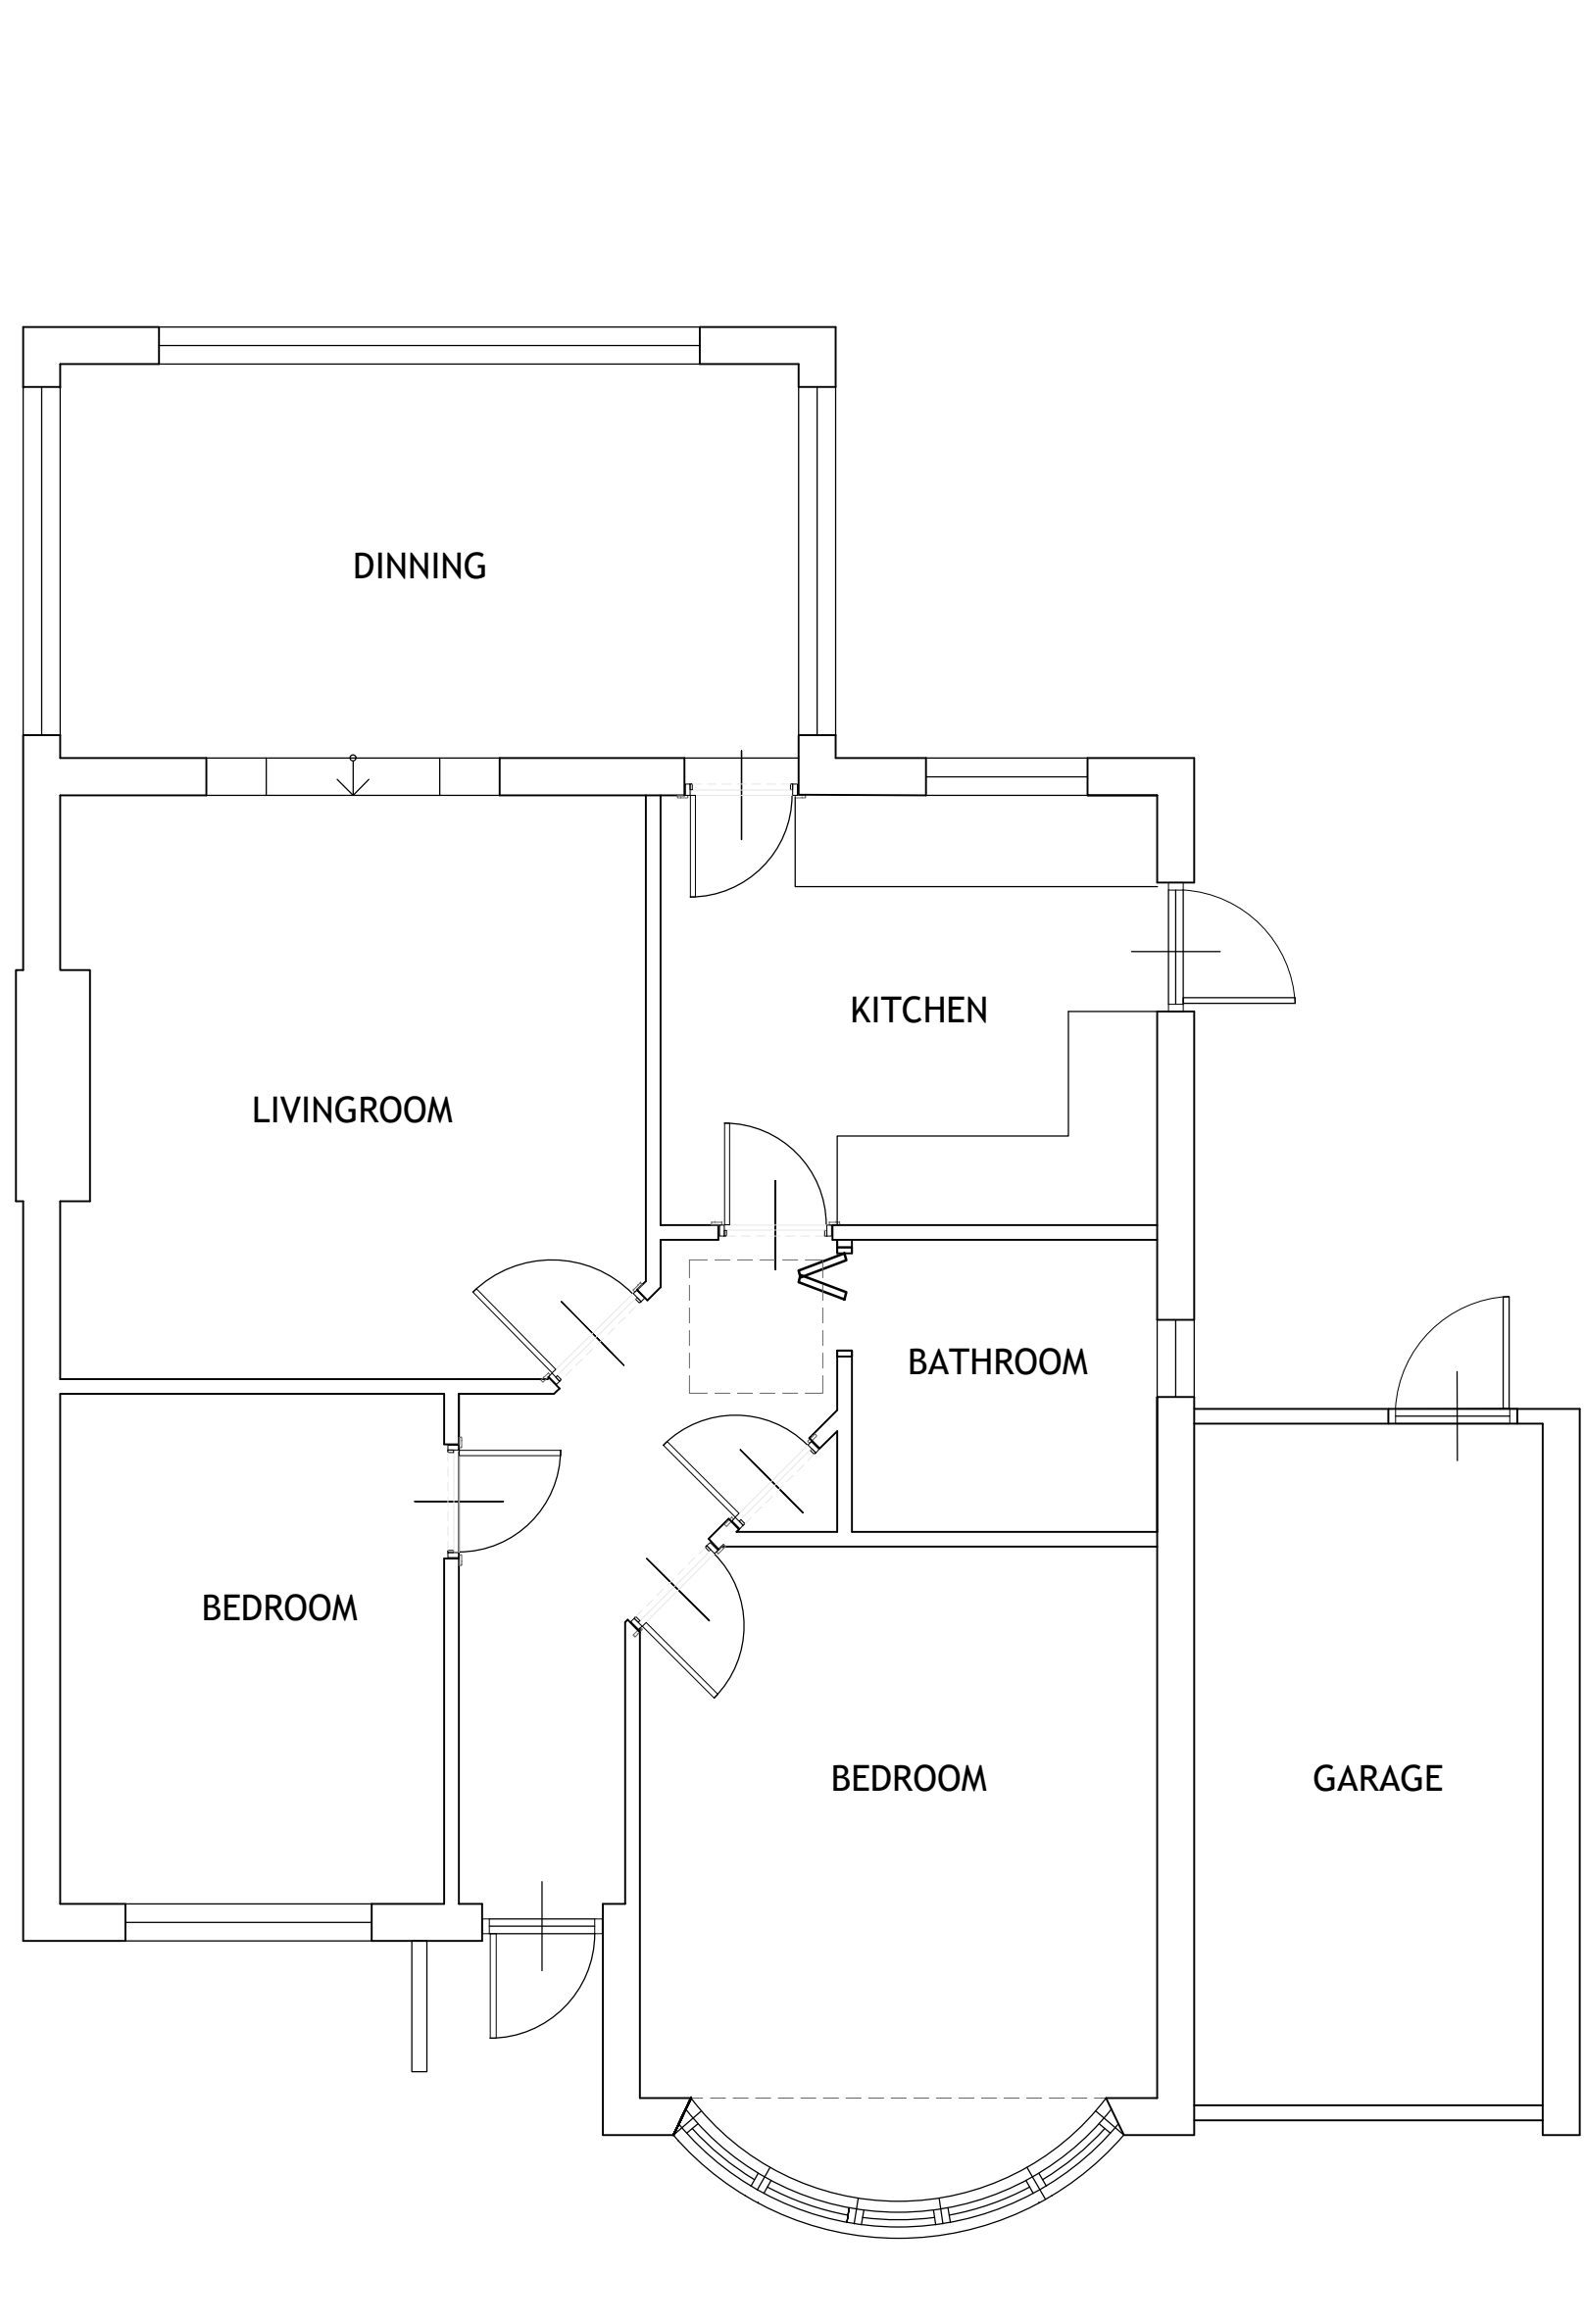
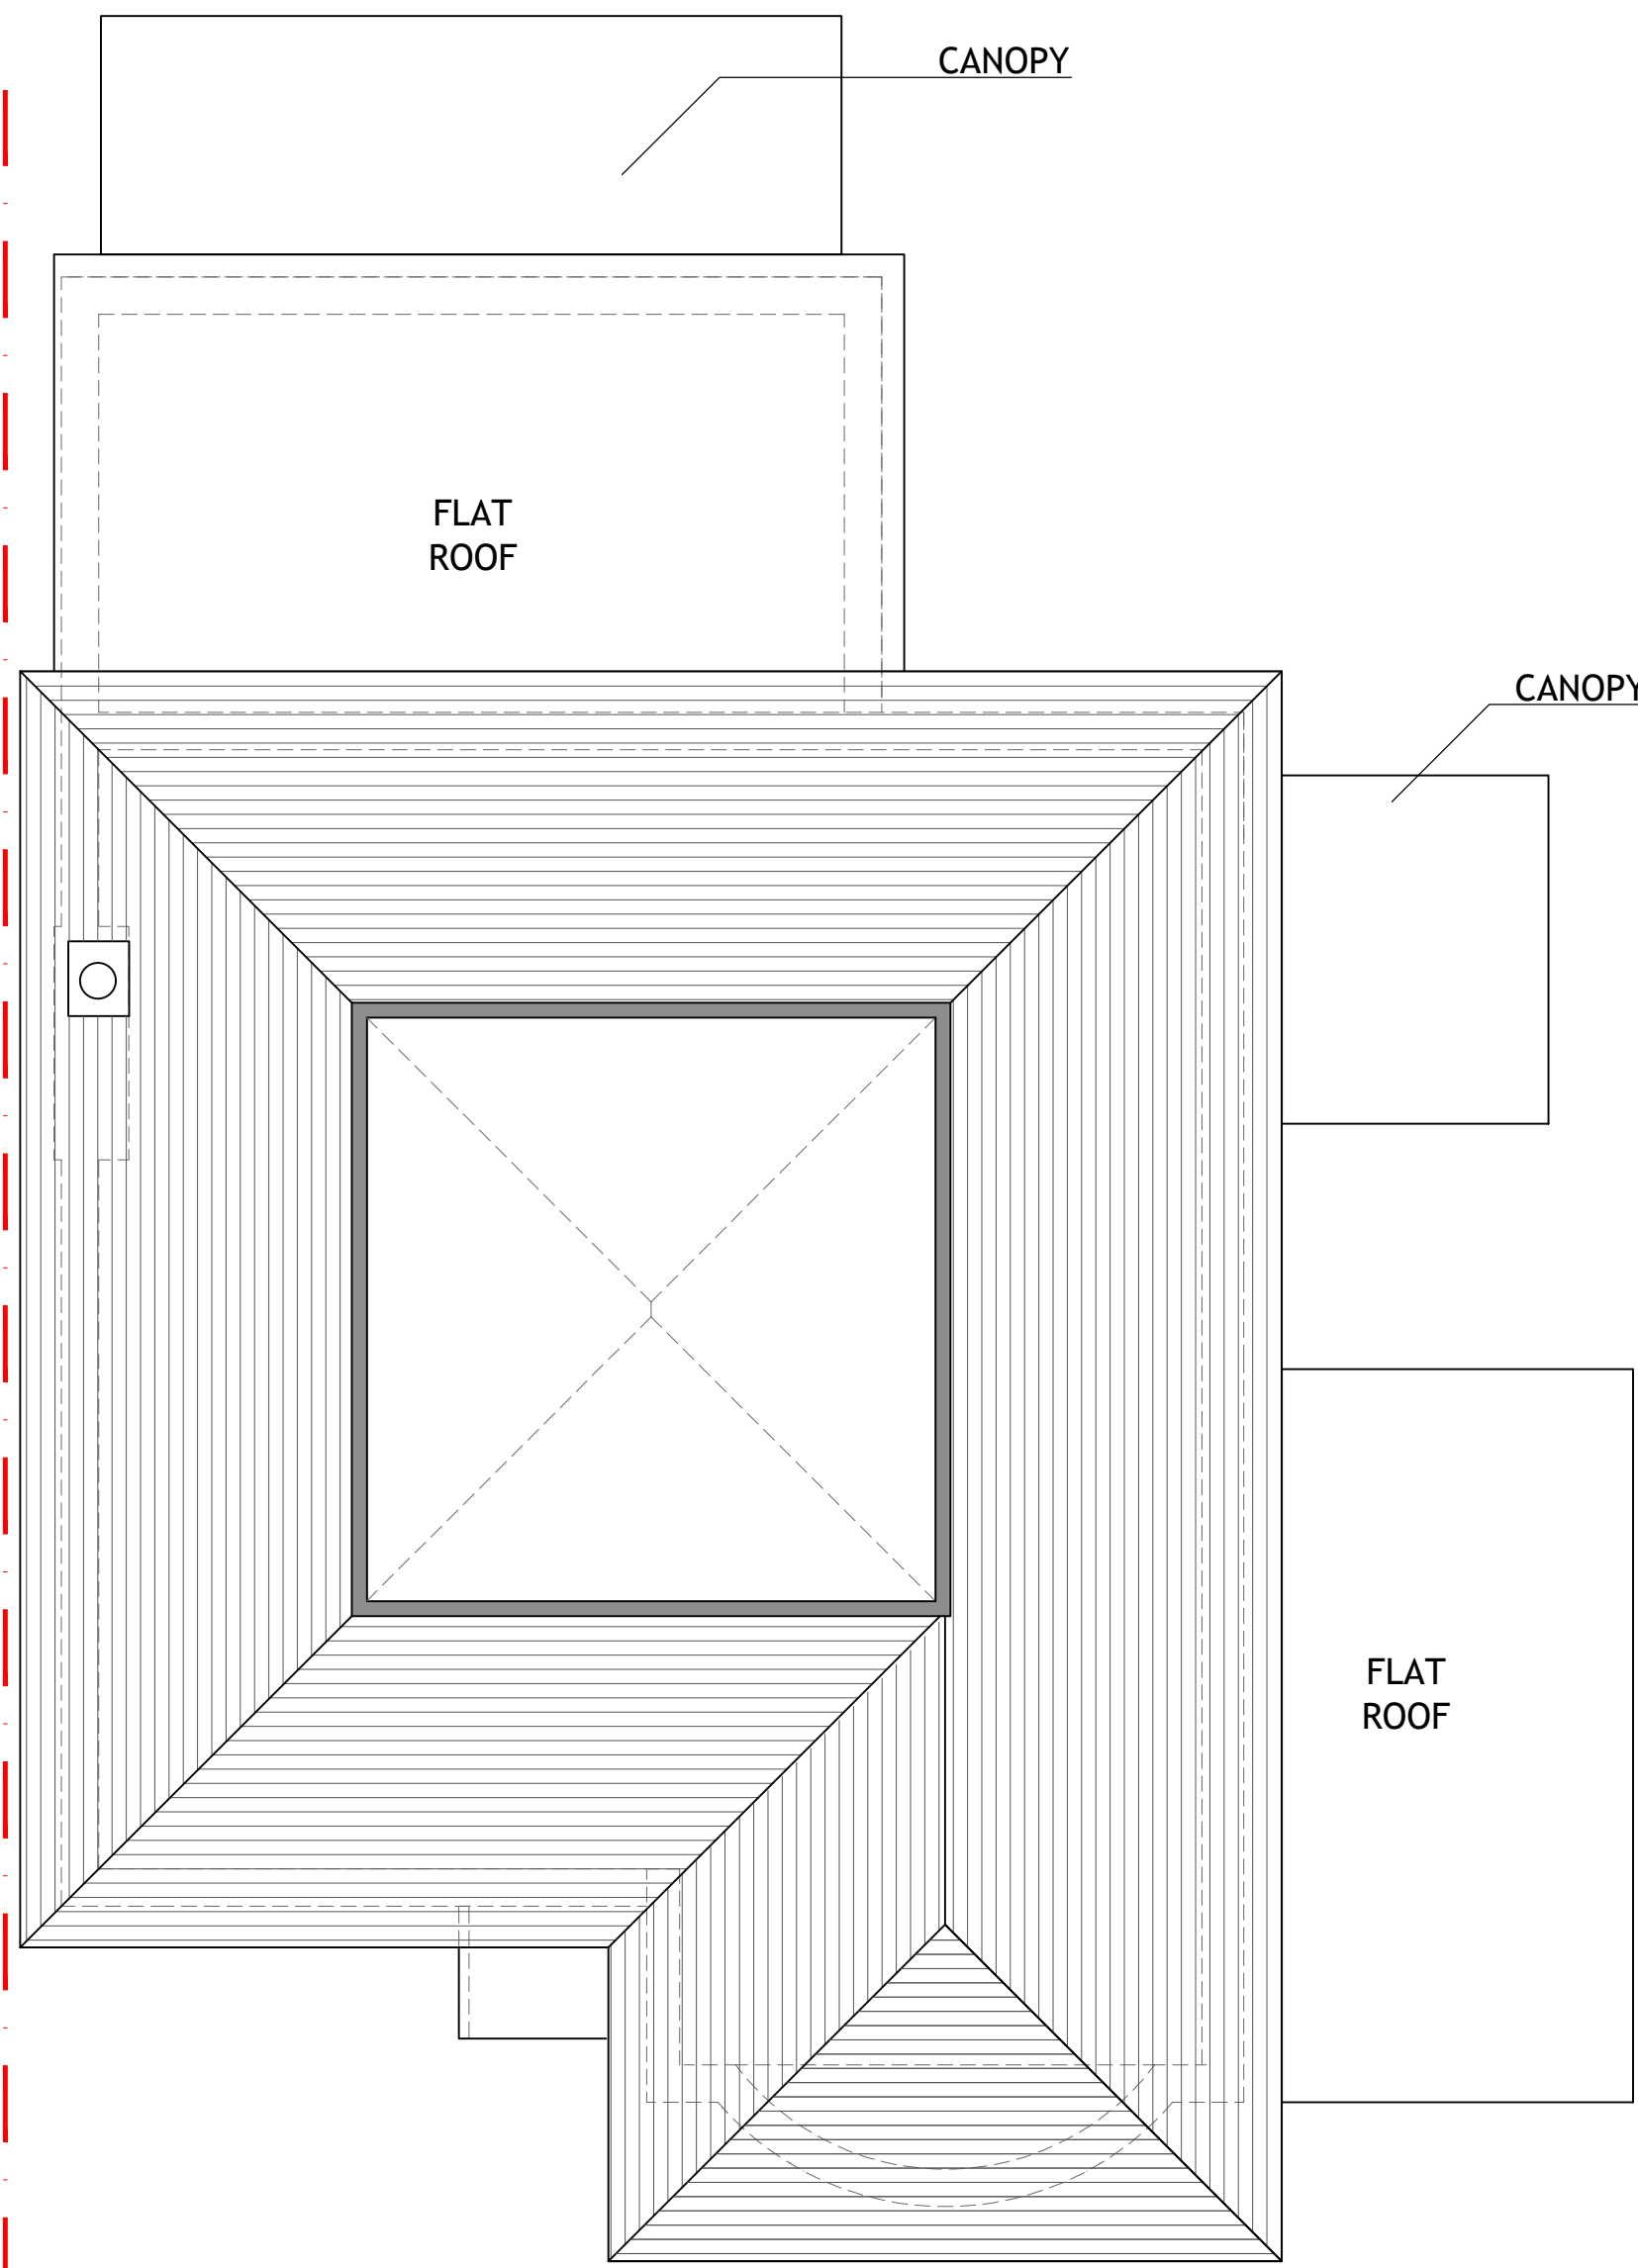


 


EXISTING
GROUND FLOOR PLAN
SCALE 1:50

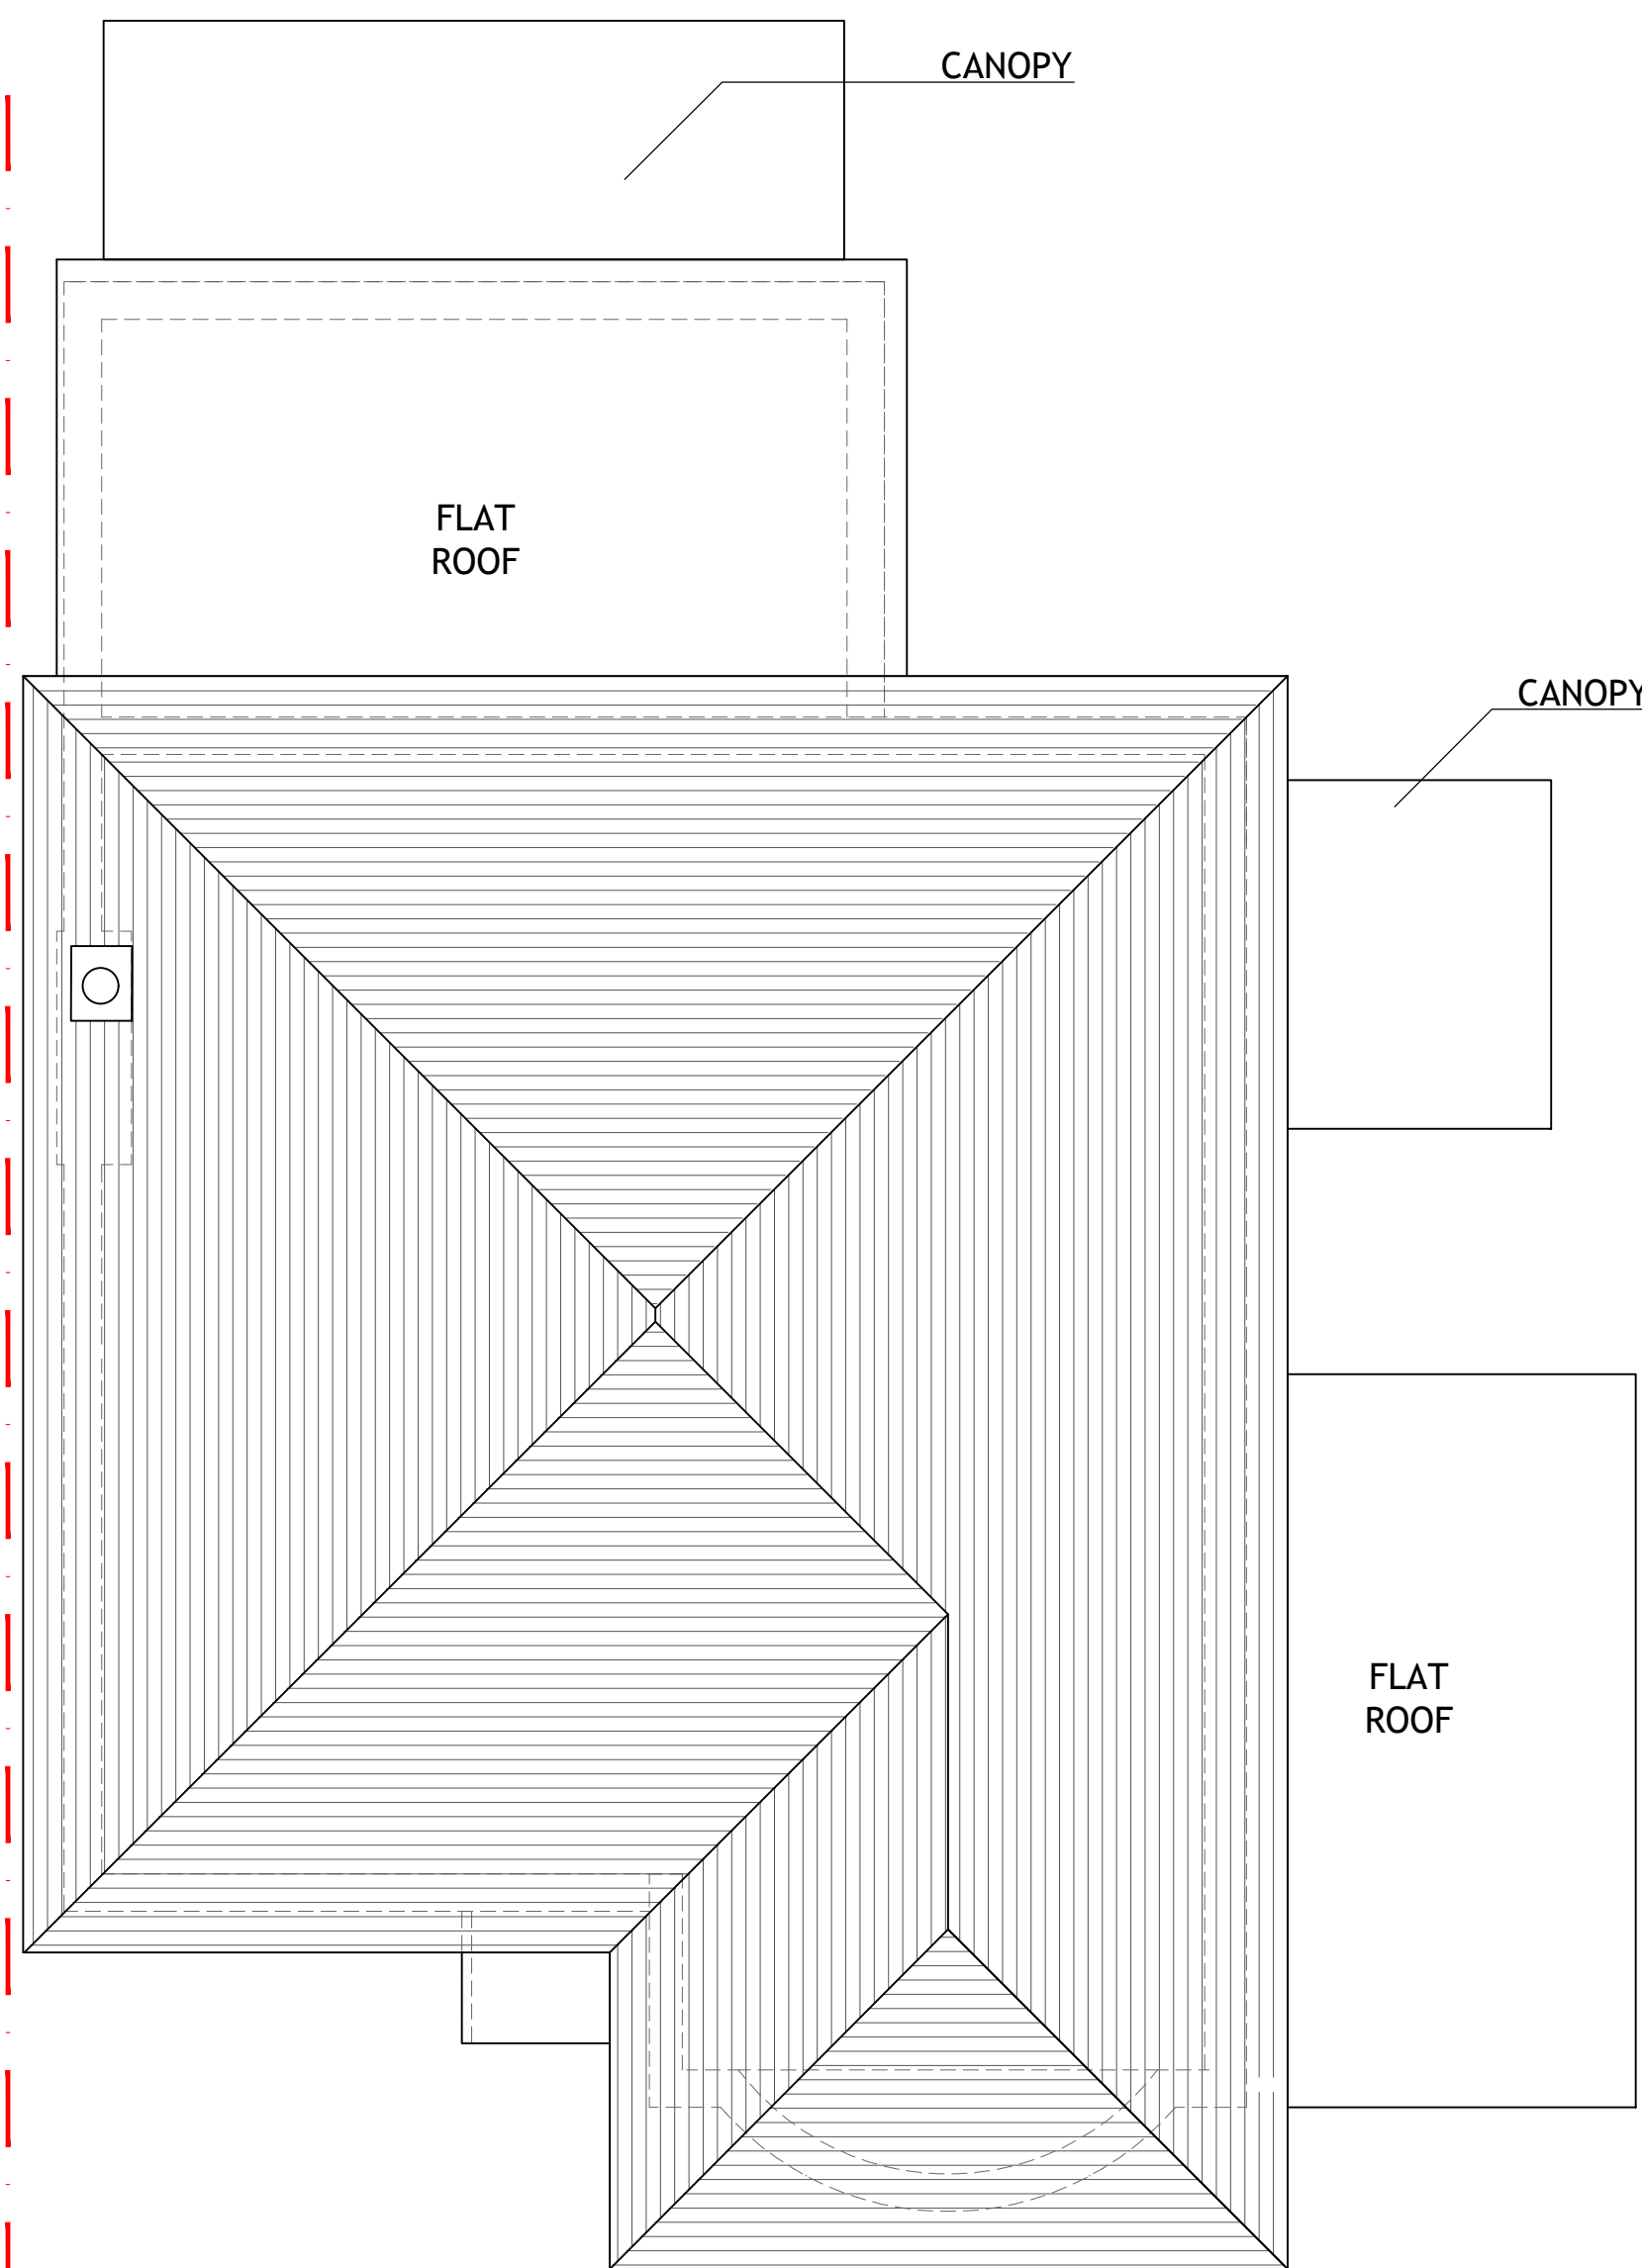

EXISTING
LOFT PLAN
SCALE 1:50

 

EXISTING
ROOF PLAN
SCALE 1:50

 

NOTES
THIS DRAWING IS THE SUBJECT OF
COPYRIGHT AND DESIGN RIGHTS
AND SHALL NOT BE REPRODUCED,
LOANED, COPIED OR SUBMITTED
TO ANY OTHER PARTY WITHOUT
CONSENT.

NO. DR. INFO
DATE
REVISION
PROJECT
52 WOODFORD CRESCENT,
PINNER,
HA5 3TX
CLIENT

DRAWING TITLE
EXISTING FLOOR PLANS

SCALE	1:50	1:100
SIZE	A1	A3
JOB NO.	202064	
STAGE	P	
DWG NO.	202064-P.101	
REVISION	0	
DATE	30 MARCH 2021	
DRAWN	MB	
CHECKED	MB	