




NOTES
THIS DRAWING IS THE SUBJECT OF
COPYRIGHT AND DESIGN RIGHTS
AND SHALL NOT BE REPRODUCED,
LOANED, COPIED OR SUBMITTED
TO ANY OTHER PARTY WITHOUT
CONSENT.

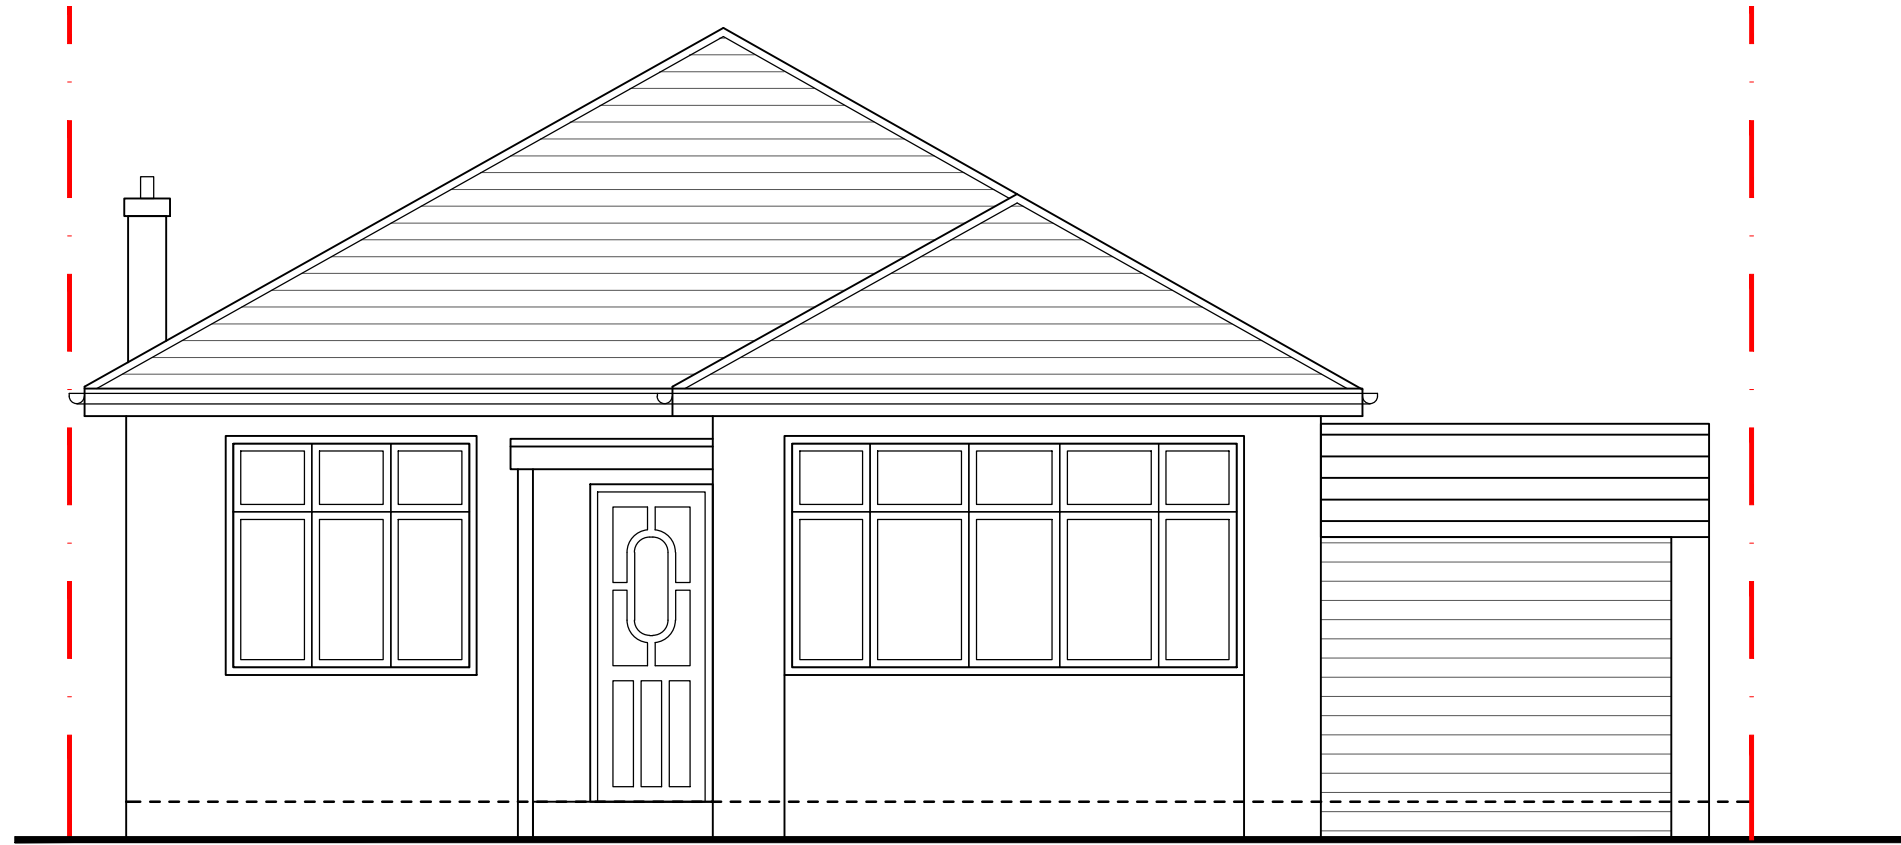



**EXISTING
FRONT ELEVATION**

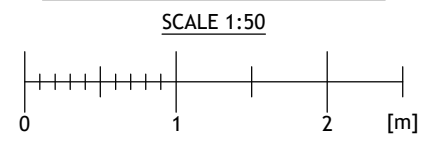


**EXISTING
SIDE ELEVATION 1**

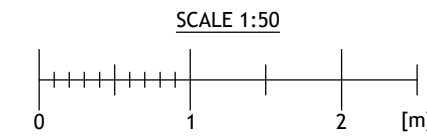

**EXISTING
REAR ELEVATION**

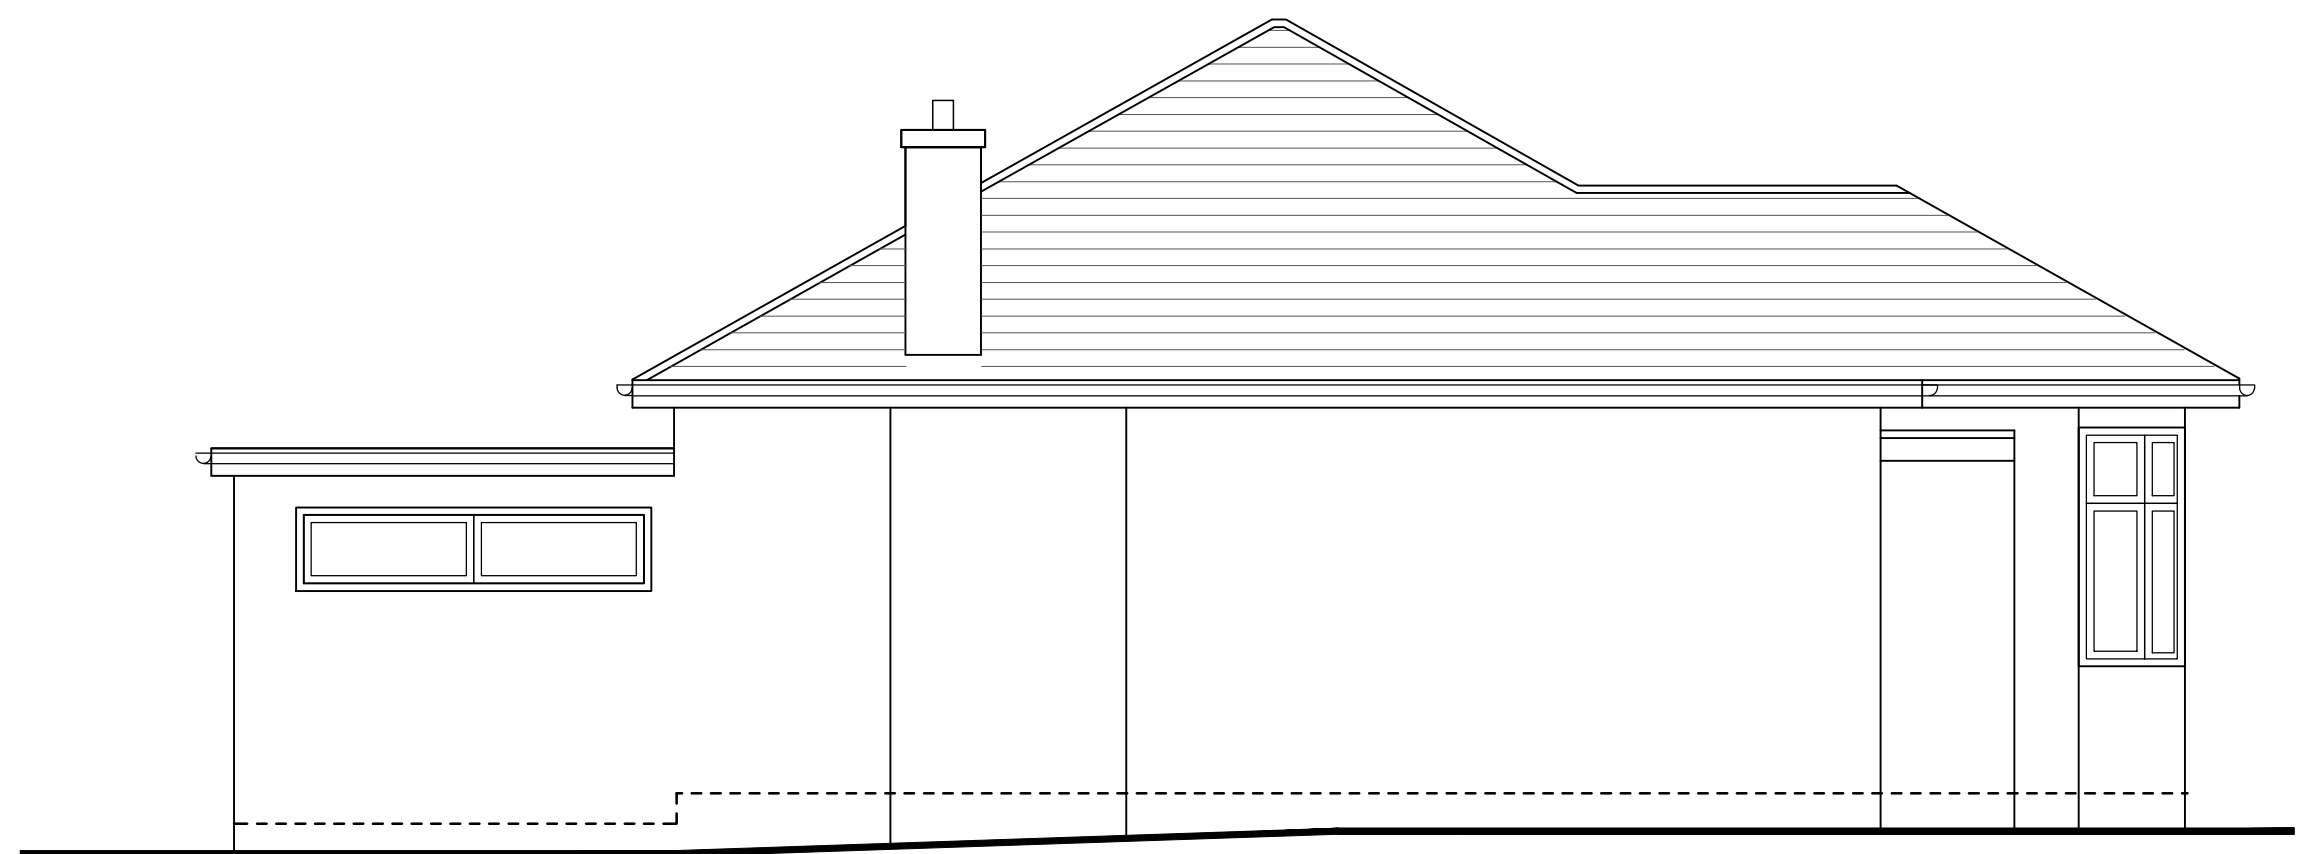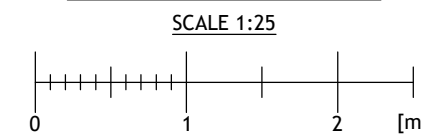

**EXISTING
SIDE ELEVATION 2**

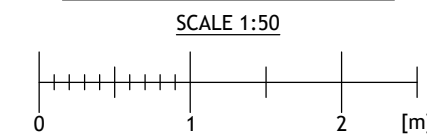

NO. DR. INFO
DATE

REVISION

PROJECT
52 WOODFORD CRESCENT,
PINNER,
HA5 3TX

CLIENT

DRAWING TITLE
EXISTING ELEVATIONS

SCALE	1:50	1:100
SIZE	A1	A3
JOB NO.	202064	
STAGE	P	
DWG NO.	202064.P.301	
REVISION	0	
DATE	30 MARCH 2021	
DRAWN	MB	
CHECKED	MB	

ATELIER.⁴¹

ARCHITECTS
1 Manor Drive, London, N20 0DZ
michael@atelier41architects.co.uk
phone: 0 7399 409 190