

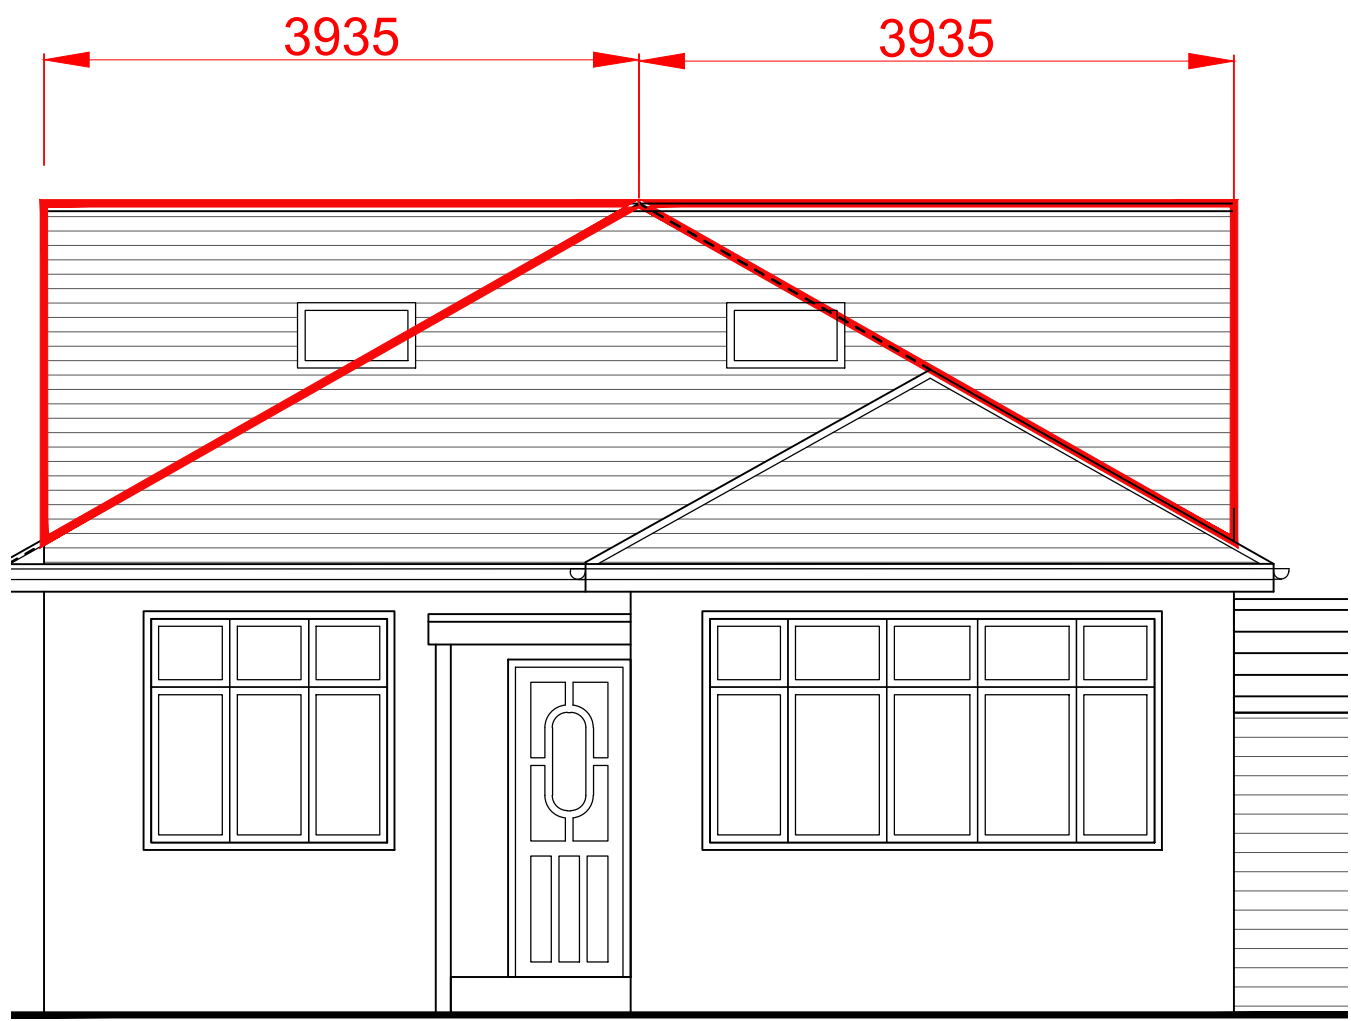


NOTES
THIS DRAWING IS THE SUBJECT OF
COPYRIGHT AND DESIGN RIGHTS
AND SHALL NOT BE REPRODUCED,
LOANED, COPIED OR SUBMITTED
TO ANY OTHER PARTY WITHOUT
CONSENT.



Hip to Gable 1 Volume	$9 \times 3.9 / 3 = 11.7\text{m}^3$
Hip to Gable 2 Volume	$9 \times 3.9 / 3 = 11.7\text{m}^3$
Dormer Volume	$3.27 \times 7.95 = 26.01^3$
Total Added Volume	49,41m ³

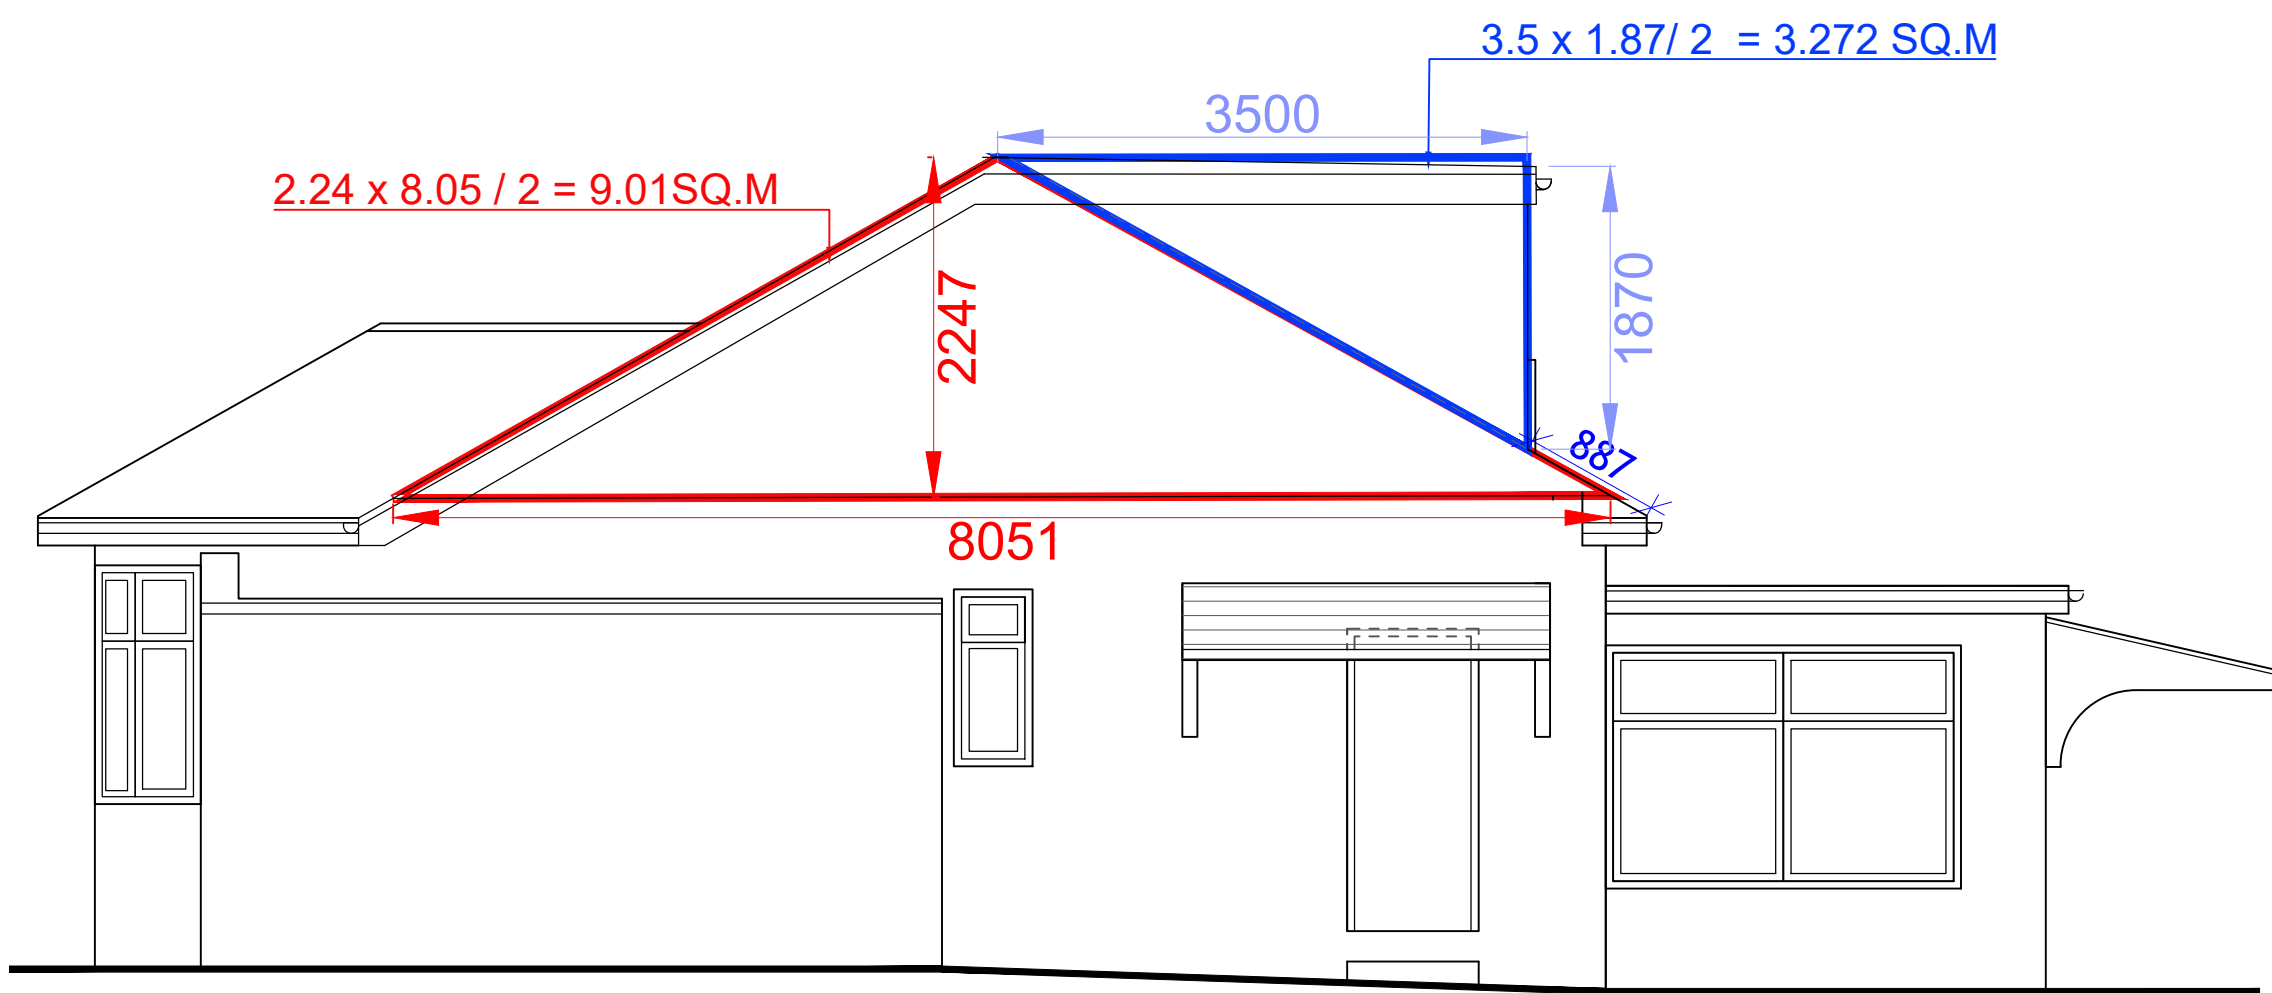


EXISTING
FRONT ELEVATION - VOLUME CALCULATIONS

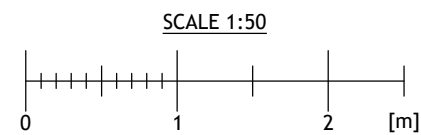

EXISTING
SIDE ELEVATION 1 - VOLUME CALCULATIONS

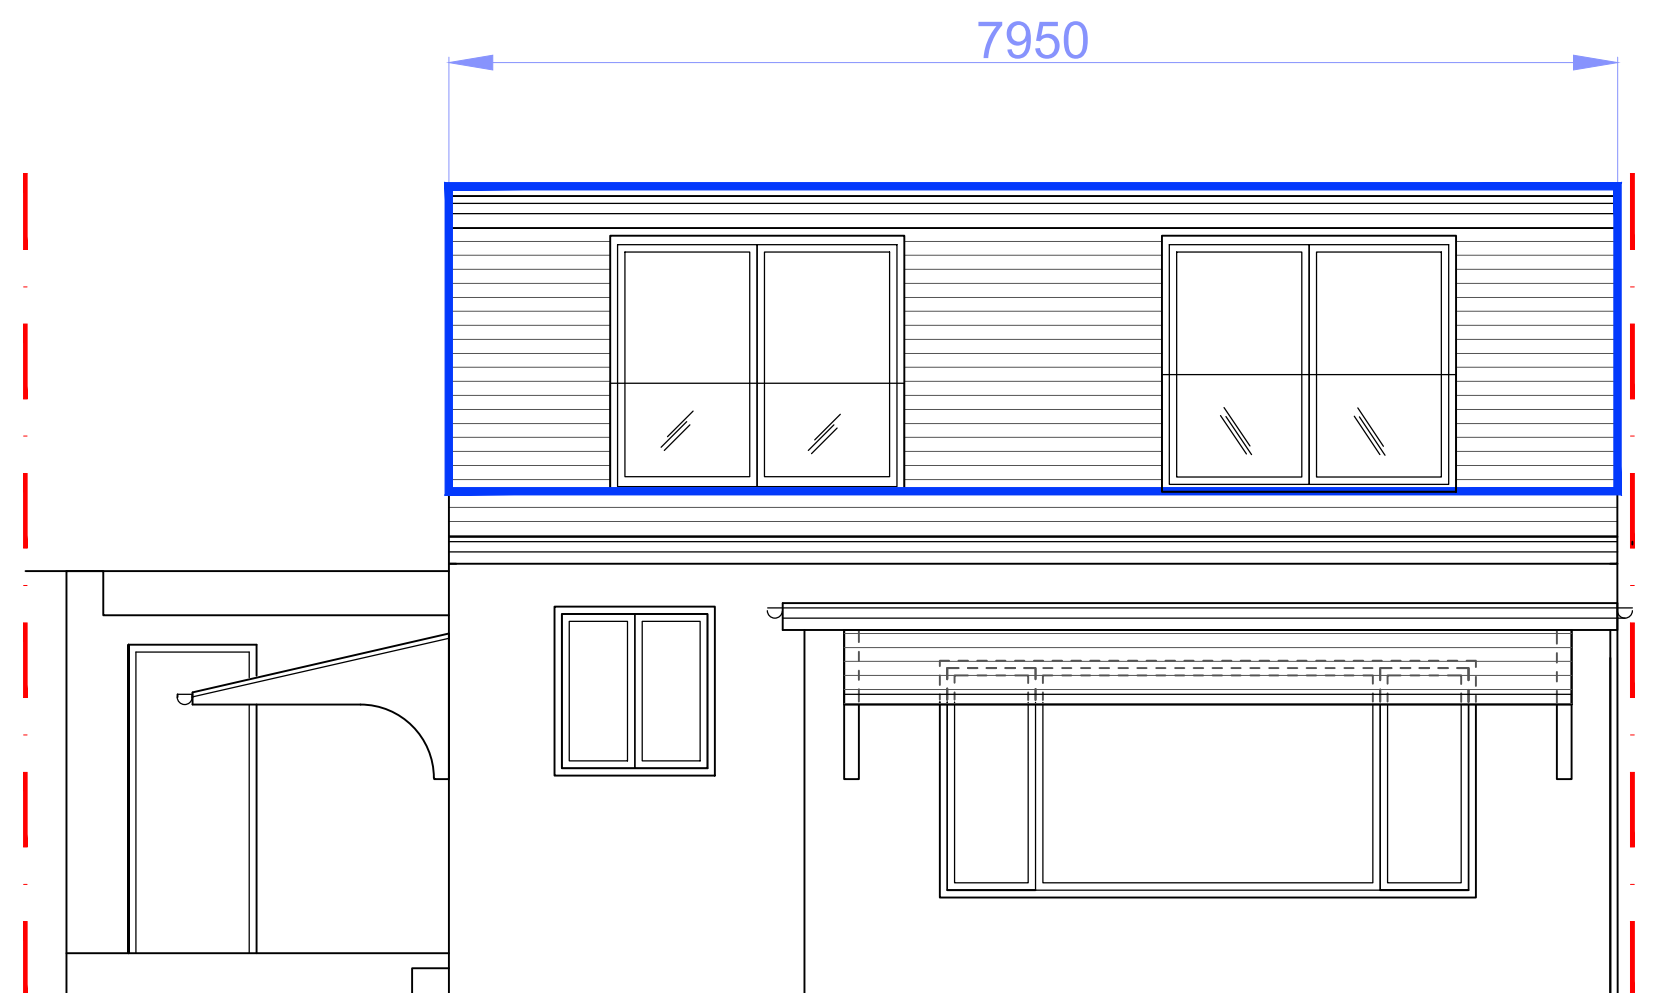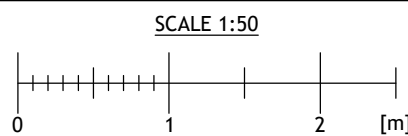

EXISTING
REAR ELEVATION - VOLUME CALCULATIONS

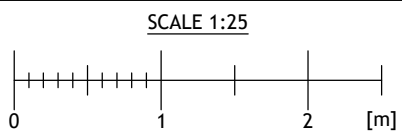

NO.	DR.	INFO
DATE		
REVISION		
PROJECT	S2 WOODFORD CRESCENT, PINNER, HAS 3TX	
CLIENT		
DRAWING TITLE	VOLUME CALCULATION	
SCALE	1:50	1:100
SIZE	A1	A3
JOB NO.	202064	
STAGE	P	
DWG NO.	202022.P.303	
REVISION	0	
DATE	30 MARCH 2021	
DRAWN	MB	
CHECKED	MB	