


NOTES
THIS DRAWING IS THE SUBJECT OF
COPYRIGHT AND DESIGN RIGHTS
AND SHALL NOT BE REPRODUCED,
LOANED, COPIED OR SUBMITTED
TO ANY OTHER PARTY WITHOUT
CONSENT.




PROPOSED
FRONT ELEVATION

SCALE 1:50
0 1 2 [m]

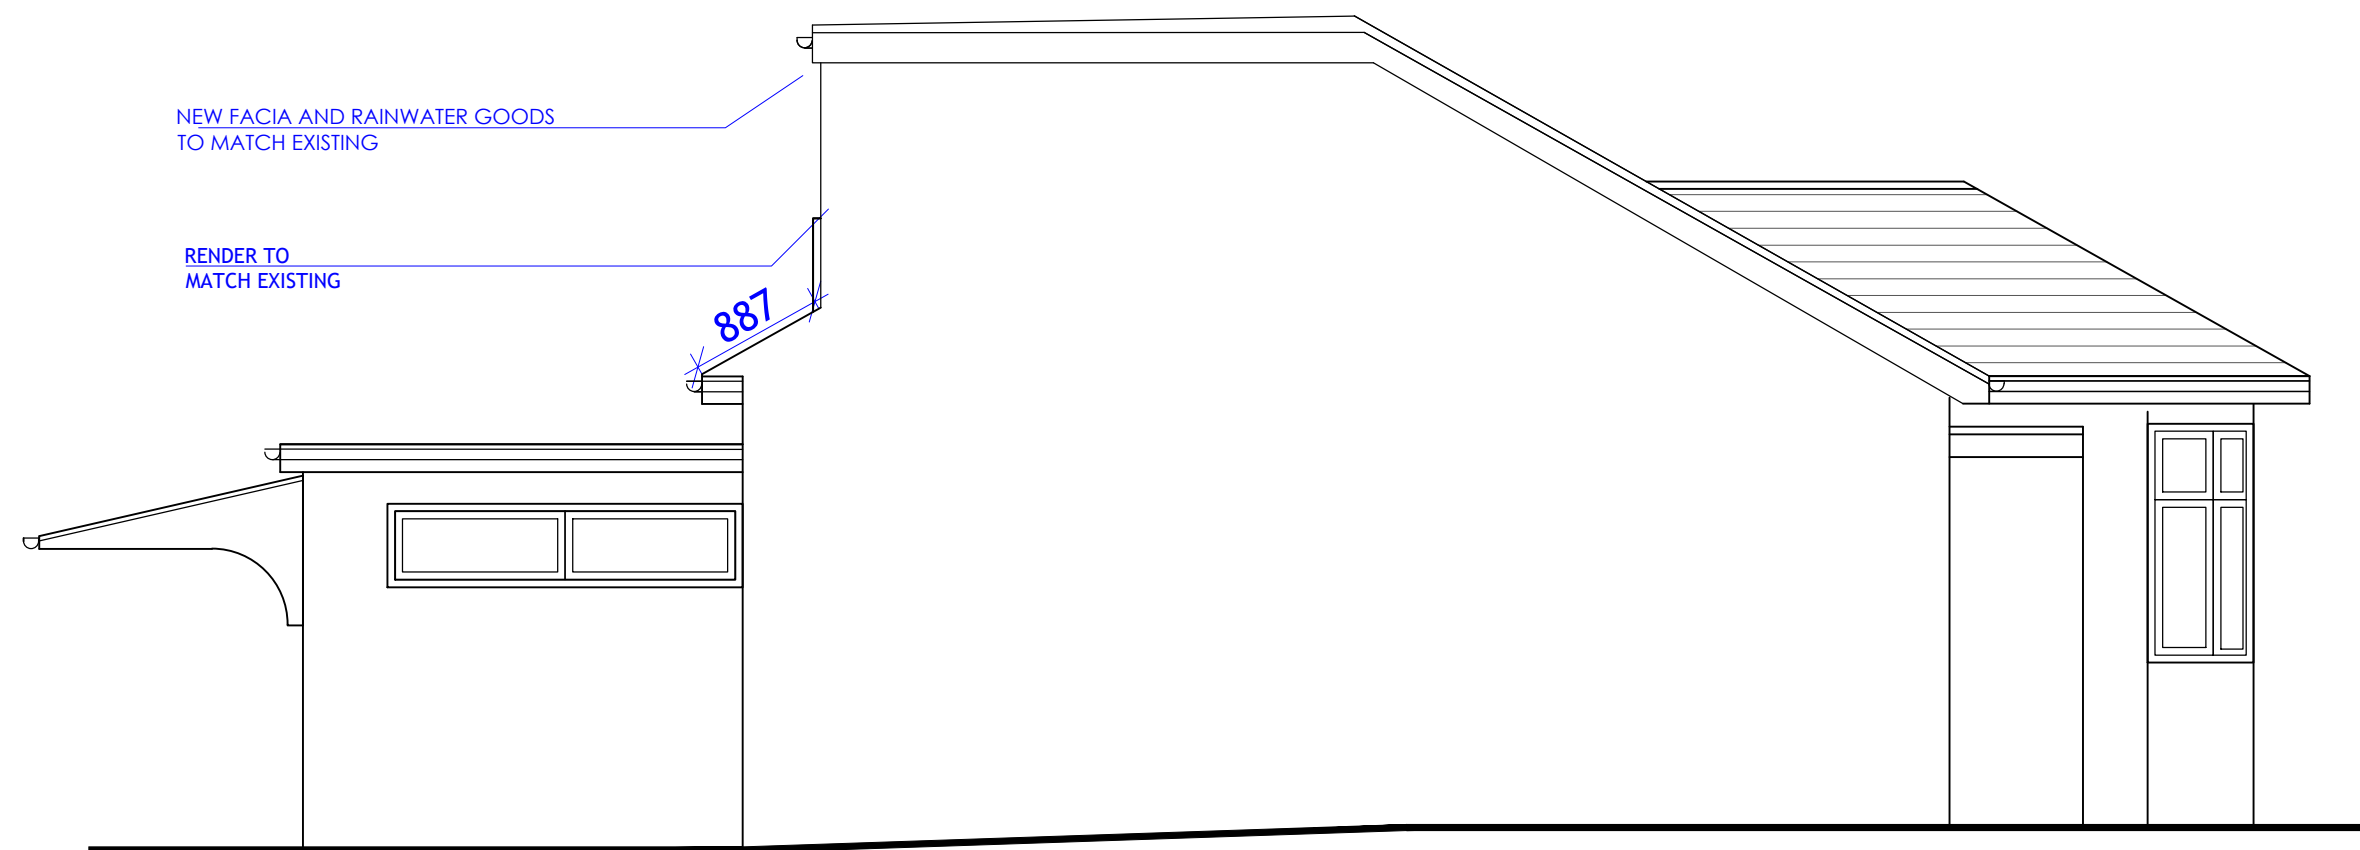


PROPOSED
SIDE ELEVATION 2

SCALE 1:50
0 1 2 [m]

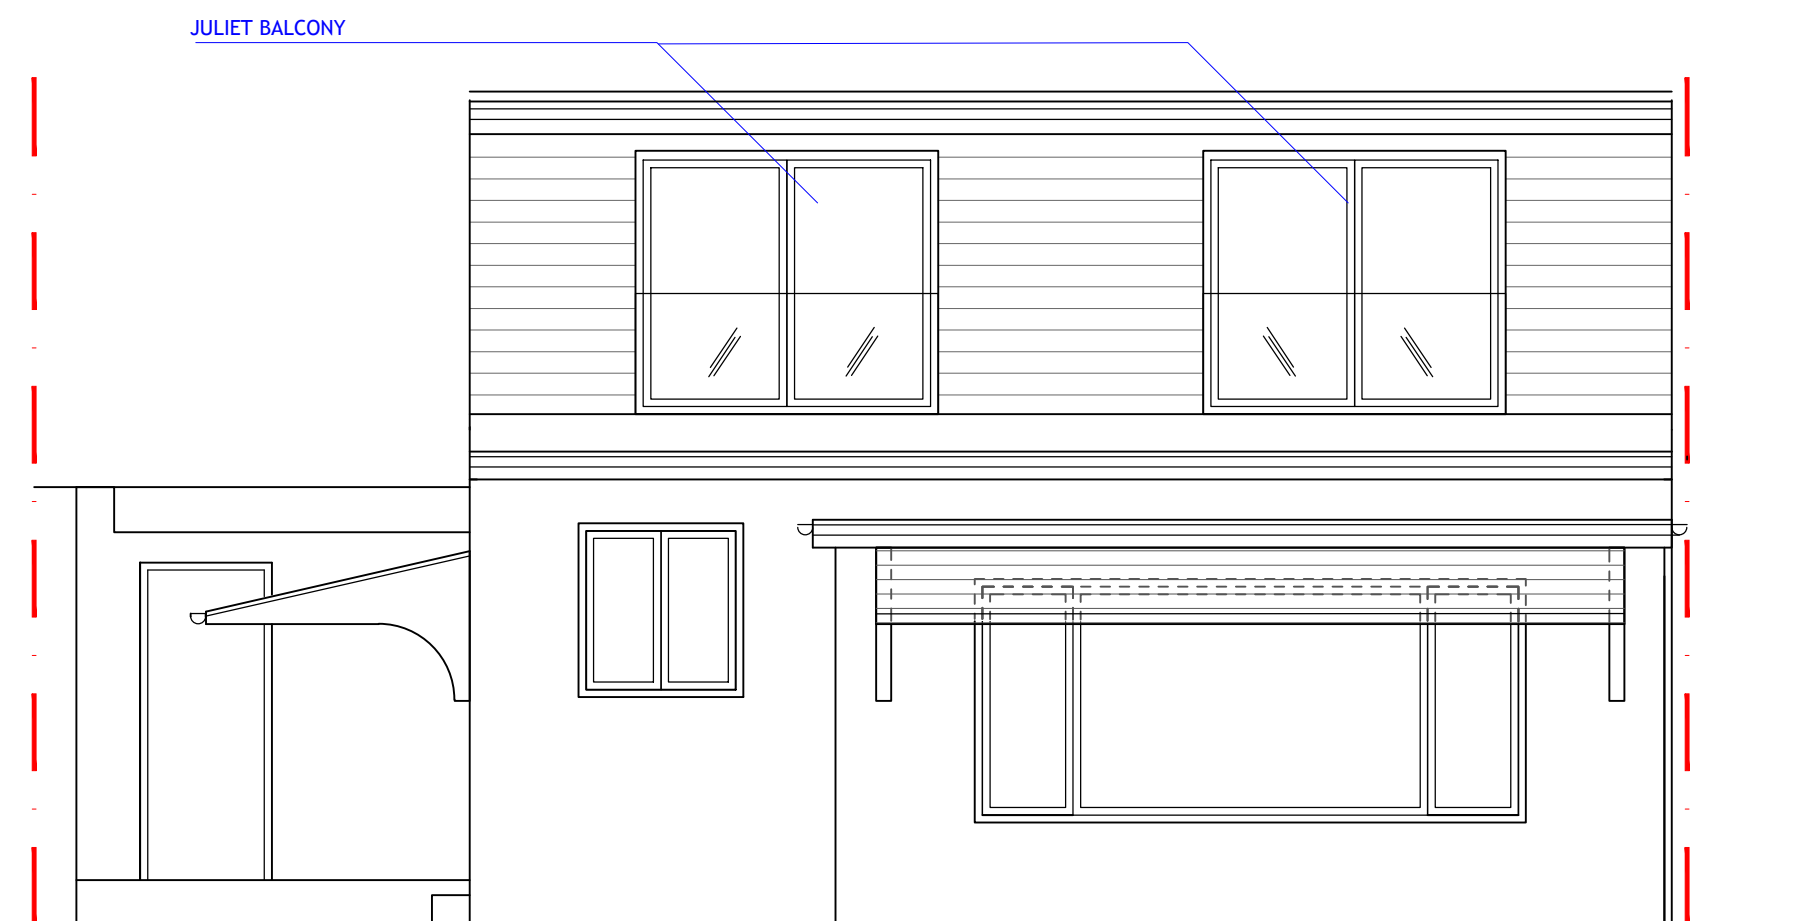

PROPOSED
REAR ELEVATION

SCALE 1:25
0 1 2 [m]

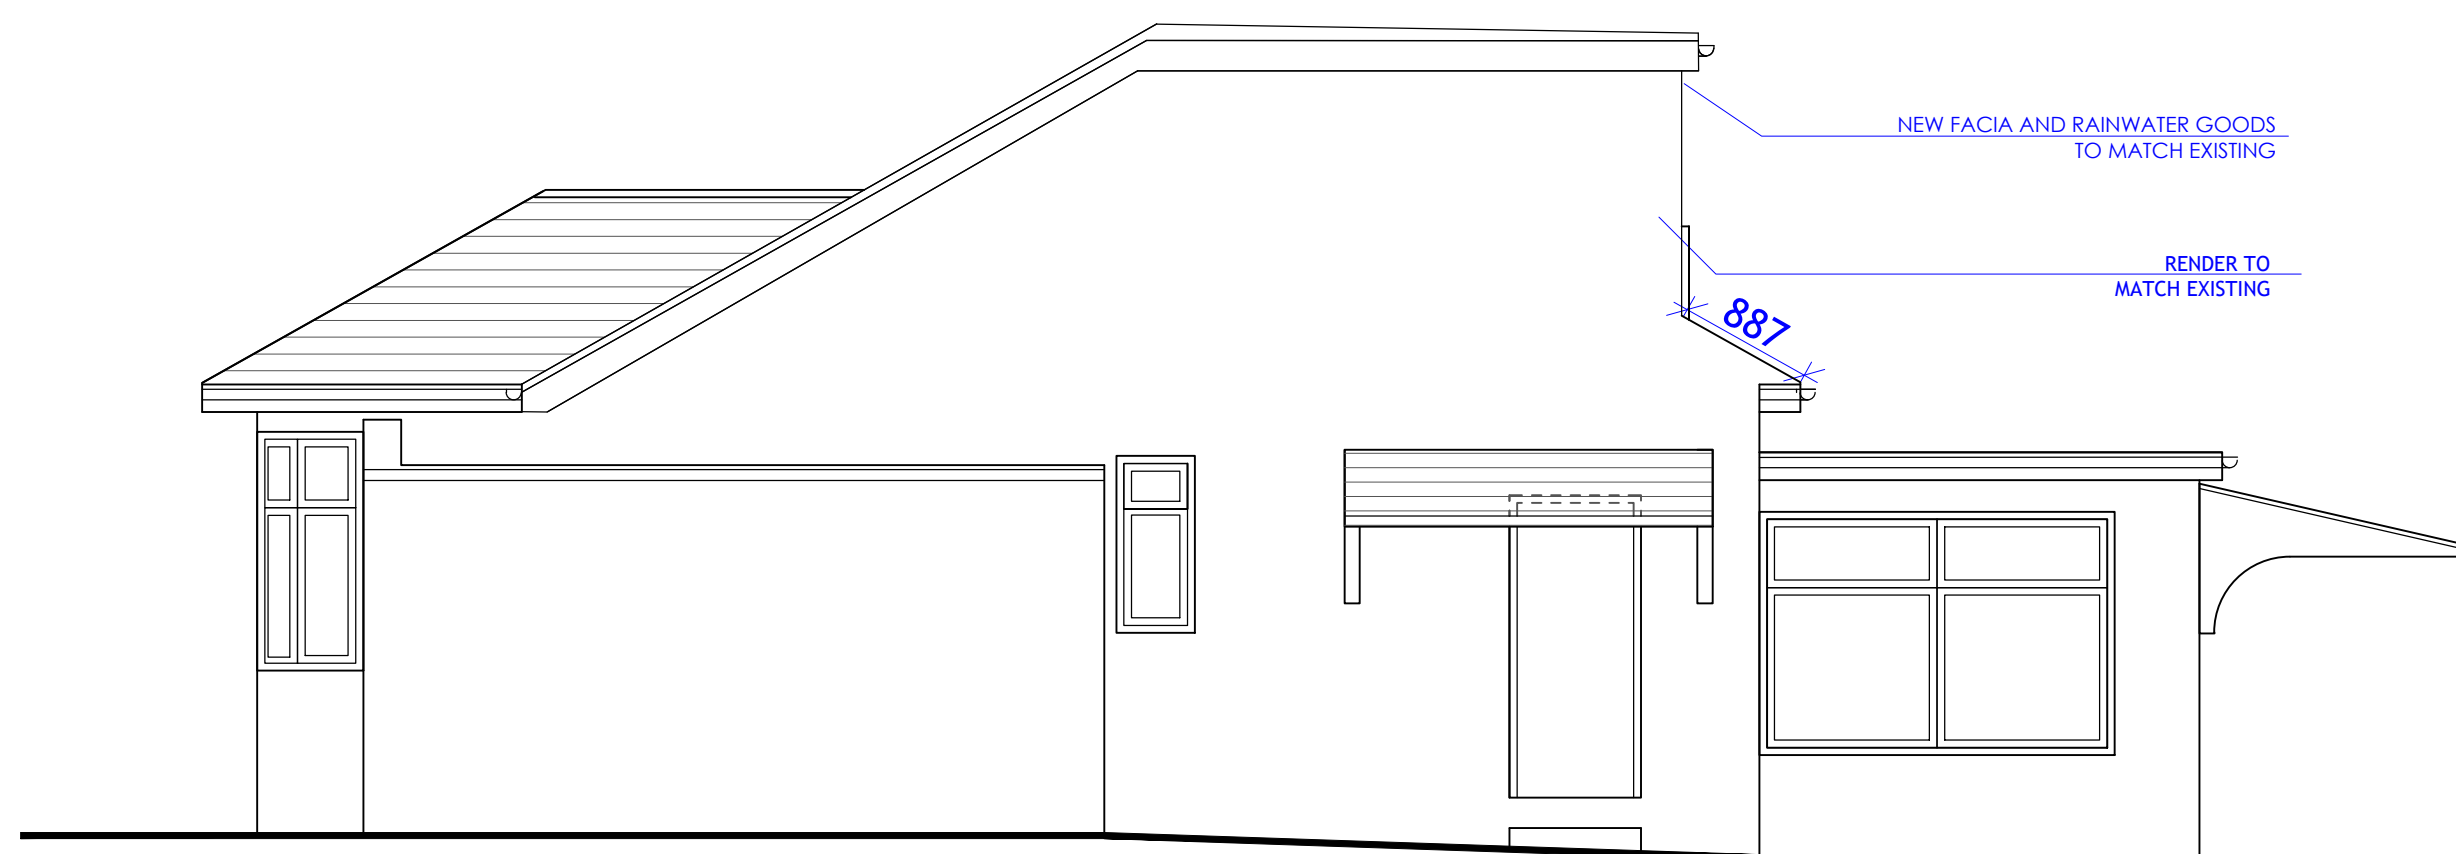

PROPOSED
SIDE ELEVATION 1

SCALE 1:50
0 1 2 [m]

A MB REVISED TO PO
REQUEST

NO. DR. INFO
DATE

REVISION

PROJECT
52 WOODFORD CRESCENT,
PINNER,
HA5 3TX

CLIENT

DRAWING TITLE
PROPOSED ELEVATIONS

SCALE 1:50 1:100

SIZE A1 A3

JOB NO. 202064

STAGE P

DWG NO. 202064.P.301

REVISION A

DATE 30 MARCH 2021

DRAWN MB

CHECKED MB

ATELIER.⁴¹

ARCHITECTS
1 Manor Drive, London, N20 0DZ
michael@atelier41architects.co.uk
phone: 0 7399 409 190