




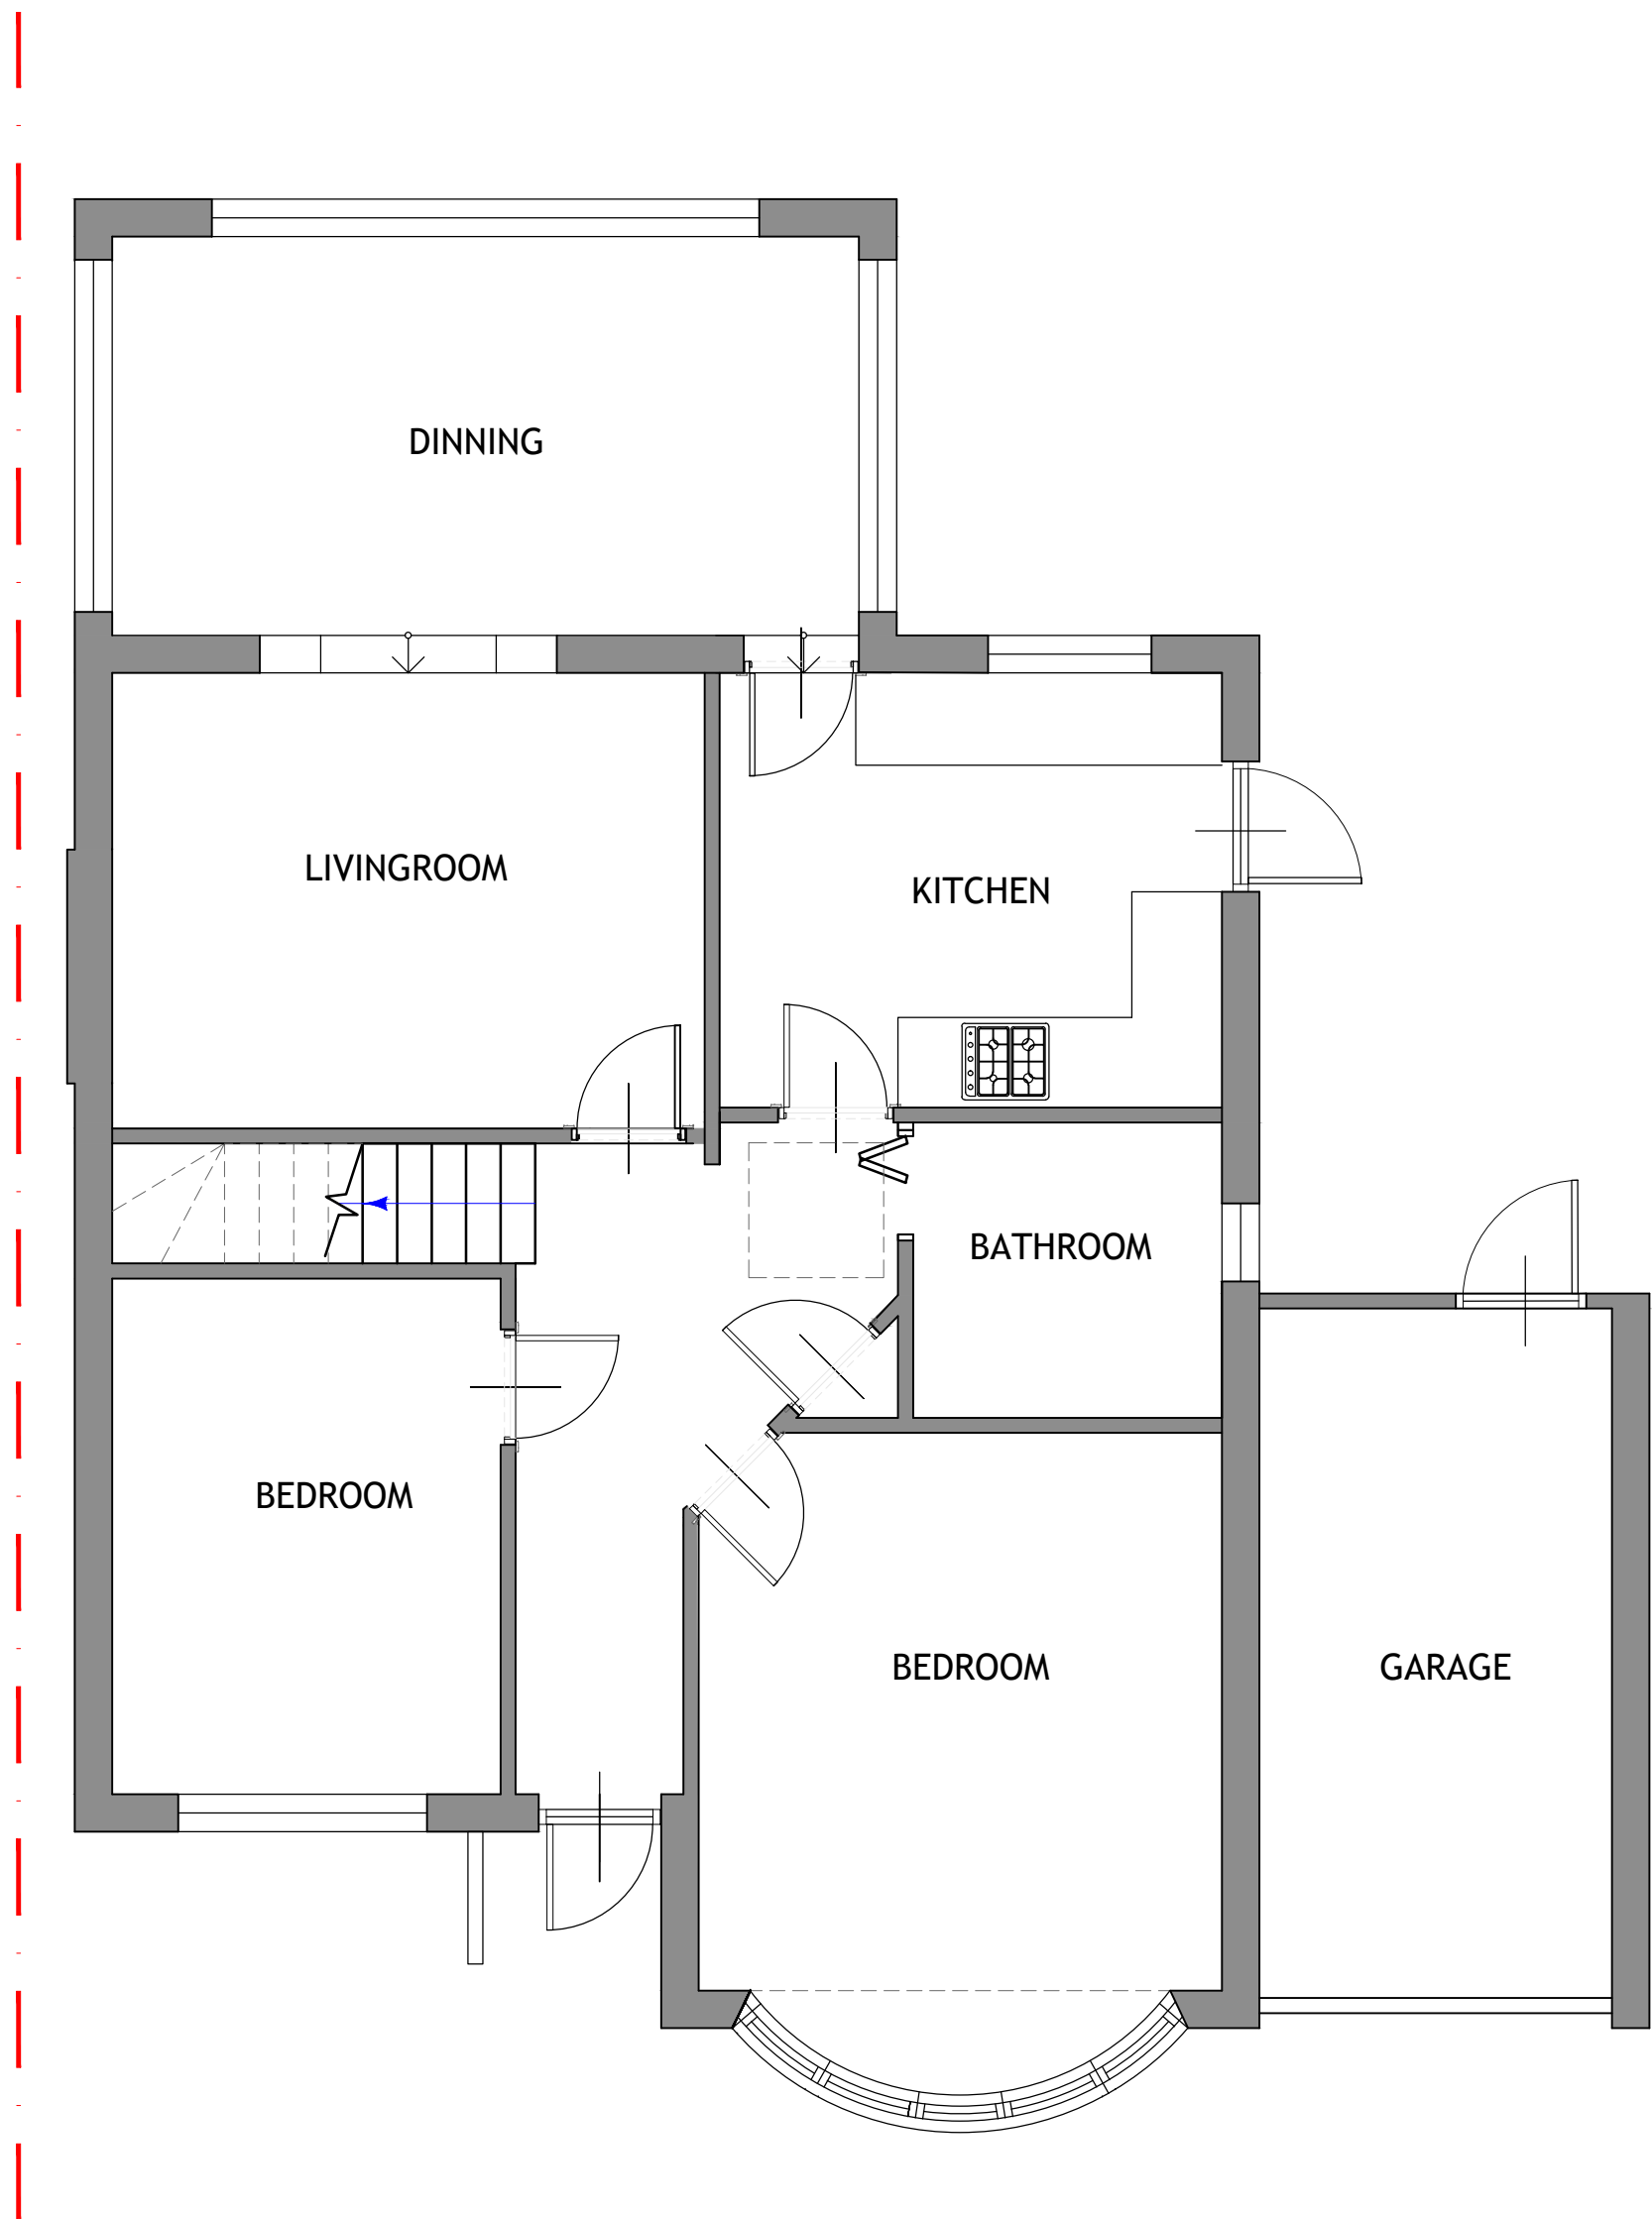


PROPOSED
GROUND FLOOR PLAN
SCALE 1:50

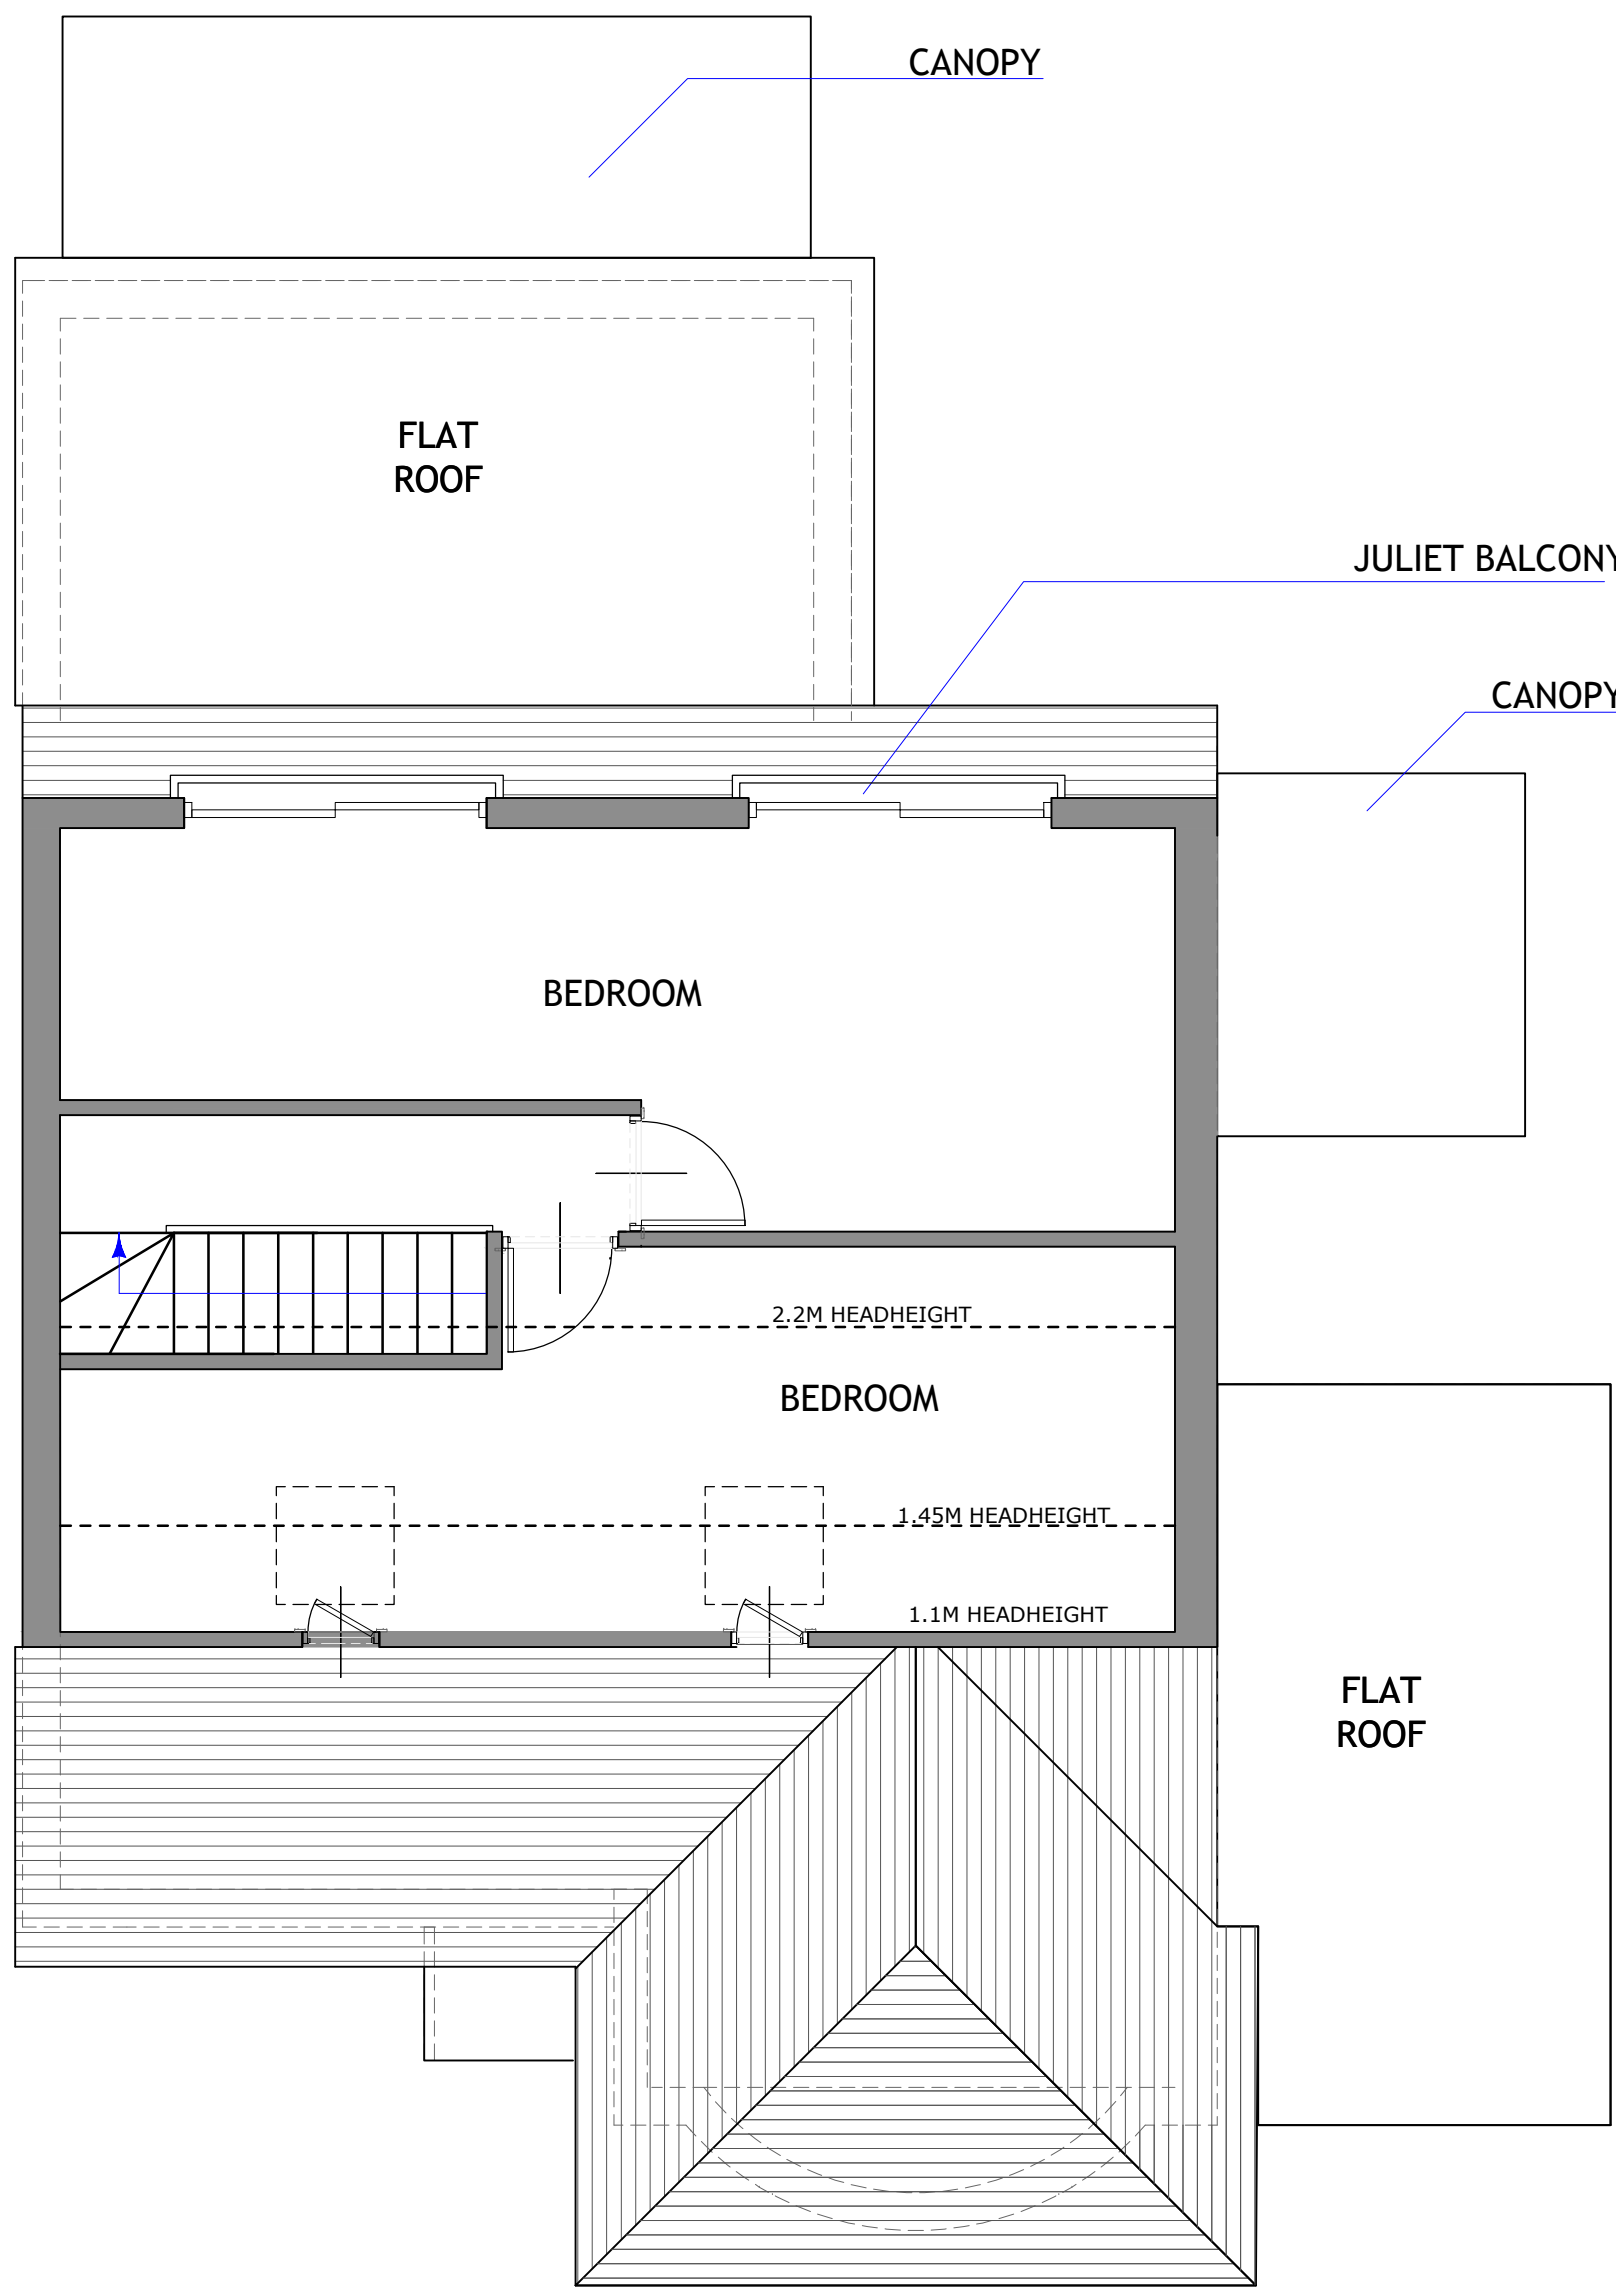


PROPOSED
LOFT PLAN
SCALE 1:50

 

Hip to Gable 1 Volume	9.01 x 3.93 / 3 =11.8m ³
Hip to Gable 2 Volume	9.01x 3.9 / 3 =11.8m ³
Dormer Volume	3.27 x 7.95 = 25.99 ³
Total Added Volume	49,59m ³

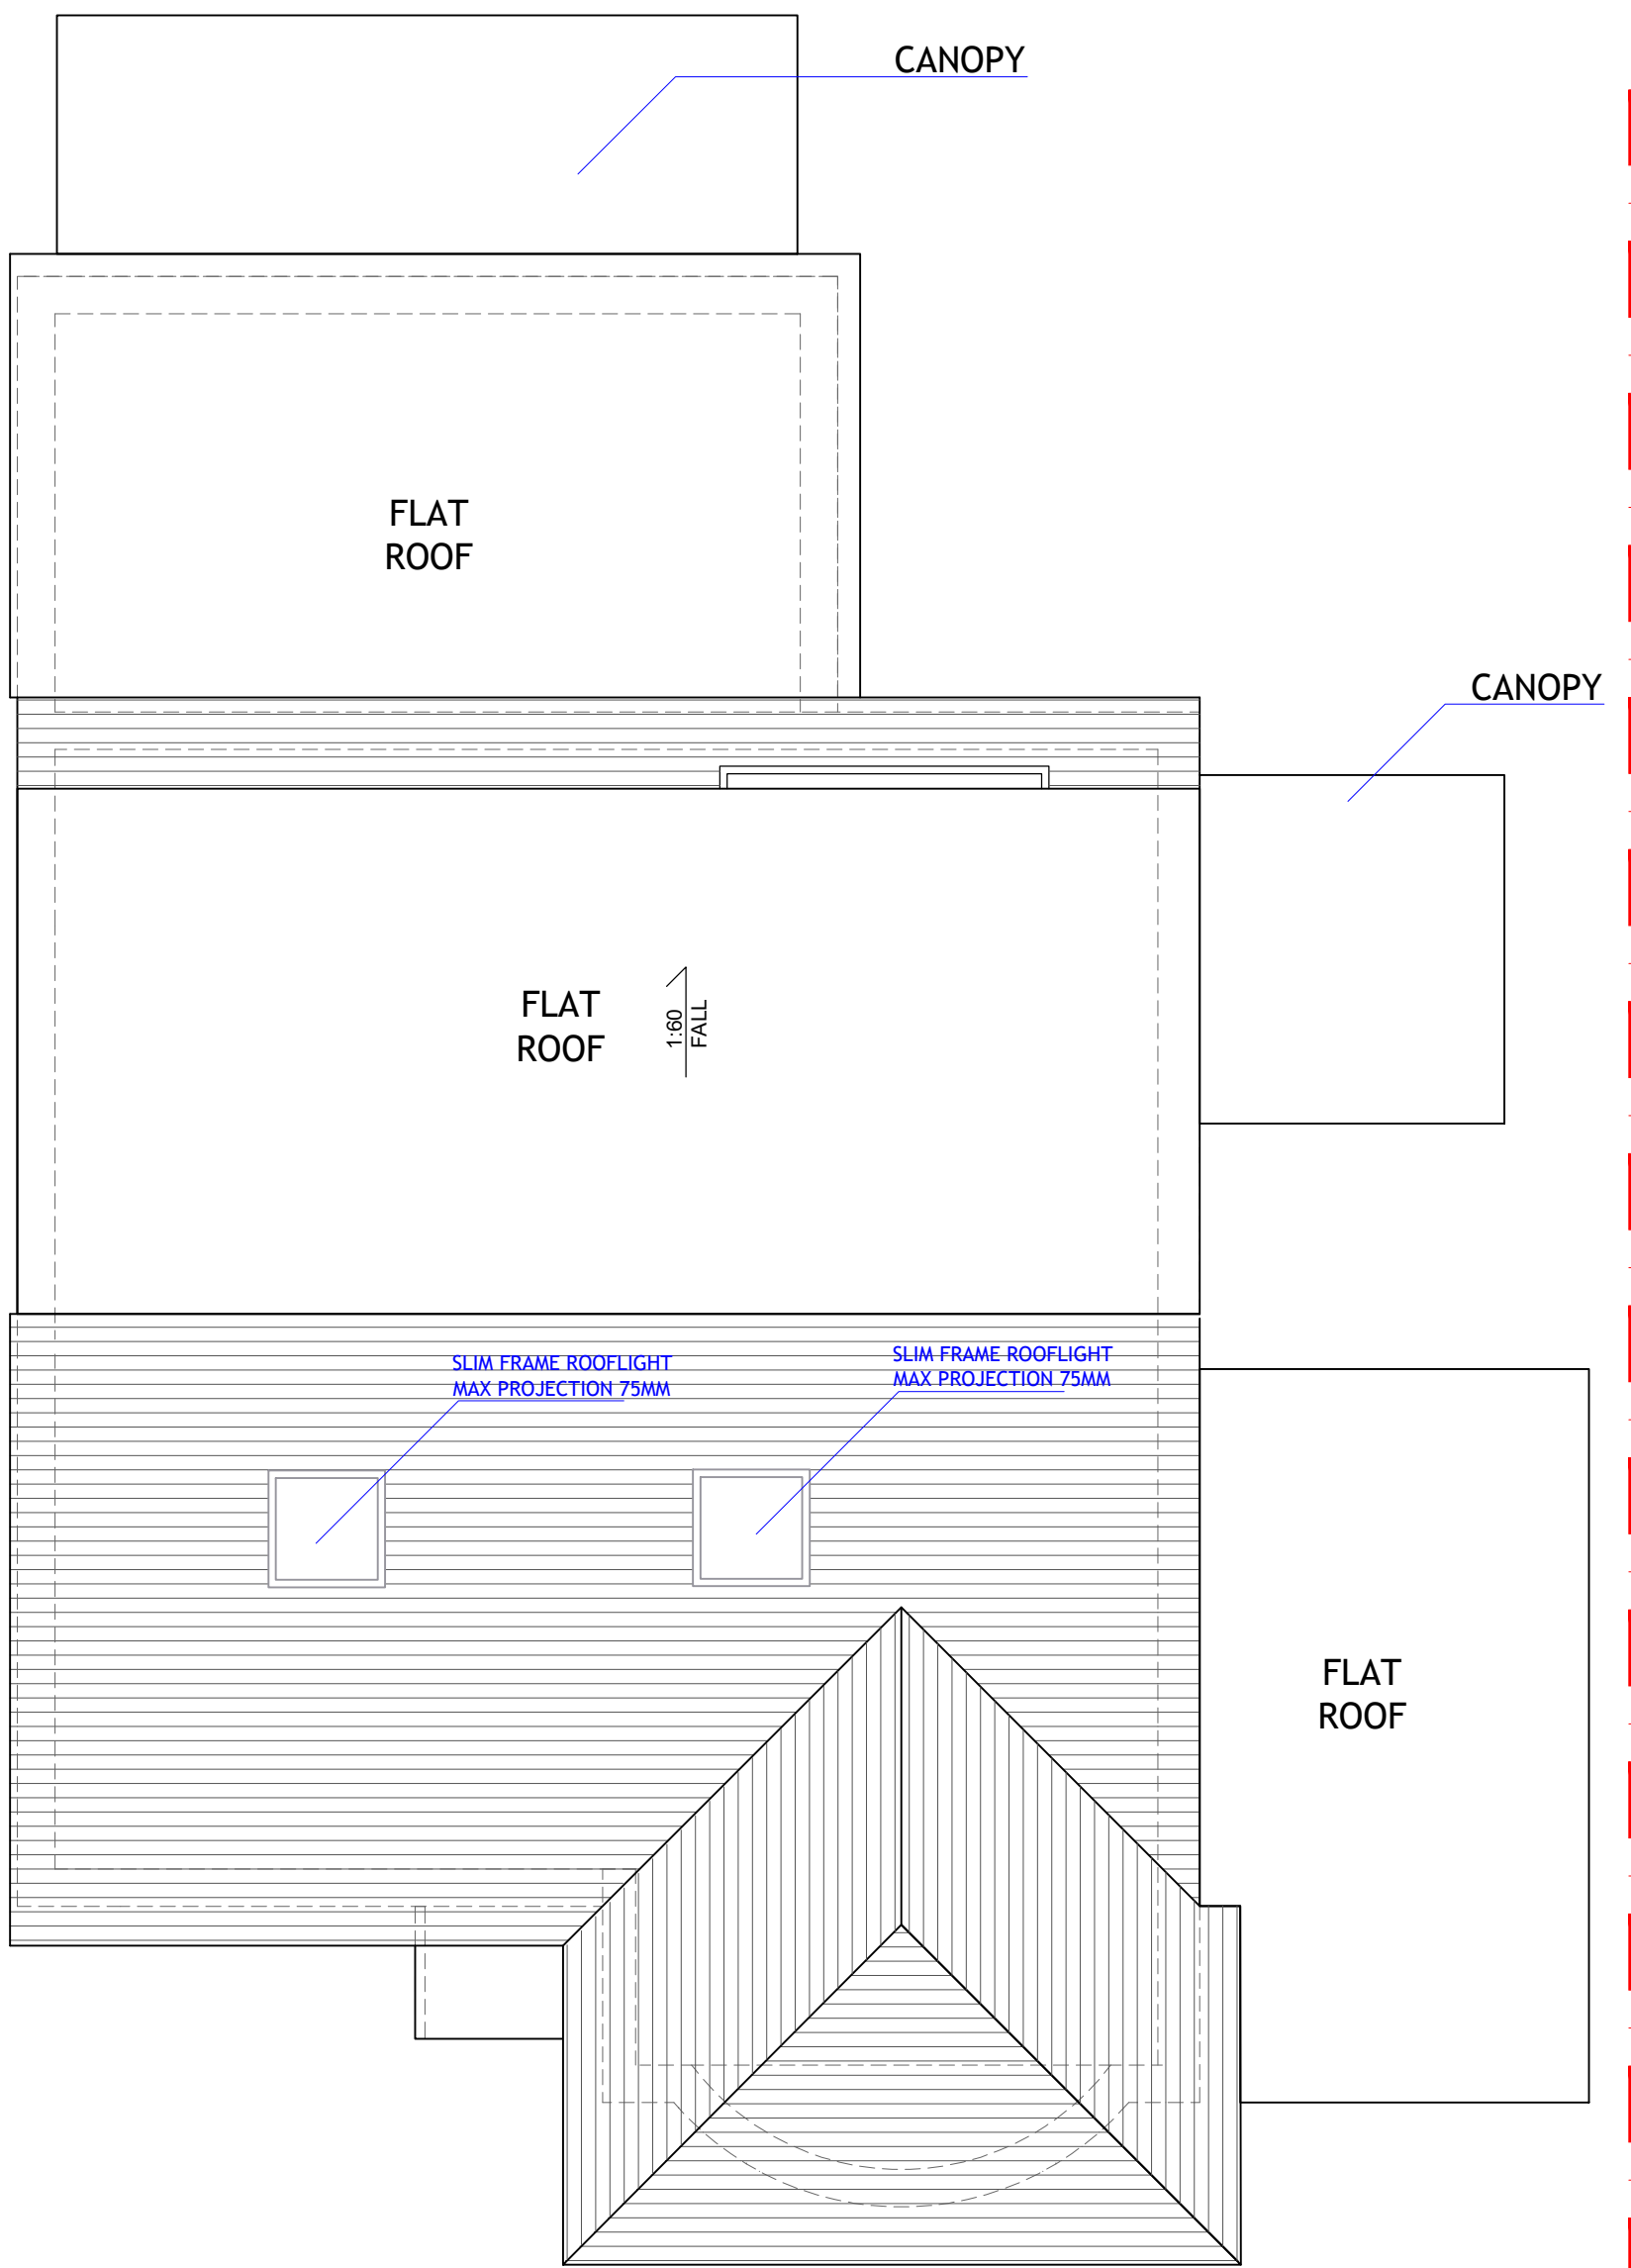

PROPOSED
ROOF PLAN
SCALE 1:50

 

NOTES
THIS DRAWING IS THE SUBJECT OF
COPYRIGHT AND DESIGN RIGHTS
AND SHALL NOT BE REPRODUCED,
LOANED, COPIED OR SUBMITTED
TO ANY OTHER PARTY WITHOUT
CONSENT.

B	MB	REVISED TO PO REQUEST
A	MB	REVISED TO PO REQUEST
NO.	DR.	INFO
DATE		
REVISION		
PROJECT		
52 WOODFORD CRESCENT, PINNER, HA5 3TX		
CLIENT		
DRAWING TITLE		
PROPOSED FLOOR PLANS		
SCALE		
1:50	1:100	
SIZE		
A1	A3	
JOB NO.		
202064		
STAGE		
P		
DWG NO.		
202064-P.102		
REVISION		
B		
DATE		
30 MARCH 2021		
DRAWN		
MB		
CHECKED		
MB		