



Hip to Gable 1 Volume	9.01 x 3.93 / 3 =11.8m ³
Hip to Gable 2 Volume	9.01x 3.9 / 3 =11.8m ³
Dormer Volume	3.27 x 7.95 = 25.99 ³
Total Added Volume	49,59m ³



NOTES
THIS DRAWING IS THE SUBJECT OF
COPYRIGHT AND DESIGN RIGHTS
AND SHALL NOT BE REPRODUCED,
LOANED, COPIED OR SUBMITTED
TO ANY OTHER PARTY WITHOUT
CONSENT.

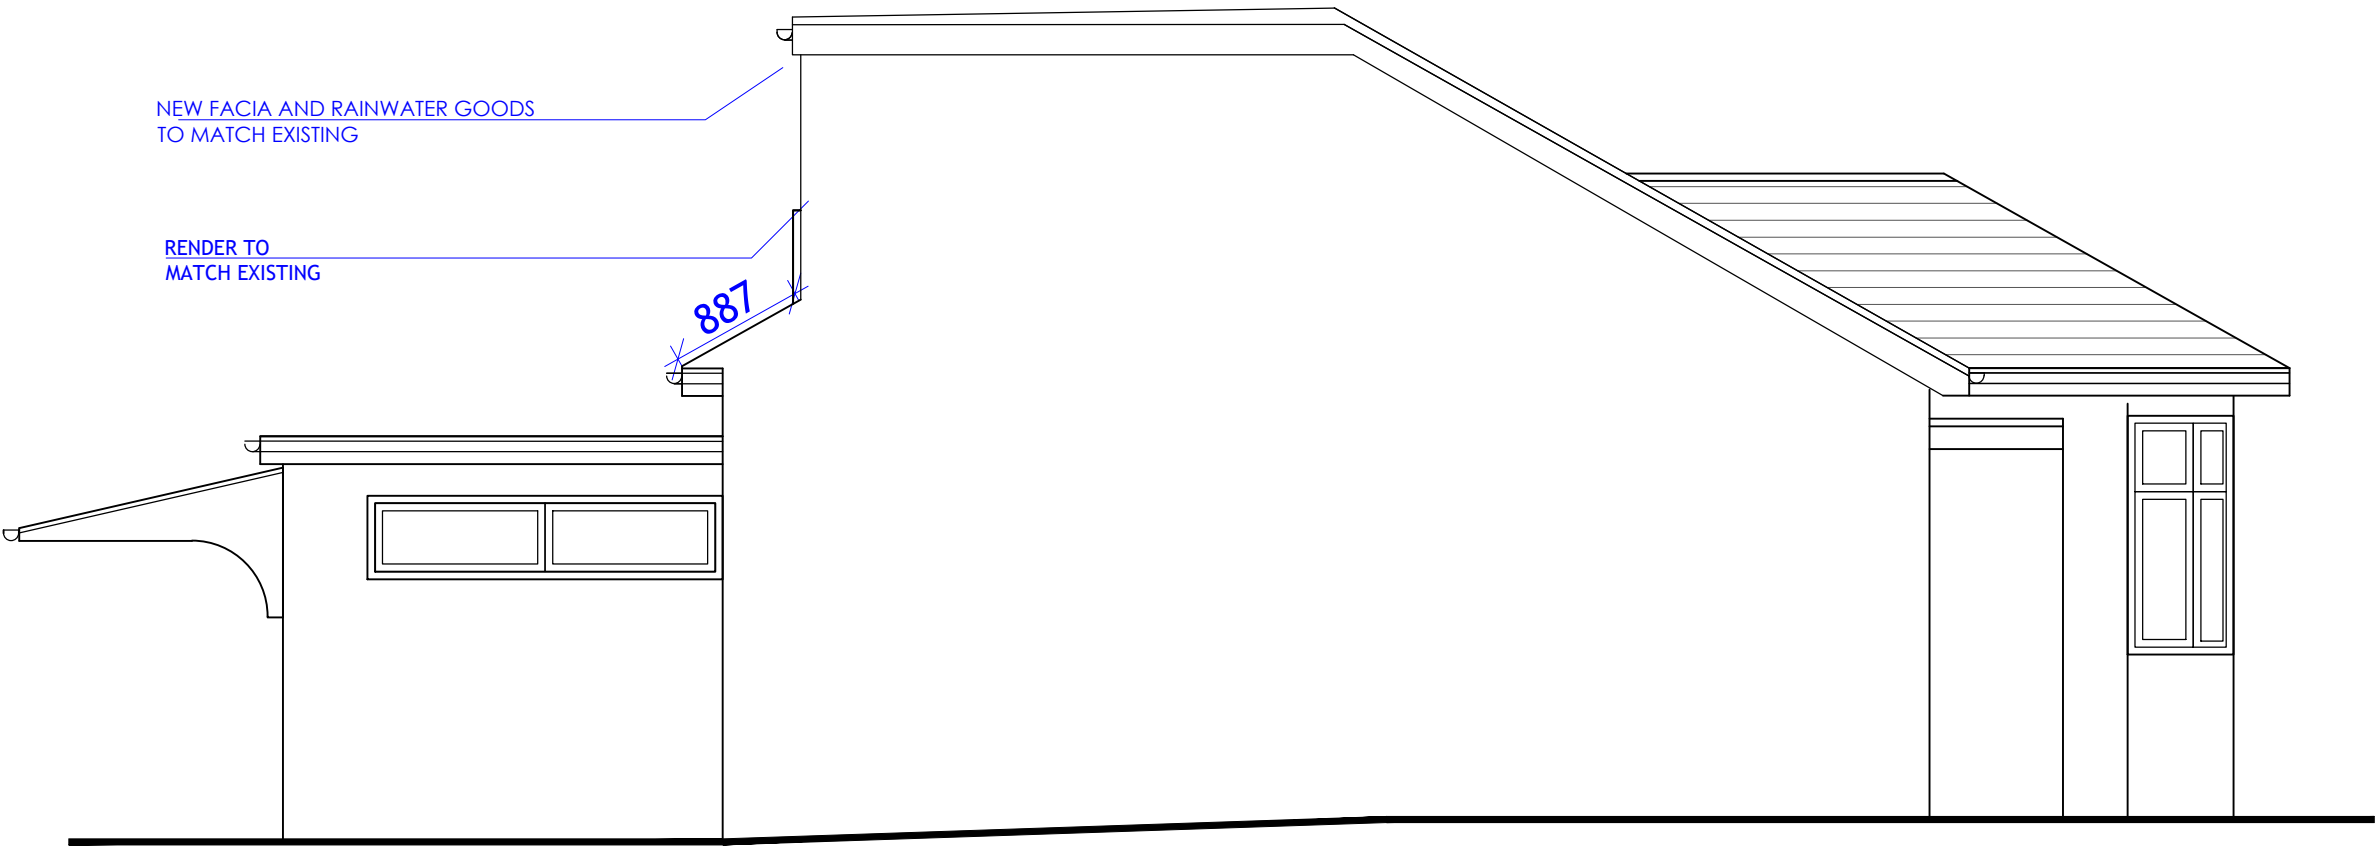



PROPOSED
FRONT ELEVATION

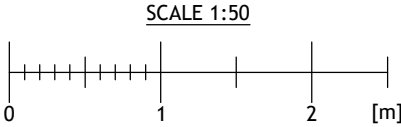


PROPOSED
SIDE ELEVATION 2

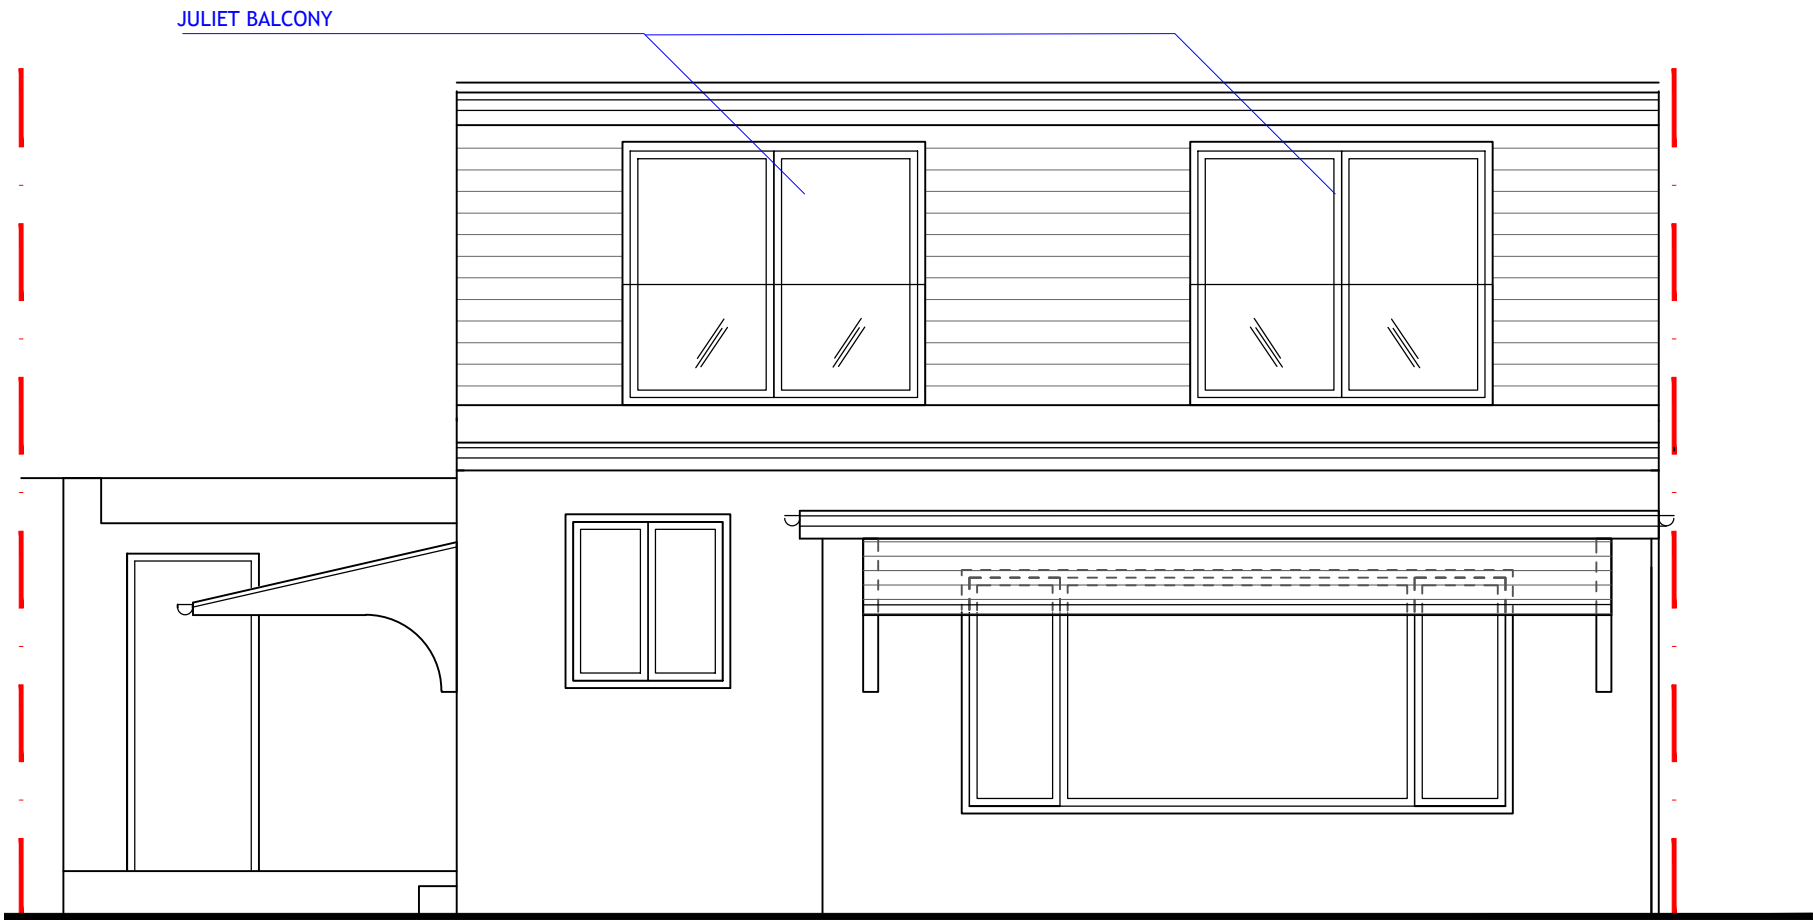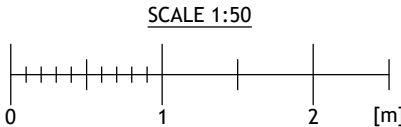

PROPOSED
REAR ELEVATION

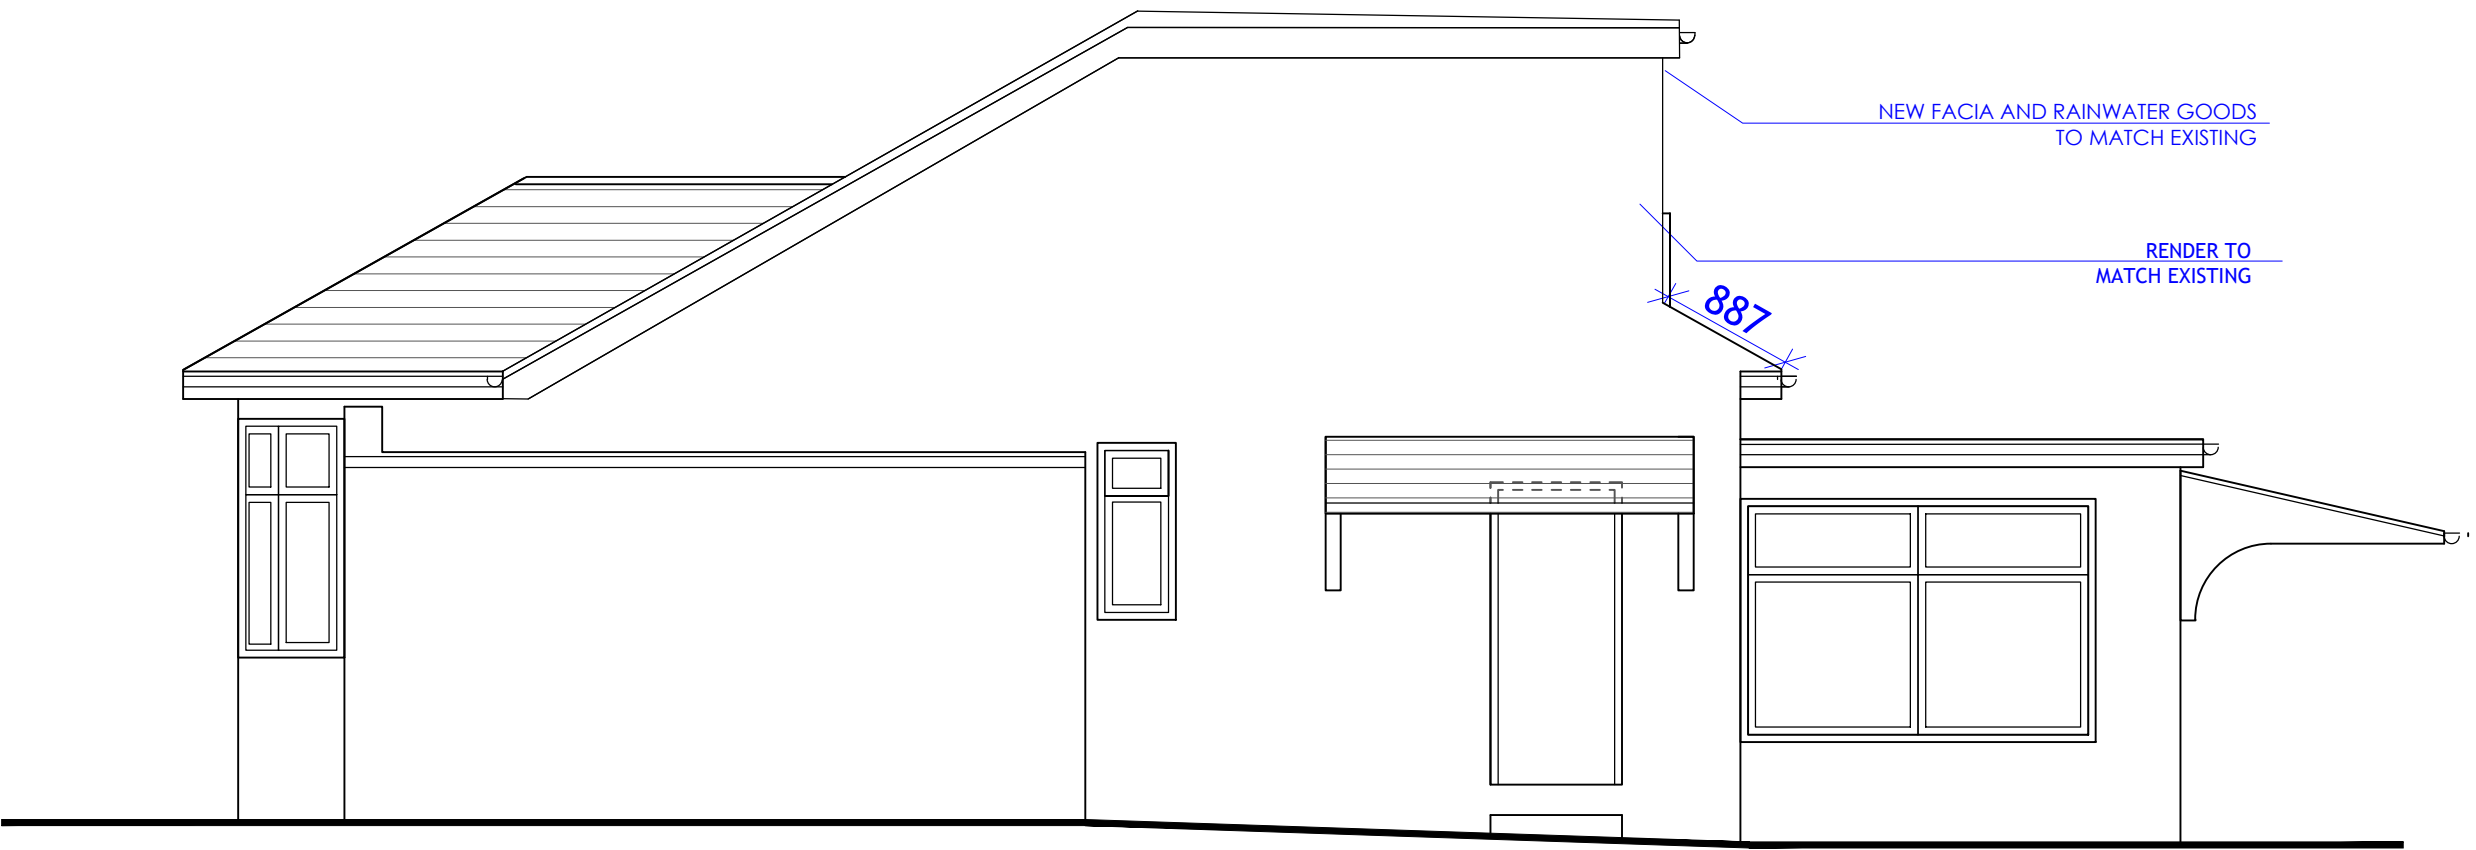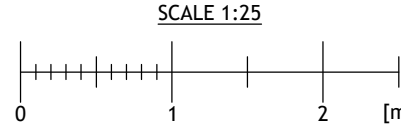

PROPOSED
SIDE ELEVATION 1

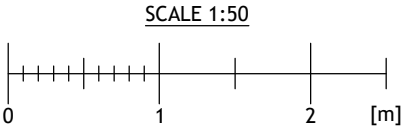

B	MB	REVISED TO PO REQUEST
A	MB	REVISED TO PO REQUEST
NO.	DR.	INFO
DATE		
REVISION		
PROJECT		
52 WOODFORD CRESCENT, PINNER, HA5 3TX		
CLIENT		
DRAWING TITLE		
PROPOSED ELEVATIONS		
SCALE	1:50	1:100
SIZE	A1	A3
JOB NO.	202064	
STAGE	P	
DWG NO.	202064.P.301	
REVISION	B	
DATE	30 MARCH 2021	
DRAWN	MB	
CHECKED	MB	