

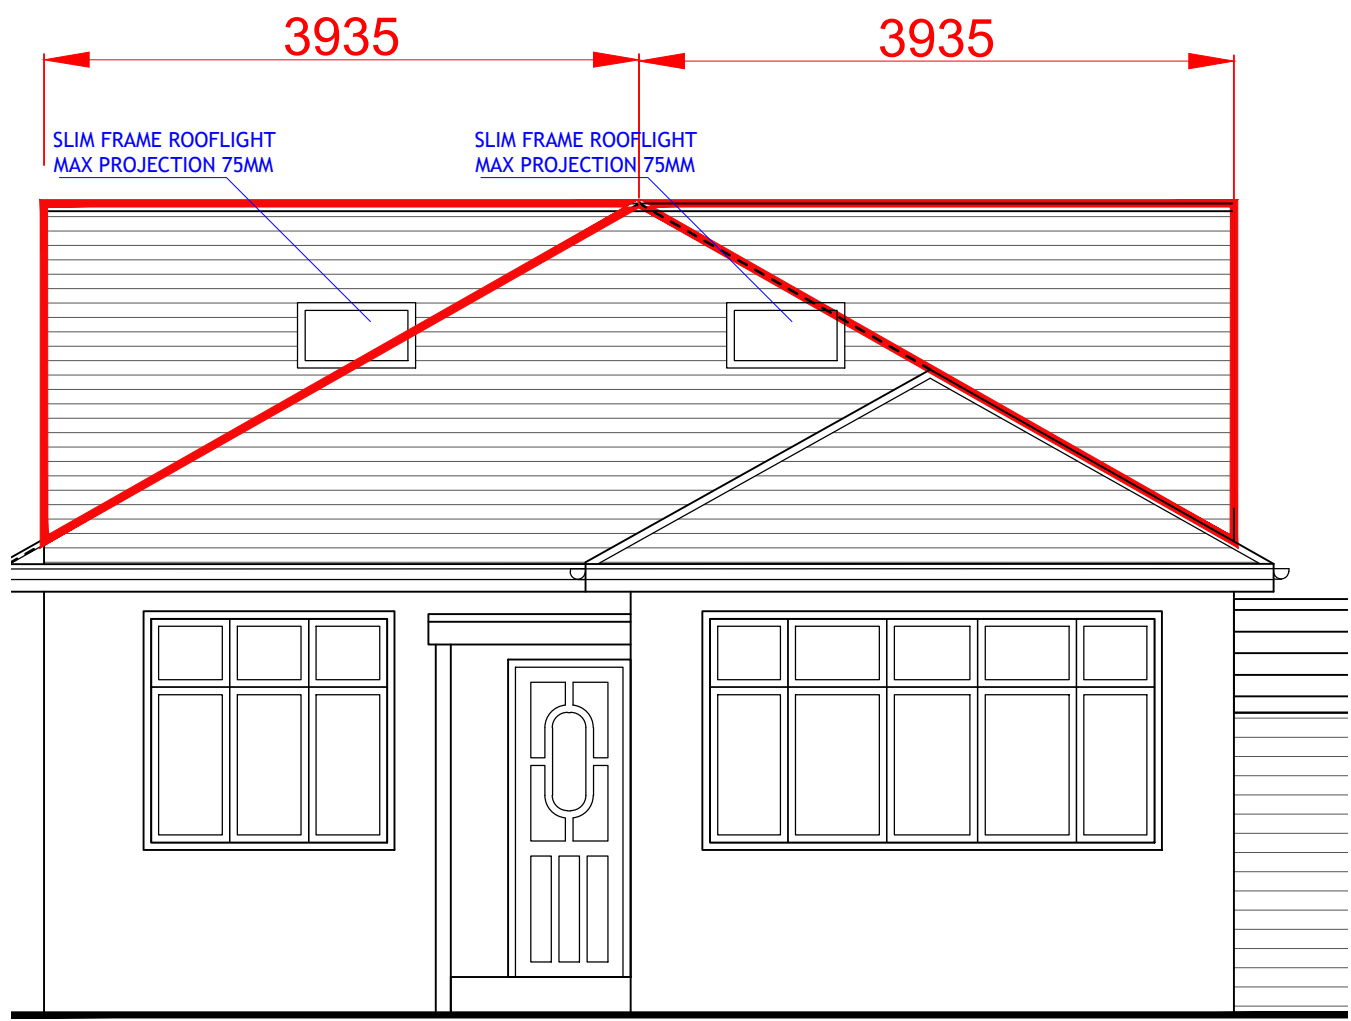


NOTES  
THIS DRAWING IS THE SUBJECT OF  
COPYRIGHT AND DESIGN RIGHTS  
AND SHALL NOT BE REPRODUCED,  
LOANED, COPIED OR SUBMITTED  
TO ANY OTHER PARTY WITHOUT  
CONSENT.



|                       |                                         |
|-----------------------|-----------------------------------------|
| Hip to Gable 1 Volume | $9.01 \times 3.93 / 3 = 11.8\text{m}^3$ |
| Hip to Gable 2 Volume | $9.01 \times 3.9 / 3 = 11.8\text{m}^3$  |
| Dormer Volume         | $3.27 \times 7.95 = 25.99^3$            |
| Total Added Volume    | 49,59m <sup>3</sup>                     |

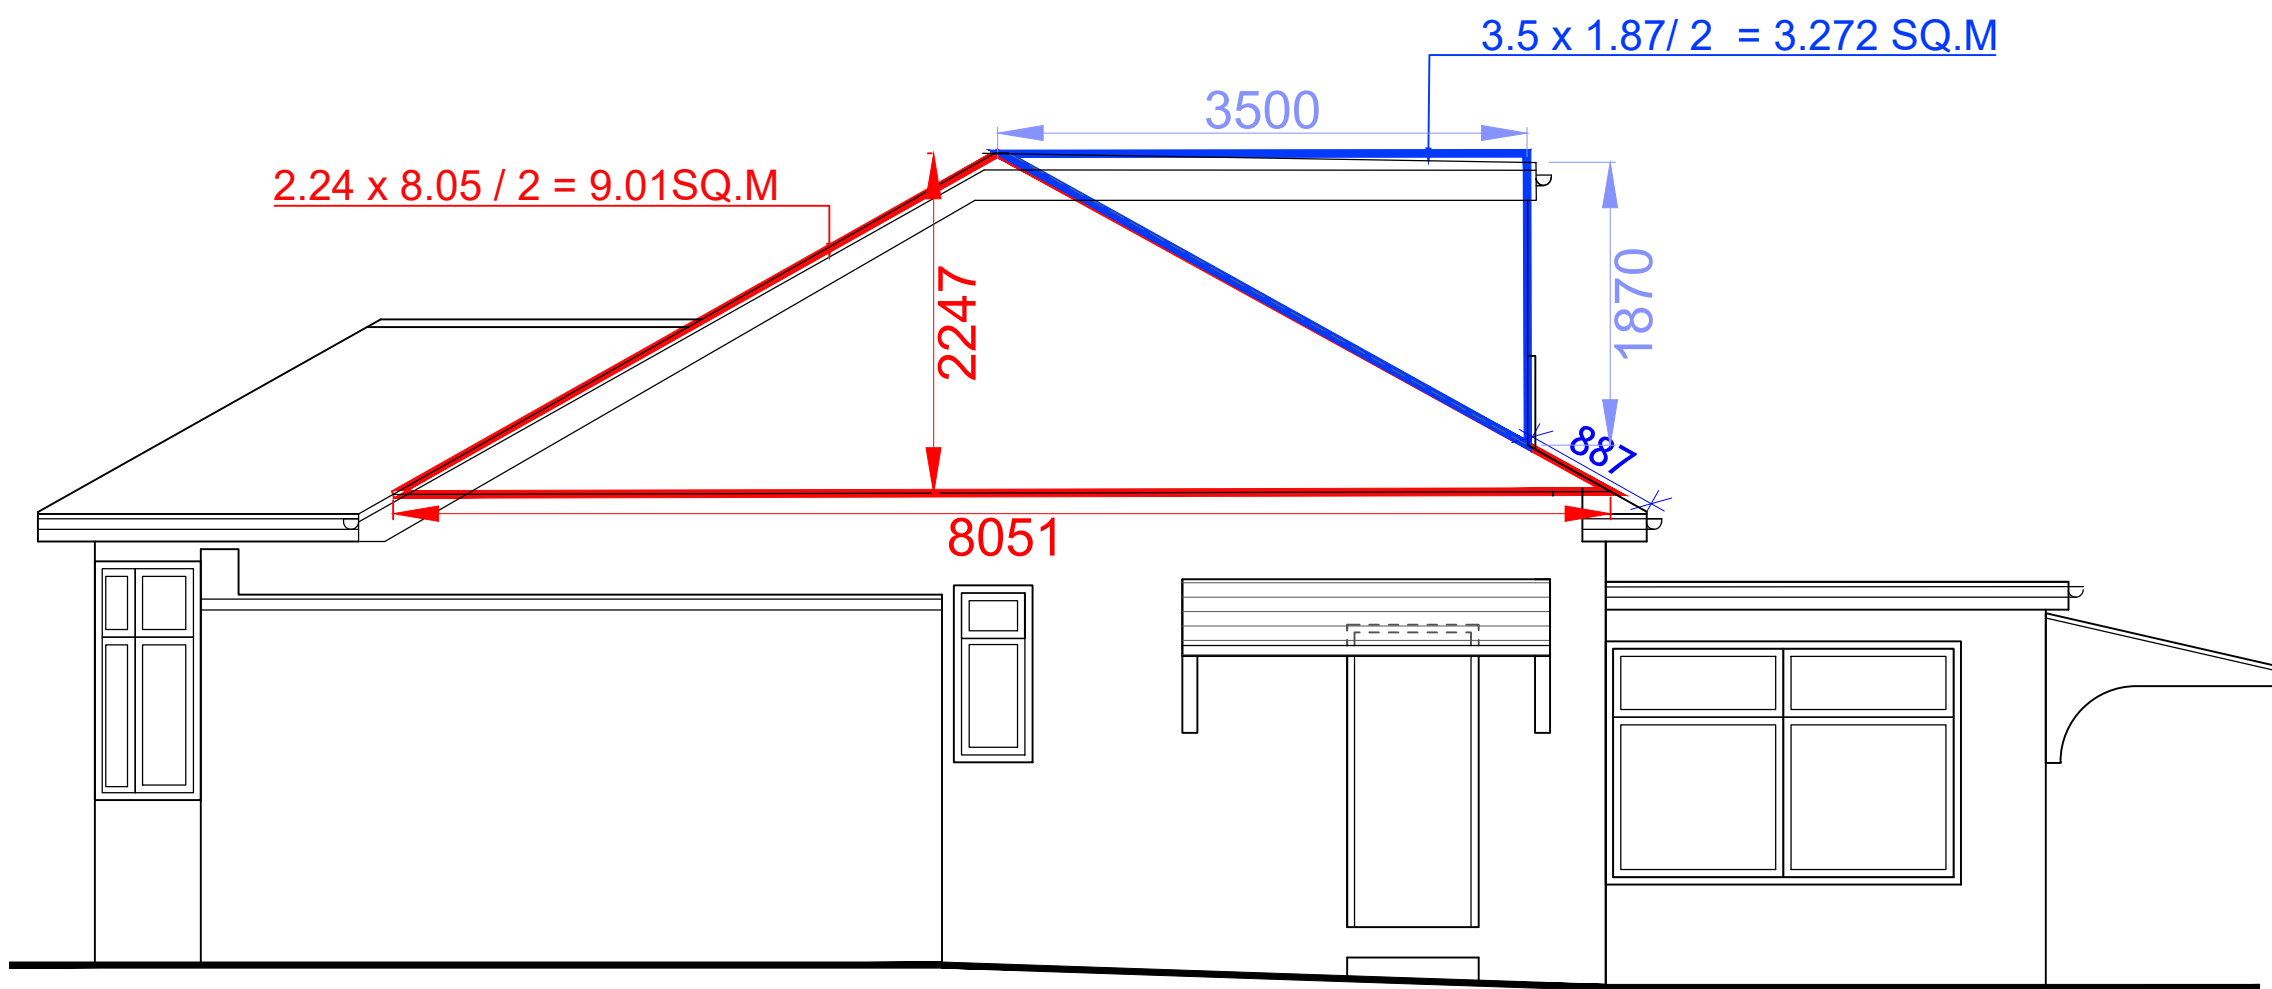


EXISTING  
FRONT ELEVATION - VOLUME CALCULATIONS

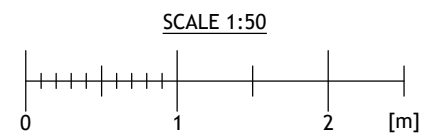

EXISTING  
SIDE ELEVATION 1 - VOLUME CALCULATIONS

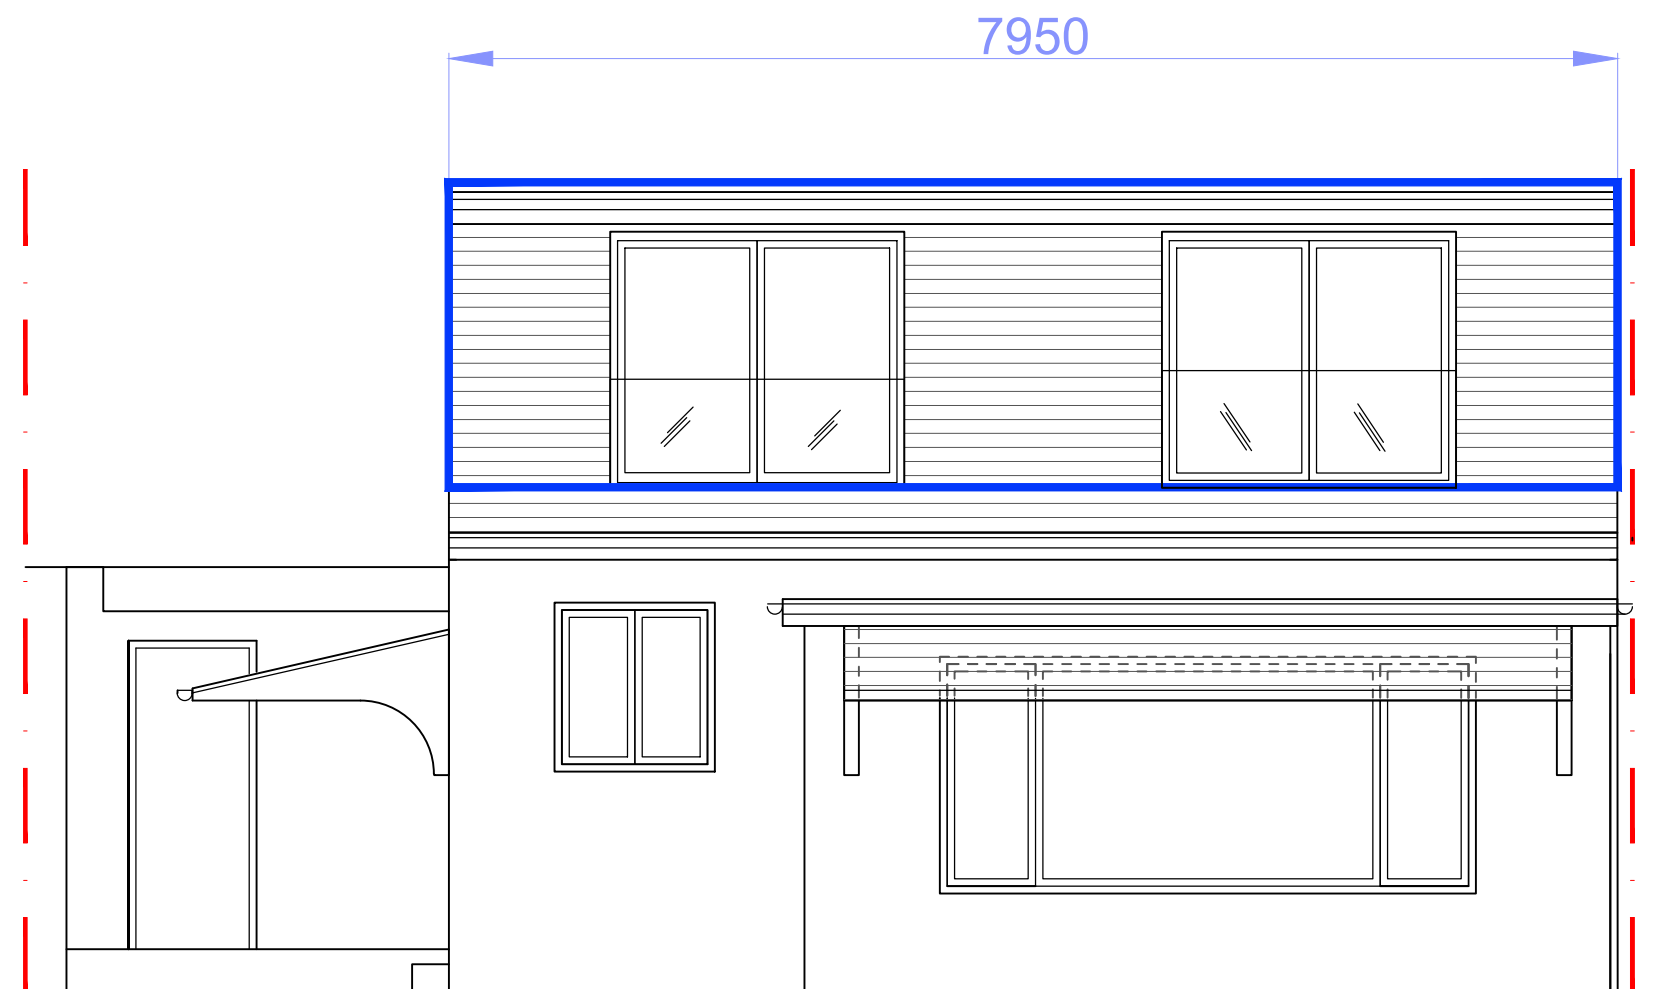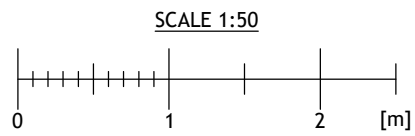

EXISTING  
REAR ELEVATION - VOLUME CALCULATIONS

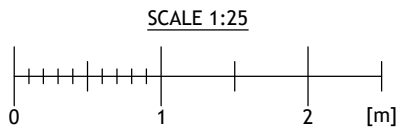

|                       |               |                       |
|-----------------------|---------------|-----------------------|
| A                     | MB            | REVISED TO PO REQUEST |
| NO.                   | DR.           | INFO                  |
| DATE                  |               |                       |
| REVISION              |               |                       |
| PROJECT               |               |                       |
| S2 WOODFORD CRESCENT, |               |                       |
| PINNER,               |               |                       |
| HAS 3TX               |               |                       |
| CLIENT                |               |                       |
| DRAWING TITLE         |               |                       |
| VOLUME CALCULATION    |               |                       |
| SCALE                 | 1:50          | 1:100                 |
| SIZE                  | A1            | A3                    |
| JOB NO.               | 202064        |                       |
| STAGE                 | P             |                       |
| DWG NO.               | 202022.P.303  |                       |
| REVISION              | A             |                       |
| DATE                  | 30 MARCH 2021 |                       |
| DRAWN                 | MB            |                       |
| CHECKED               | MB            |                       |