




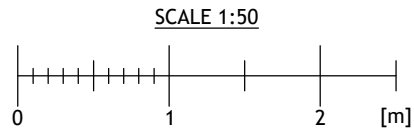



EXISTING
FRONT ELEVATION

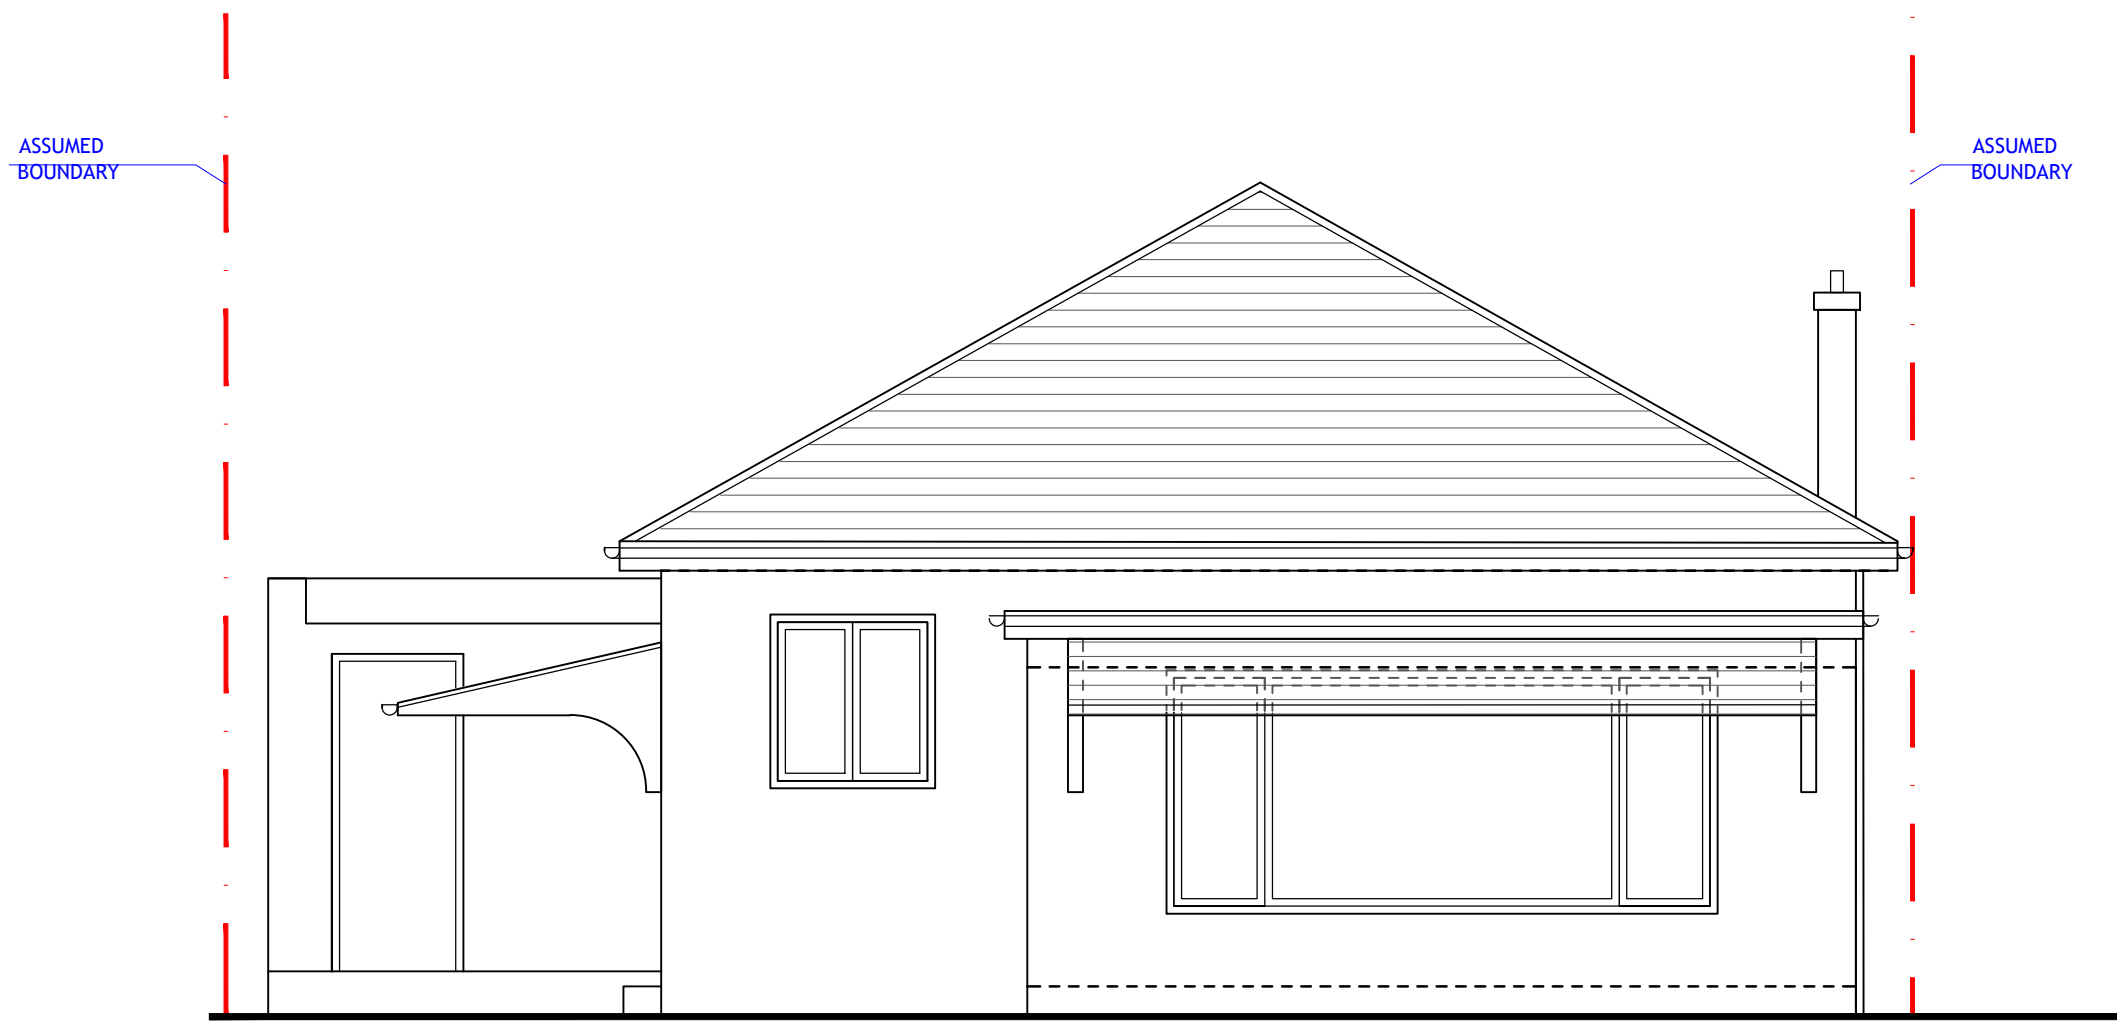


EXISTING
SIDE ELEVATION 1

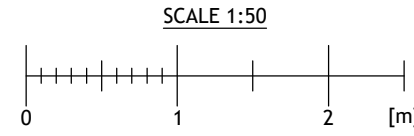

EXISTING
REAR ELEVATION

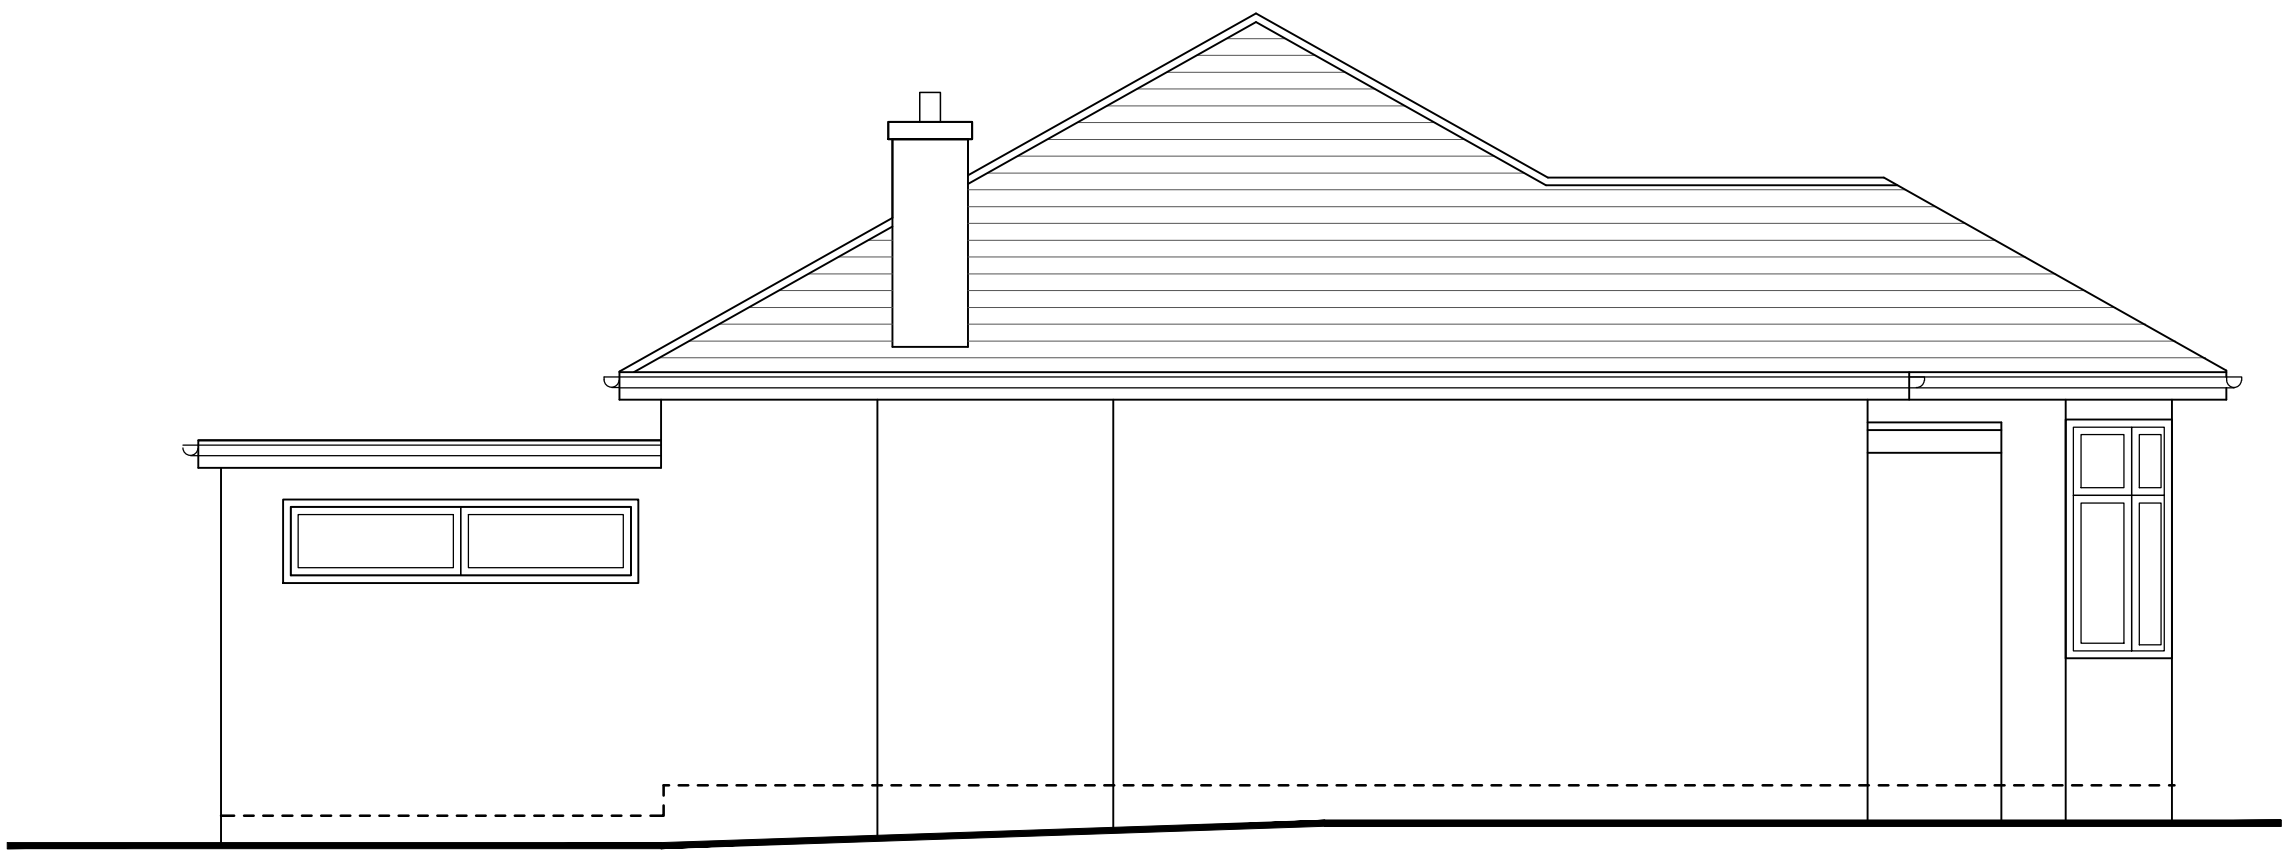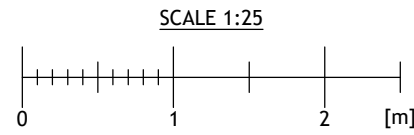

EXISTING
SIDE ELEVATION 2

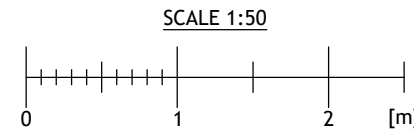

NOTES
THIS DRAWING IS THE SUBJECT OF
COPYRIGHT AND DESIGN RIGHTS
AND SHALL NOT BE REPRODUCED,
LOANED, COPIED OR SUBMITTED
TO ANY OTHER PARTY WITHOUT
CONSENT.

DRAWINGS TO BE APPROVED BY
BUILDING CONTROL BEFORE
COMMENCEMENT
OF CONSTRUCTION WORKS

STATUTORY PLANNING PERMISSION
OR CERTIFICATE OF LAWFUL
DEVELOPMENT
TO BE OBTAINED
BEFORE COMMENCING THE WORKS

PARTY WALL NOTICES
TO BE SERVED WHERE
APPROPRIATE

SERVICE UNDERTAKERS TO BE
NOTIFIED
EXISTING CONNECTIONS TO BE
CHECKED
BEFORE DEVELOPMENT
COMMENCES

DO NOT SCALE DRAWING
ALL DIMENSIONS MUST BE CHECKED
ON SITE PRIOR TO MAKING ORDERS
AND COMMENCEMENT ON SITE.

DRAWINGS TO BE READ IN
CONJUNCTION WITH APPROPRIATE
STRUCTURAL ENGINEER/SPECIALIST
DRAWING

ALL WORKS TO BE CARRIED OUT
IN ACCORDANCE WITH HEALTH AND
SAFETY REGULATIONS

ANY INCONSISTENCIES TO BE
REPORTED IMMEDIATELY TO
ARCHITECT AND STRUCTURAL
ENGINEER

NO. DR. INFO
DATE

REVISION

PROJECT
52 WOODFORD CRESCENT,
PINNER,
HA5 3TX

CLIENT

DRAWING TITLE
EXISTING ELEVATIONS

SCALE	1:50	1:100
SIZE	A1	A3
JOB NO.	202064	
STAGE	P	
DWG NO.	202022.P.1301	
REVISION	0	
DATE	30 MARCH 2021	
DRAWN	MB	
CHECKED	MB	

ATELIER.⁴¹

ARCHITECTS
1 Manor Drive, London, N20 0DZ
michael@atelier41architects.co.uk
phone: 0 7399 409 190